


LOADING CATEGORY C 1-5% CBR

Conventional edge restraint

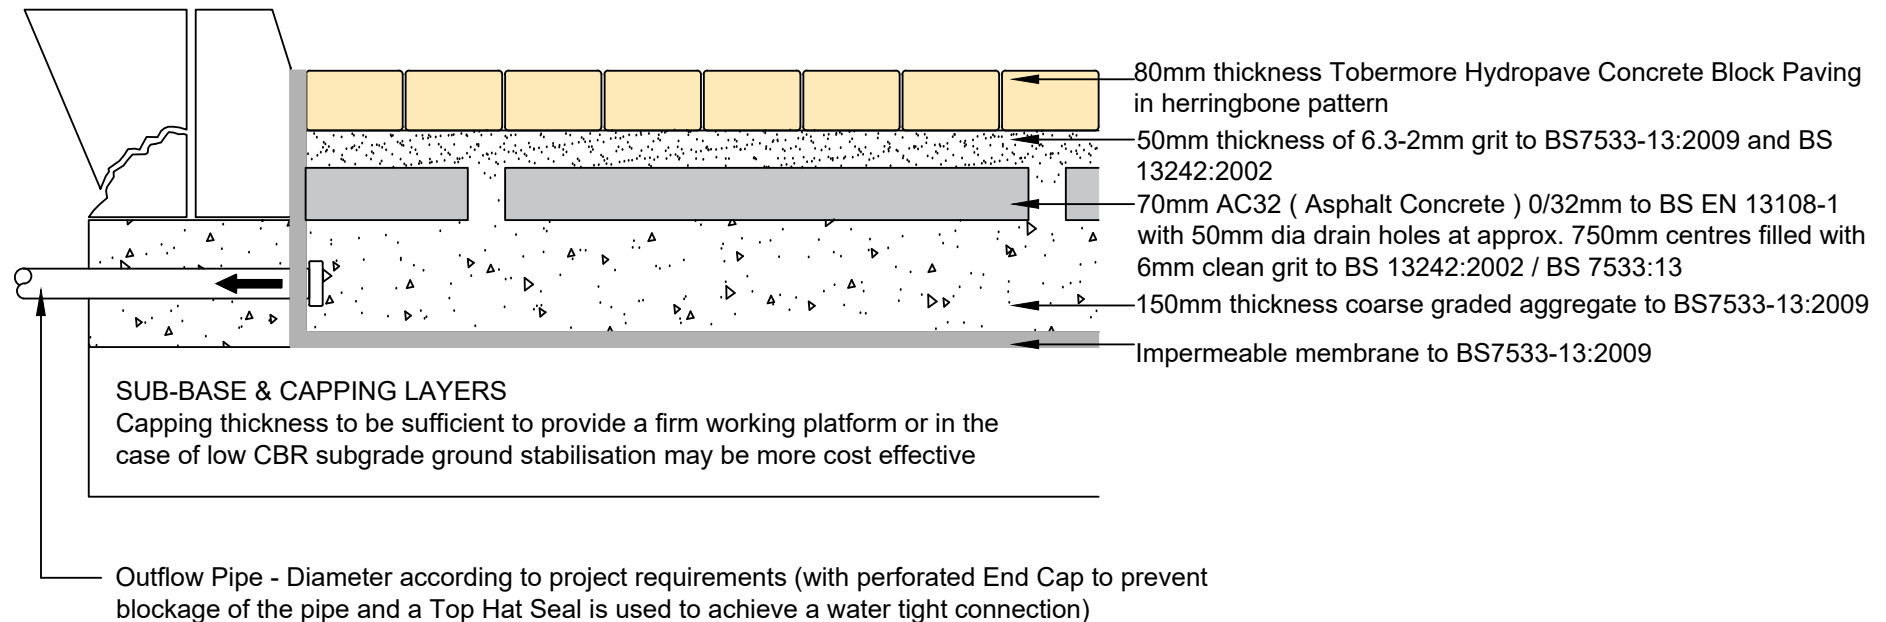

Disclaimer:

- These design cross-sections and suggested build-ups are provided for illustration only and are intended to depict an idealised situation.
- In all instances, local design solutions are preferred and should be checked to ensure suitability with ground condition and planned traffic usage.
- Refer to BS 7533 Part 13 for depths of capping layers.
- All references are to latest edition of BS 7533. Tobermore can provide a project specific solution if required.

TOBERMORE CONCRETE PRODUCTS
ATTENUATION DESIGN
LOADING CATEGORY C 1-5% CBR