

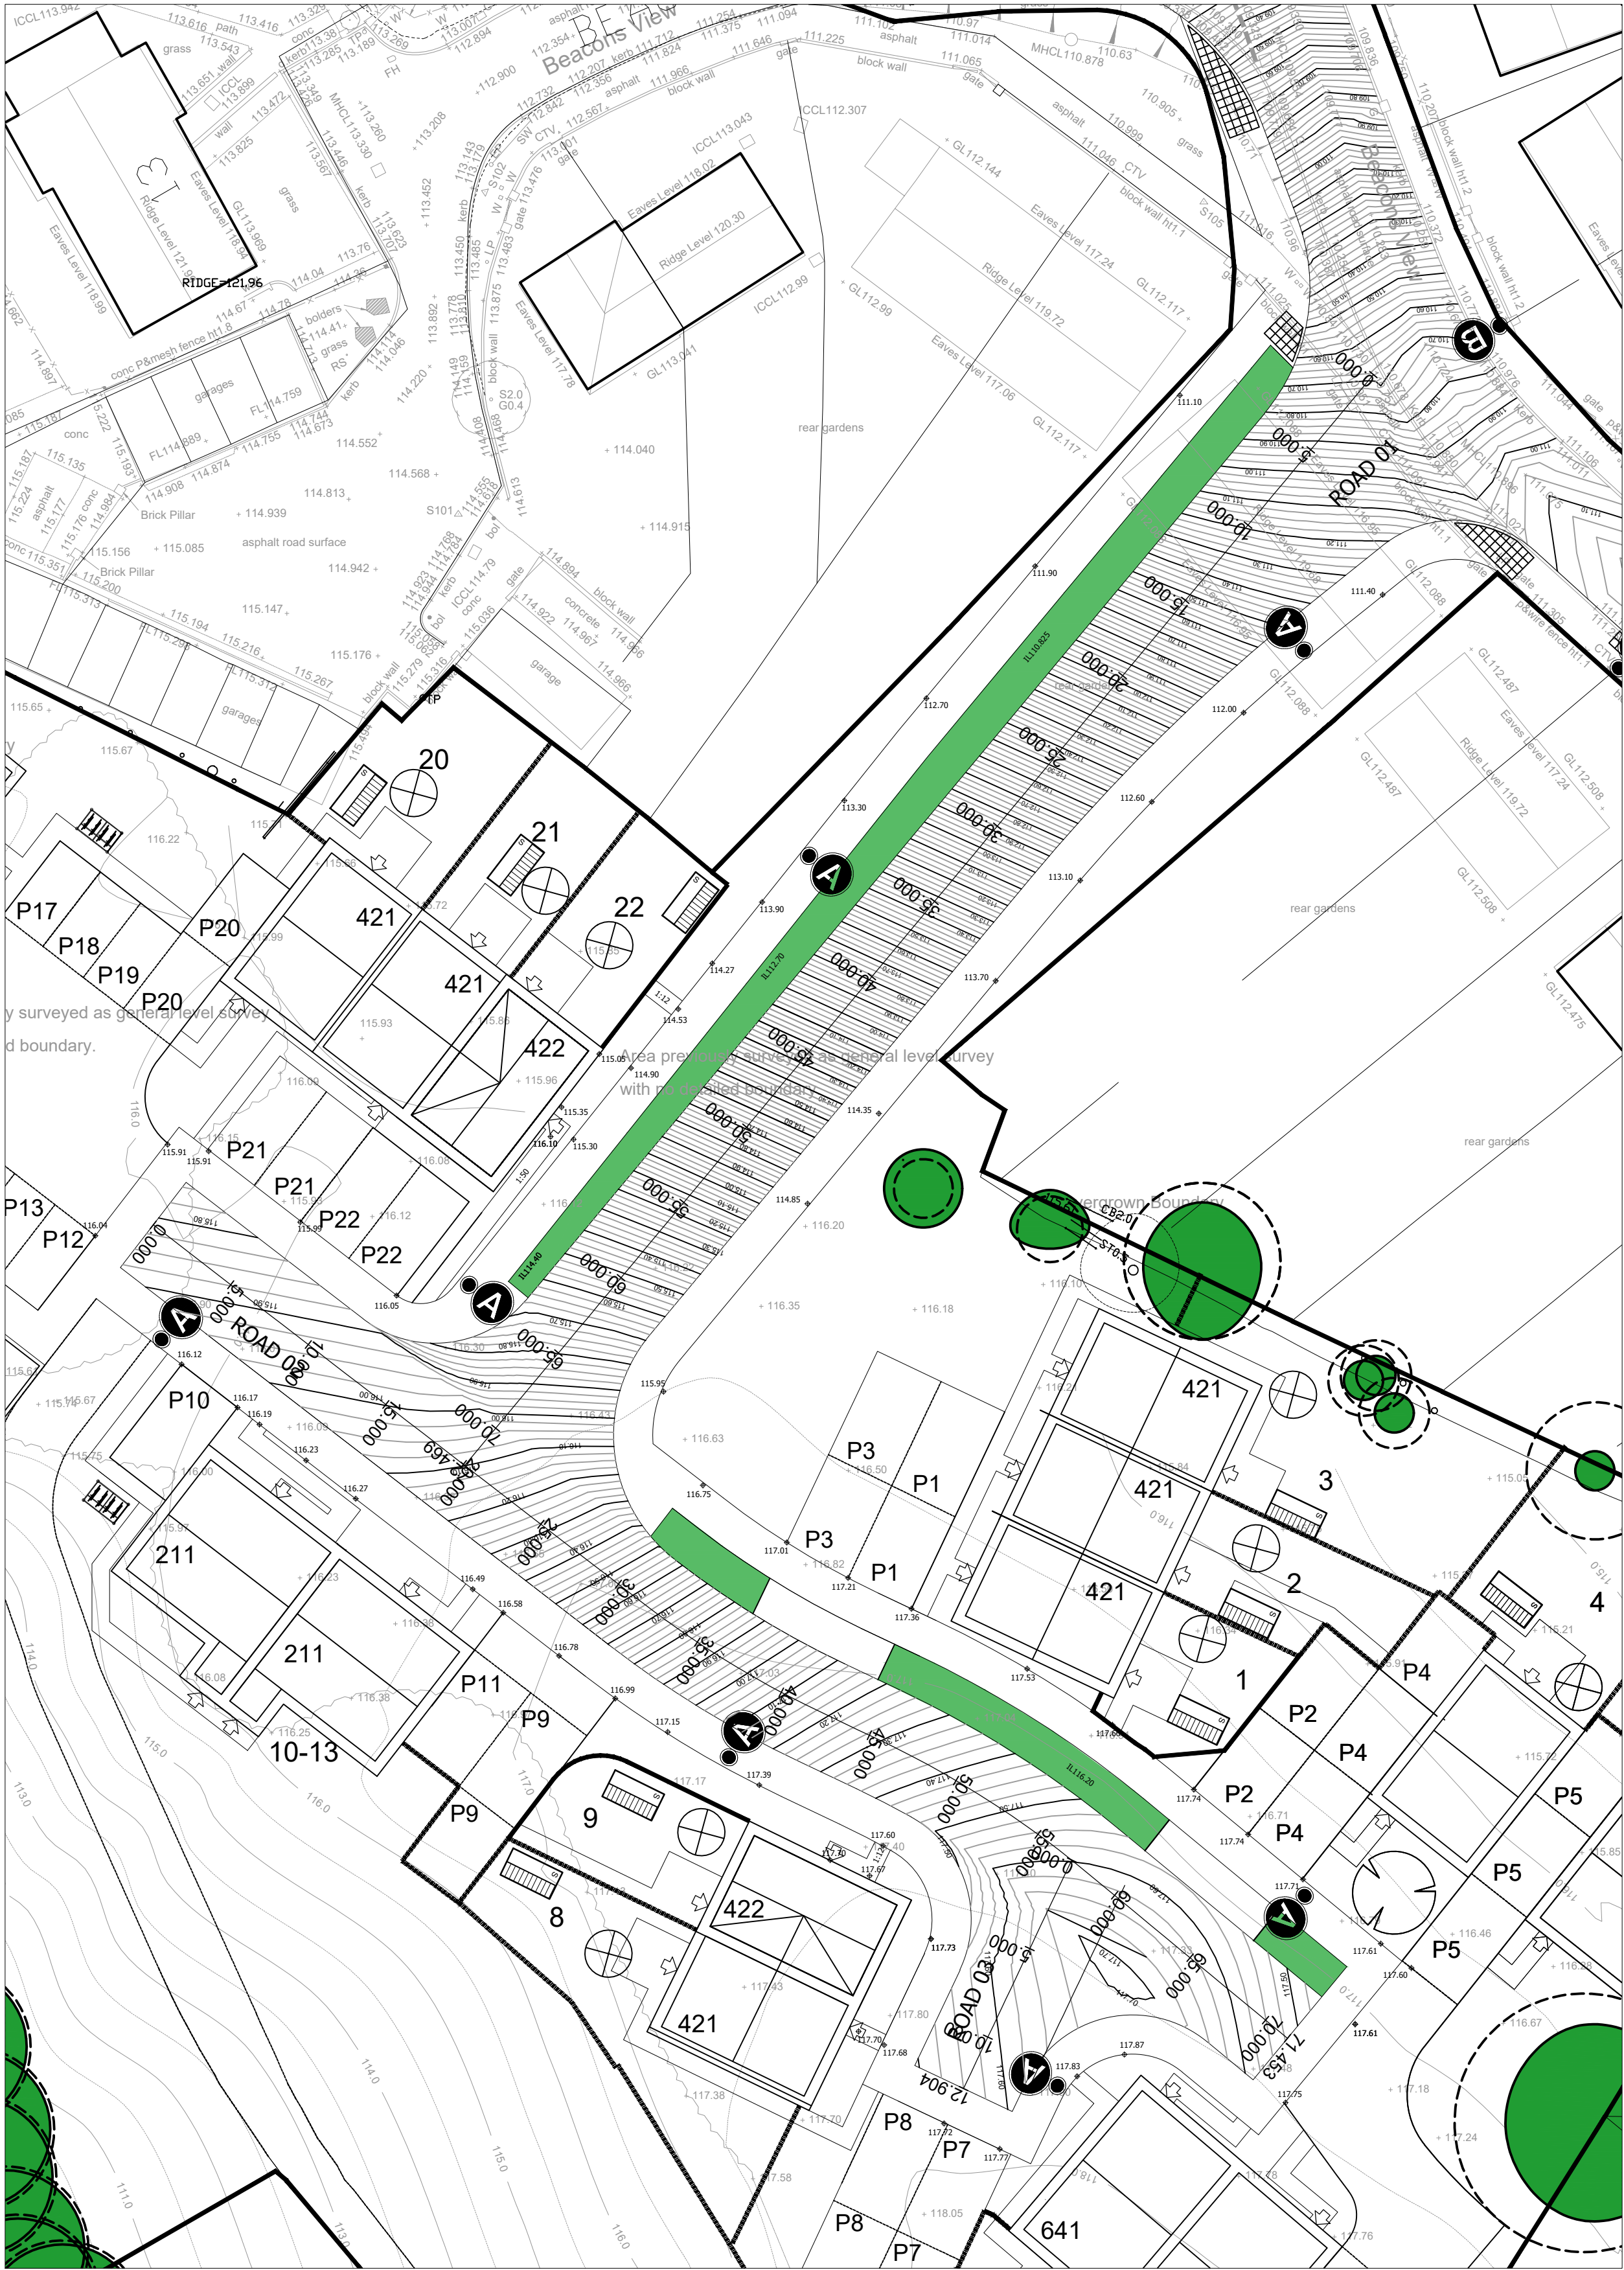


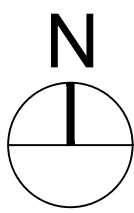

1:250

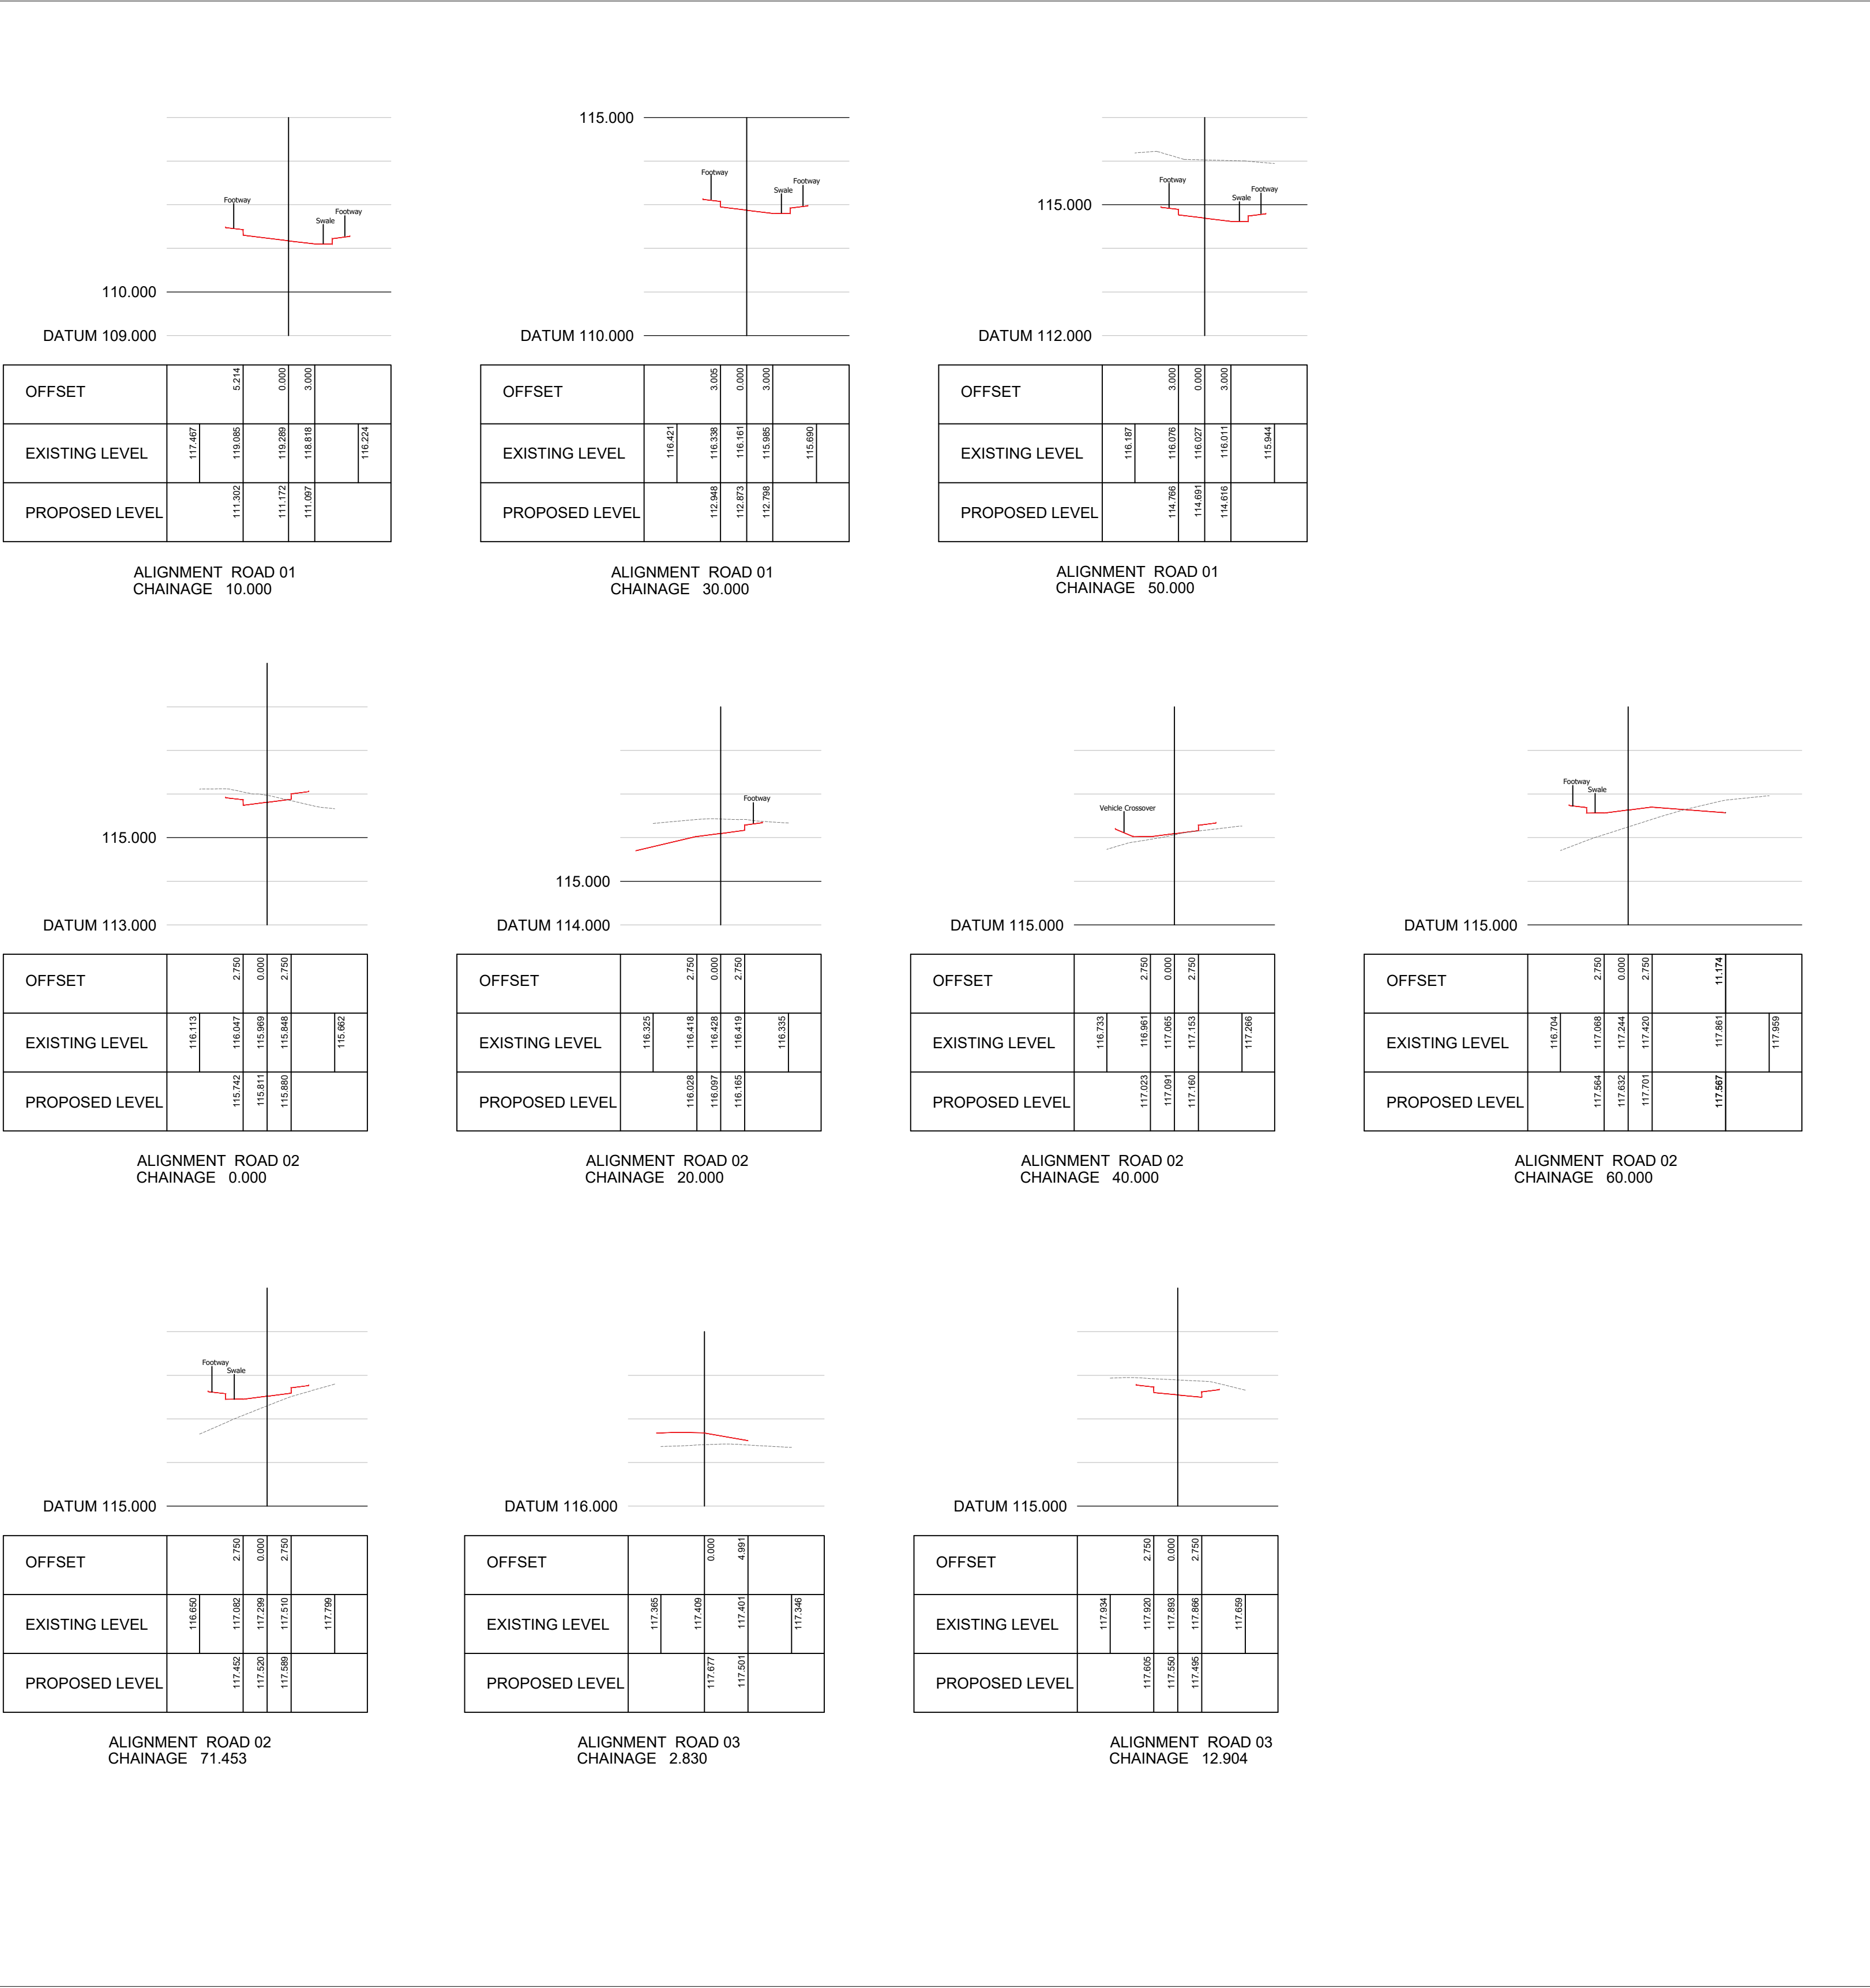

1:100 v : 1:500 h

This drawing is copyright and its use or reproduction without the permission of Spring Design Consultancy Limited. All rights are reserved until invoices are paid in full. No responsibility will be taken for any design used for construction prior to receipt of relevant approvals.

rev date description

by

Status:
PLANNING

Drawn: MCC
Checked: MCC
Date: Oct. 2025
Scale: As Shown (A1)

Client: Bluefield Land
Project: Tudor Inn, Cimla
Title: Highway Cross Sections
Ref: 2617/605

Rev: /

spring
design
Unit 2 Chapel Barns | Merthyr Mawr
Bridgend | CF32 0LS | 01656 656267
mail@spring-consultancy.co.uk