
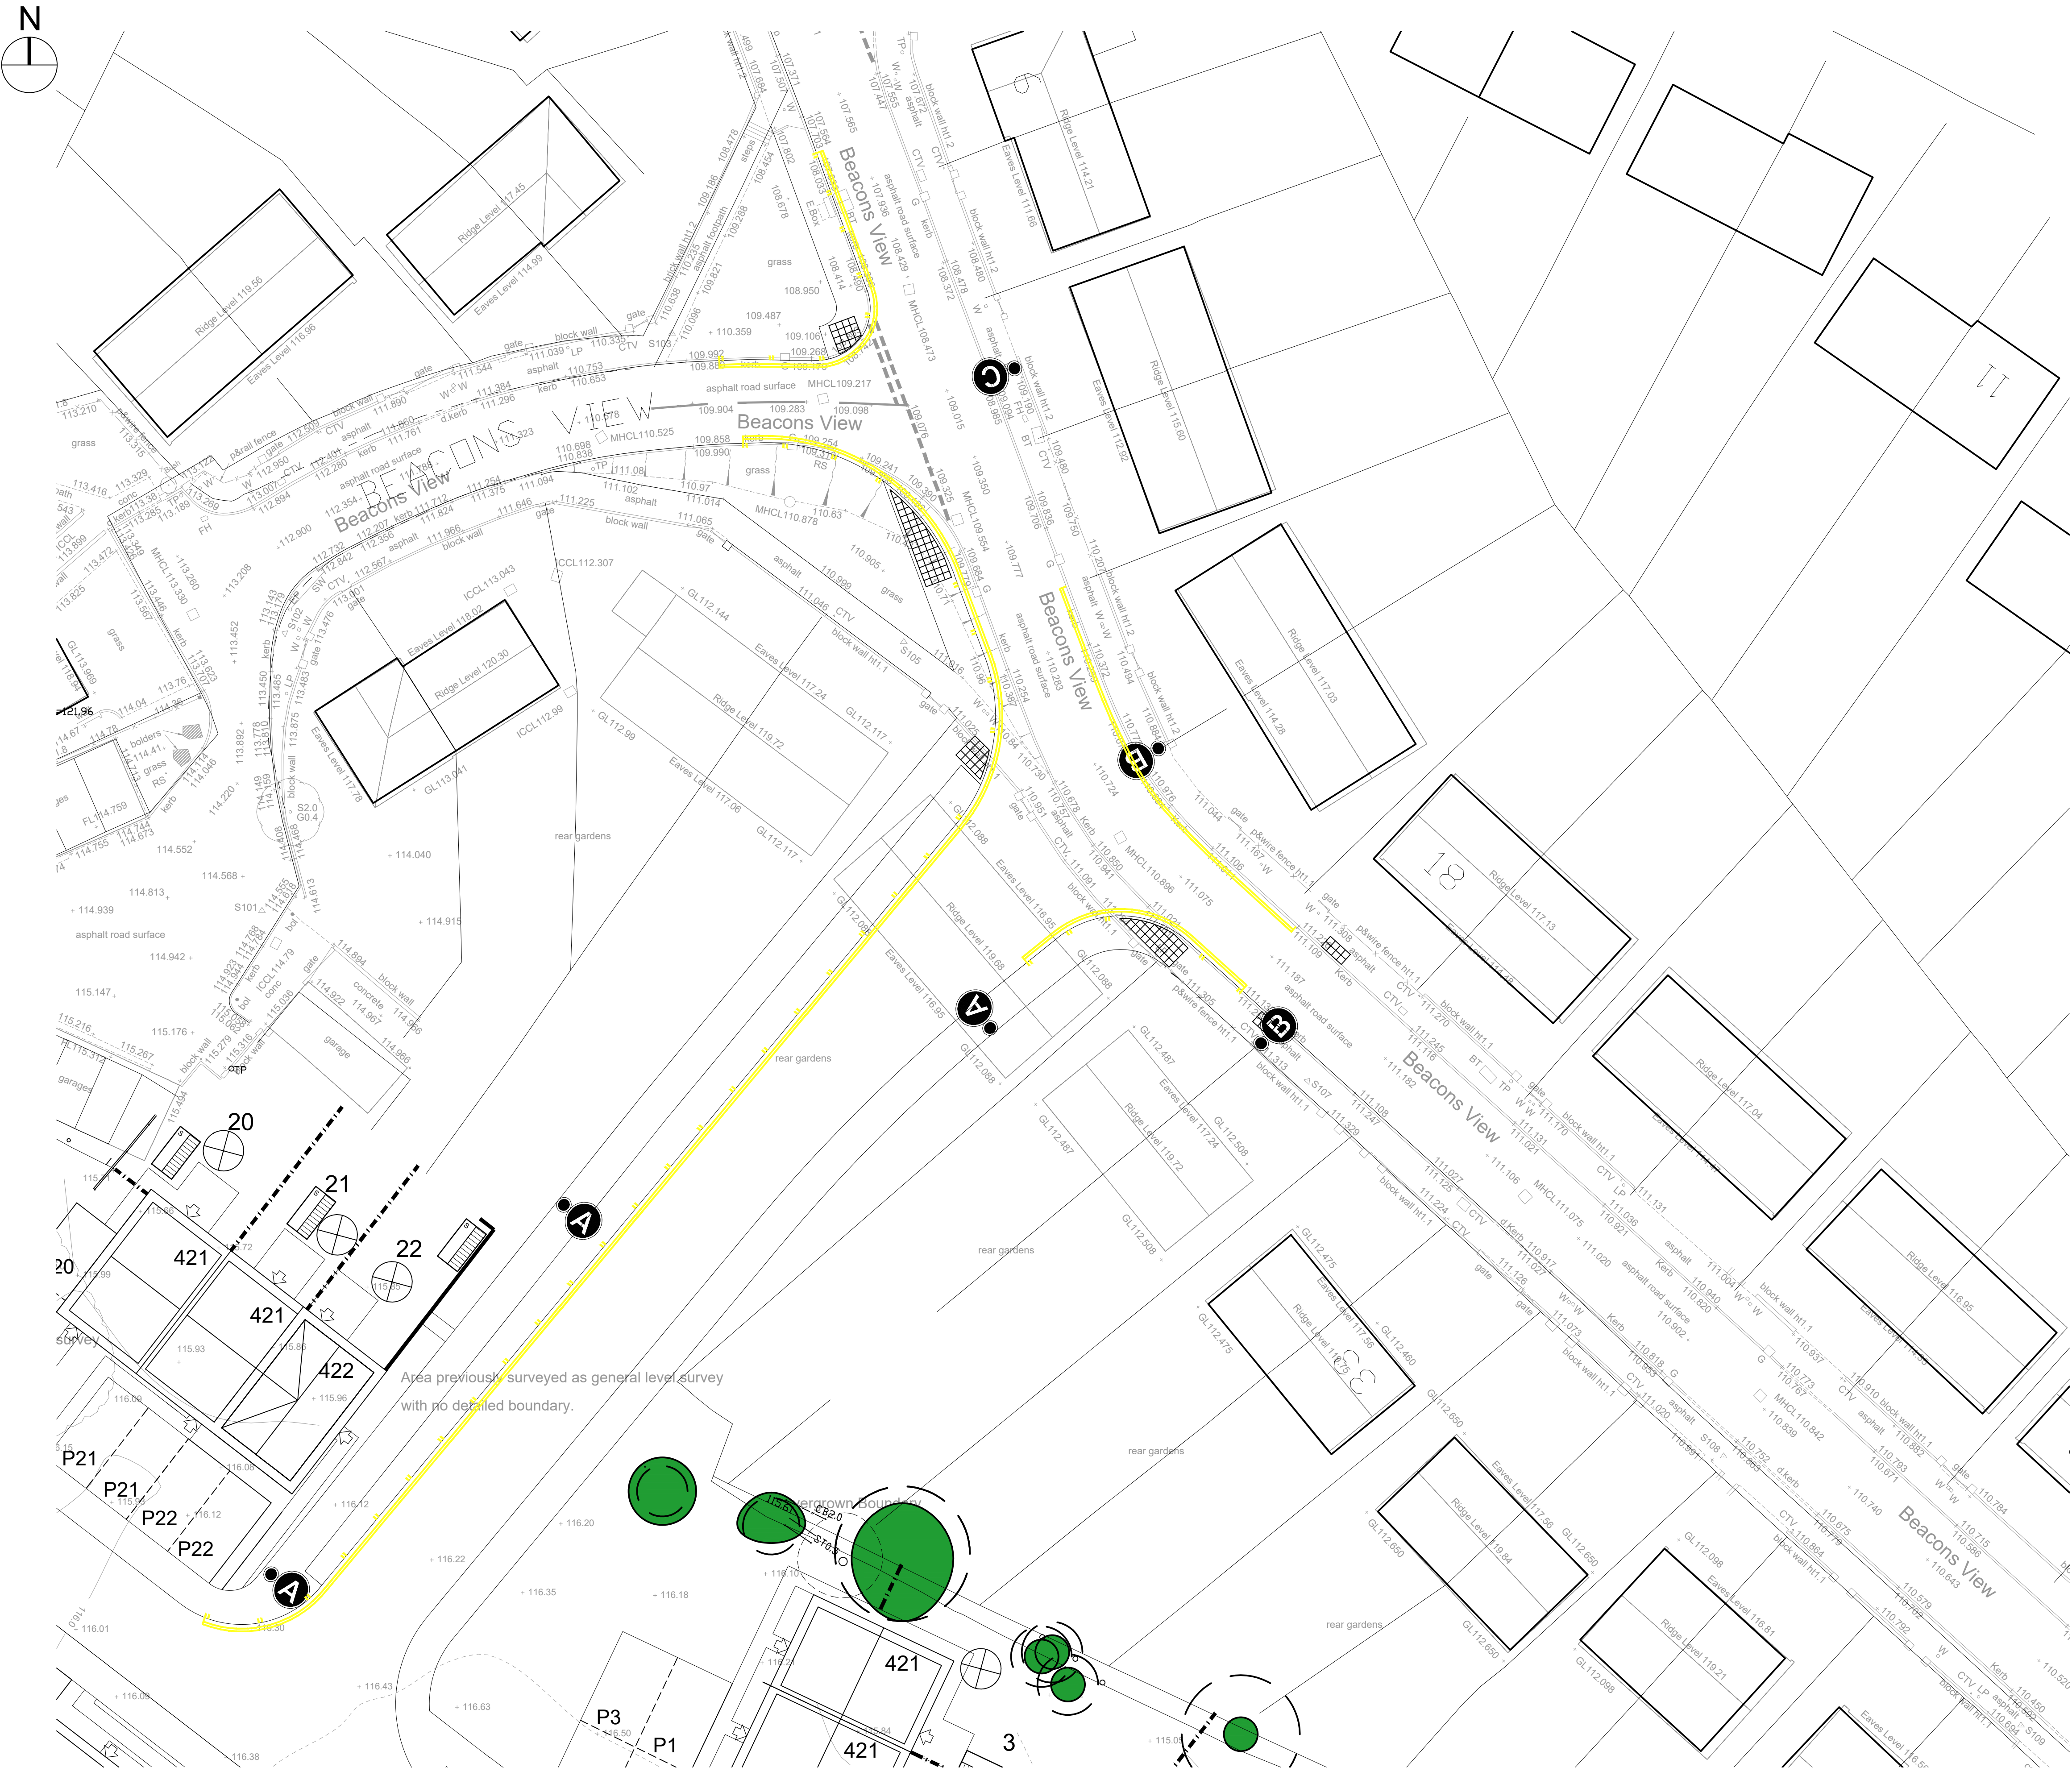


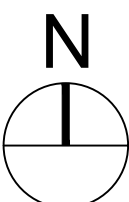

Marking Schedule

Road Marking Ref (TSRGD 2016)	Road Marking Layout	Description
1018.1		Extent of Proposed Double Yellow Lines.
1020.1		Extent of Proposed 'No Waiting, Loading & Unloading at Anytime' Parking Restriction

All road markings are to conform to "The Traffic Signs Regulations and General Directions 2016" and to be arranged as shown on plan.

1:200

This drawing is copyright and its use or reproduction without the permission of Spring Design Consultancy Limited. All rights are reserved until invoices are paid in full. No responsibility will be taken for any design used for construction prior to receipt of relevant approvals.

rev

A

date

10.09.25

description

No Loading and Unloading markings added.

by

MCC

rev

date

description

by

Status:

* PLANNING

Drawn:

VCH

Checked:

MCC

Date:

April 2025

Scale:

1:200 (A1)

Client:

Bluefield Land

Project:

Tudor Inn, Cimla

Title:

Proposed T.R.O. Plan

Ref:

2617-558

Rev:

A

spring
design

Unit 2 Chapel Barns | Merthyr Tydfil
Bridgend | CF32 0LS | 01656 68297
mail@spring-consultancy.co.uk