
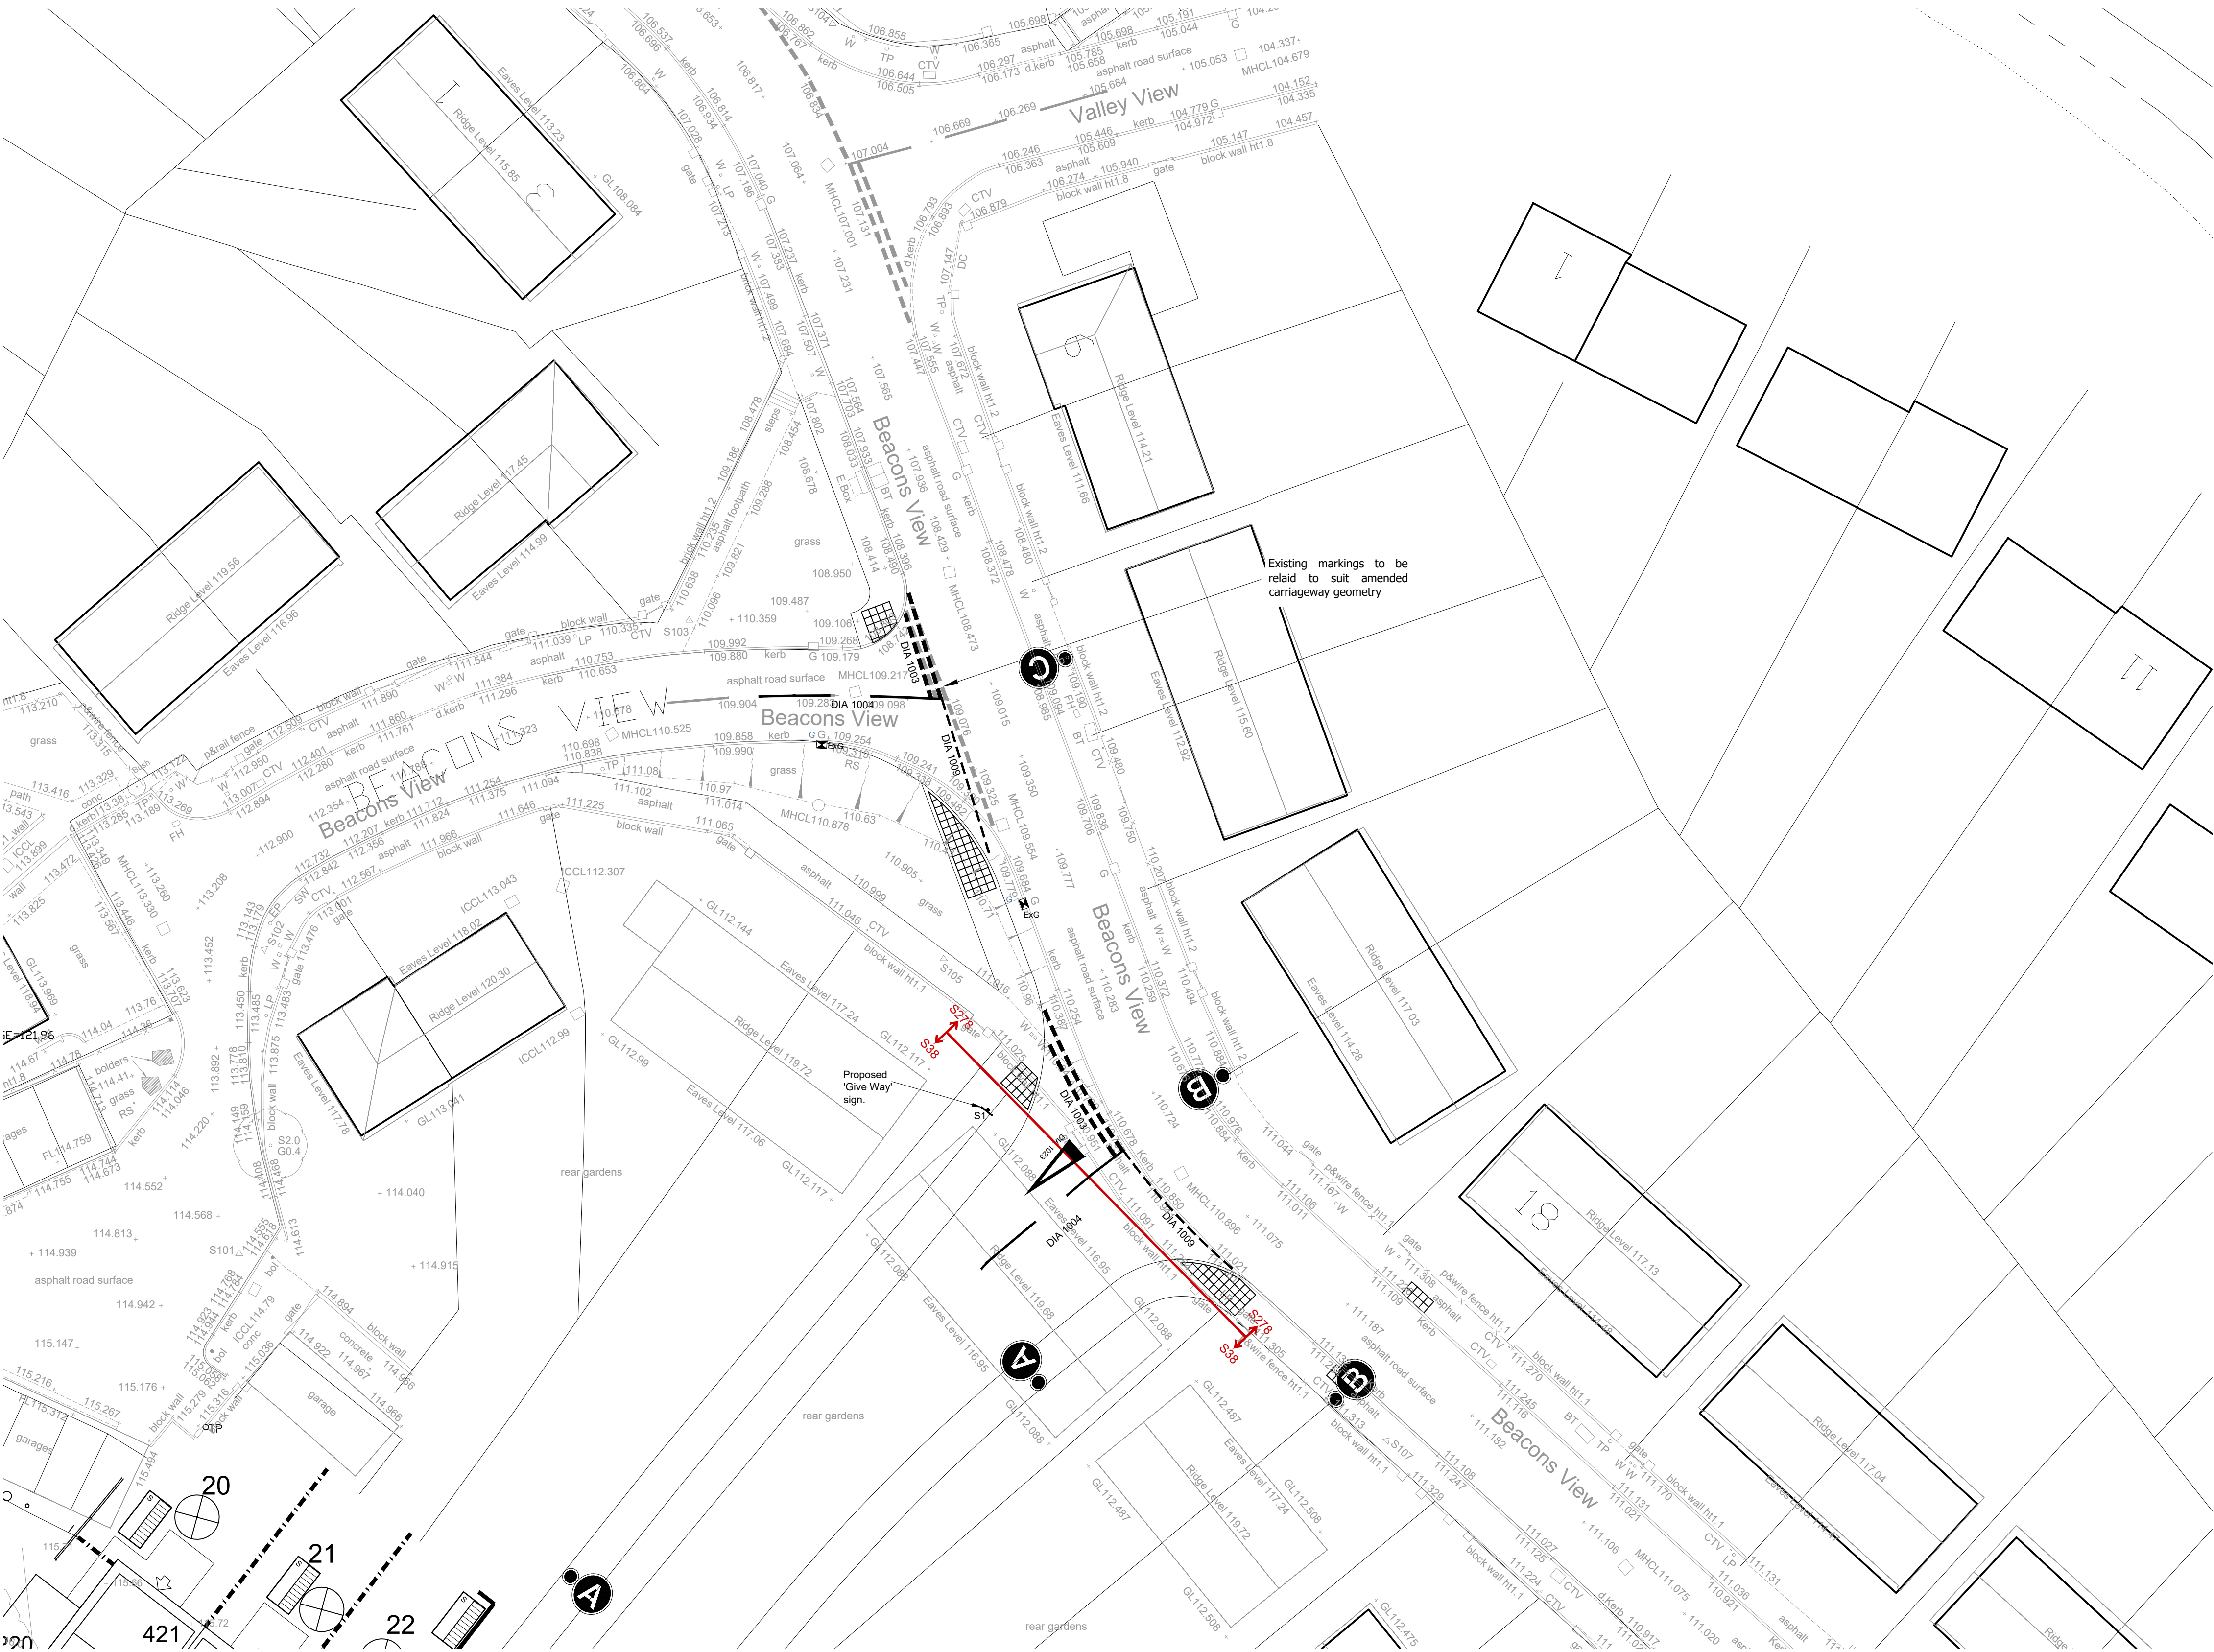


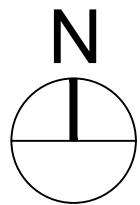

Marking Schedule

Road Marking Ref.	Road Marking Layout	Location (length/no.)
TSRGD DIA 1003		Site Access
TSRGD DIA 1004		Site Access
TSRGD DIA 1009		Site Access Beacons View
TSRGD DIA 1023		Site Access

Signage Schedule

Road Marking Ref.	Diagram	Size	'X' Height	Mounting Height	Reflectivity	Post Diameter	Foundation
TSRGD DIA 602		600	-	2100	Class 1	76	350w x 600l x 600 d ST2