



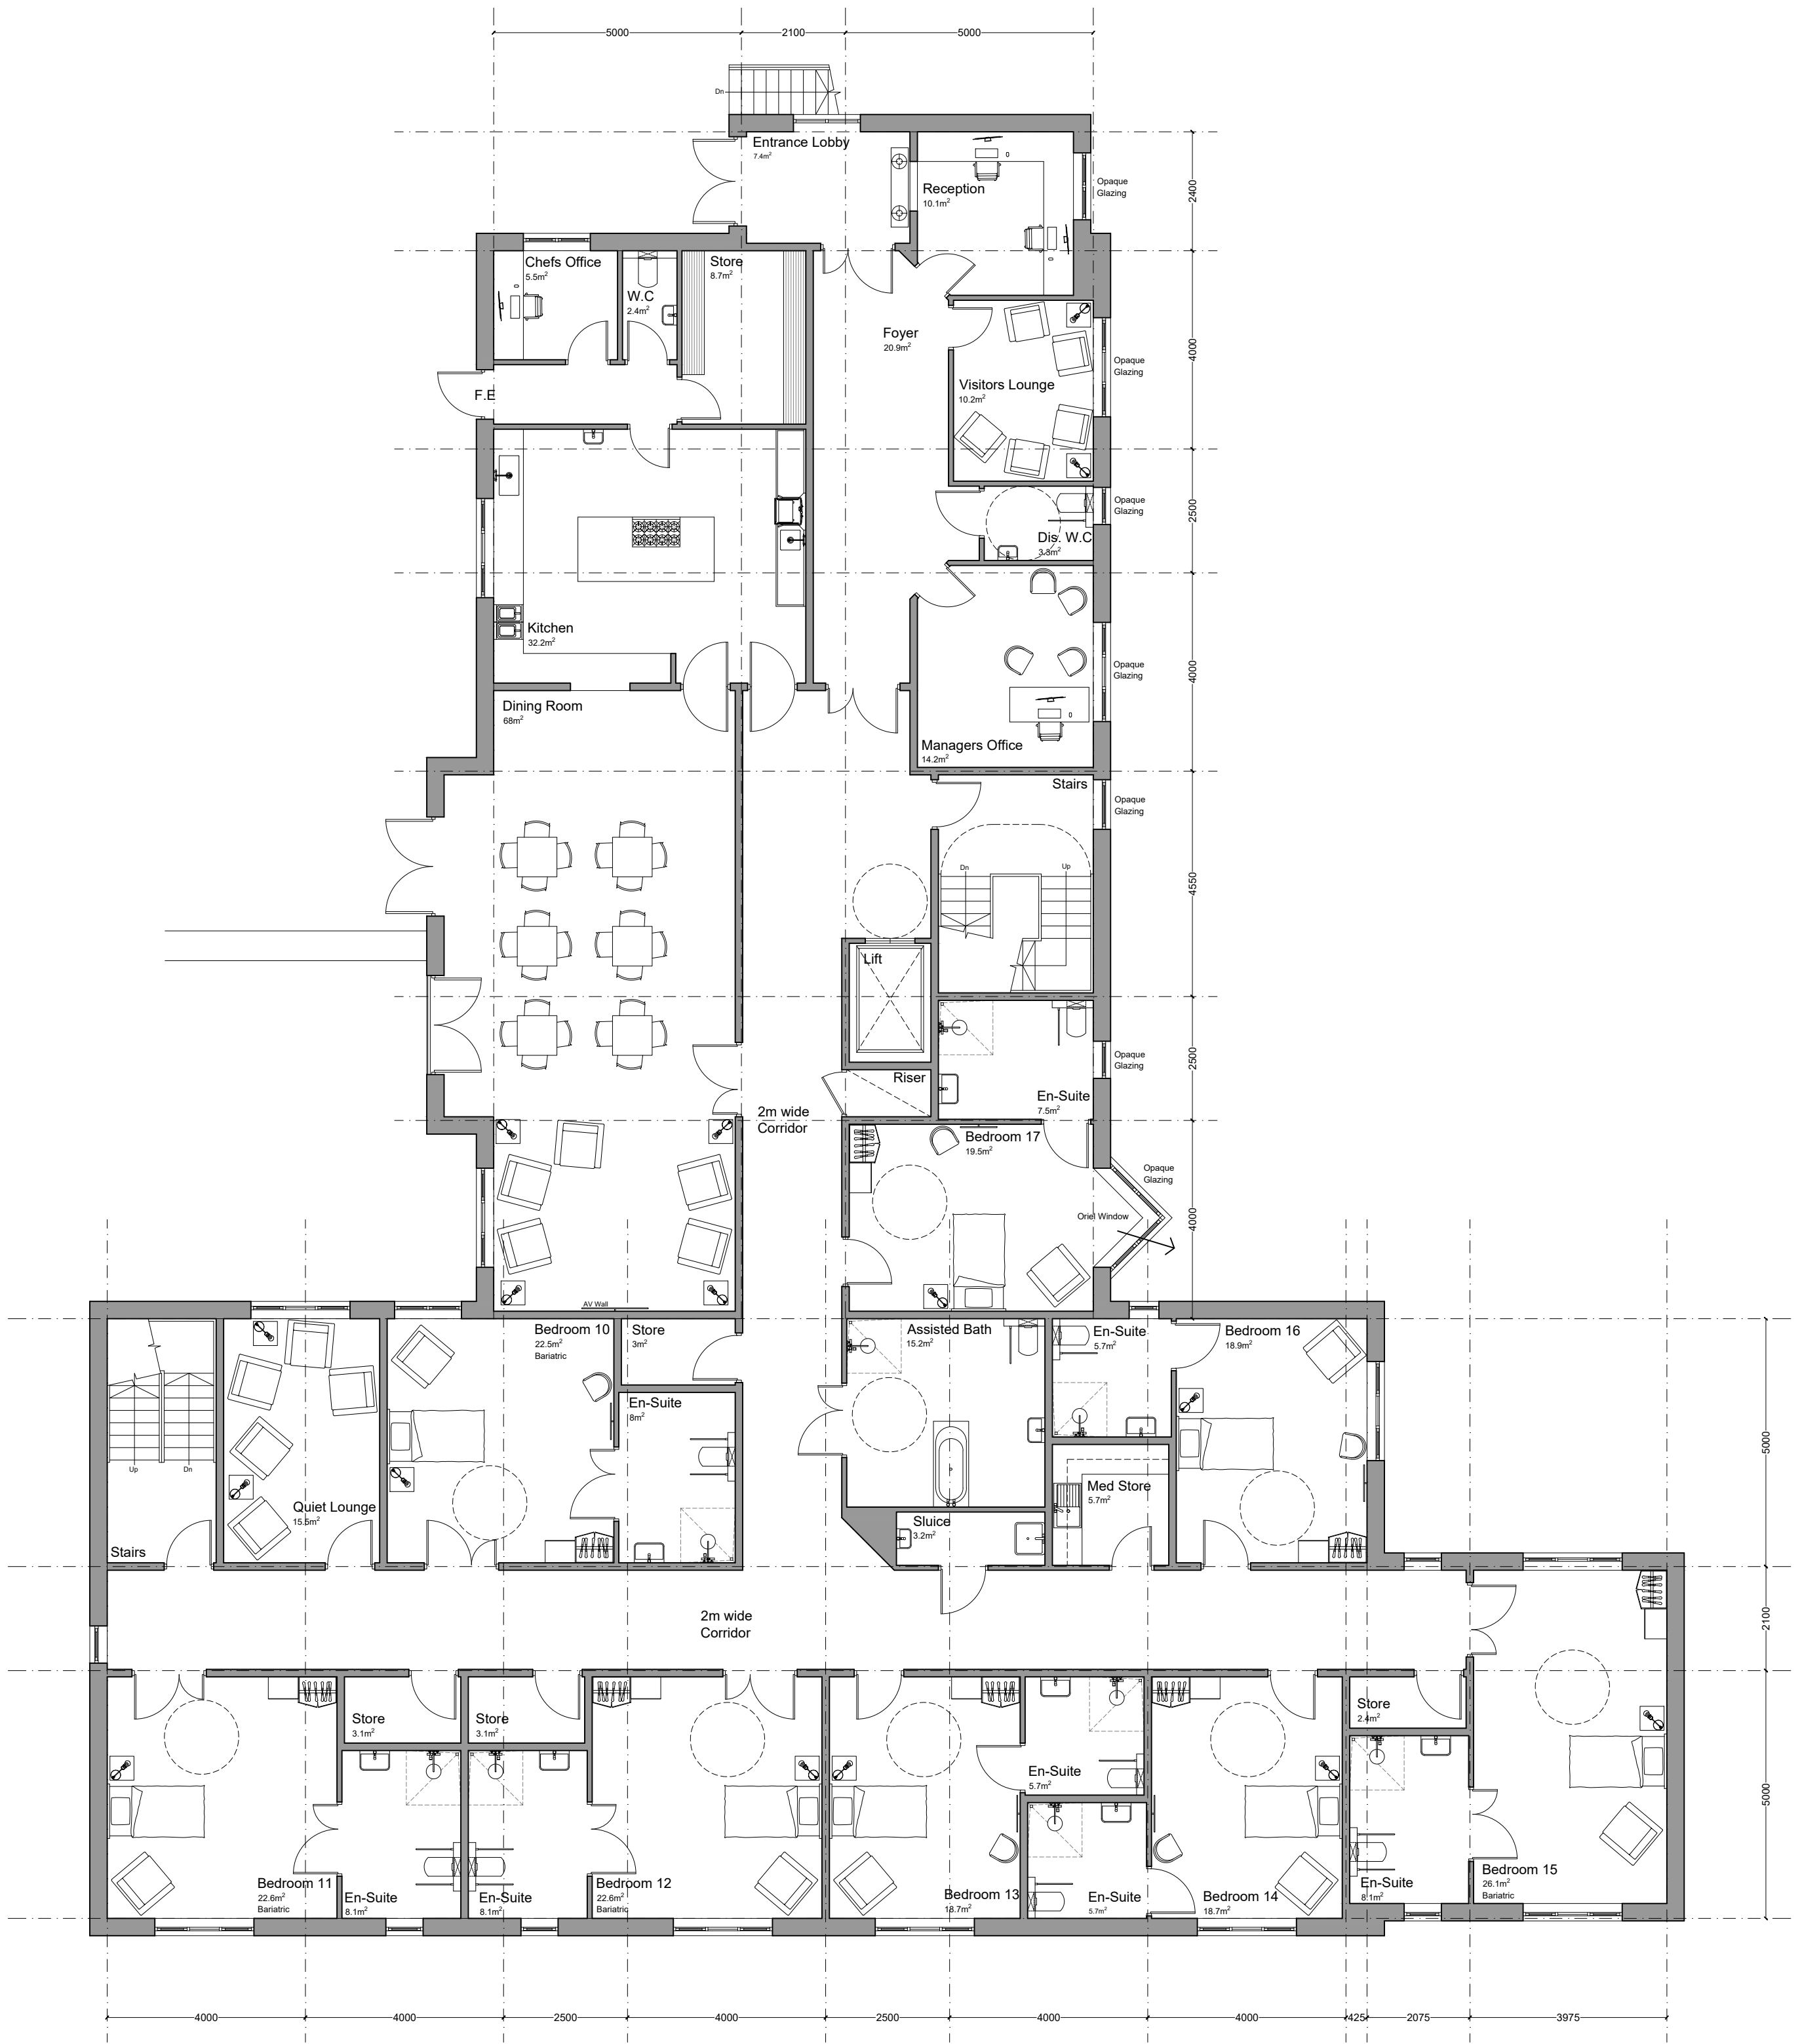

Upper Ground Floor
631.6m² GIA

Rev. A - 09.10.25 - Glazing on northern elevation made opaque

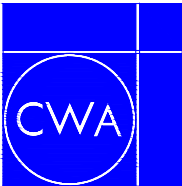

C. W. ARCHITECTS Ltd
Grosvenor House, 8 Park Grove, Cardiff CF10 3BN
Tel : +44 (0)2920 223123 E-Mail : enquiries@cw-arch.co.uk Web : www.cw-arch.co.uk

Project Name :	Cardonnel Court, Skewen		
Project Ref :	SP803		

Drawing Title :	Proposed Upper Ground Floor		Scale :
Drawing Number :	SP803 - P06		1:100 @ A2

Revision:	A	Drawn by: ce	Date: Sept 2025
-----------	---	--------------	-----------------

