


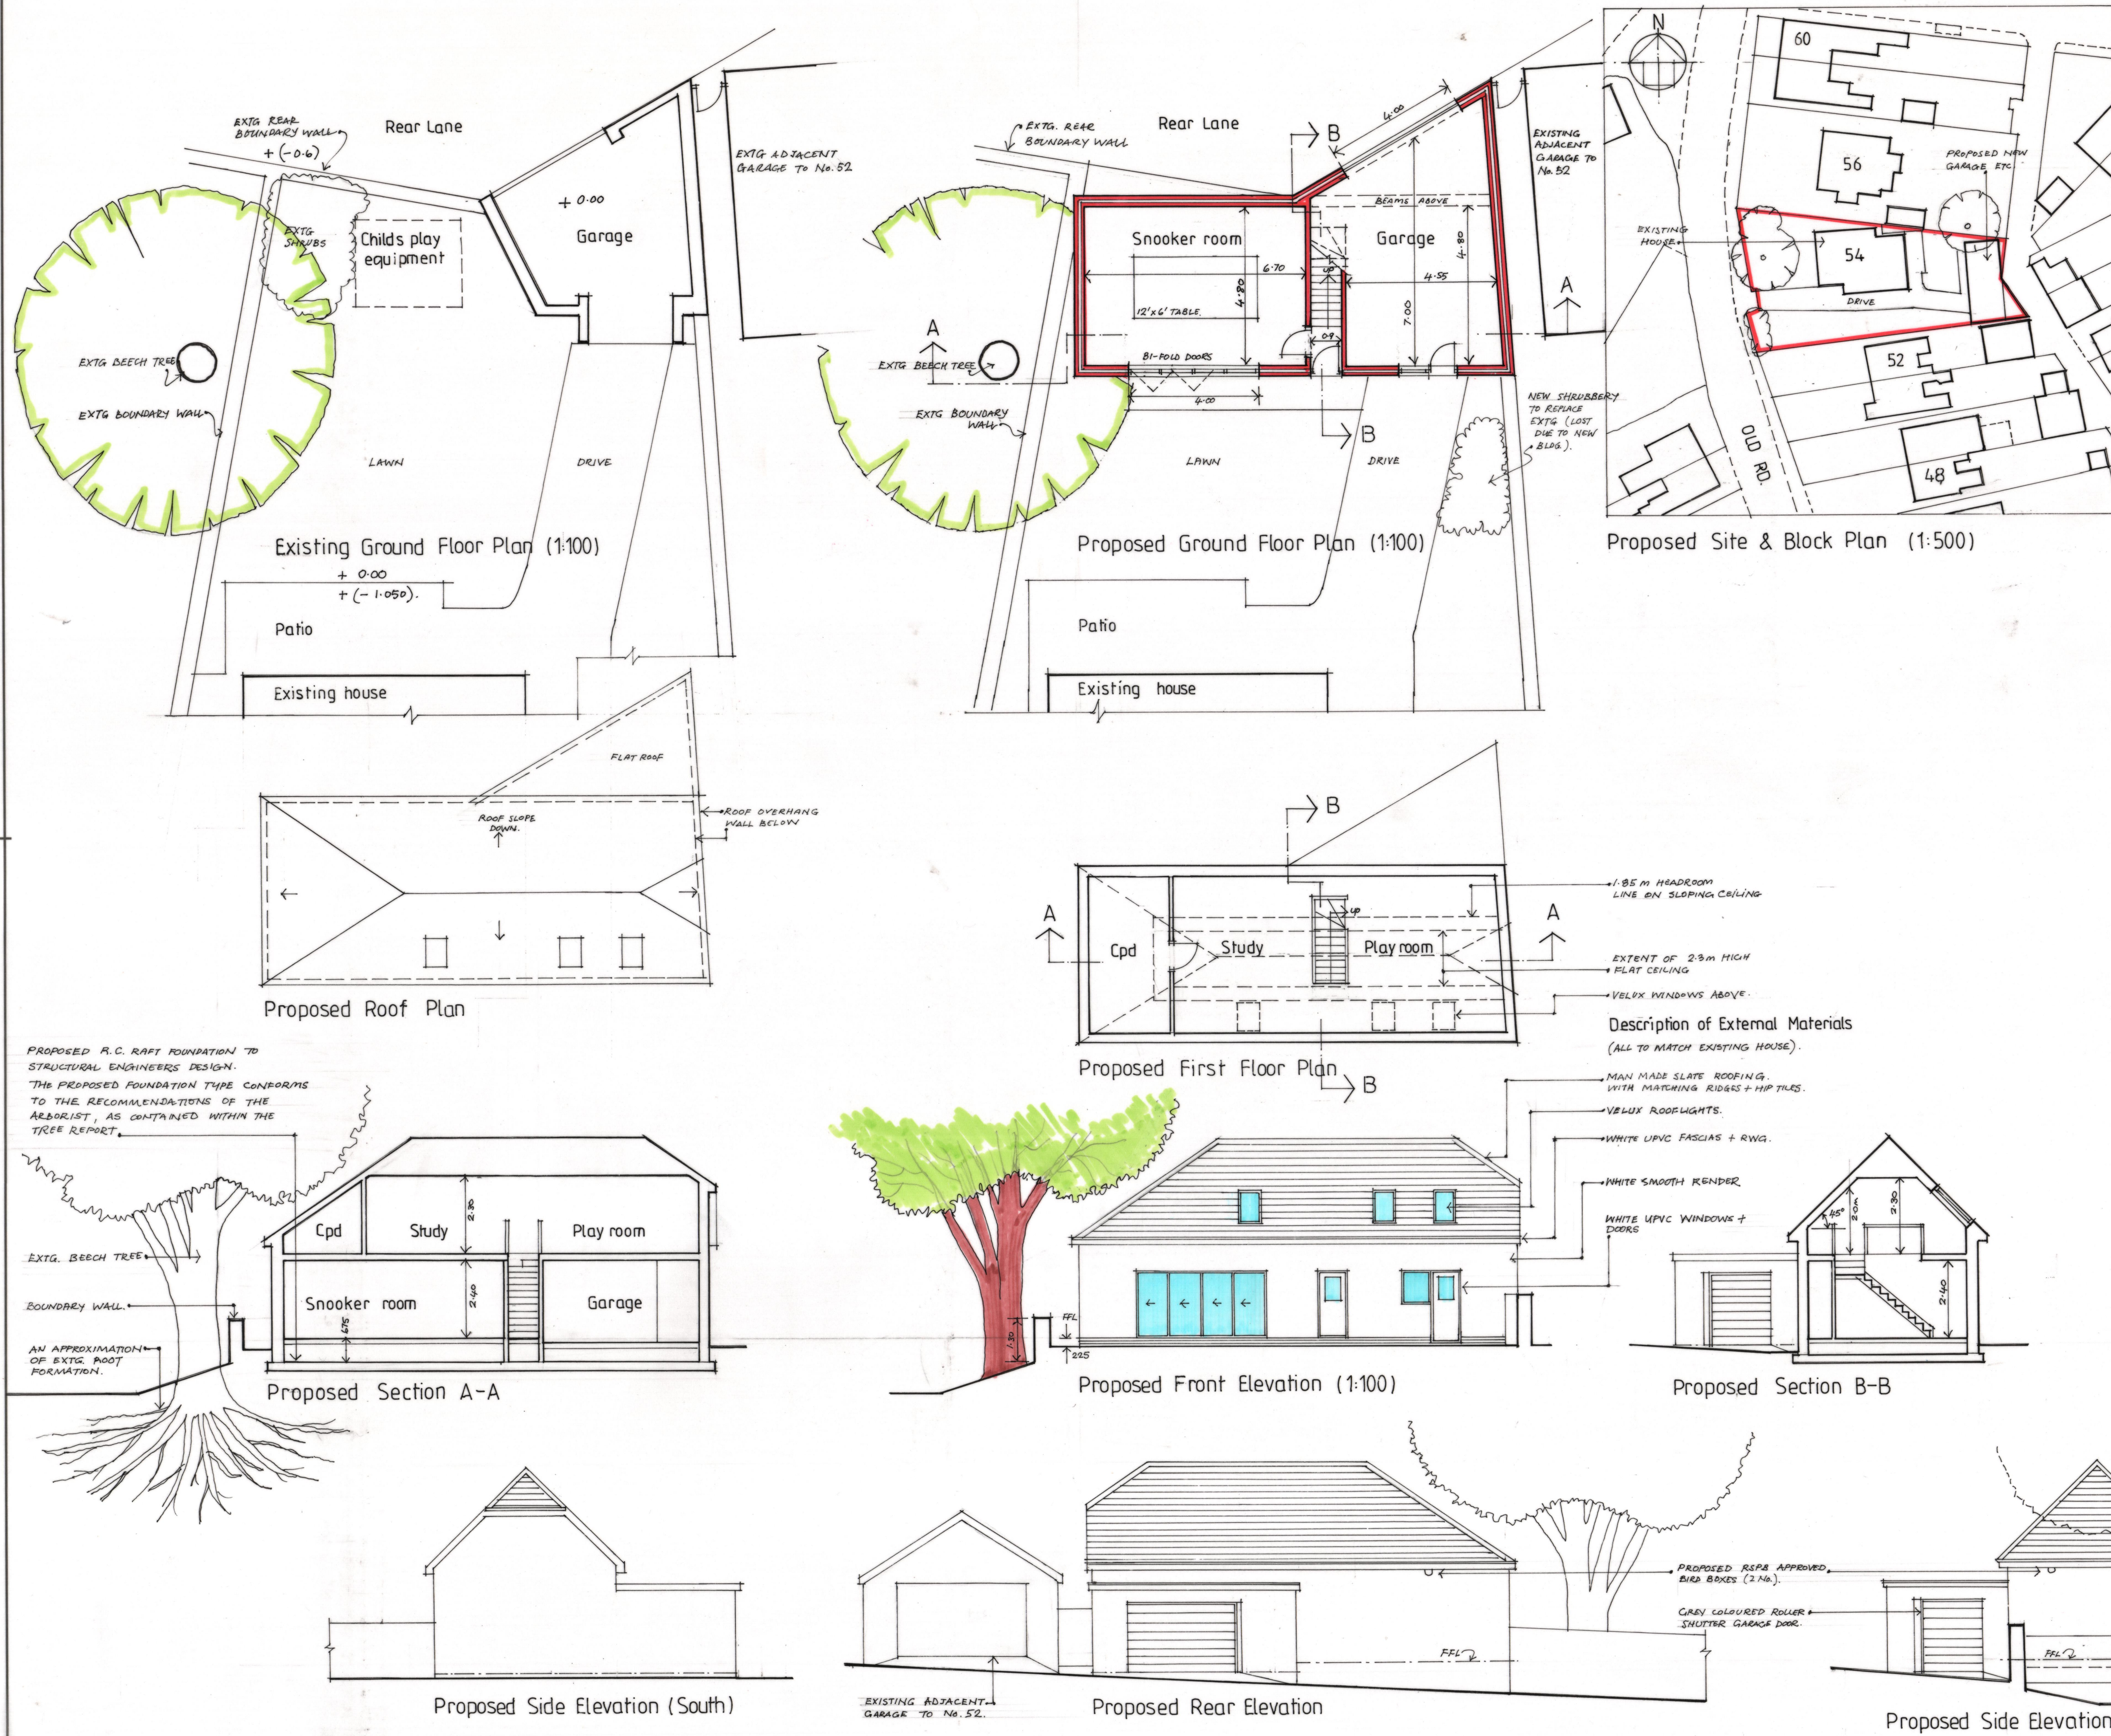

NOTES:
All dimensions must be checked on site and not scaled from this drawing.

A		
	Date	Revisions

©copyright

©copyright

Client	
---------------	--

Mr. & Mrs. Russell Jones.

Job Title

Proposed Garage, Study
and Snooker room at
54, Old Rd, Baglan,
Port Talbot, SA12 8TT.

Drawing Title

Existing & Proposed
Plans, Elevations &
Sections.

Scale 1:100 & 1:500 at A1

Date	Oc t 2025	Drawn by	KD
------	-----------	----------	----

Drg No.	AR 01	Rev.
---------	-------	------