

- BLOCKS MAY BE DEPLOYED IN PREFERENCE TO CHAIR STRUCTURES.  
 16. STEEL TOWER CABLE MASTS HAVE NOT BEEN CONSIDERED IN THE DESIGN - A SITE SPECIFIC 132KV SUBSTATION LAYOUT DESIGN WILL NEED TO BE PREPARED TO ACCOMMODATE THESE MASTS.

| REFERENCE DRAWINGS |         |                                                         |                  |                         |                         |
|--------------------|---------|---------------------------------------------------------|------------------|-------------------------|-------------------------|

NGED  
COMPOUND

MANUAL LOW LEVEL  
DISCONNECTOR

VOLTAGE  
TRANSFORMERS

CIRCUIT  
BREAKER

MANUAL LOW LEVEL  
DISCONNECTOR

PI BUSBAR  
SUPPORT

PI BUSBAR  
SUPPORT












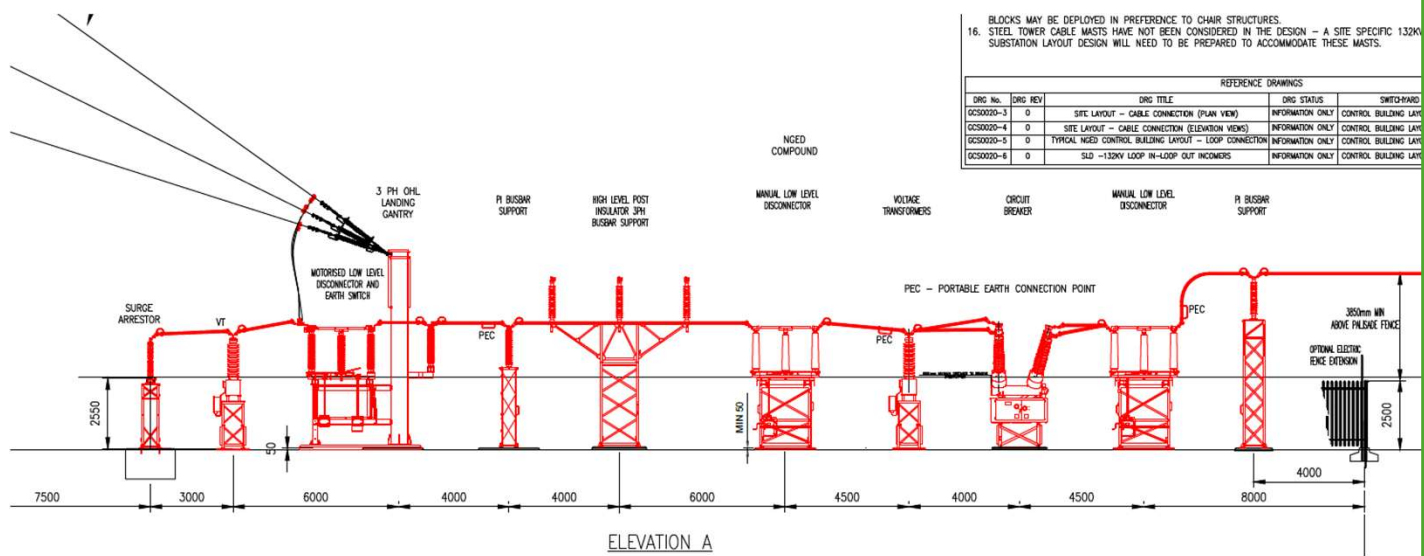

DNO Substation

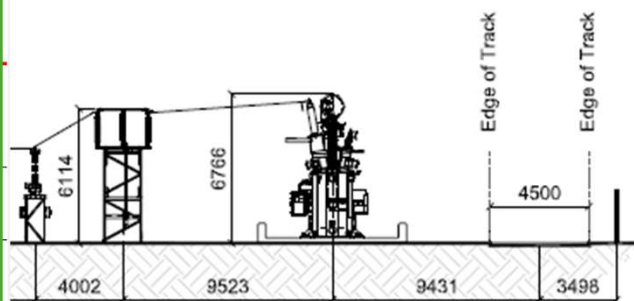

Customer Substation