


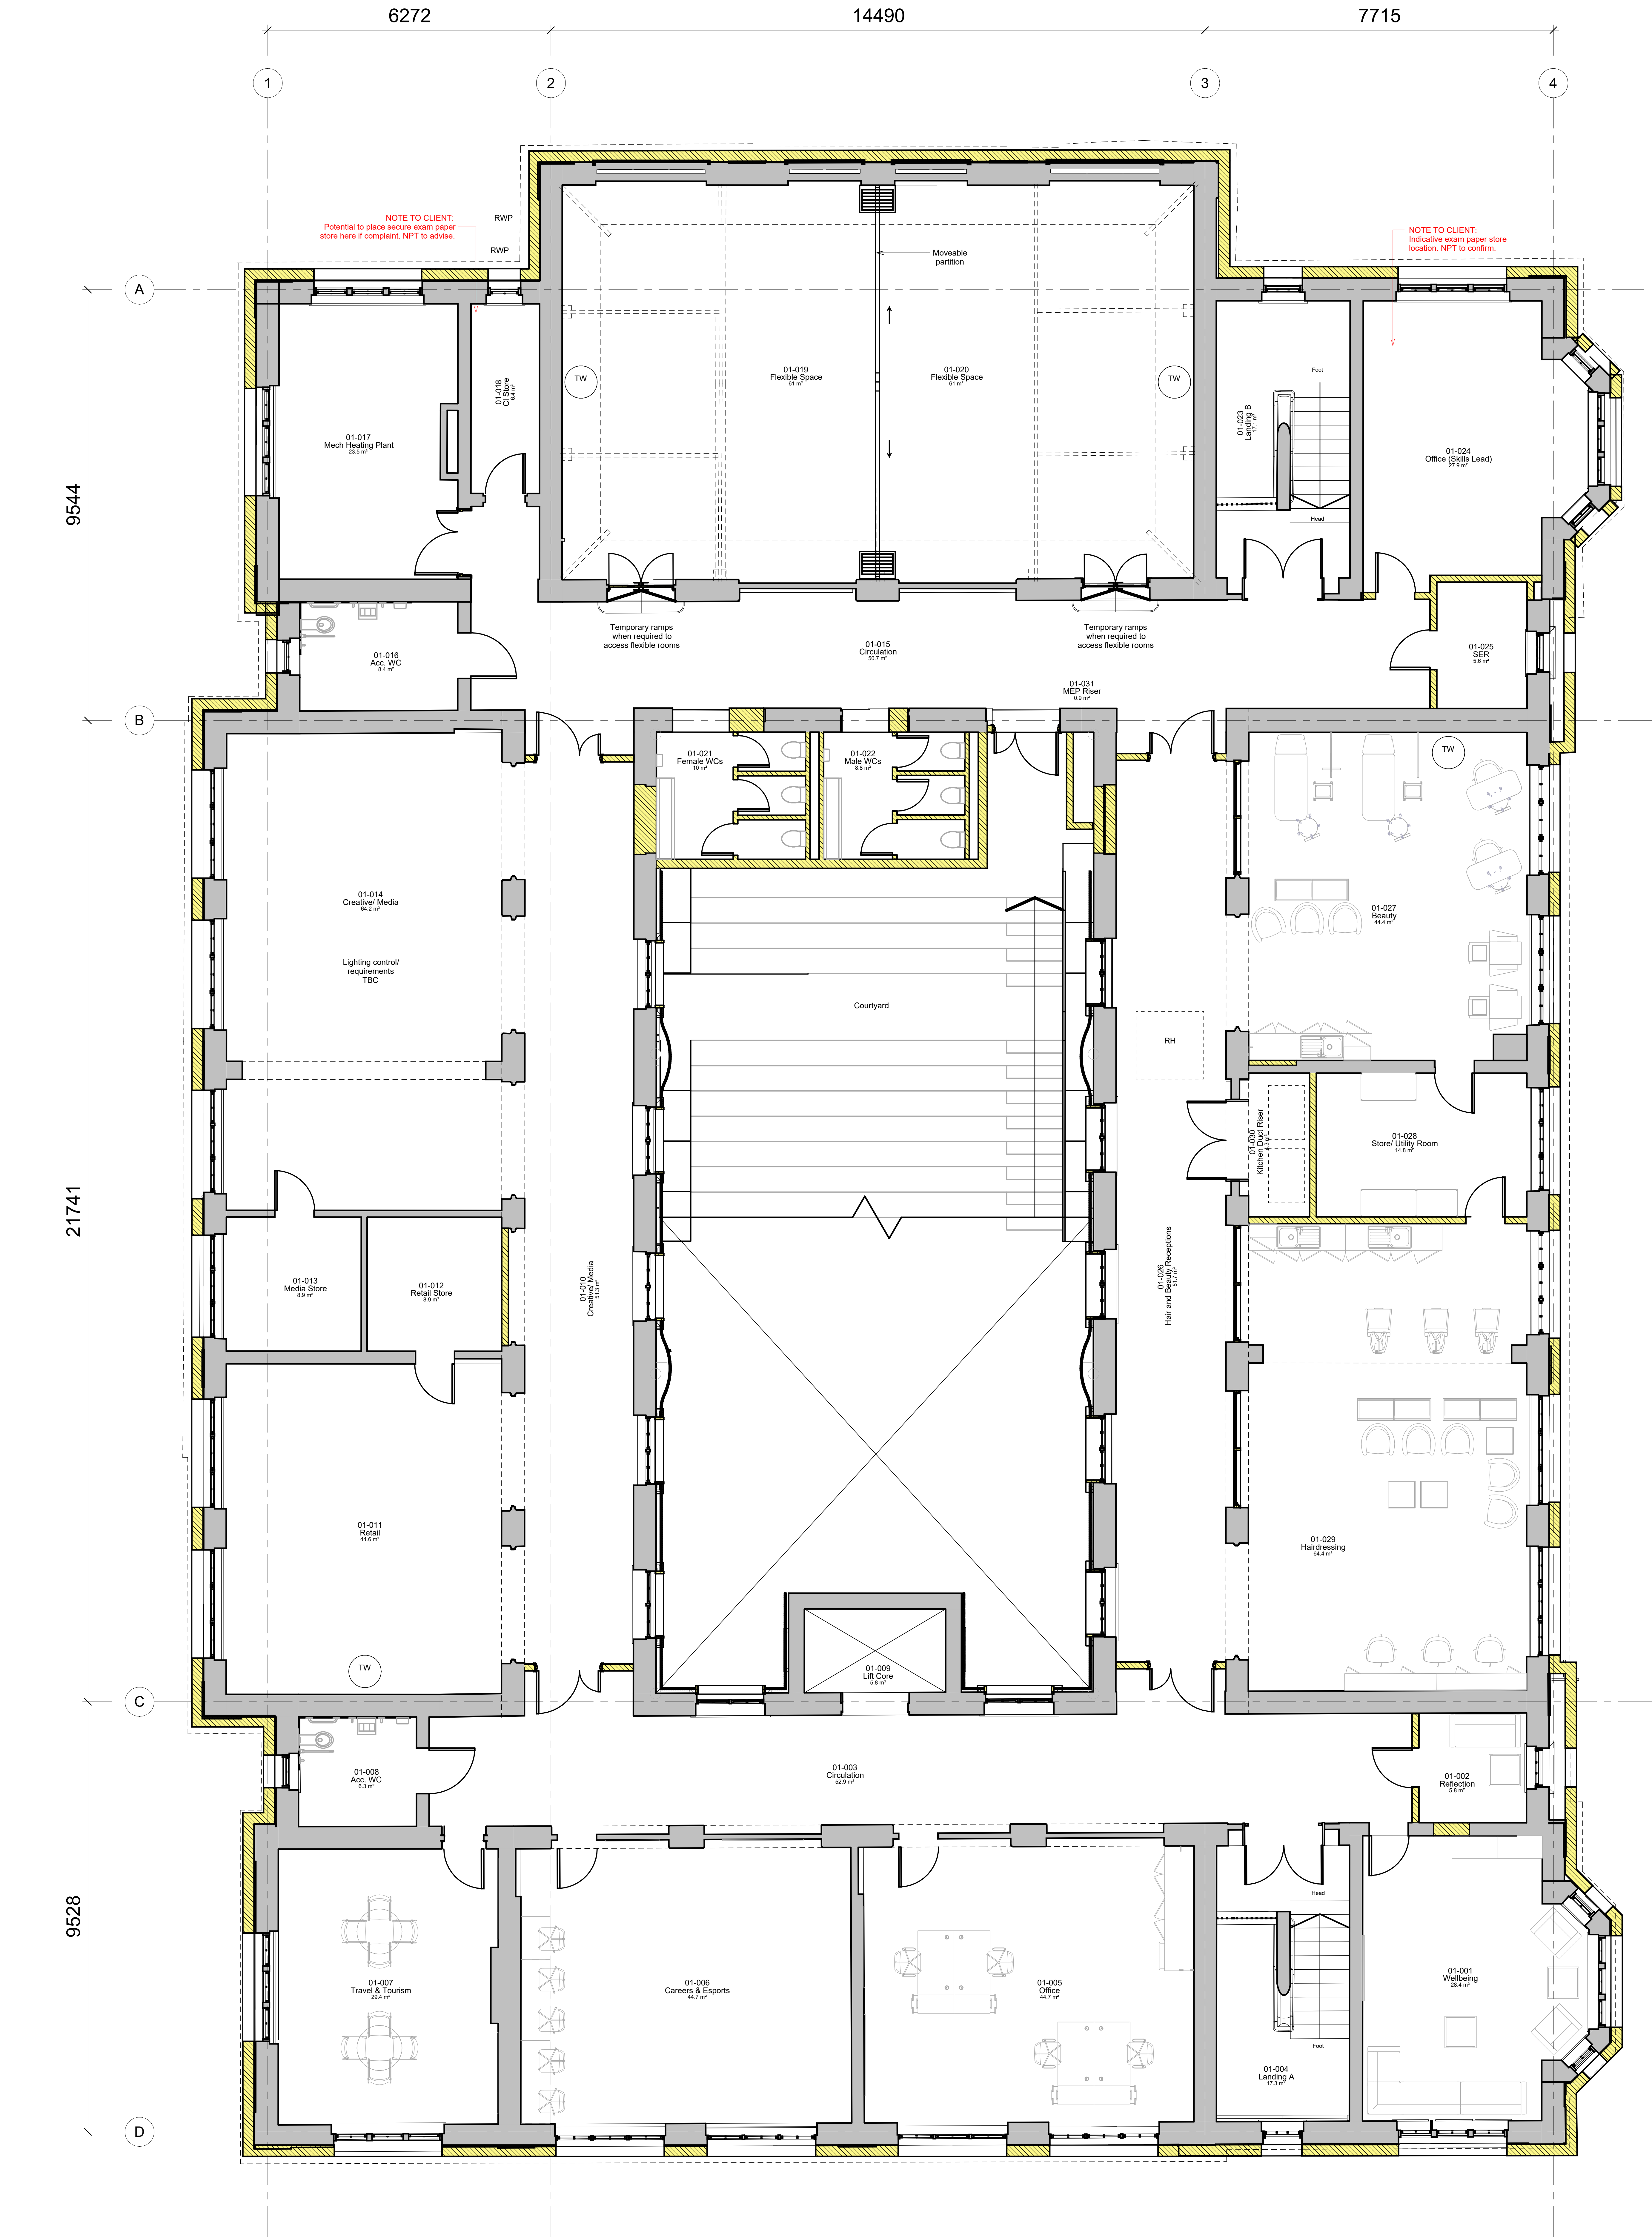

01 - CEM1 Proposed First Floor Plan

1 : 50

metres 1 2 3 4 5

1 : 50