


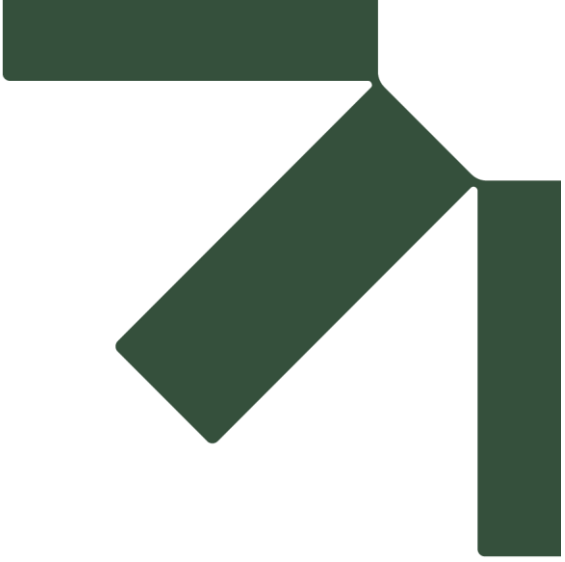

Appendix B Margam Lake Survey



Hydraulic Modelling Report

Margam Moors – Substation Extension

BakerHicks Limited

SLR Project No.: 402.065496.00001

22 August 2025

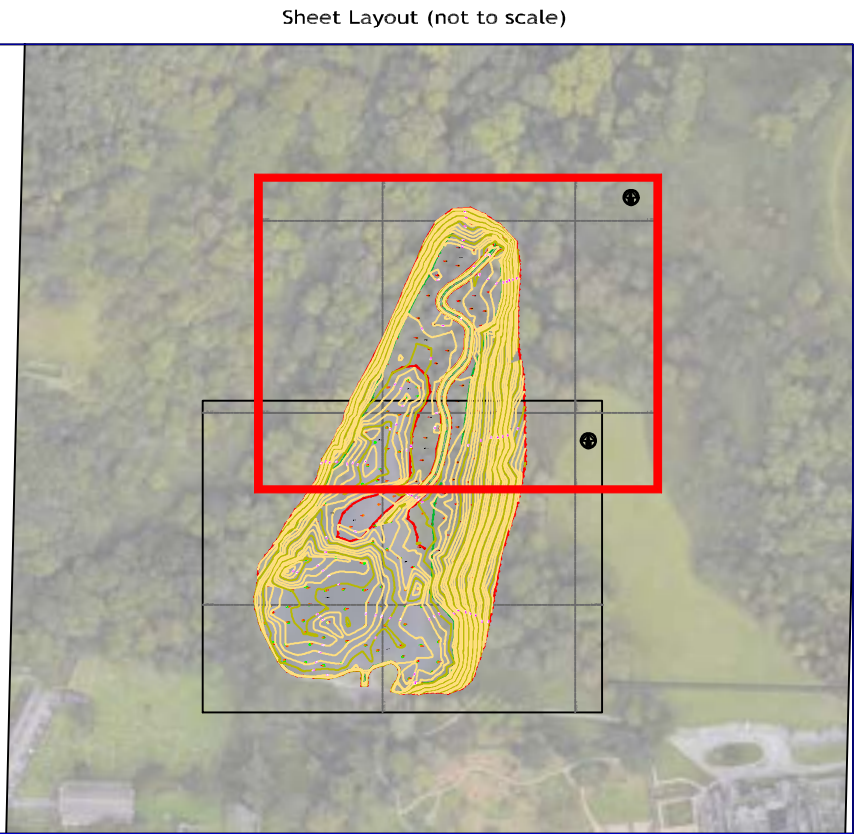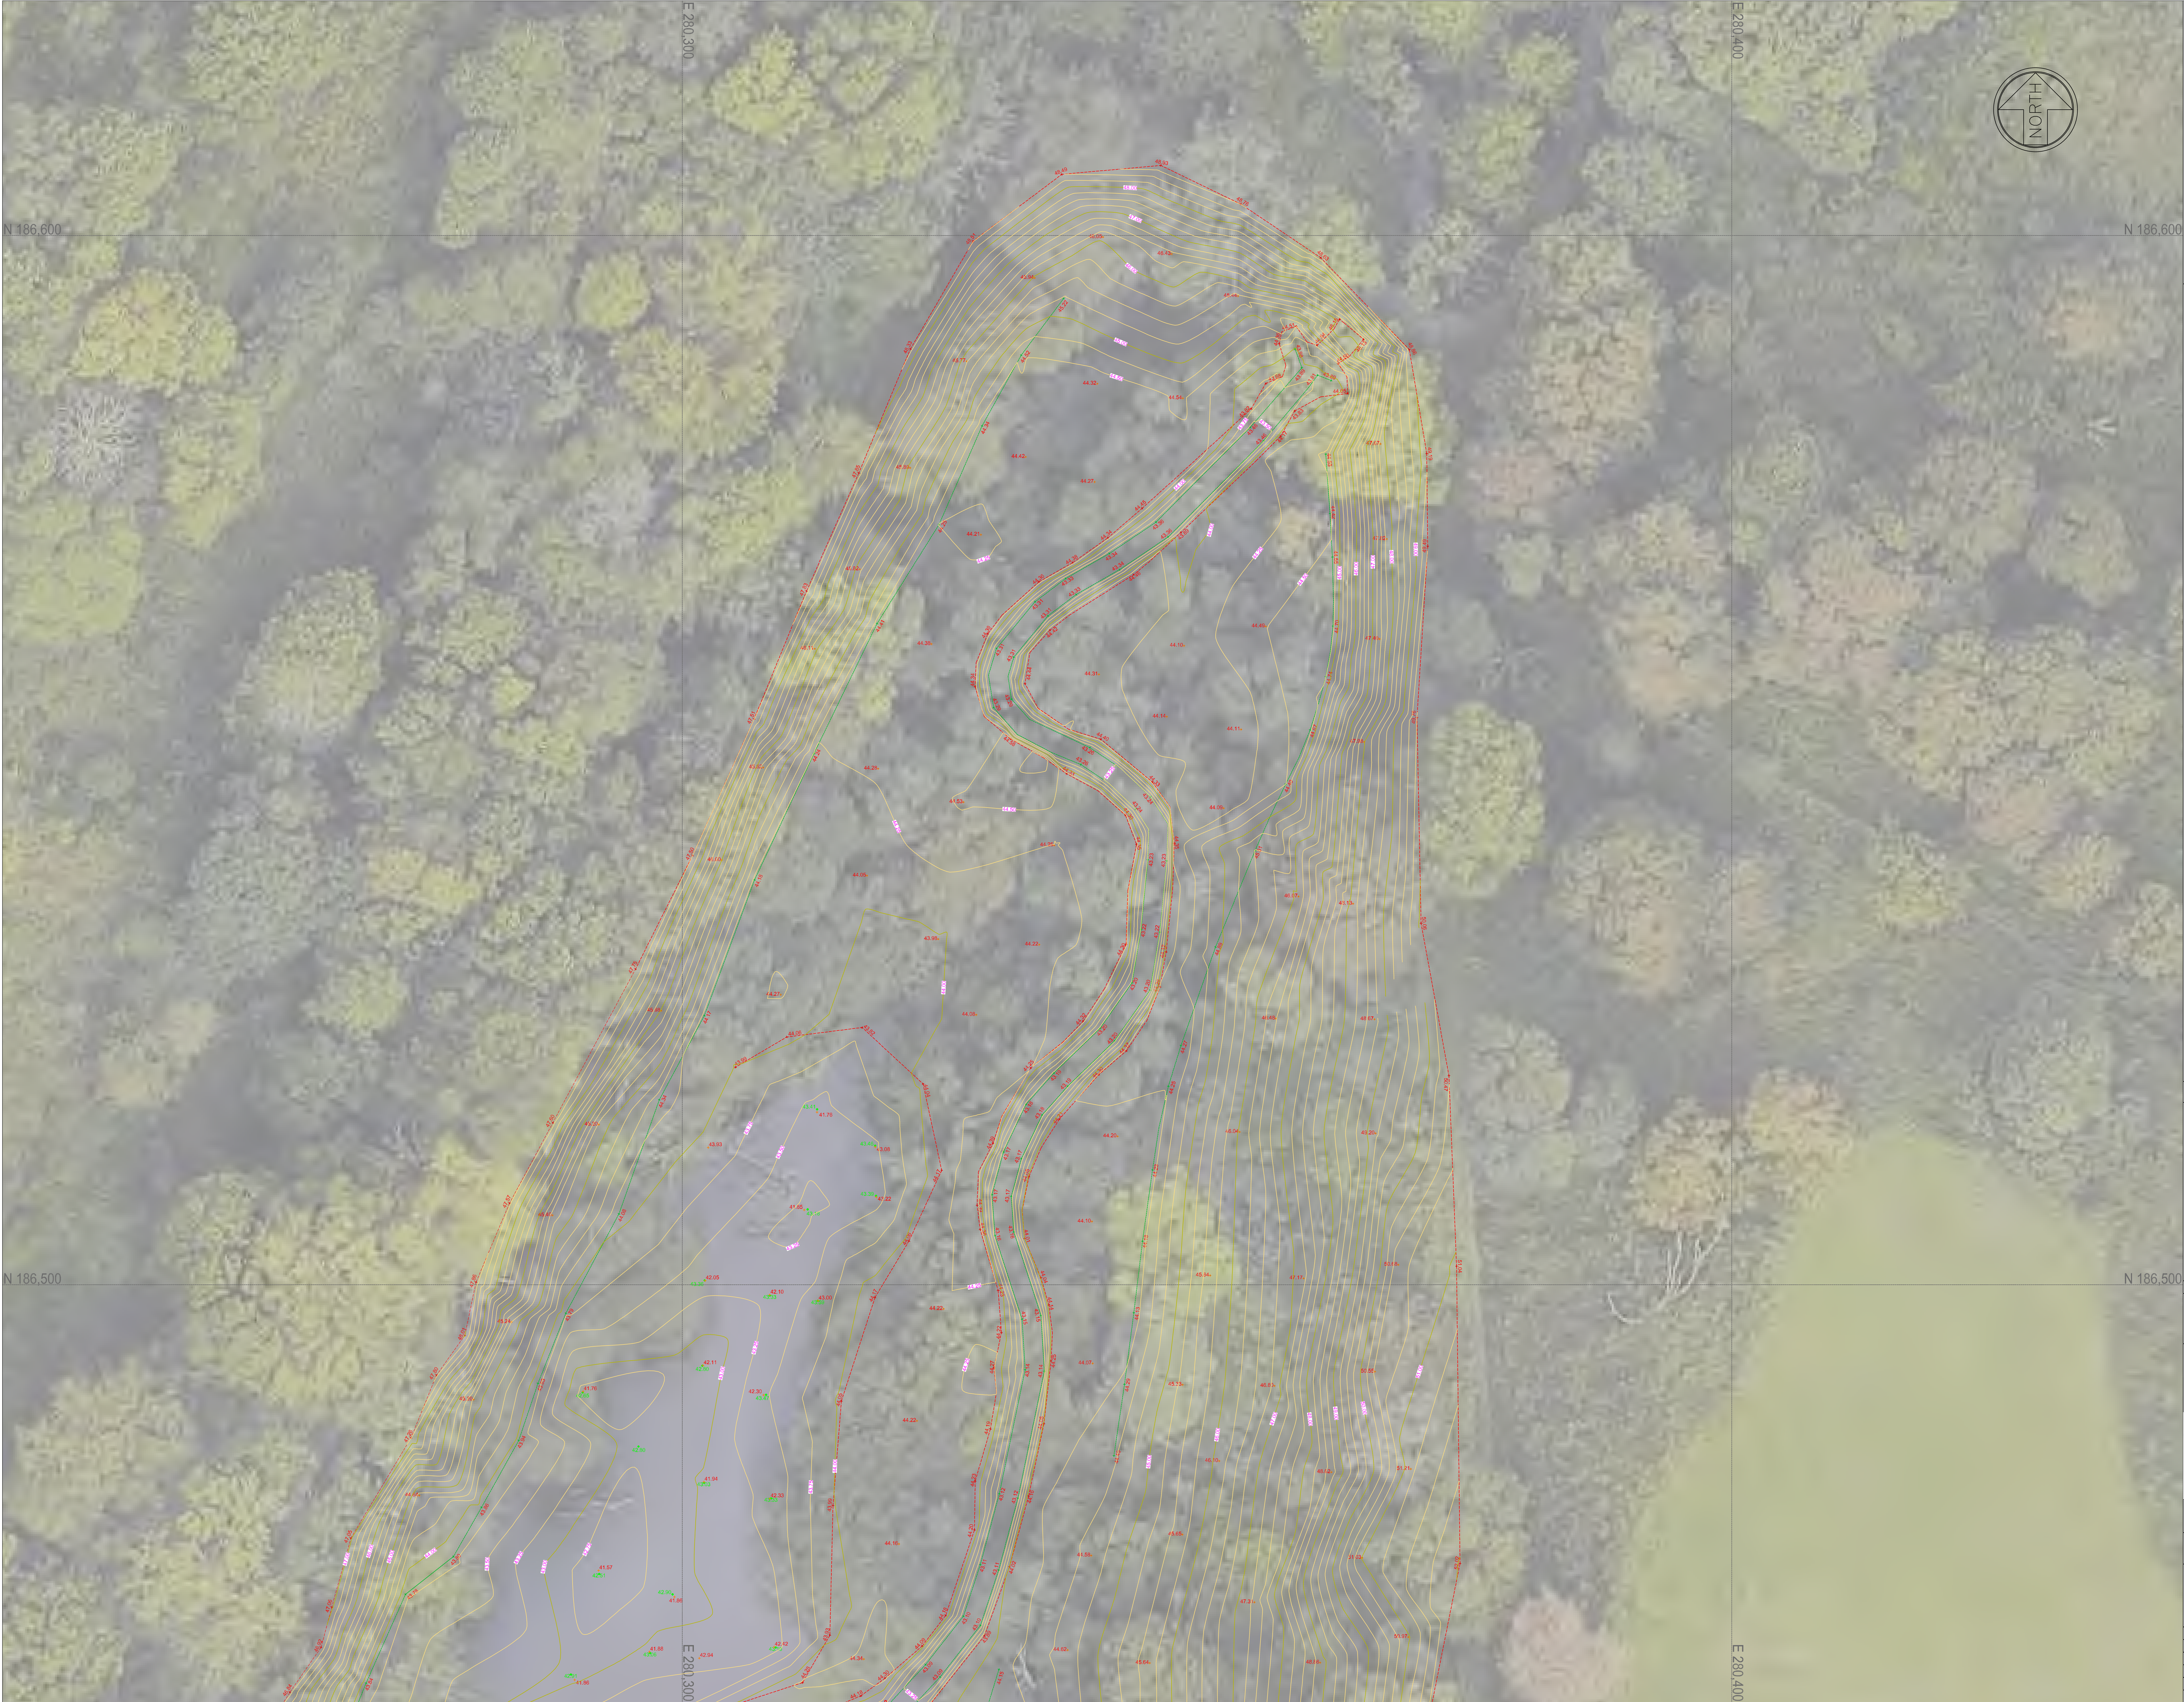

©2 Imagery©2022 Bkassy, GtMapping, Inc, Infarmers Ltd & Eassey, Master Technologies, The GeoInformation Group

SYMBOL KEY	
	TOP OF BANK
	BOTTOM OF BANK
	SOFT BED LEVEL
	HARD BED LEVEL
	WATER LEVEL
	EMBANKMENT LEVEL
	SCARP LEVEL
	GRASSY LEVEL

NOTES	
ALL COORDINATES ARE IN METERS (OSGB36) UNLESS OTHERWISE STATED.	
ALL COORDINATES & CALCULATIONS ARE IN METERS UNLESS OTHERWISE STATED.	

SURVEY LEGEND	

STORM

GEOMATICS

Tel: 01608 664910

mail@storm-geomatics.com

www.storm-geomatics.com

RICS

























CLIENT		SLR Consulting	
PROJECT		Margam Park Survey	
SITE		Margam Park, Margam, Port Talbot, Wales Bathymetric Survey - Soft Bed Contours Shown Sheet 2 of 2	
SURVEYED BY: Storm Geomatics Ltd		Project Ref: 24SLR022469	
SURVEY DATE: March 2025			
SCALE: 1:200 (A0 Sheet)		DRN: MJ	
DATE: 24/03/2025		CHKD: ARP	
DATUM: OS Newlyn (15)		DATE: 28/03/2025	
GRID: OS Grid (15)		DRAWING NO:	
CAD FILENAME: 014418-425_010.dwg		014418-425-10	
		REV:	

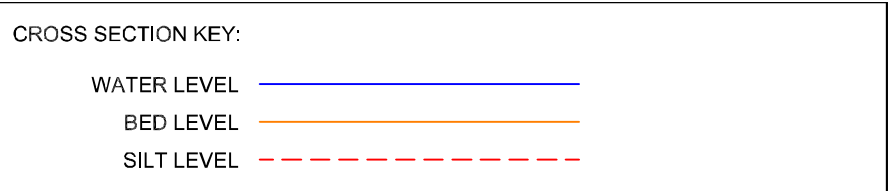

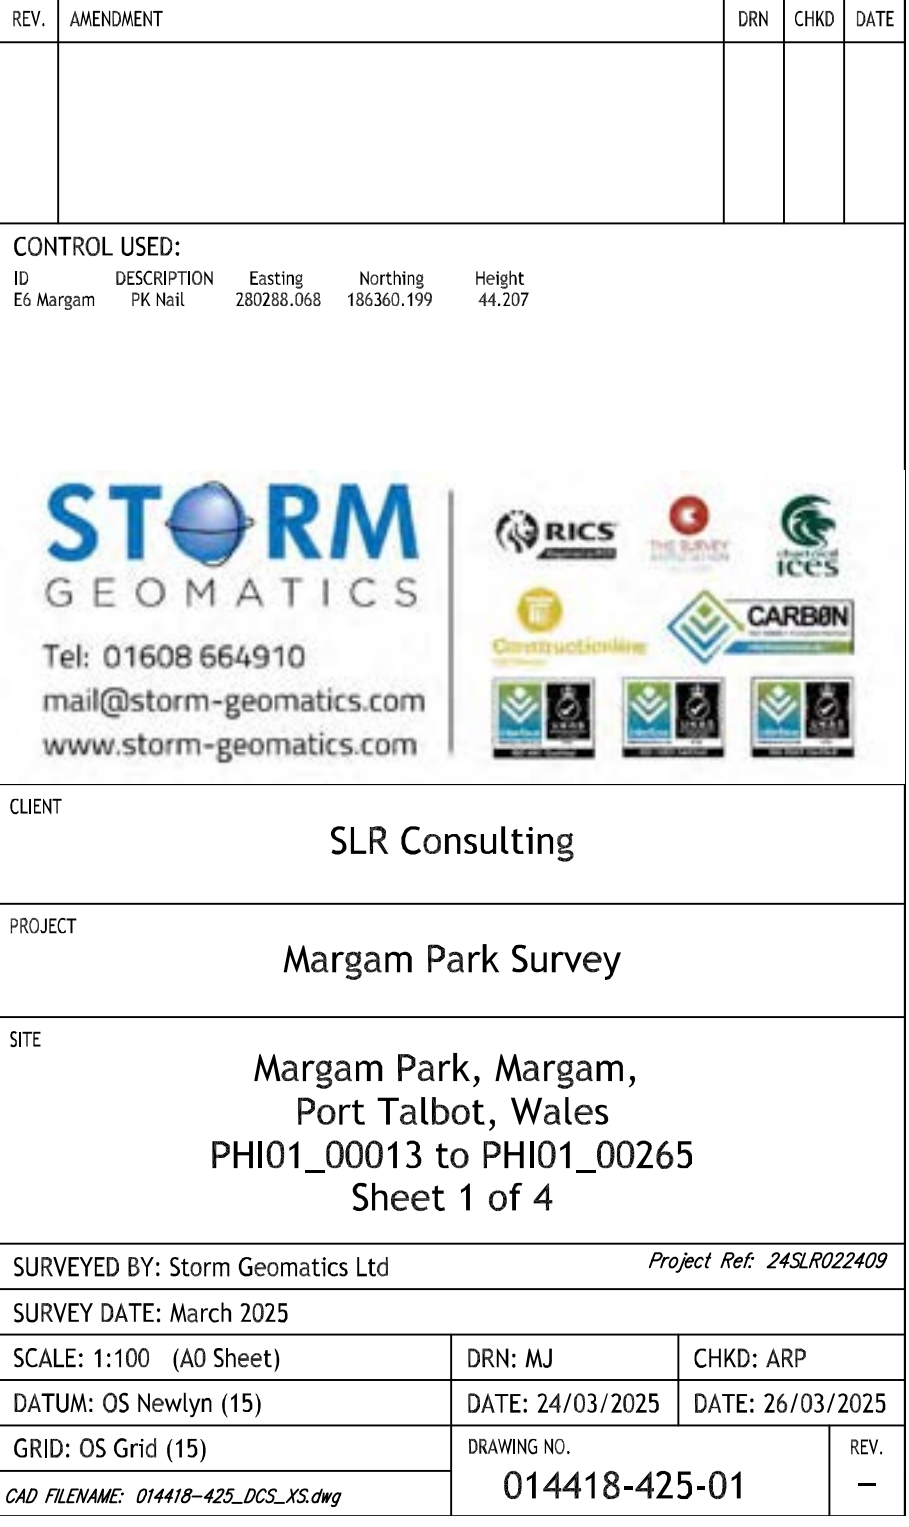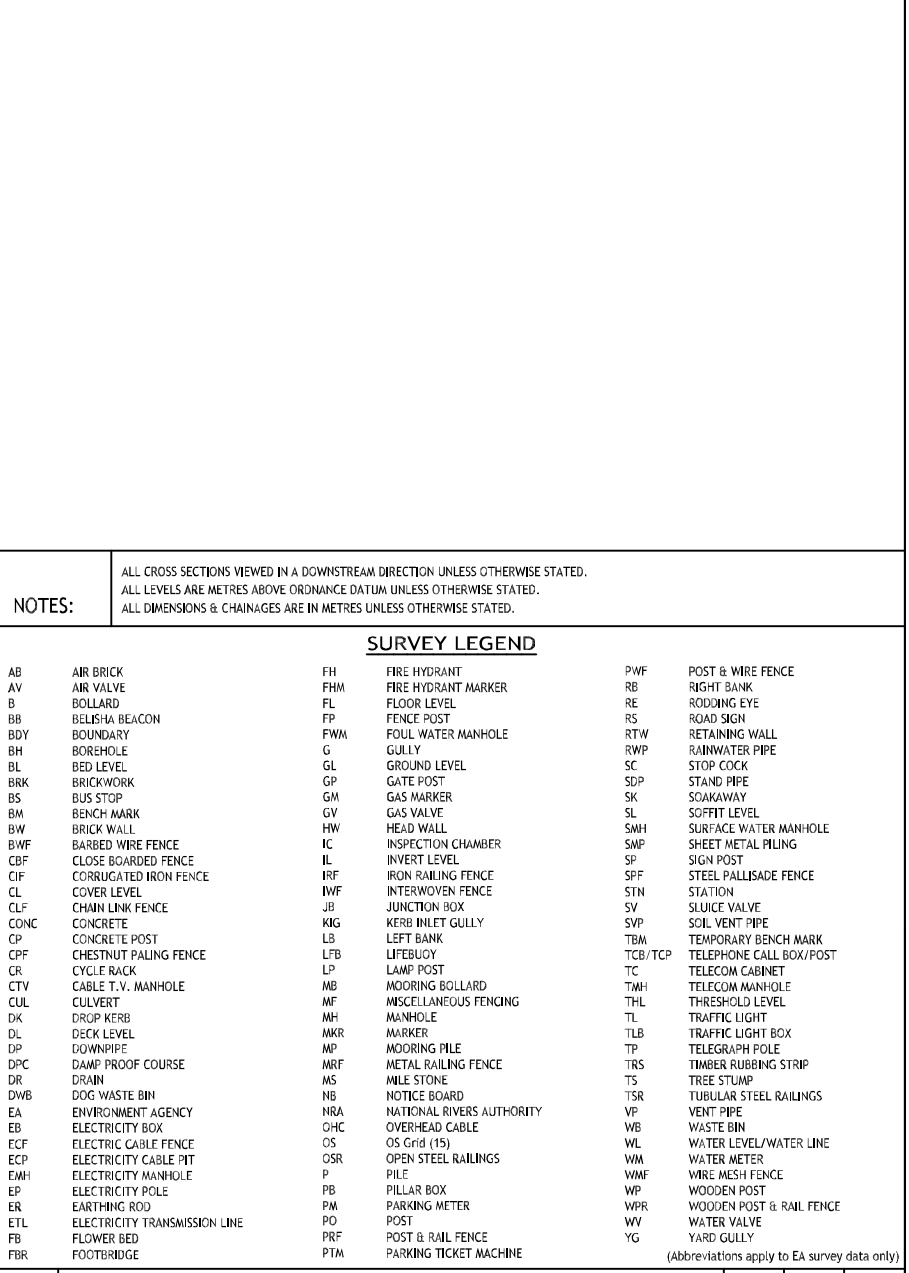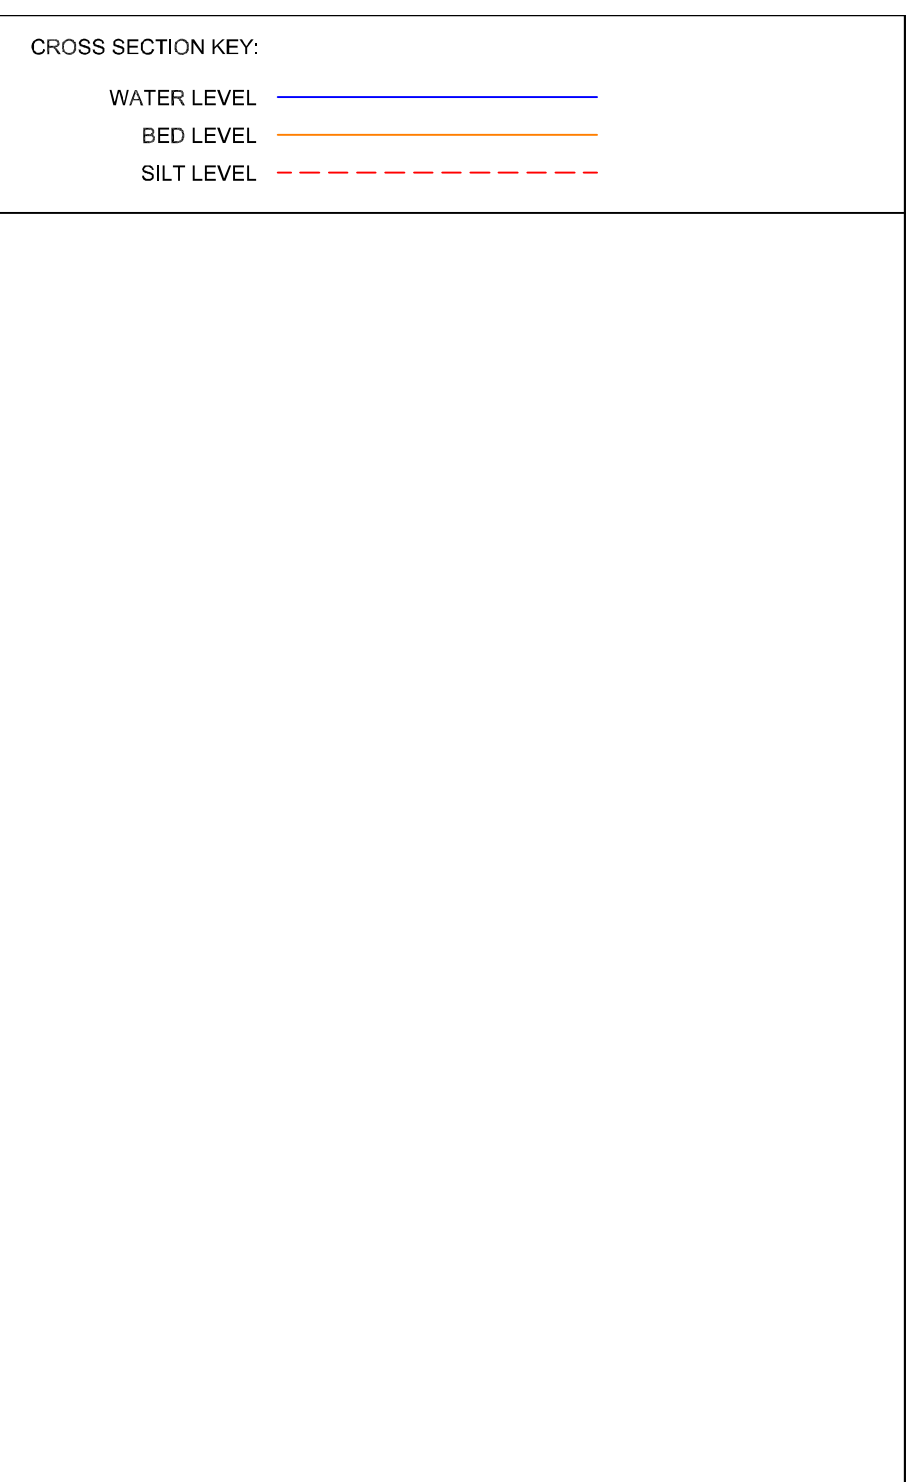

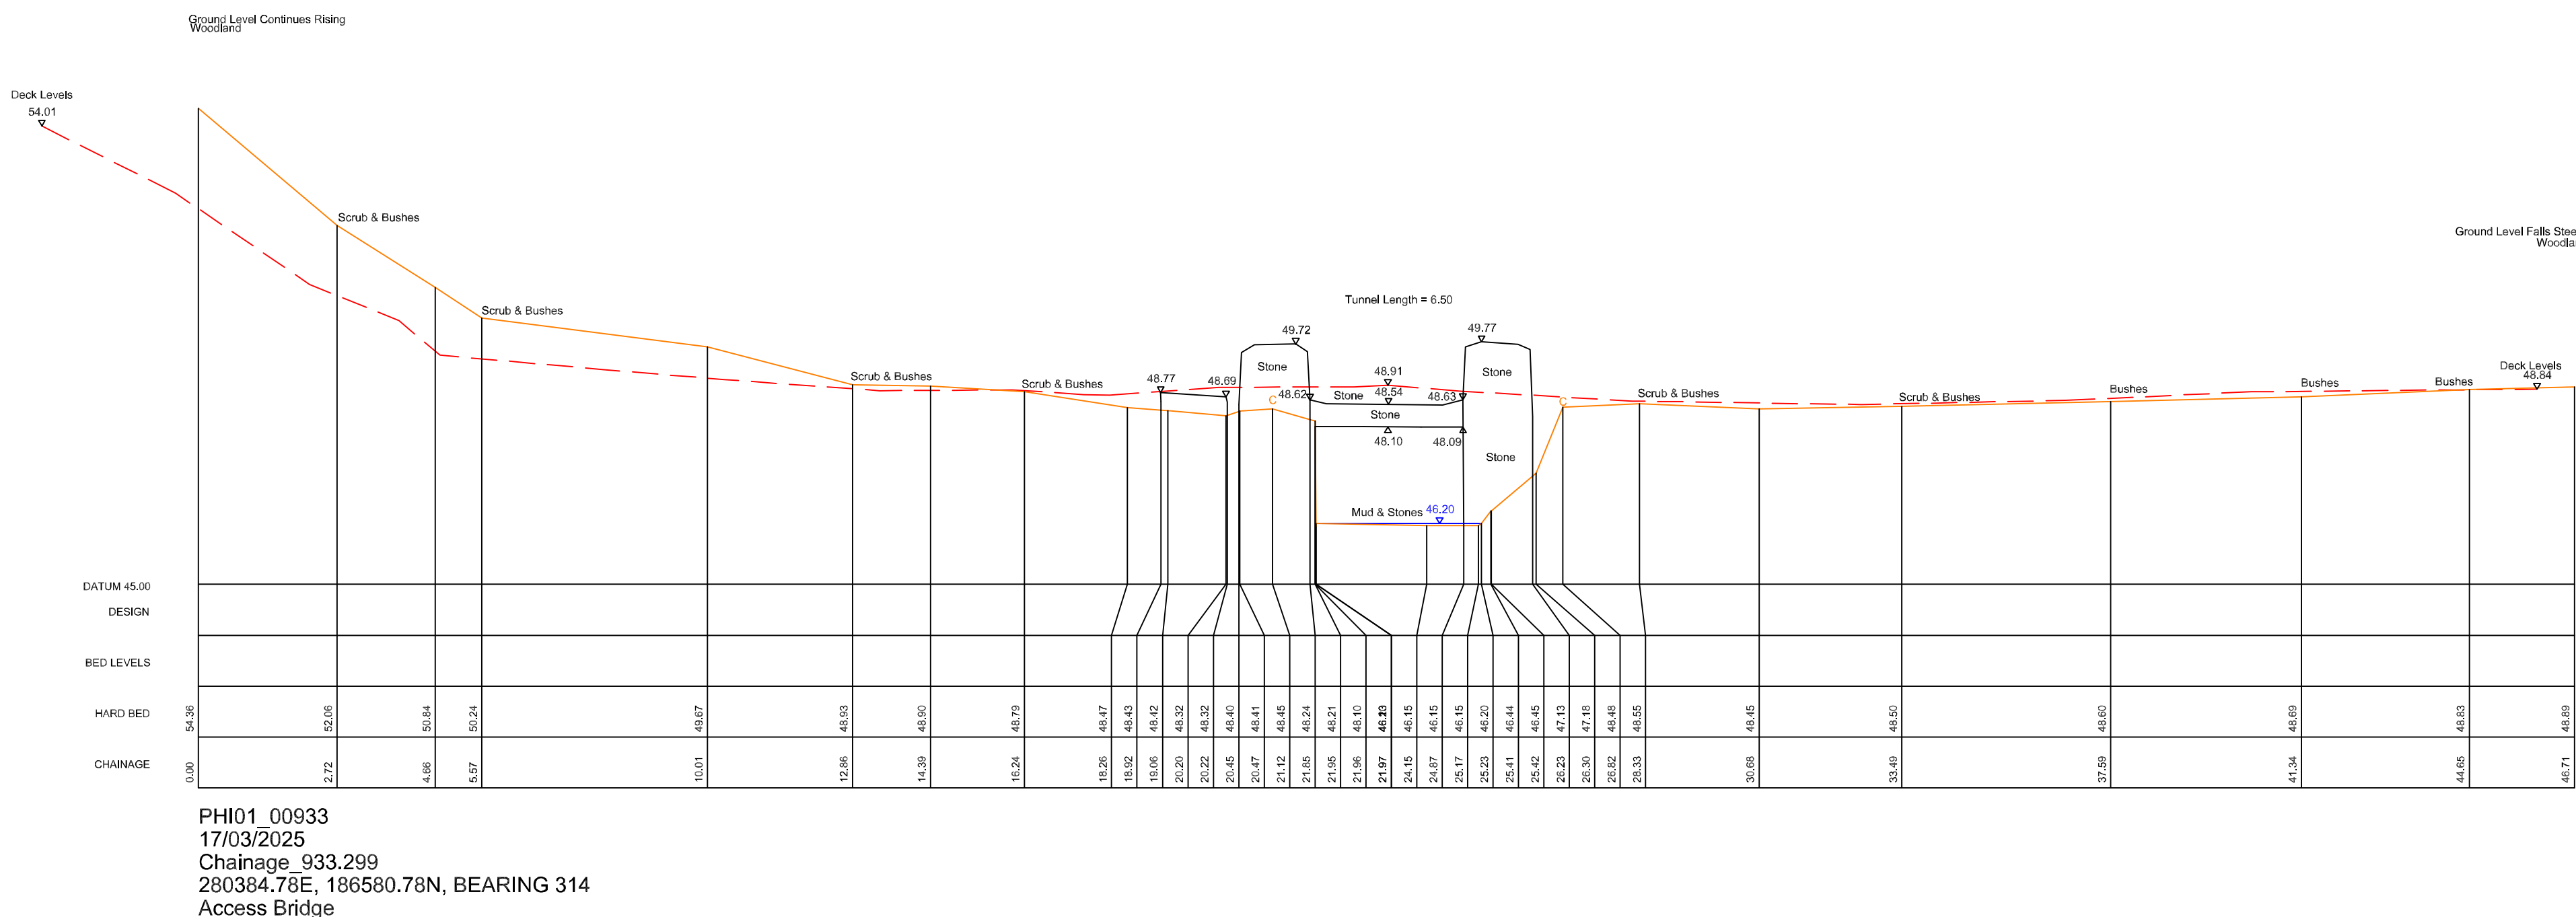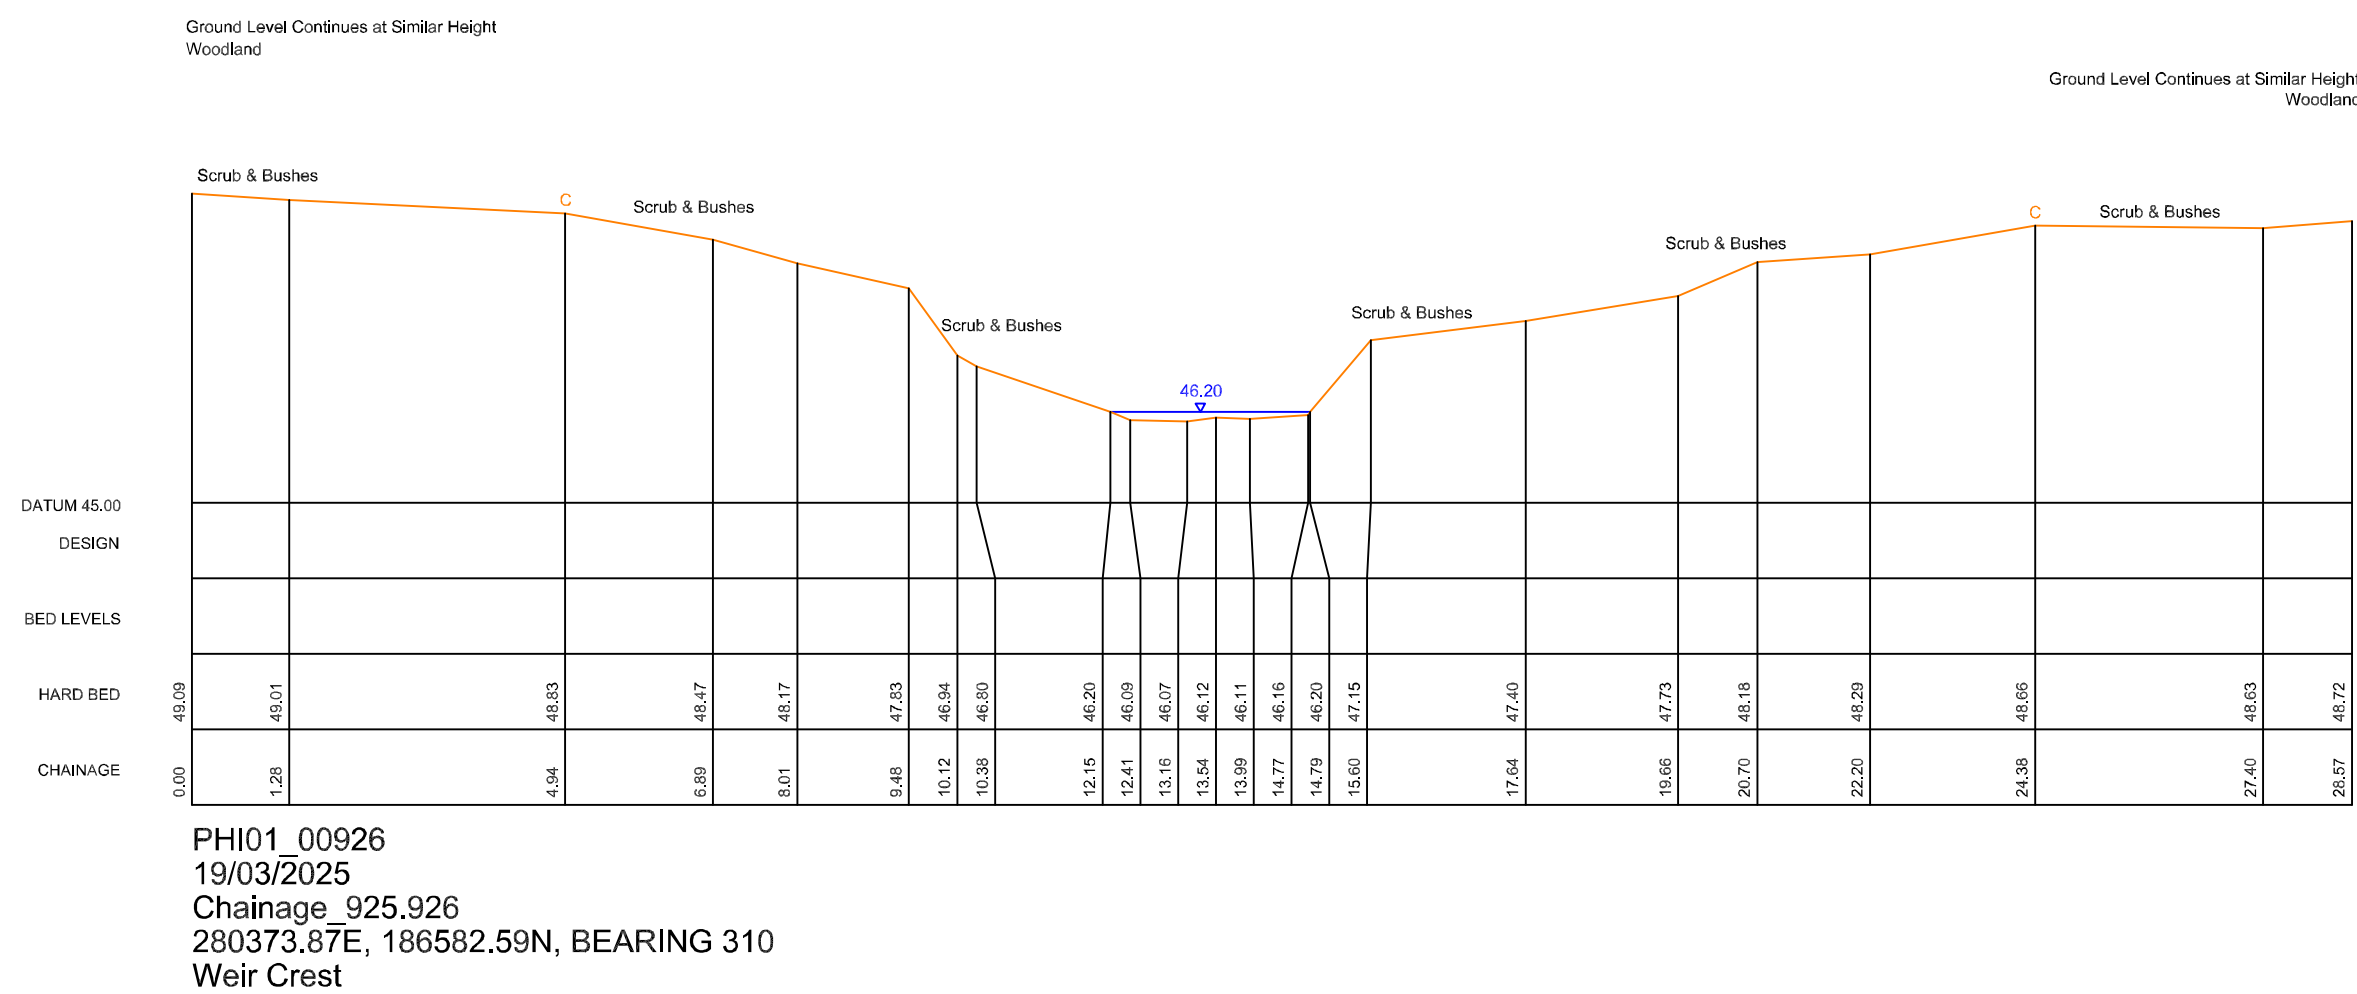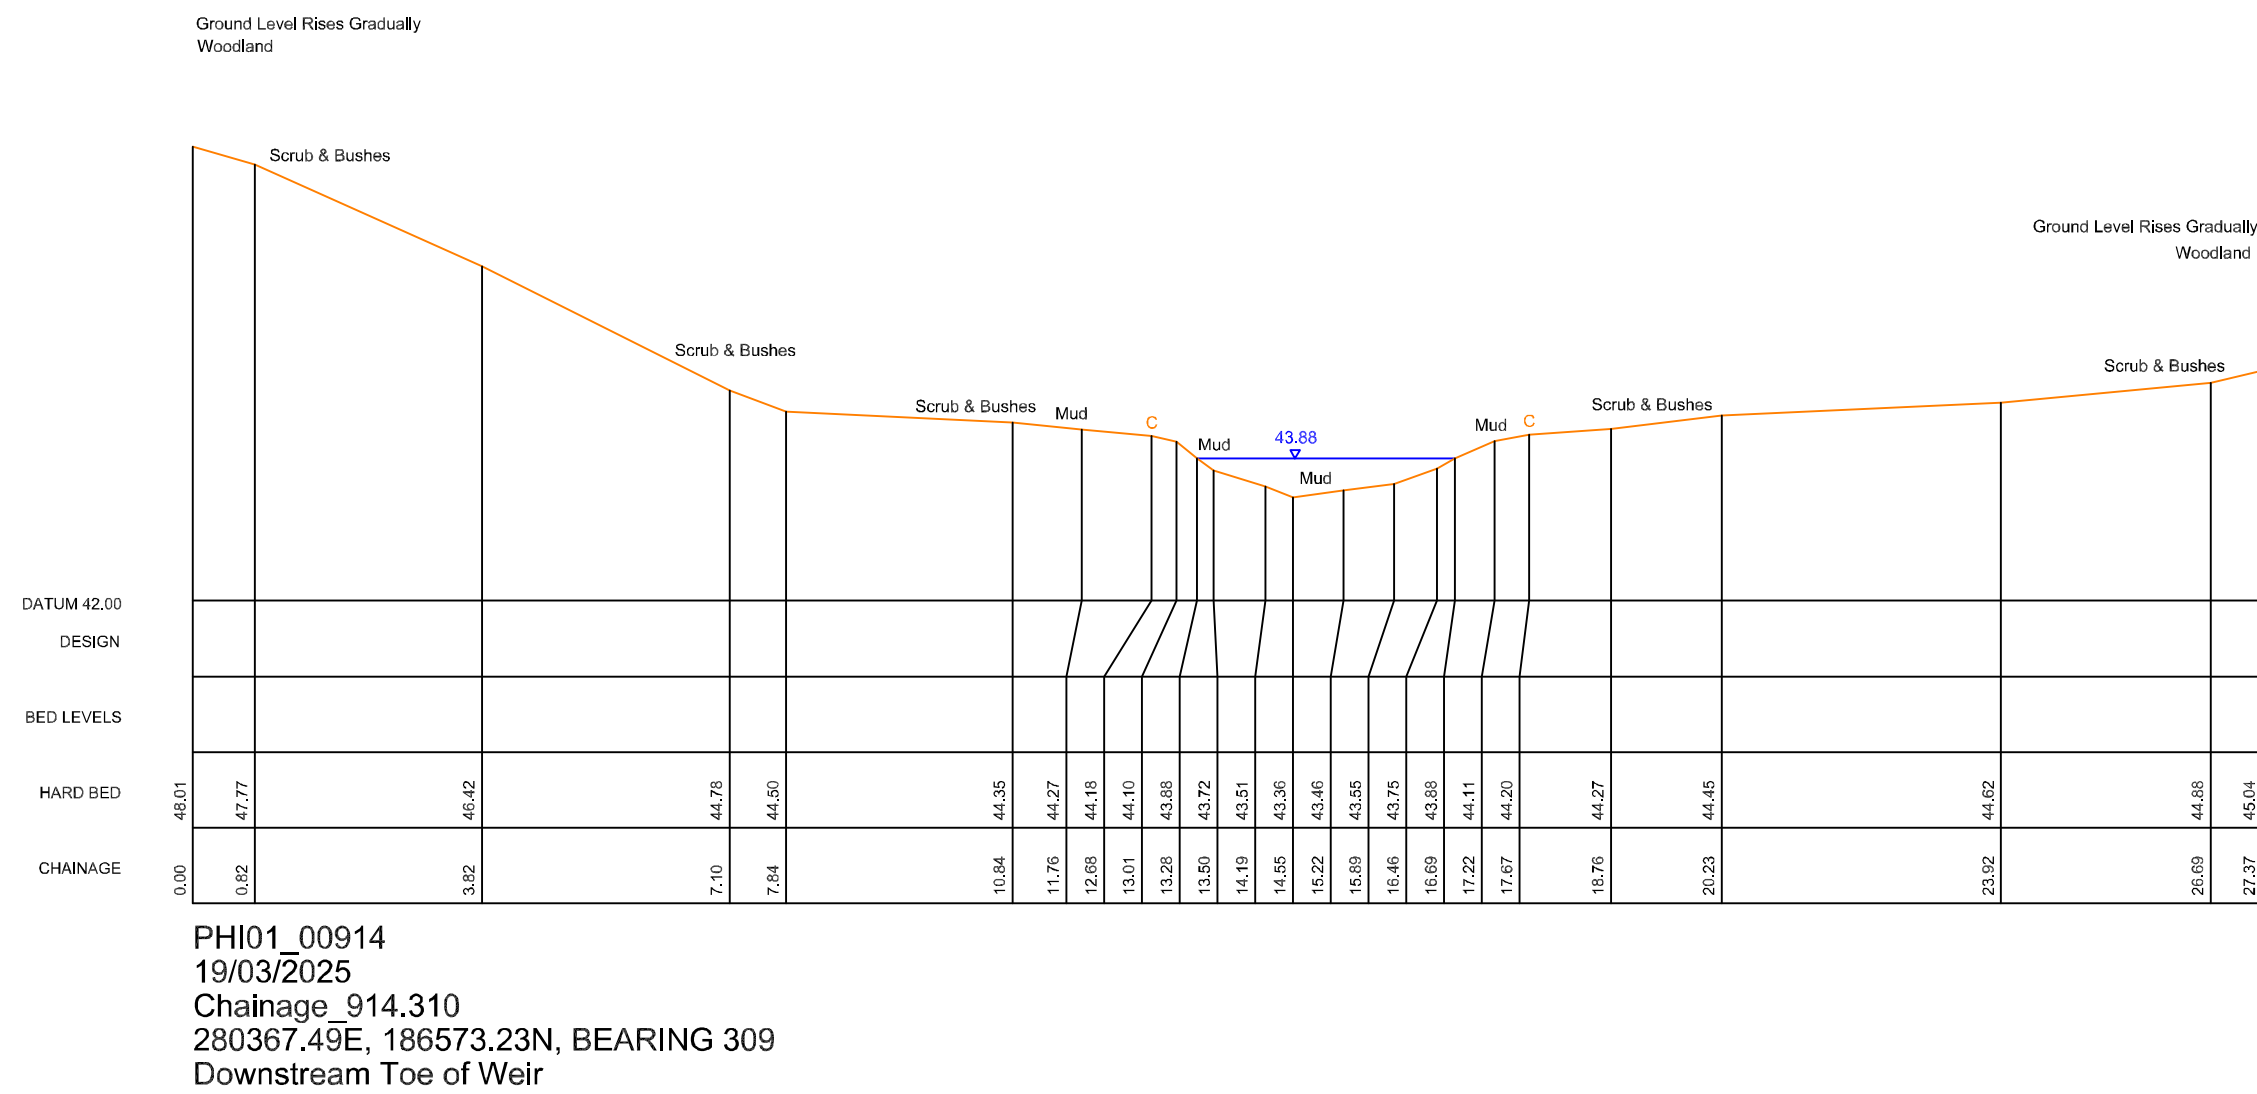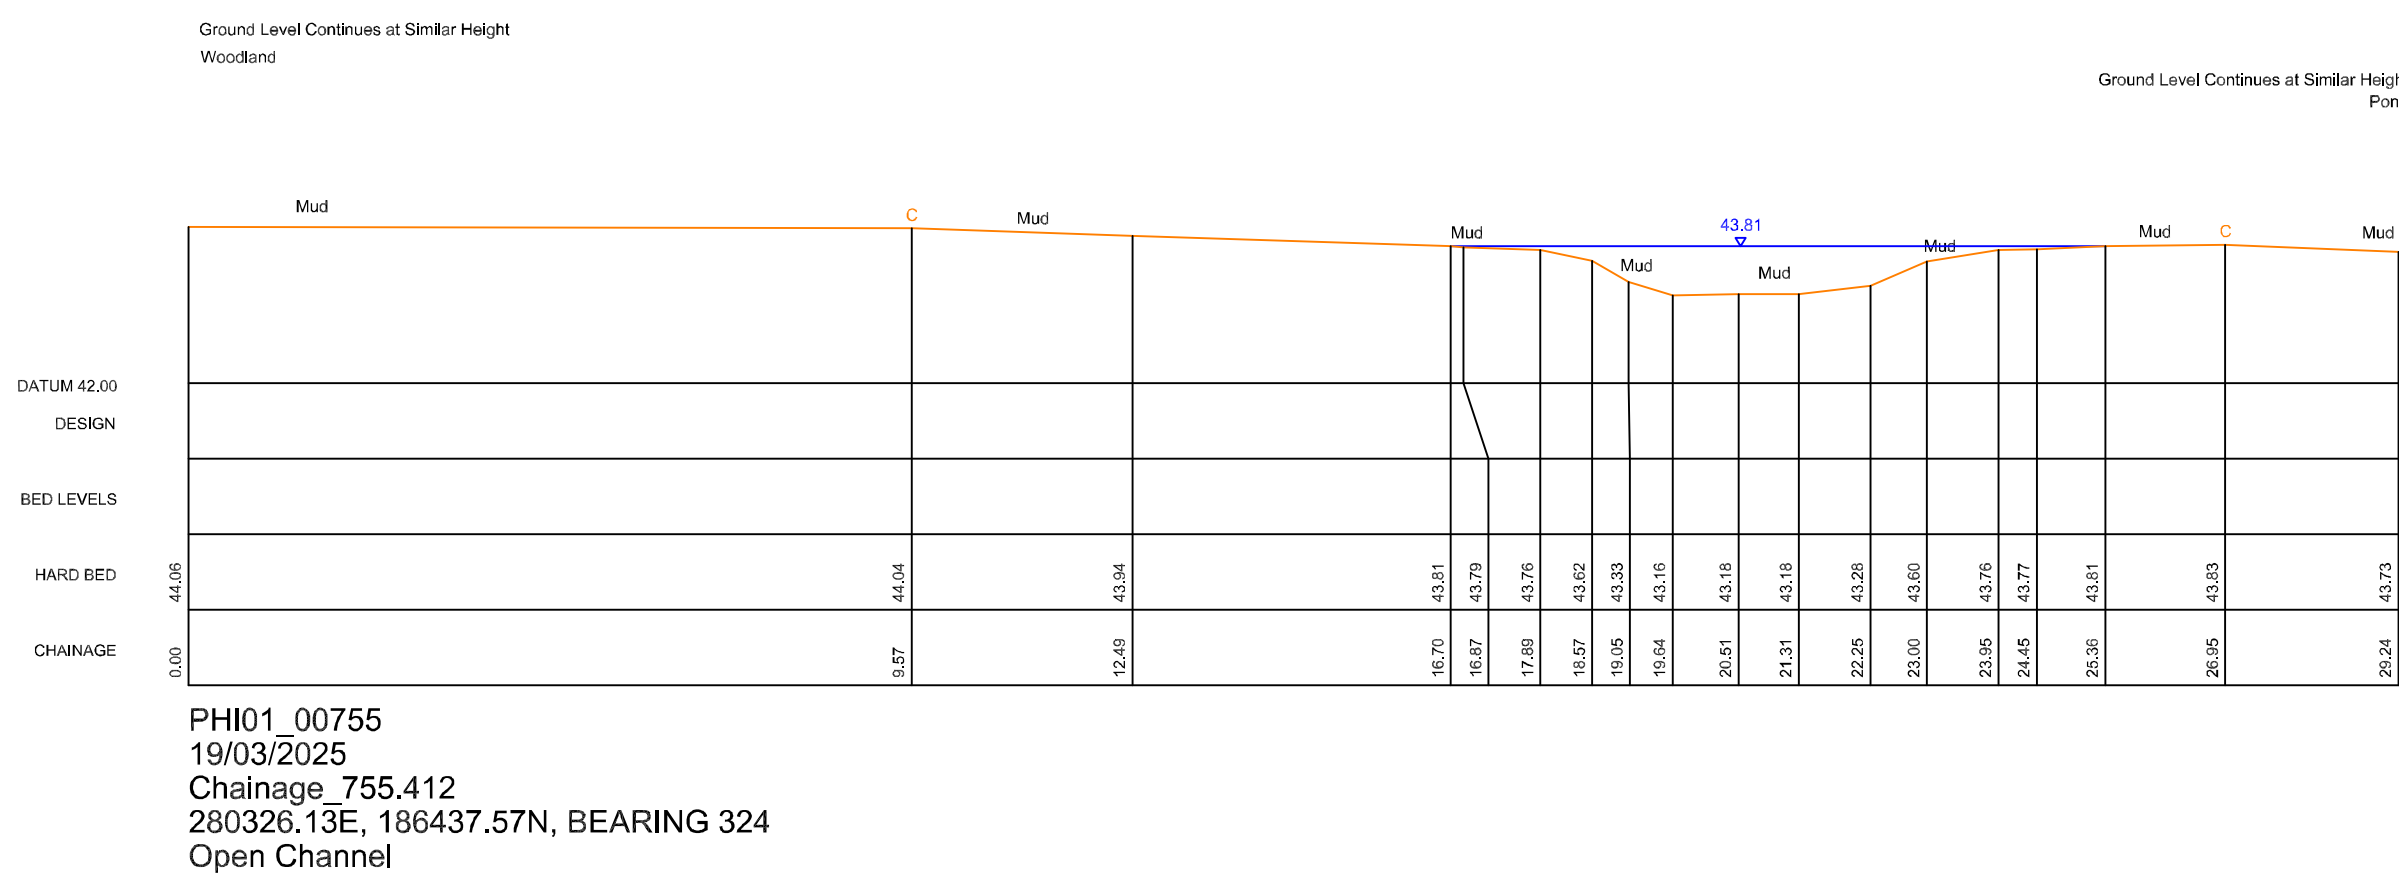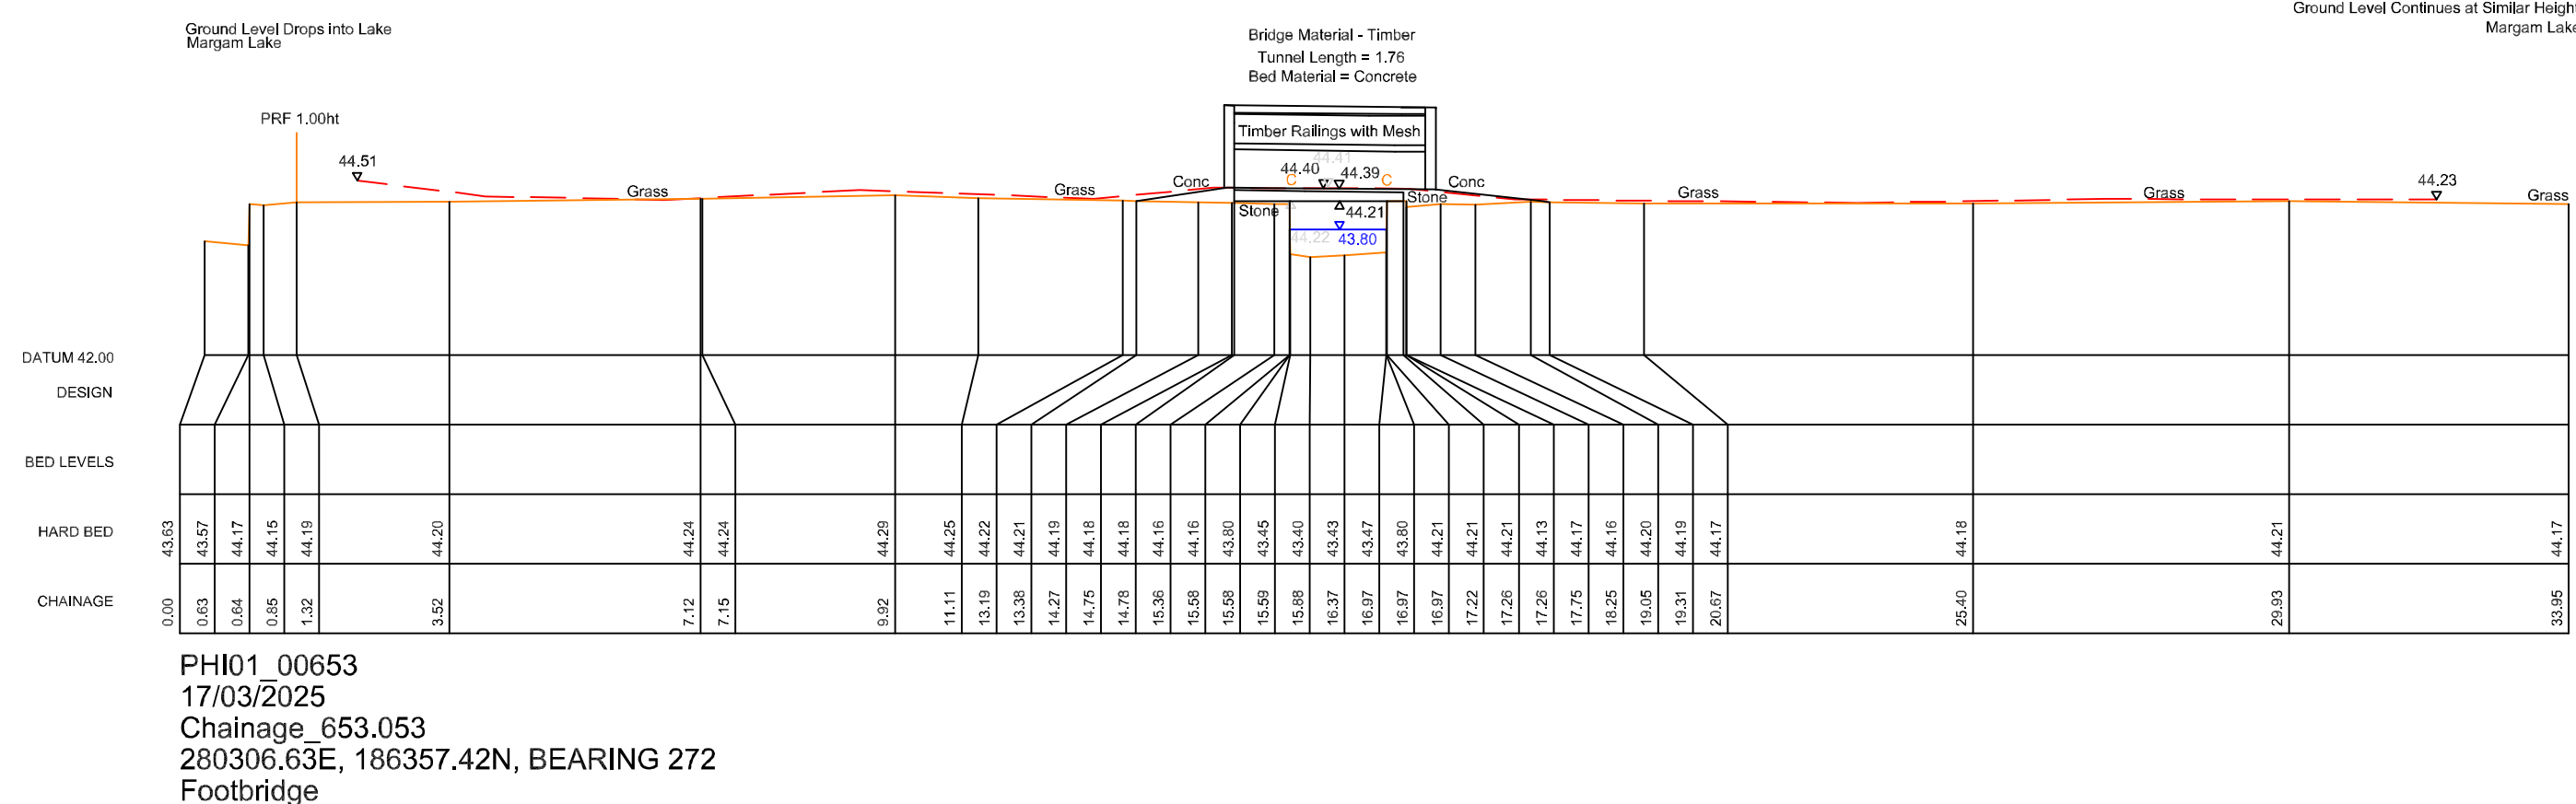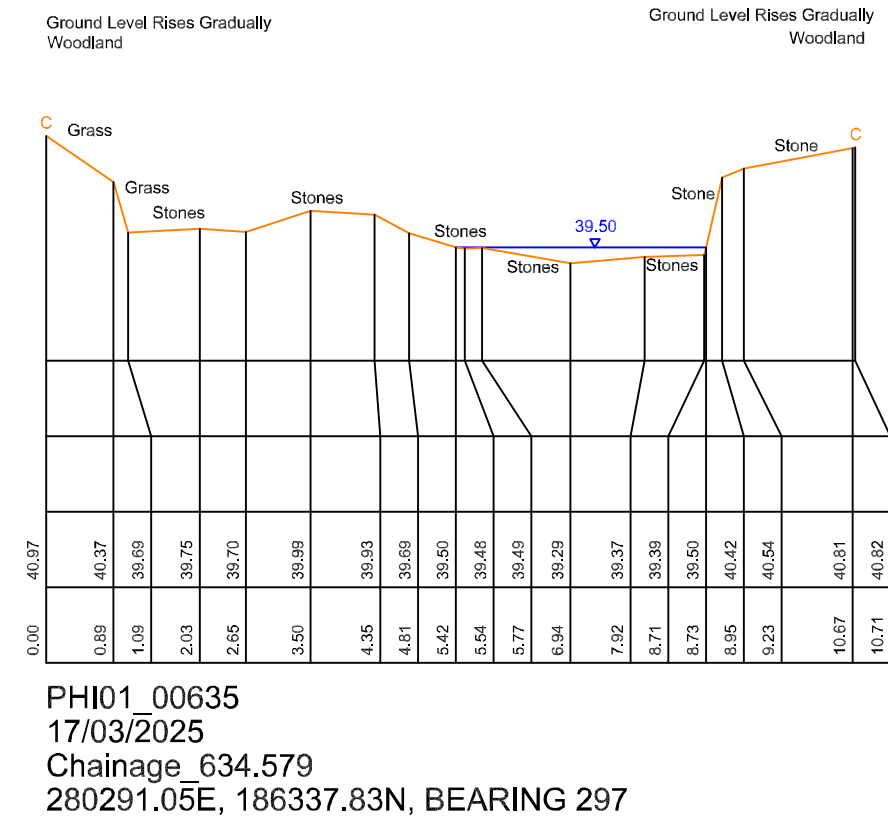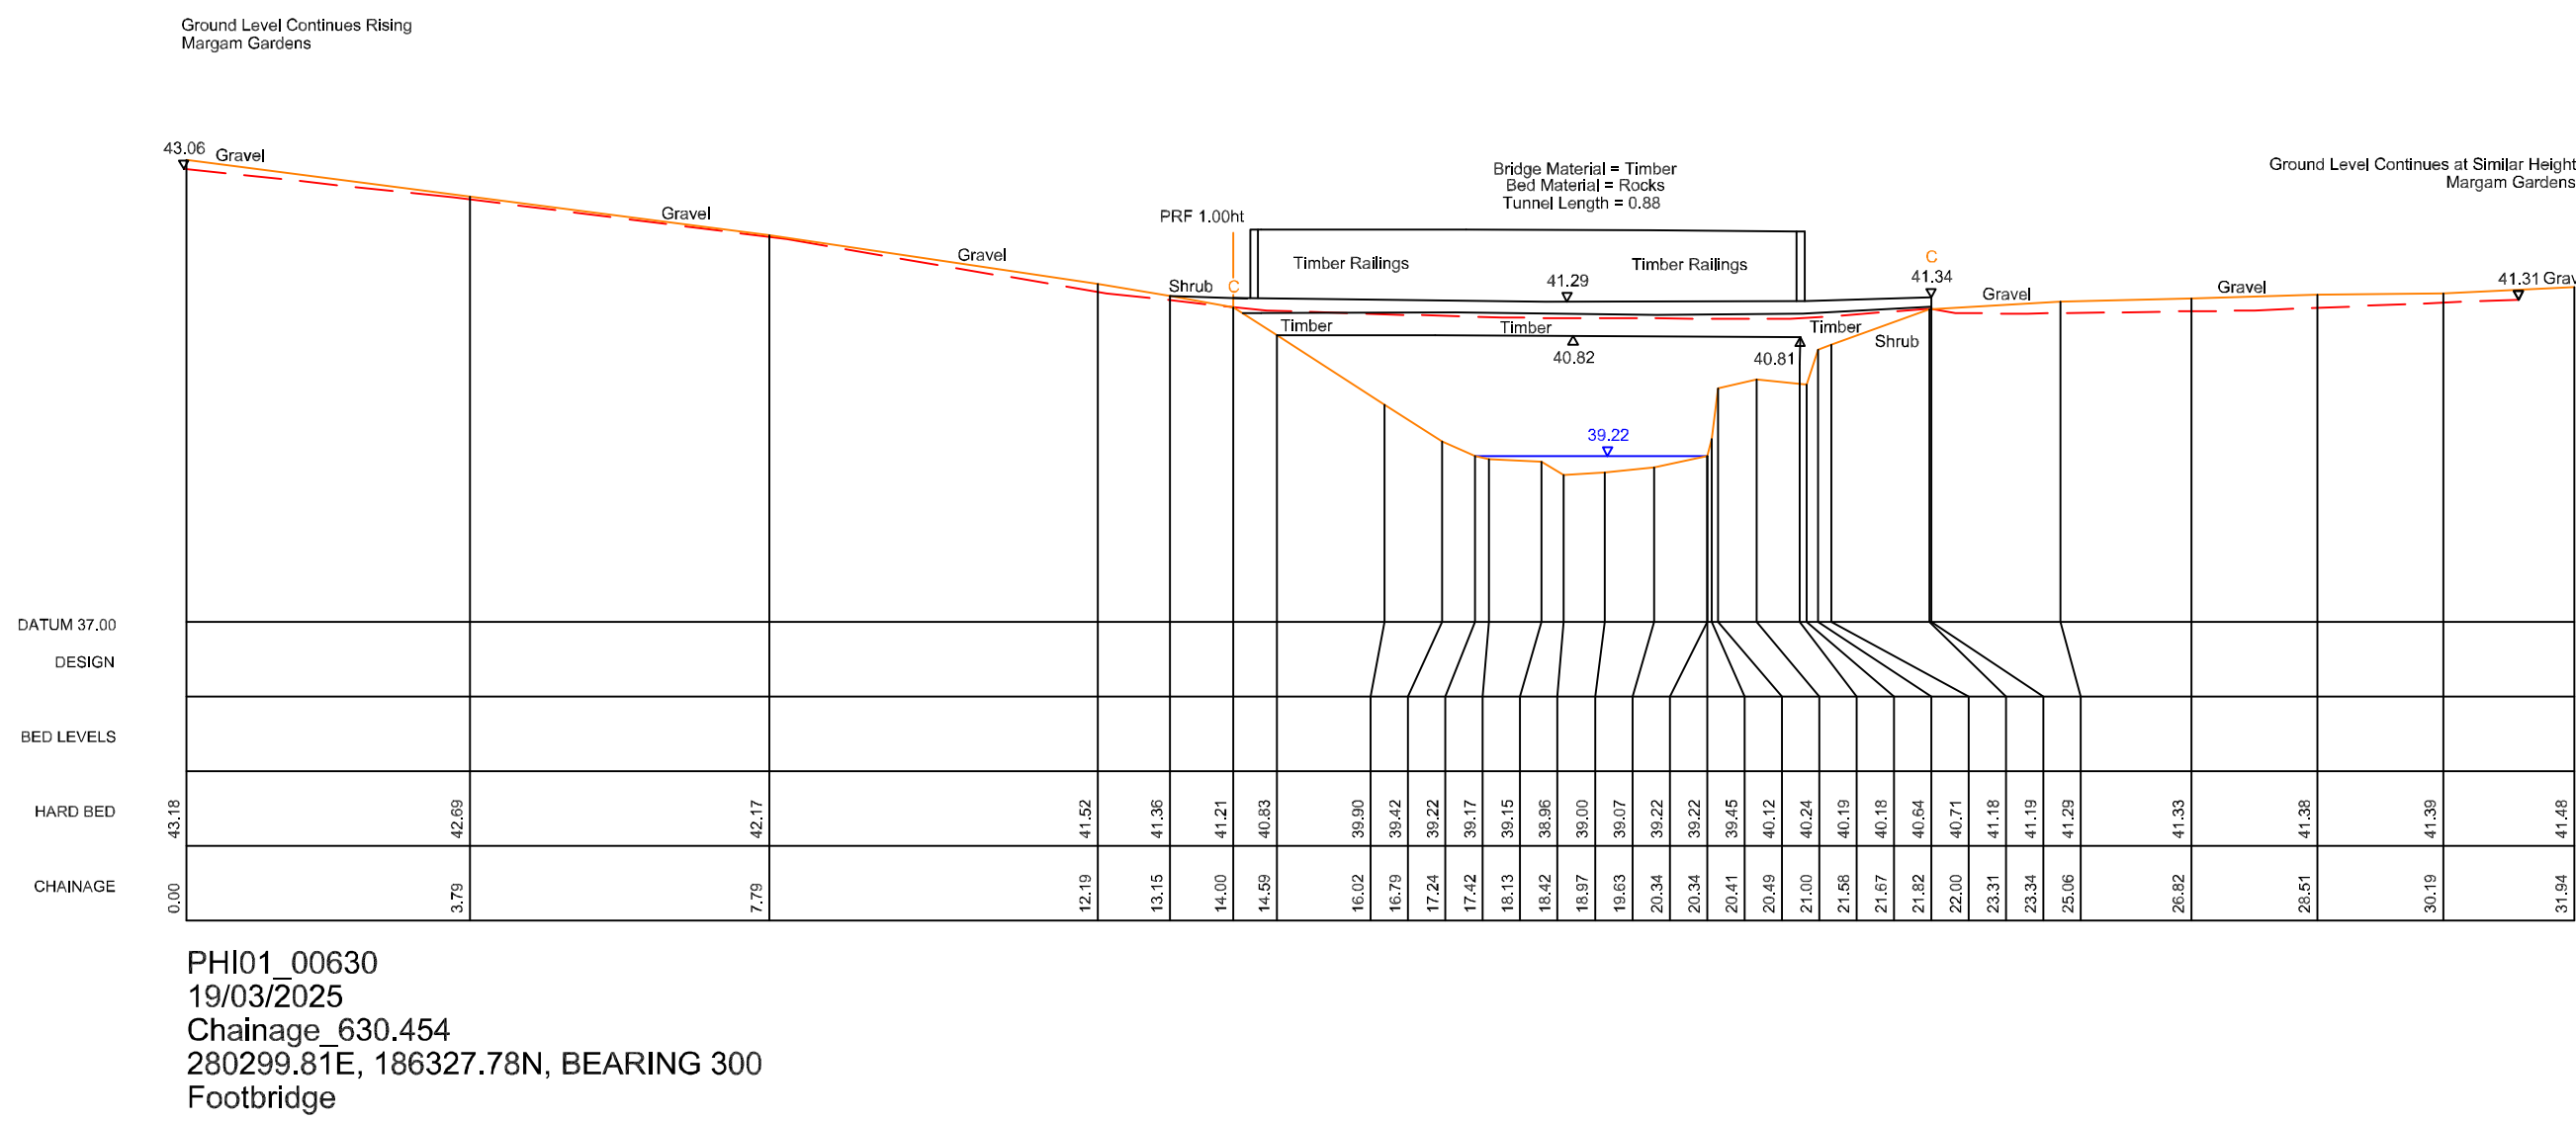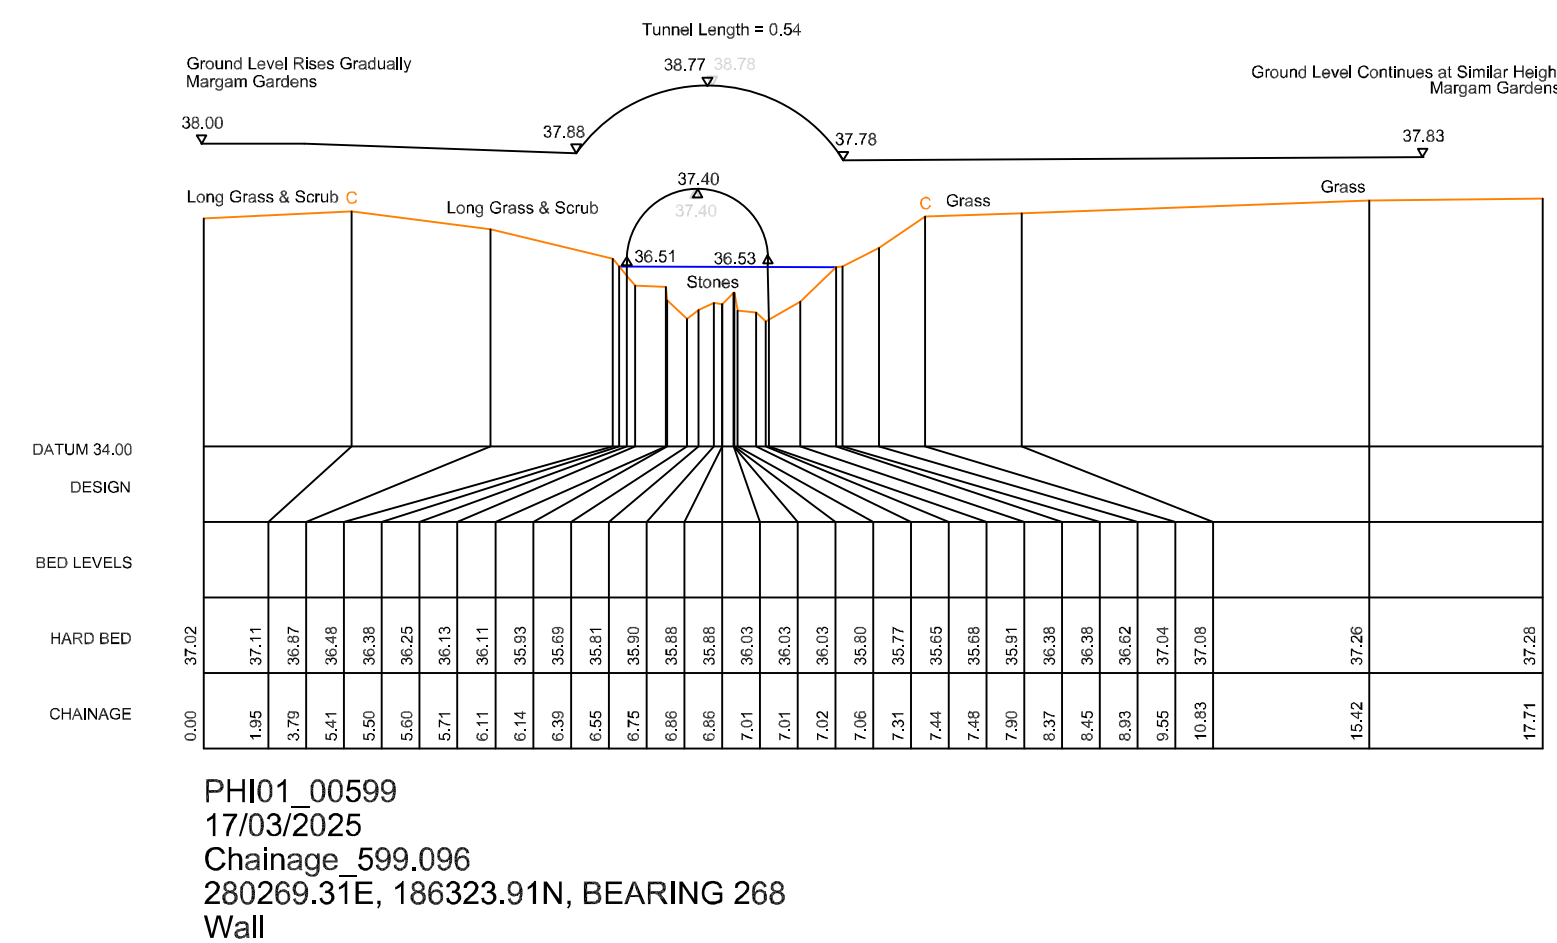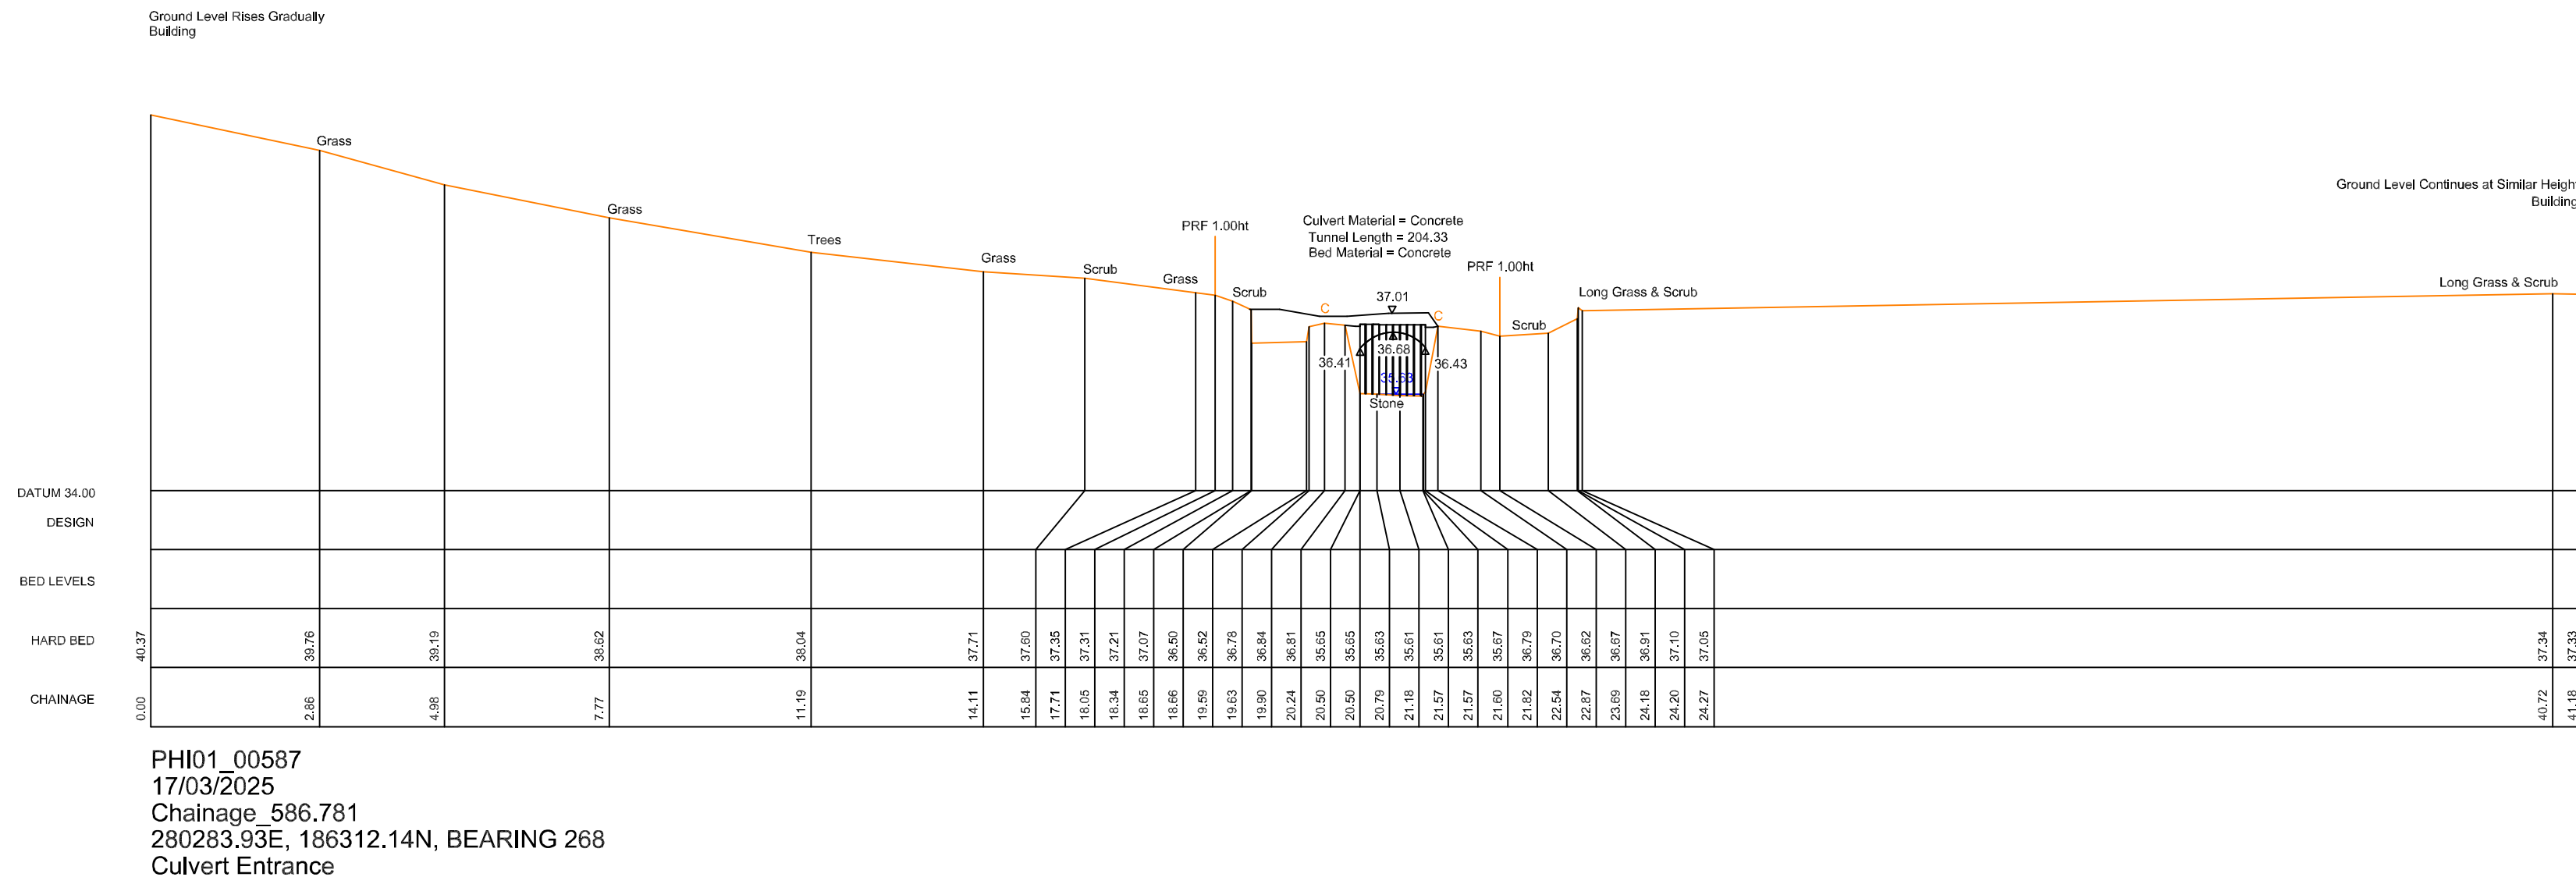

CROSS SECTION KEY:

- WATER LEVEL
- BED LEVEL
- SILT LEVEL

Cross Section Location Plan (not to scale)

NOTES:



REV. AMENDMENT. DRN. CRD. DATE.

CONTROL USED:

AS. MARGAM. PG. No. 1. 280283.93E. 186312.14N. 44.107.

STORM GEOMATICS

RICs

01608 664910

mail@storm-geomatics.com

www.storm-geomatics.com

CLIENT: SLR Consulting

PROJECT: Margam Park Survey

SITE: Margam Park, Margam, Port Talbot, Wales PH01_00587 to PH01_00933 Sheet 3 of 4

SURVEYED BY: Storm Geomatics Ltd. Project Ref: 24SLR022469

SURVEY DATE: March 2025



SCALE: 1:100 (A0 Sheet)

DATE: 24/03/2025

DATE: 26/03/2025

GRID: OS Grid (15)

014418-425-03

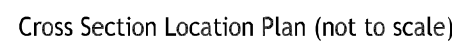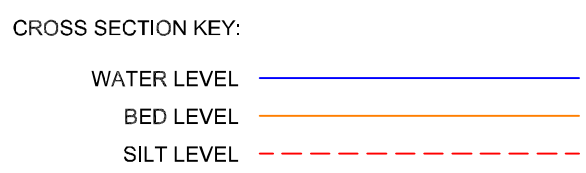

REV.	AMENDMENT	REV	CHG	DATE

STORM
GEOMATICS
Tel: 01608 664910
mail@storm-geomatrics.com
www.storm-geomatrics.com



SURVEYED BY: Storm Geomatics Ltd Project Ref: 24SLR022409

SCALE: 1:100 (AD Sheet)		DRN: MJ	CHKD: ARP
DATUM: OS Newlyn (15)		DATE: 24/03/2025	DATE: 26/03/2025
GRID: OS Grid (15)		DRAWING NO. 014418-425-04	REV.
AD FILENAME: 014418-425_DCS_XS.dwg			-