




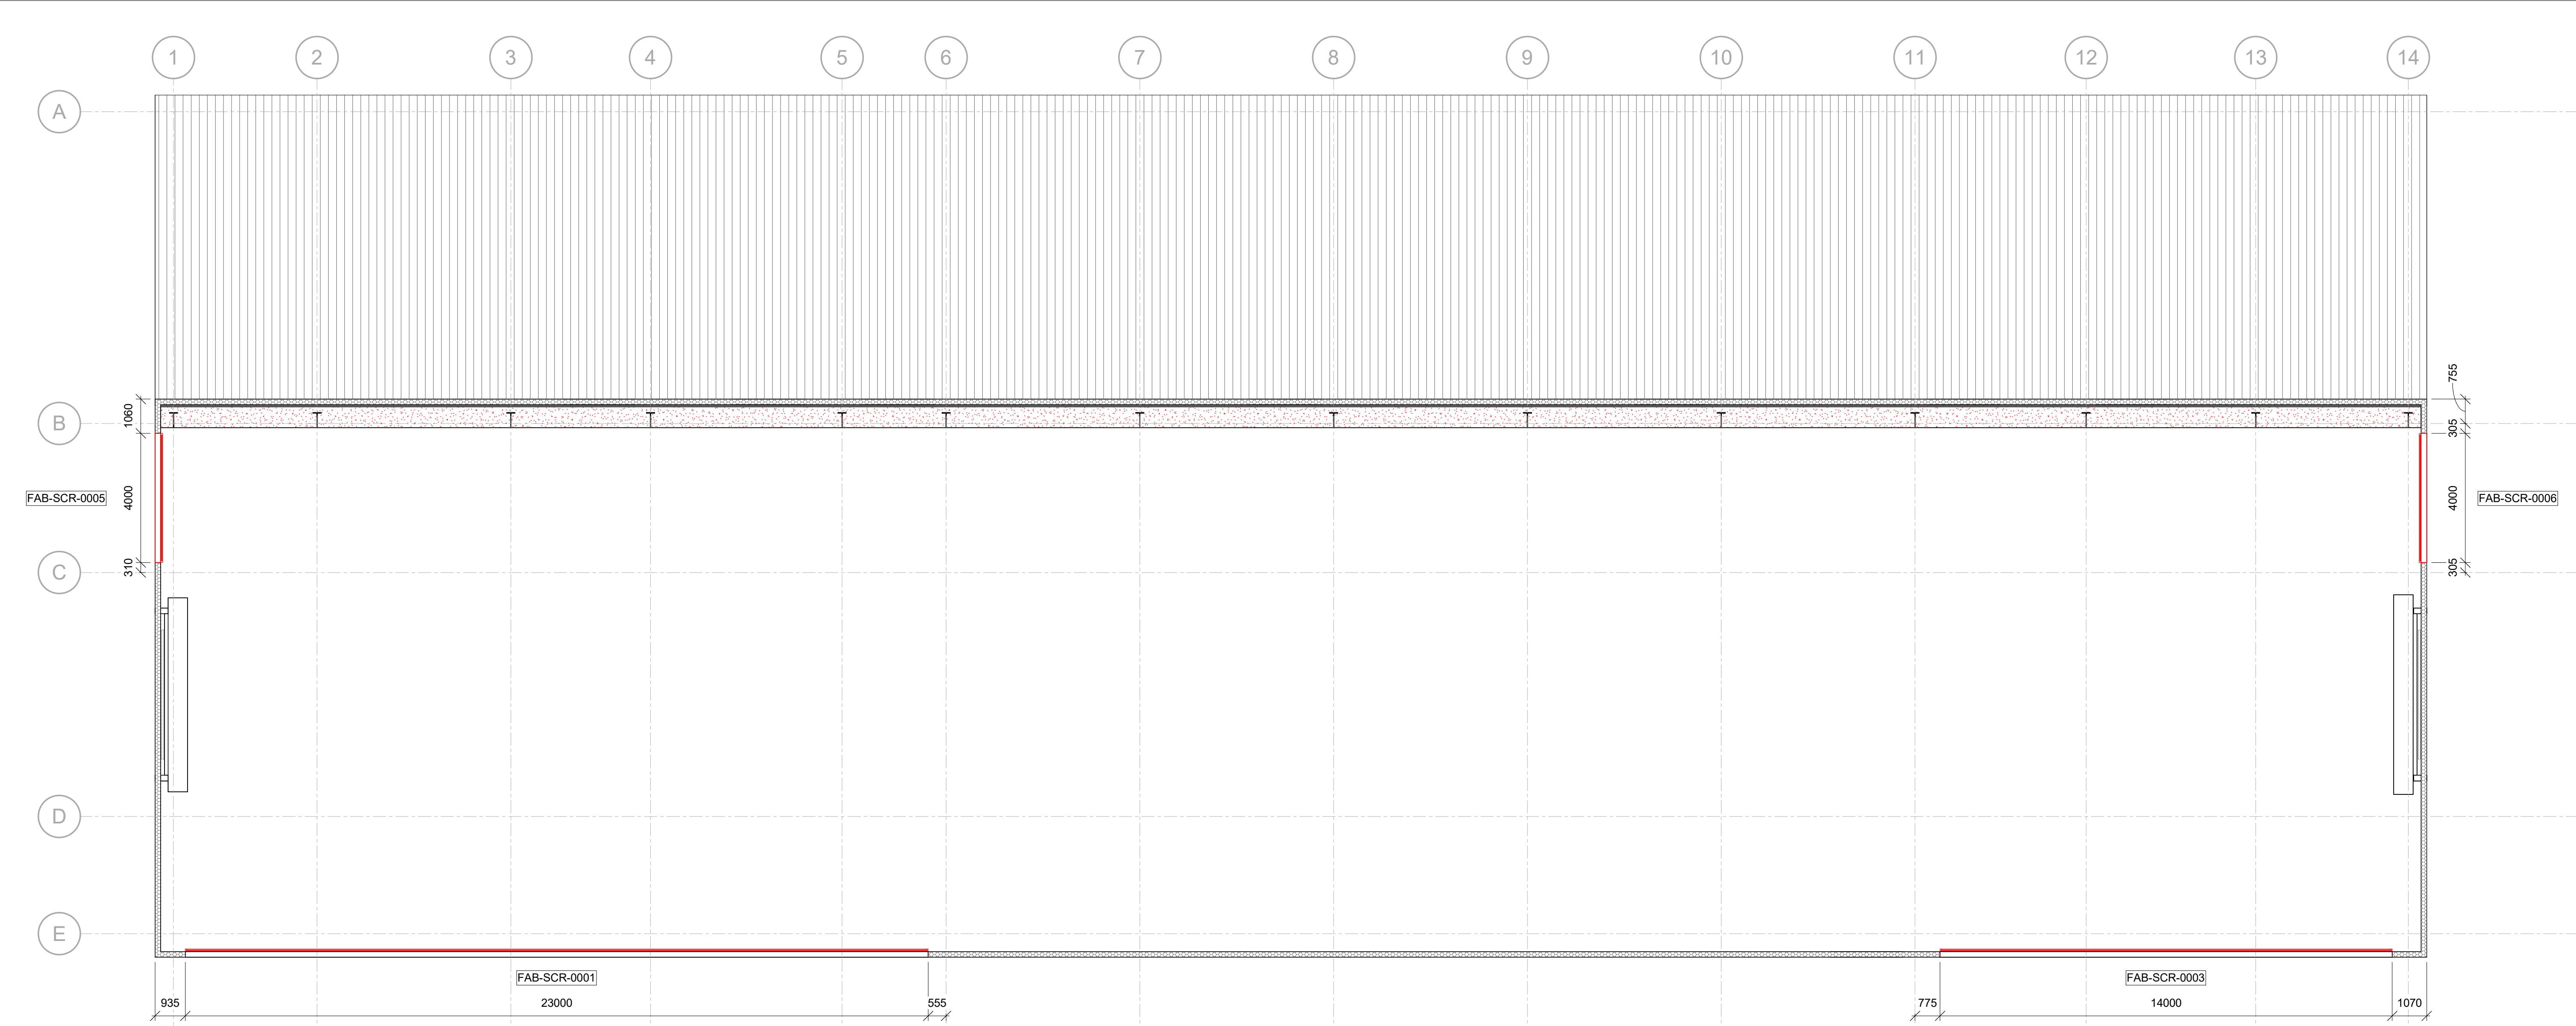

Level 01 Glazed Screen Plan 1

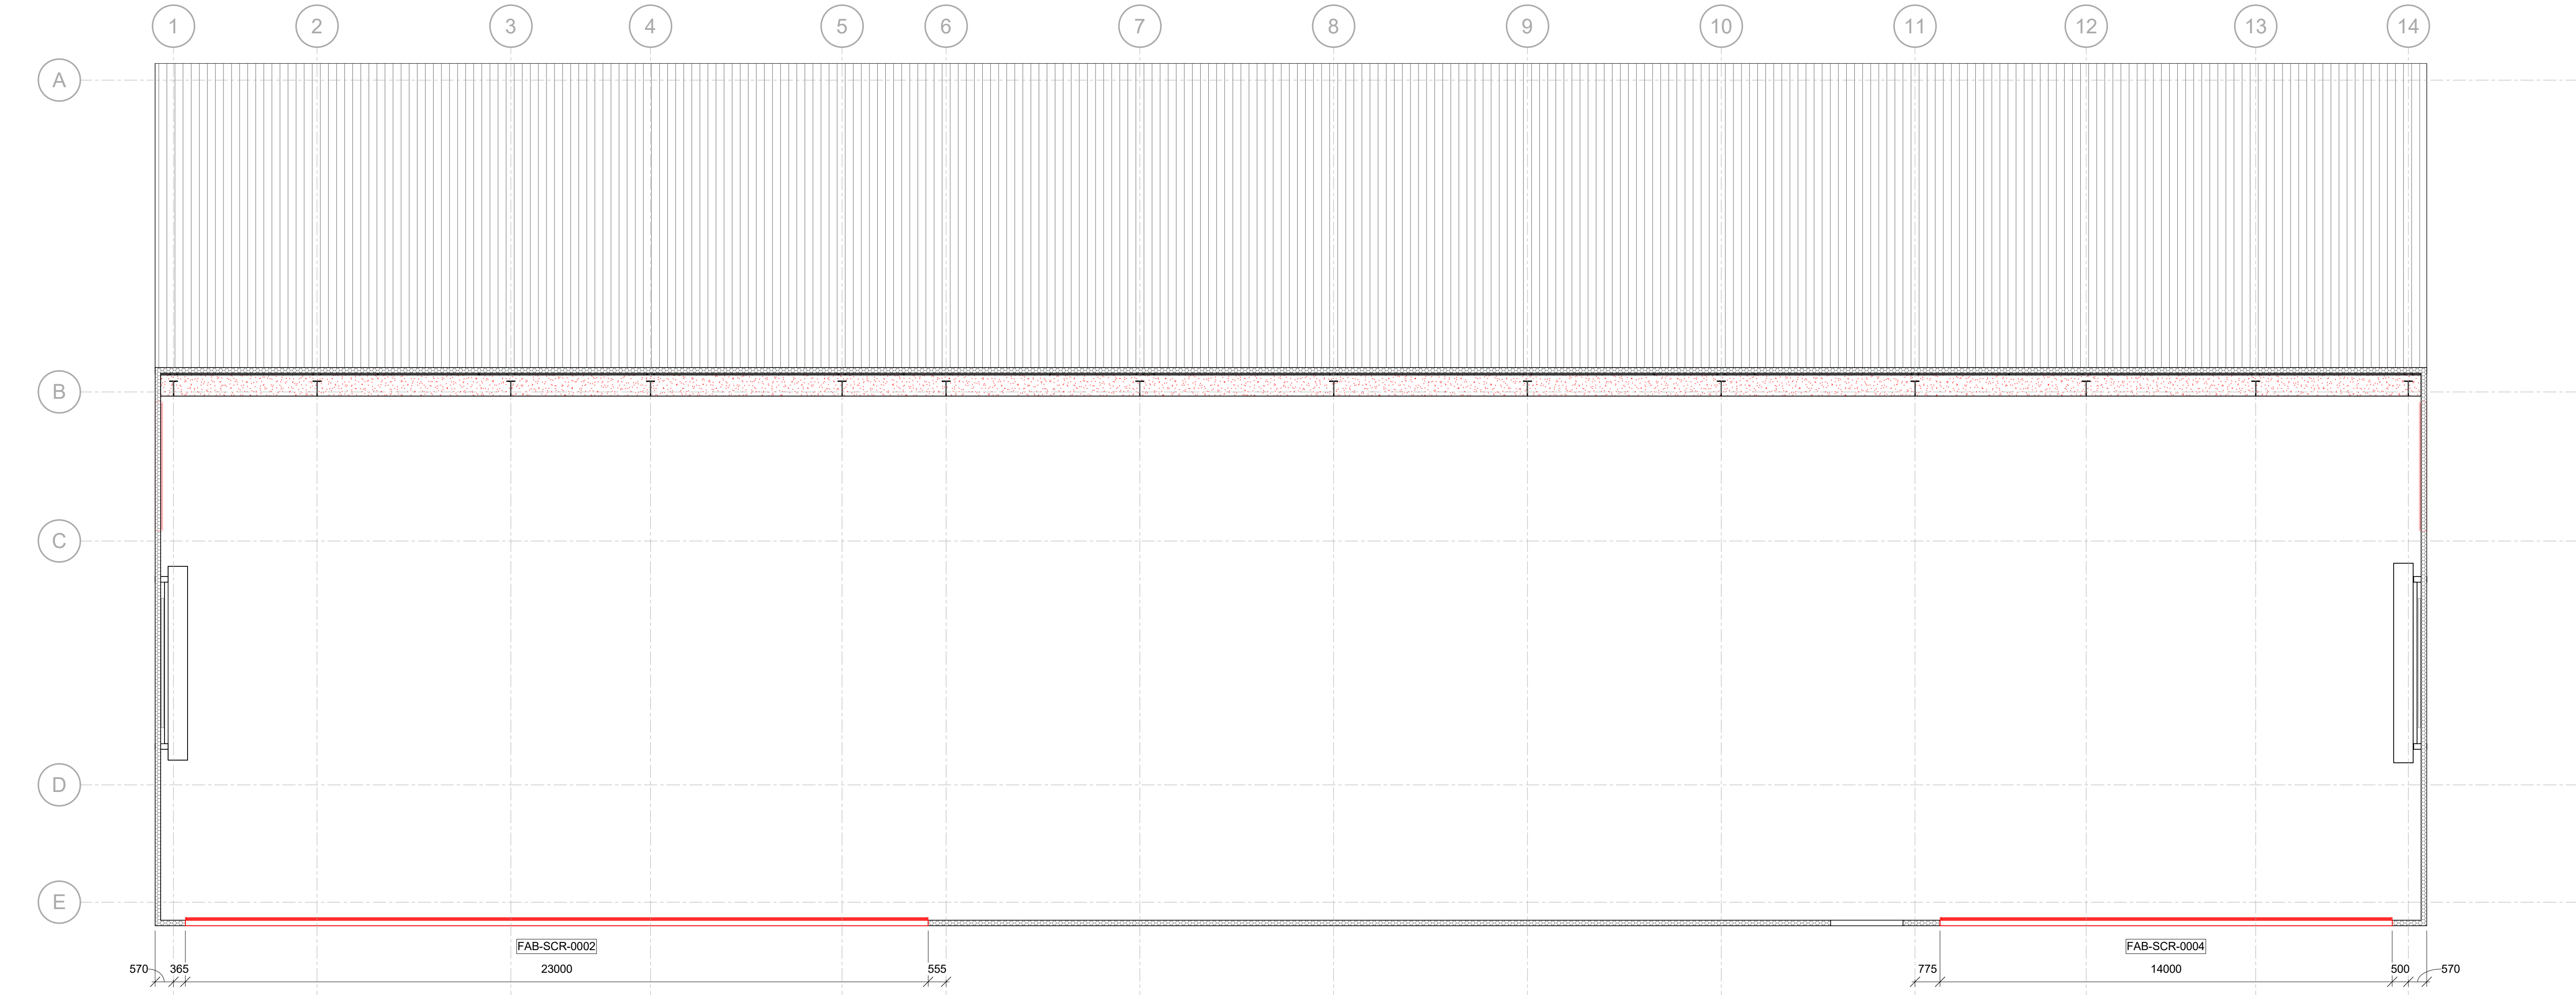

Level 01 Glazed Screen Plan 2

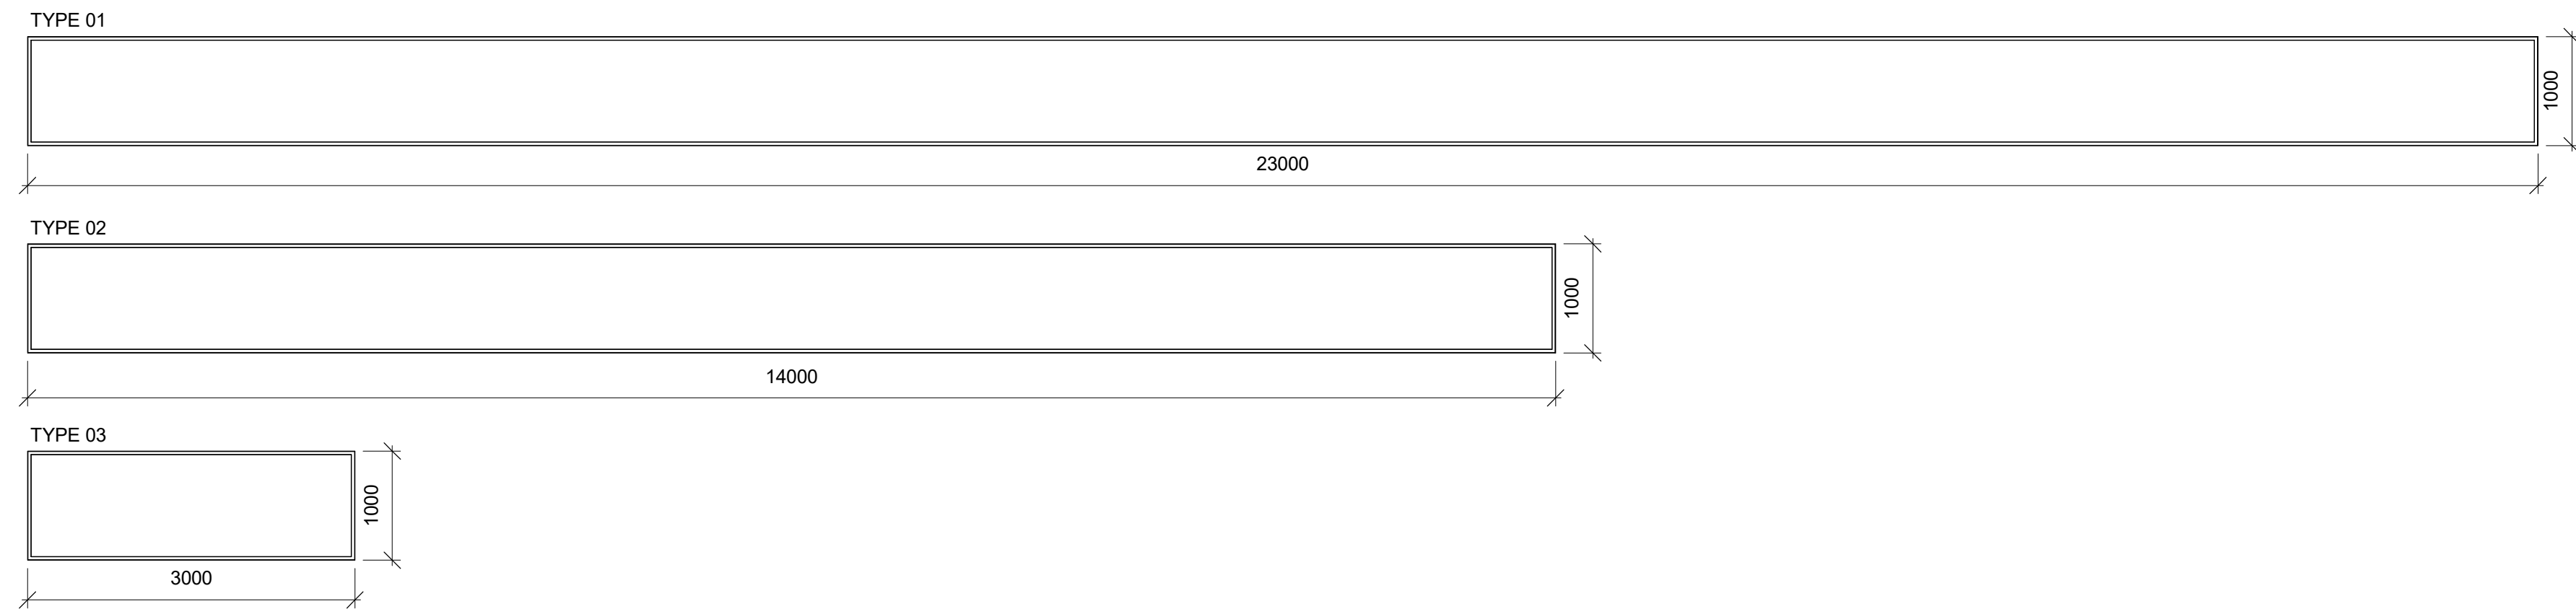

Glazed Screens Elevation

Glazed Screen Schedule								
Glazed Screen	Type Reference	Sill Height	Width	Height	Frame Thickness	NBS Reference	Comments	
Level 01Eaves Line								
FAB-SCR-0001	Type 01	3000	23000	1000	30	Ss_25_20_68_65		
FAB-SCR-0002	Type 01	865	23000	1000	30	Ss_25_20_68_65		
FAB-SCR-0003	Type 02	3000	14000	1000	30	Ss_25_20_68_65		
FAB-SCR-0004	Type 02	865	14000	1000	30	Ss_25_20_68_65		
FAB-SCR-0005	Type 03	3000	4000	1000	55	Ss_25_20_68_65		
FAB-SCR-0006	Type 03	3000	4000	1000	55	Ss_25_20_68_65		

HEALTH & SAFETY
CDM REGULATIONS 2015

SIGNIFICANT RISKS ASSOCIATED WITH THIS DRAWING ARE IDENTIFIED BELOW AND, WHERE APPLICABLE, AT SPECIFIC LOCATIONS ON THE DRAWING. REFER TO HAZARD REGISTER 09_LOR_0005 / 30004595-BHK-XX-XX-RE-HS-0012 FOR FULL DETAILS

- GENERAL NOTES**
- DO NOT SCALE THIS DRAWING.
 - ALL BAKERHICKS DRAWINGS ARE TO BE READ IN CONJUNCTION WITH THE RELEVANT BAKERHICKS SPECIFICATIONS AND DISCIPLINES DRAWINGS.
 - ALL LEVELS ARE IN METRES ABOVE ORDNANCE DATUM.
 - ALL DIMENSIONS ARE IN MILLIMETRES UNLESS NOTED OTHERWISE. STRUCTURAL LEVELS IN METRES UNLESS NOTED OTHERWISE AND RELATIVE TO ORDNANCE DATUM.
 - DO NOT SCALE ANY ARCHITECTURAL DRAWINGS OR DIGITAL DATA. IF IN DOUBT ASK. WORK TO FIGURED DIMENSIONS ONLY. ANY DISCREPANCIES IN DIMENSIONS ARE TO BE REFERRED TO ENGINEER AND ARCHITECT BEFORE WORK IS PUT TO HAND.
 - ALL DIMENSIONS MUST BE VERIFIED ON SITE. CONTRACTOR TO NOTIFY ENGINEER AND ARCHITECT OF DISCREPANCIES BETWEEN ARCHITECTURAL DRAWINGS, SPECIFICATIONS AND OTHER RELEVANT DRAWINGS.
 - REVISION NOTES ARE FOR GUIDANCE ONLY. FOR SPECIFIC DETAILS, REFER TO CLOUDED AREA ON DRAWINGS FOR MOST RECENT AMENDMENTS.
 - ALL DIMENSIONS AND LEVELS ARE TO BE CHECKED ON SITE BY THE CONTRACTOR OR THEIR SUBCONTRACTOR PRIOR TO PREPARING ANY WORKING DRAWINGS OR COMMENCING ON SITE.
 - ALL WORK HAS TO BE CARRIED OUT WITH THE REQUIREMENTS OF THE RELEVANT STATUTORY AUTHORITIES AND REGULATIONS.
 - ALL PROPRIETARY PRODUCTS TO BE AS SPECIFIED OR EQUAL APPROVED.
 - THE CONTRACTOR SHALL BE RESPONSIBLE FOR THE DESIGN, FABRICATION, ERECTION AND REMOVAL OF ALL TEMPORARY WORKS ASSOCIATED WITH SAFE ERECTION.
 - SETTING OUT IN ACCORDANCE WITH BS 5964-1 AND BS 5606. BUILDING CONSTRUCTION TOLERANCES IN ACCORDANCE WITH BS EN 13670 CLASS 1.
 - ALL PROPOSED MATERIALS & PROPOSED BUILDING WORKS SHALL MEET THE REQUIREMENTS OF WITH TS 3.10.02 AND TS3.10.06 RESPECTIVELY

A	TS - For Review and Acceptance. Issued to National Grid for Review	RM	OT1 / JK	18/09/25
Rev	Description	Ch'd	Chk'd / App'd	Date

nationalgrid

Master Scheme No:	Sub-Scheme No:	Site:			
101677		MARGAM			
Schema Name:					
Margam Connection					
Document Title:					
Margam GIS Hall - Translucent Panel Schedule					
Created by:	Date:	Checked by:	Date:	Approved by:	Date:
RM	05/09/2025	OT1	05/09/2025	RW	05/09/2025
Development Eng:	Document Type:	Scale:	Format:	Sheet(s):	Rev:
DWG	As indicated.		A0	1 OF 1	A
National Grid Document Number:					
29_LOR_0066					
MARPT-BHK-01-ZZ-DG-A-296002					