


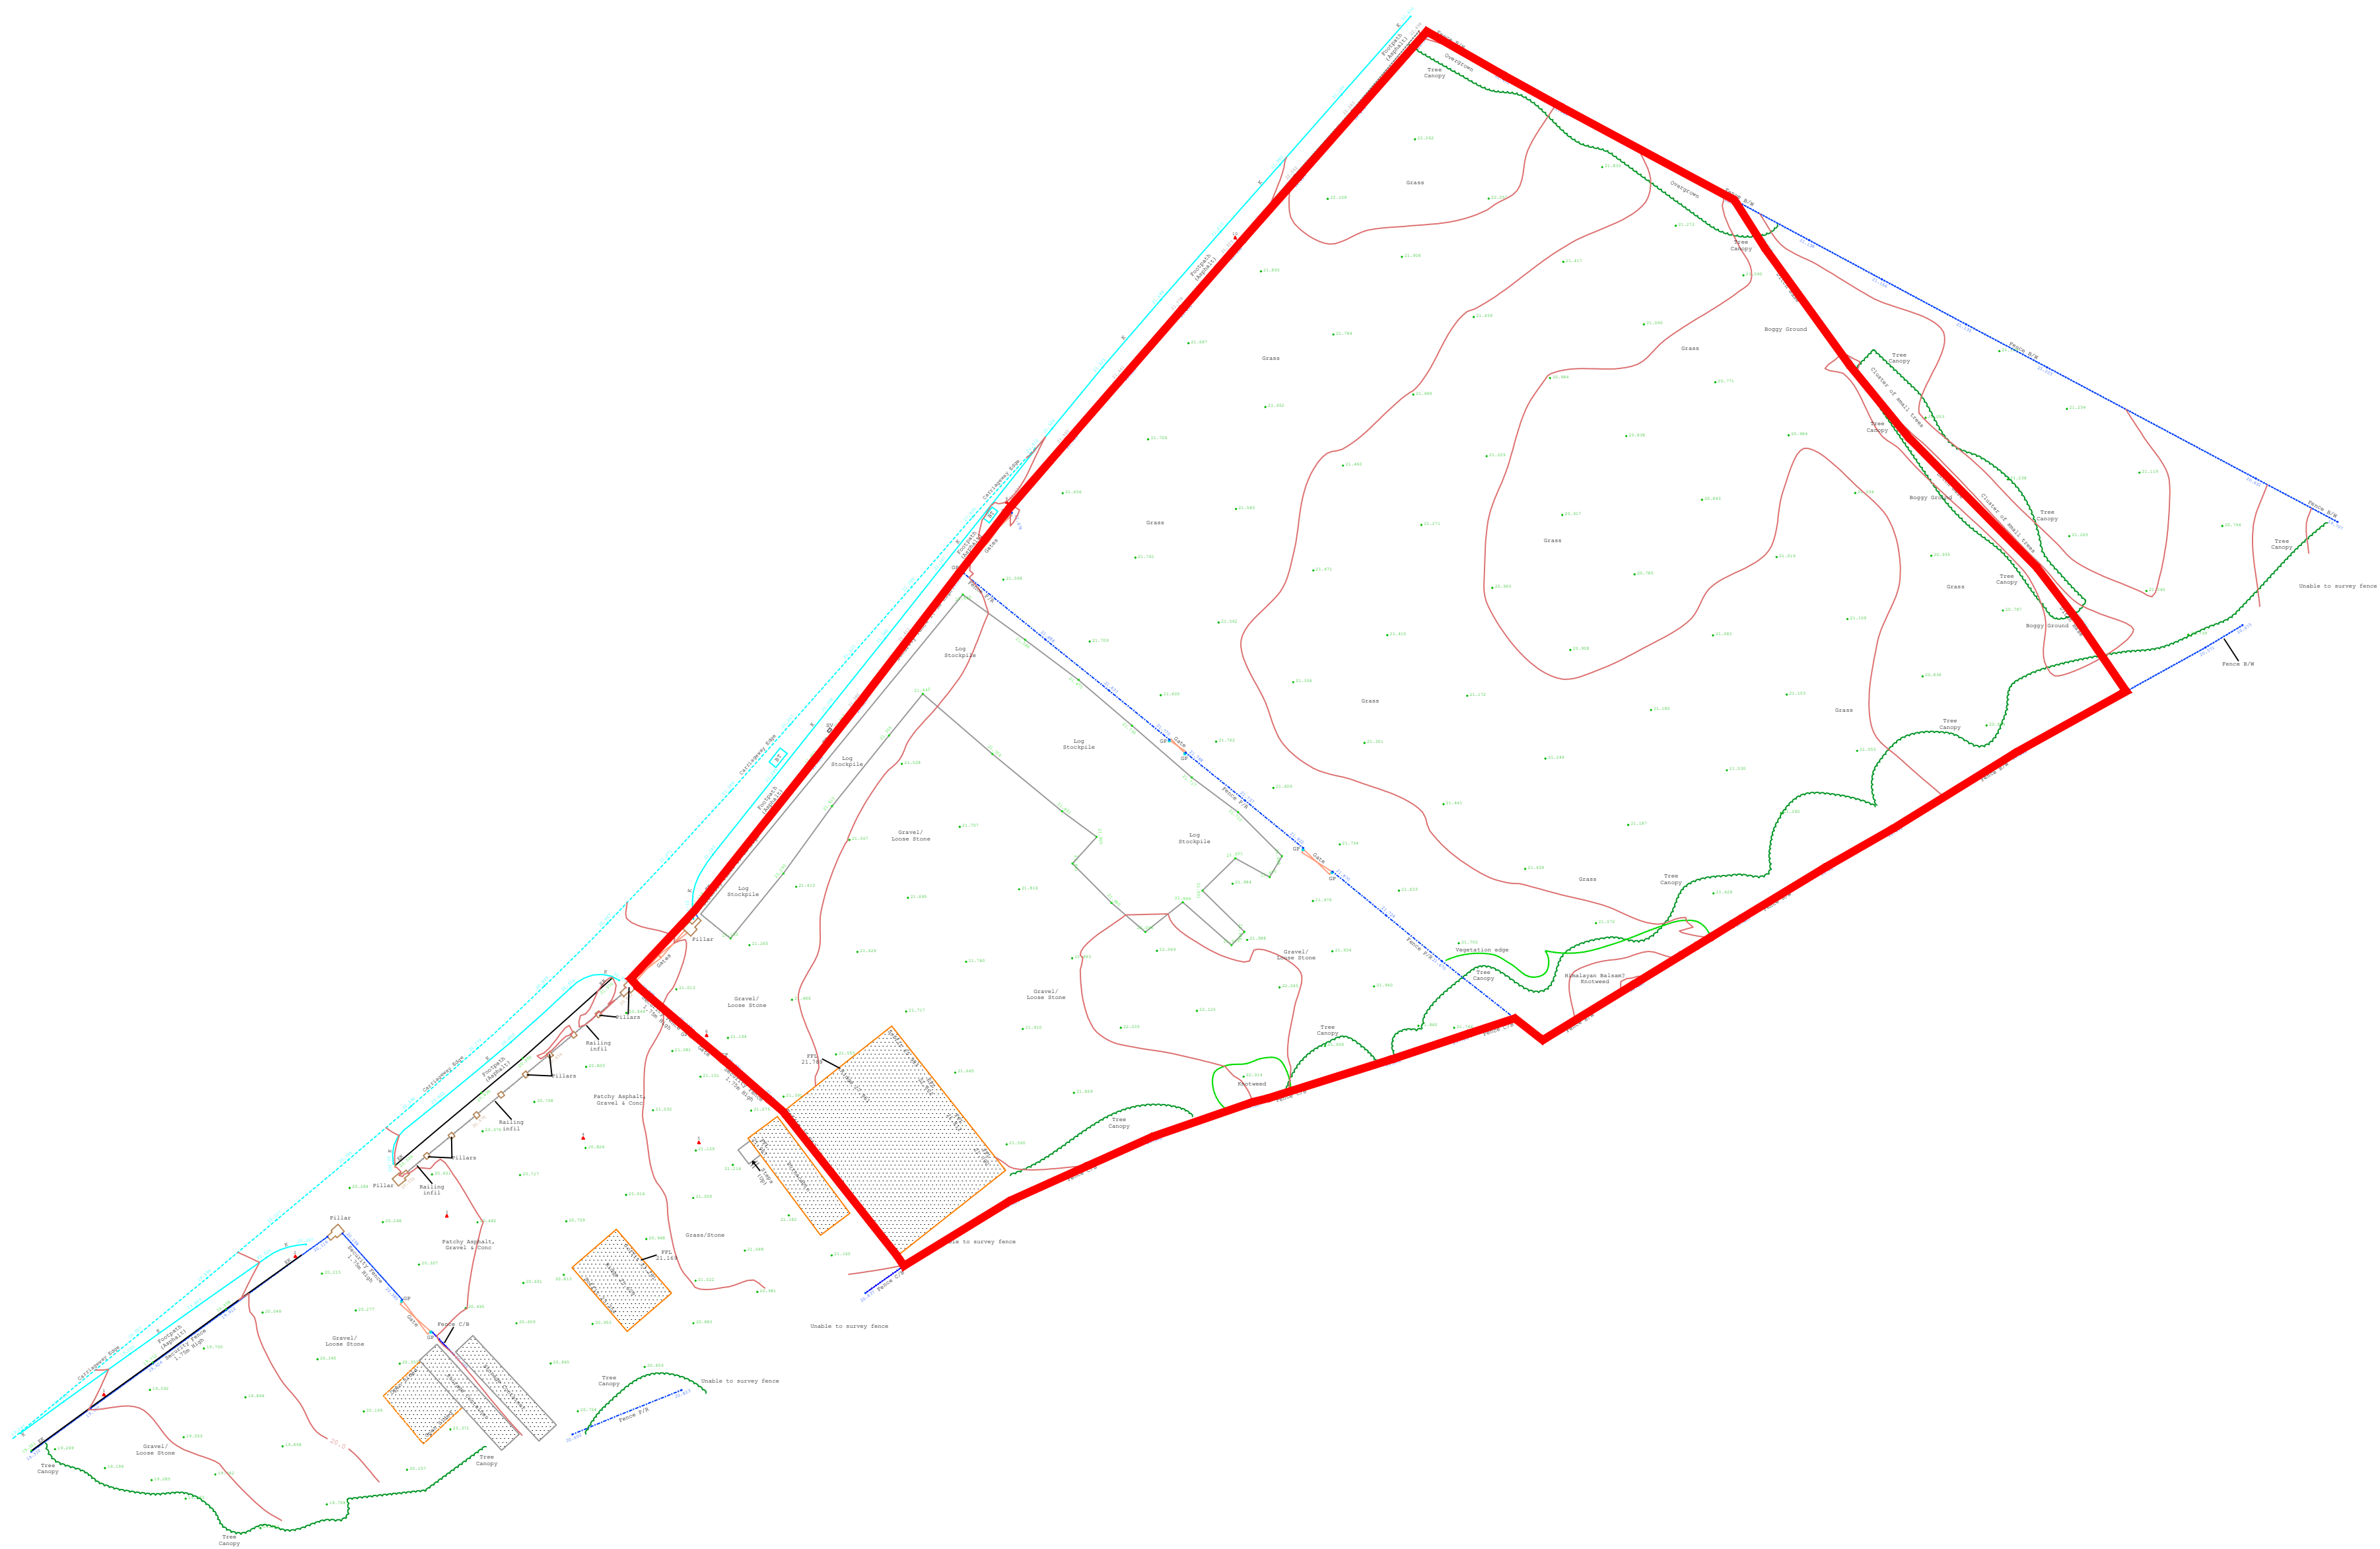

Hayston
Developments
& Planning Ltd

No.	Description	Date

Existing Topographical Survey			
Project number	AVH_1164	02b	
Date	07.10.2024		
Drawn			
Client	Mr James Carroll	Scale	A2 - 1:500

Revisions