


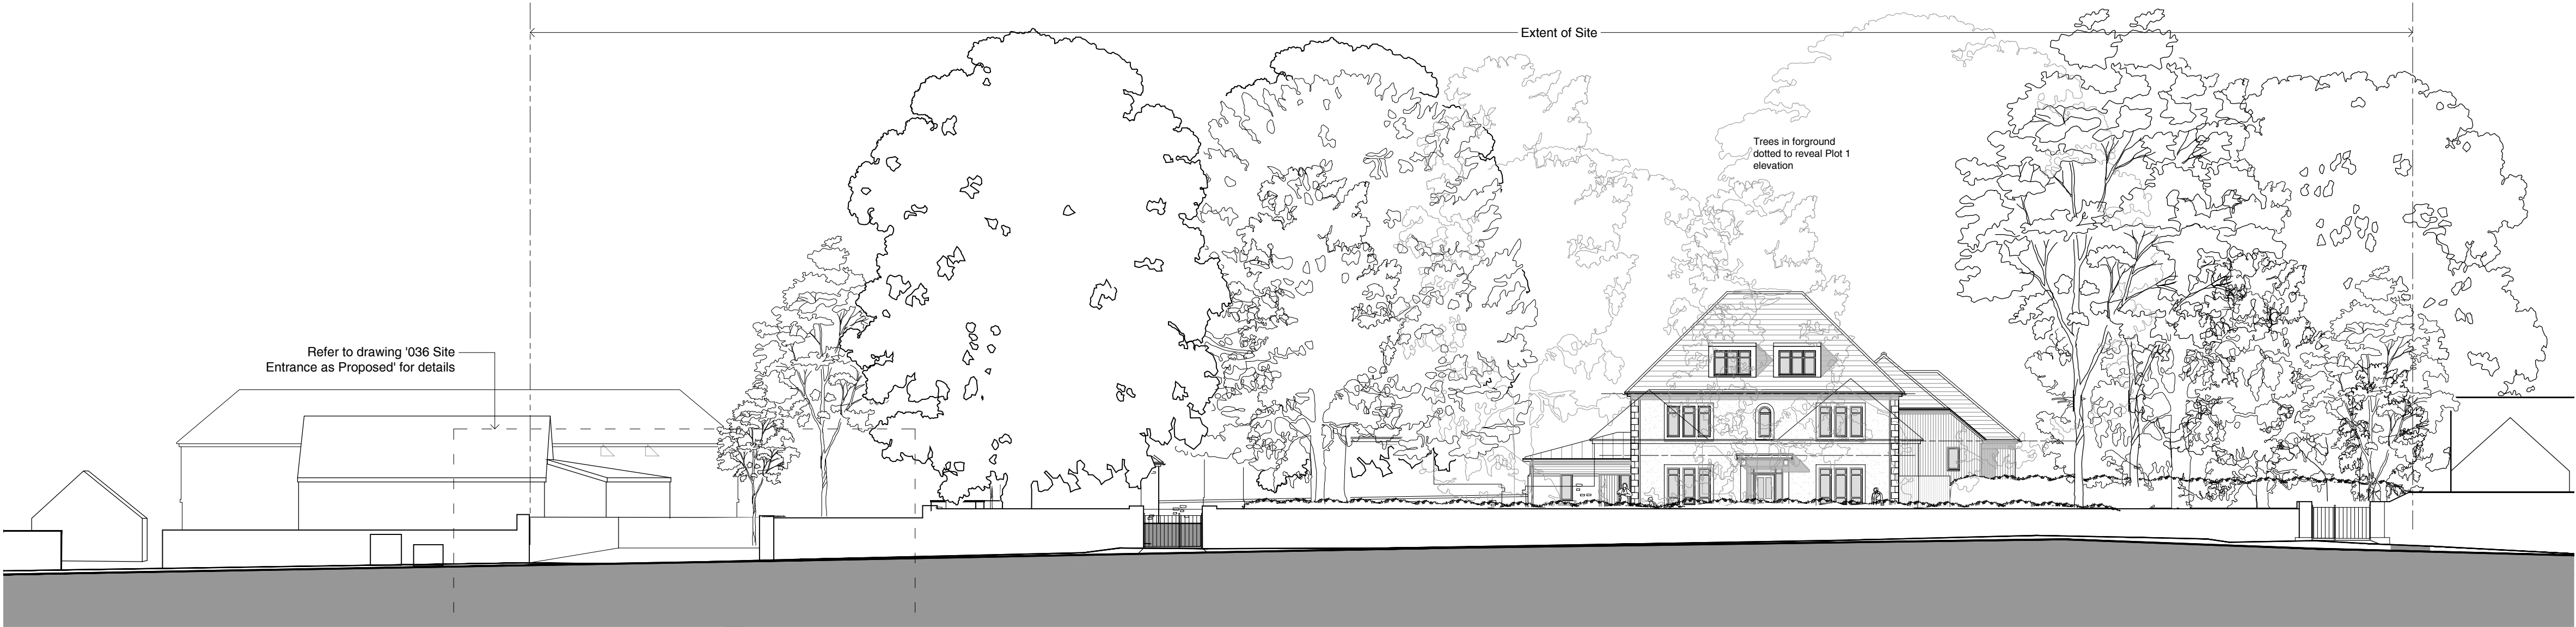

Section A-A (Elevation to Henfaes Road) as Proposed




Section B-B as Proposed



Section C-C as Proposed



Section C-C as Proposed

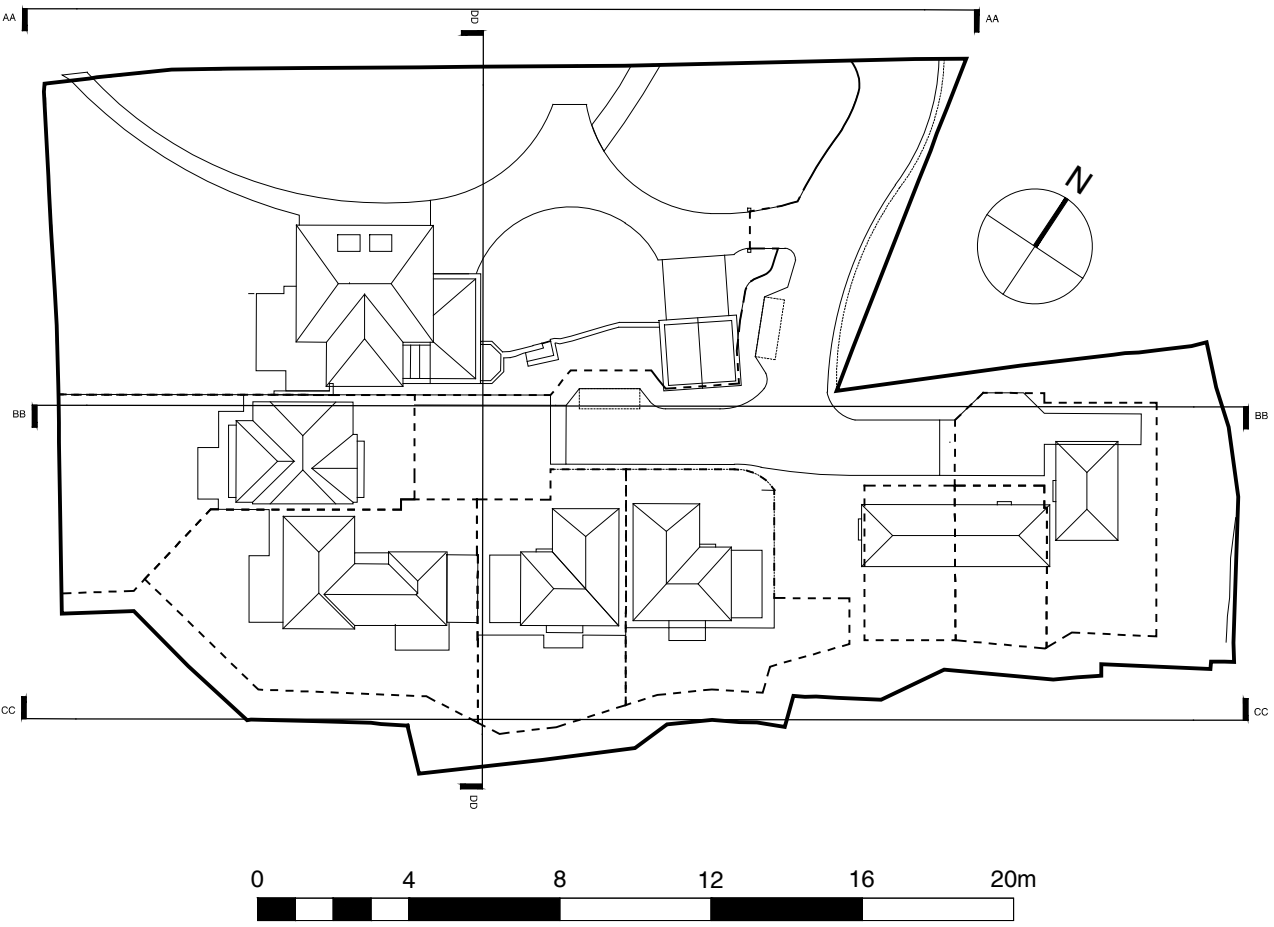

D 21-11-2025 GM Issued for Planning Application
C 12-06-2025 GM Issued for review - work in progress
B 07-05-2025 Issued for review - work in progress
A 18-12-2024 Issued for Planning Application
P2 13-12-2024 Issued for Information
P1 06-12-2024 Issued for review - work in progress

Client Emily Byrne
Project Tyn Yr Heol, Neath
Title Site Sections as Proposed

Dwg No. 1566 035 D
Scale 1:200 @ A1
Date DEC.24
Drawn PS Checked KLM

**AARON
EVANS**
ARCHITECTS