


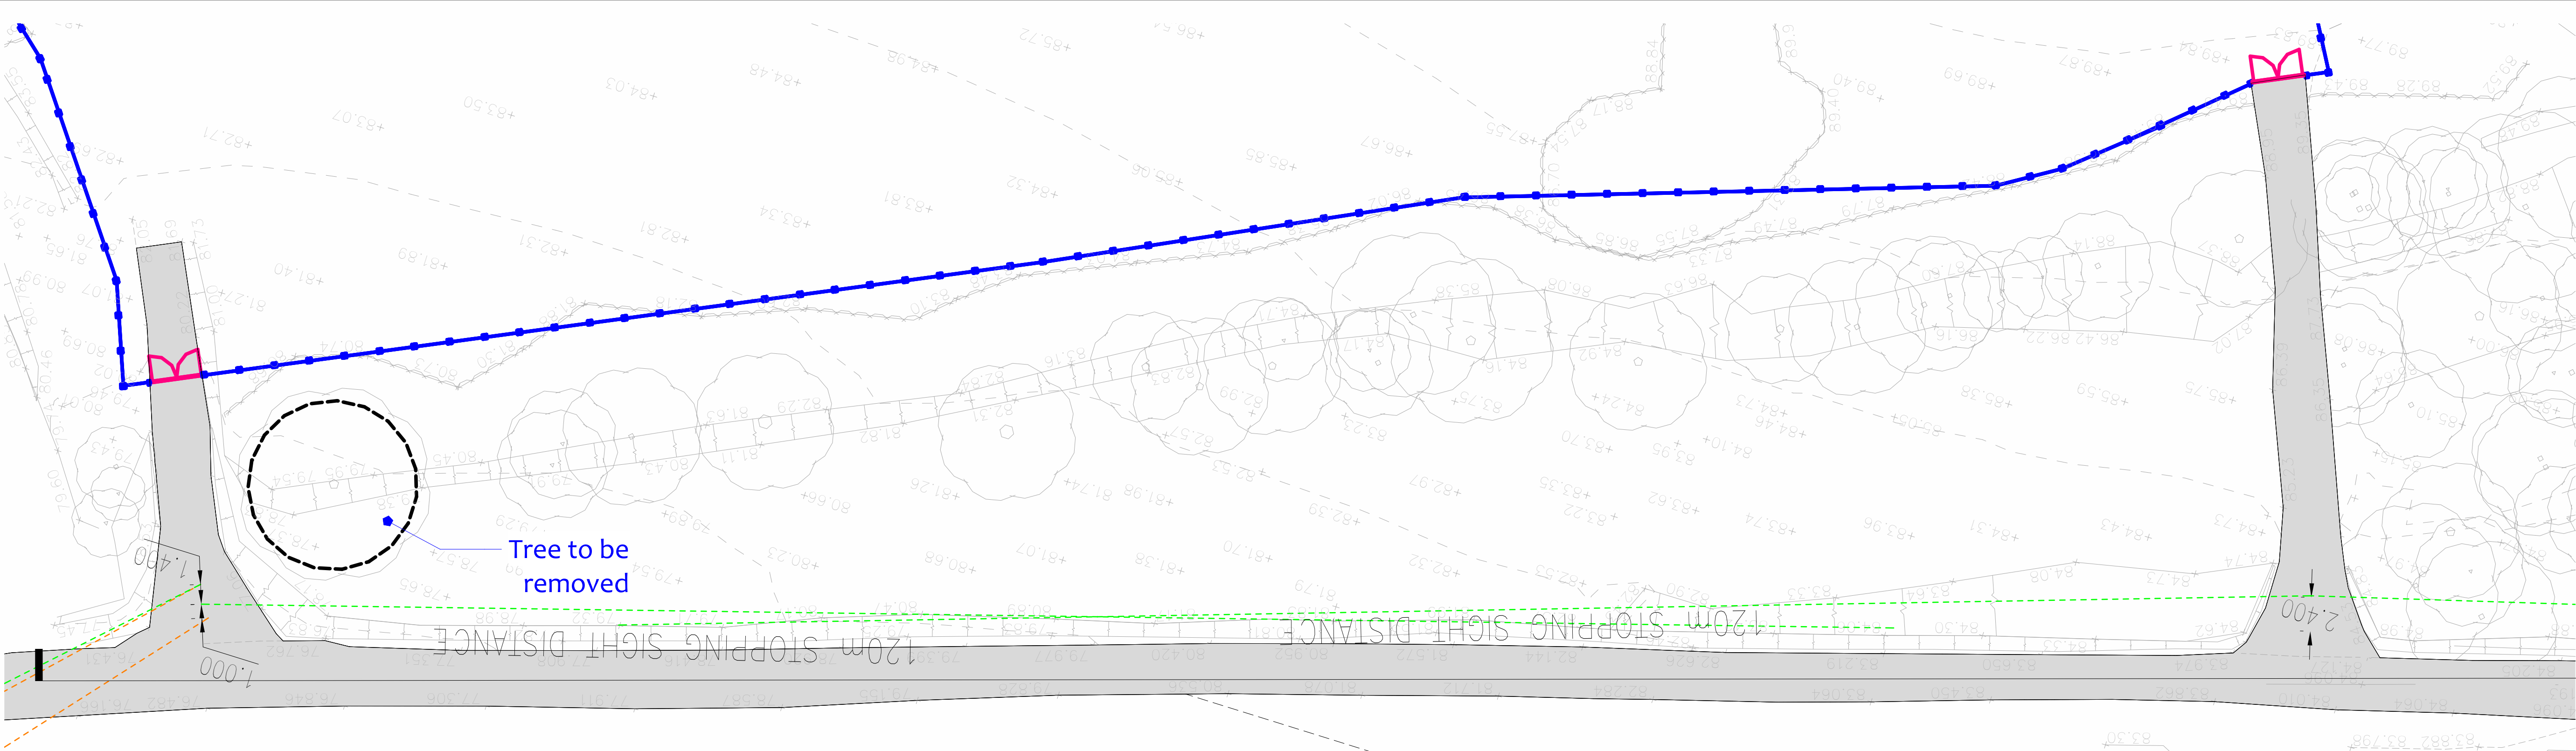


01 **Boundary Plan - Access Points**
1 : 250



02 **Boundary Elevation - Access Points**
1 : 250

KEY

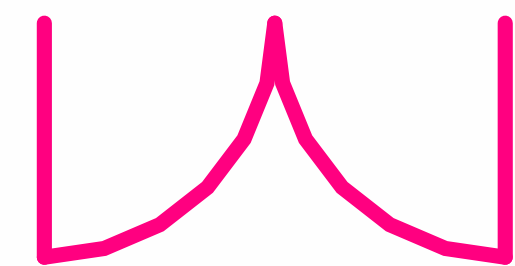


Security Access Gates

Panel type: Profiled mesh panel system to match fencing. Number of profiles varies according to height. Galvanised and powder coated to minimum 60 microns dft.





Perimeter security fencing panel system

Panel type: Profiled mesh panel system. Number of profiles varies according to height. Galvanised and powder coated to minimum 60 microns dft.

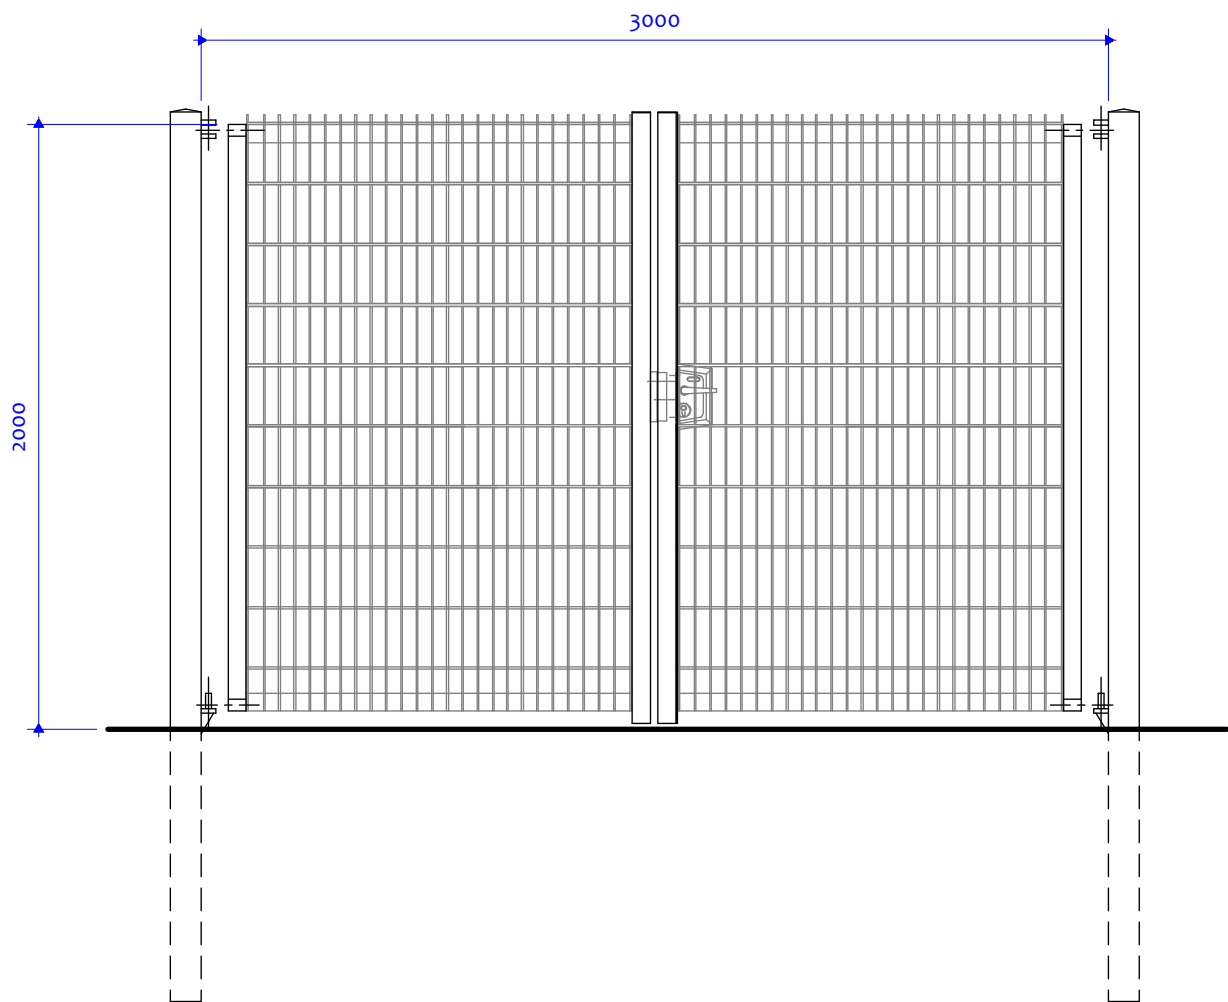

Access Gates

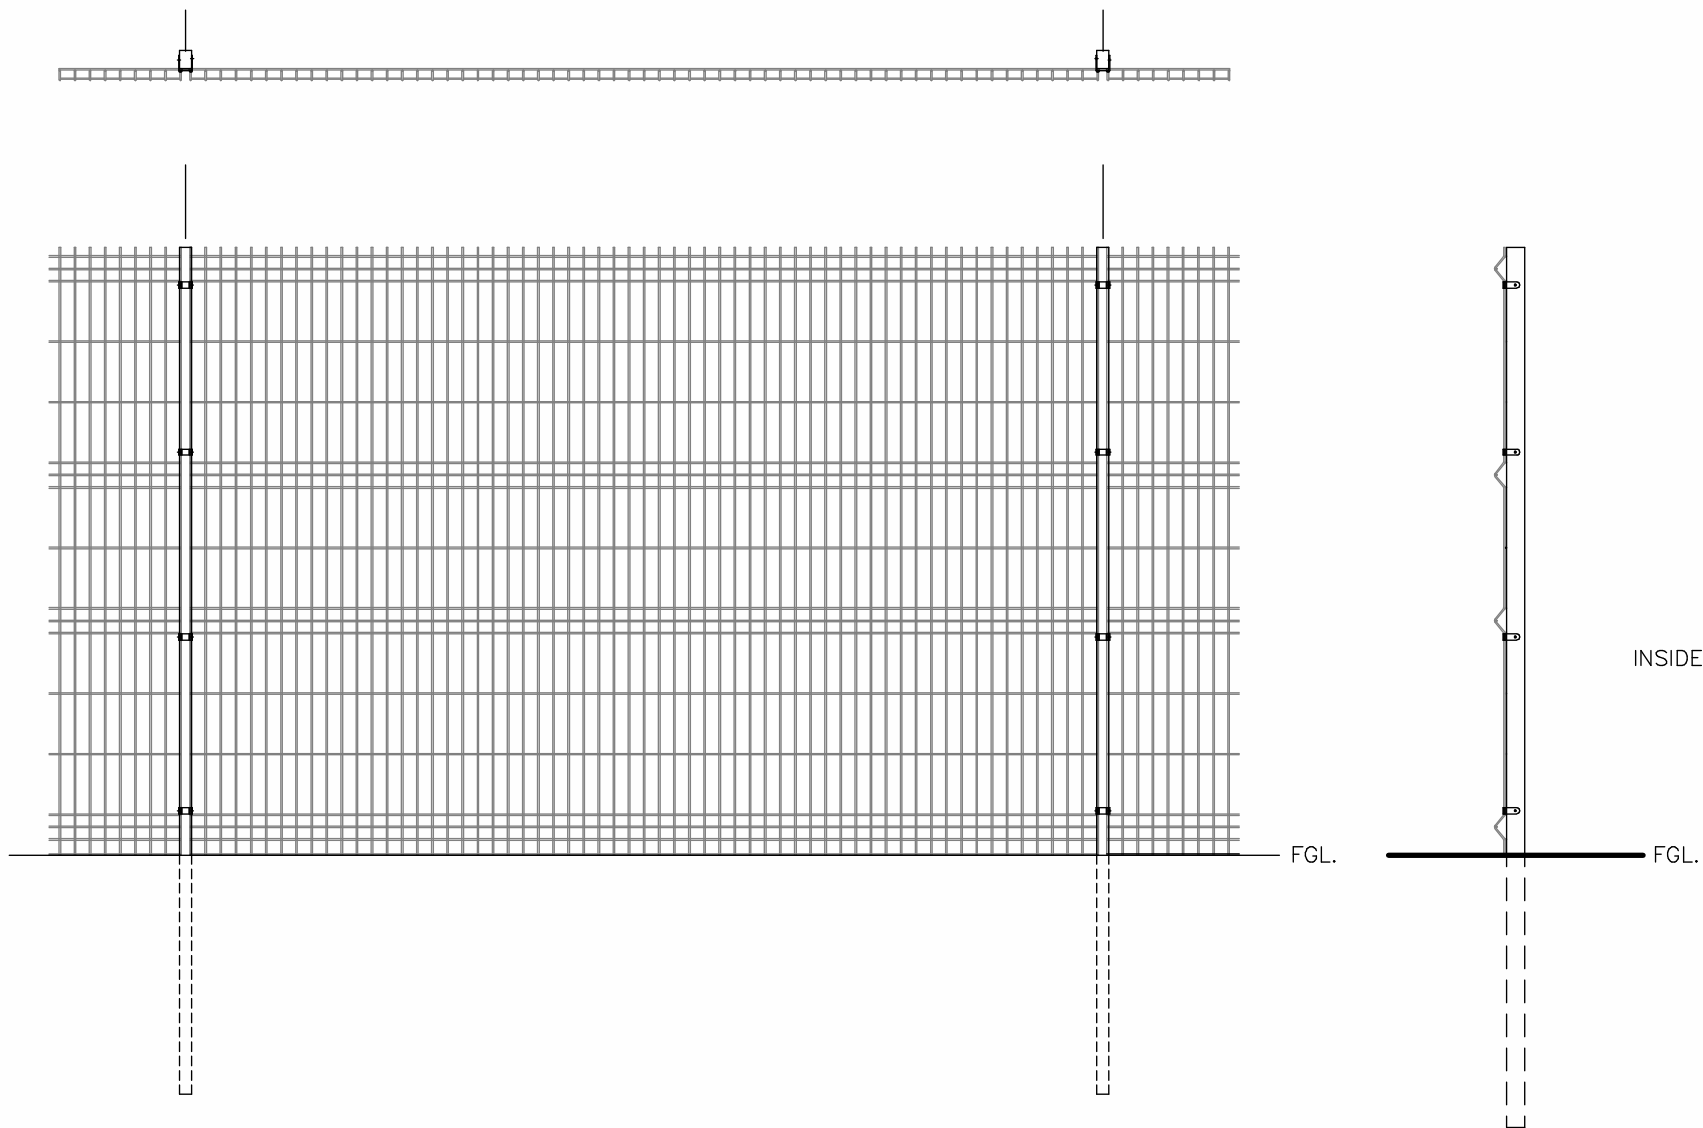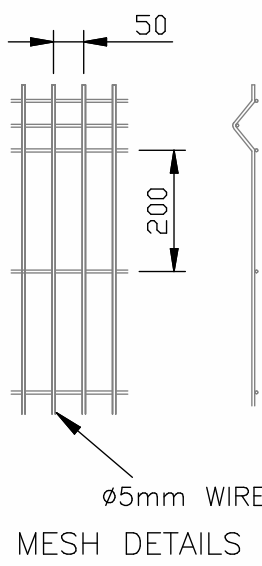

Boundary Fence

03 **Boundary Details**
1 : 25

Revisions

1	09.12.25	Replacement trees updated
---	----------	---------------------------

Notes

Do not scale from this drawing. Use figured dimensions only, which are displayed in millimeters unless stated otherwise. The contractor is requested to check all dimensions before work is put in hand. Any discrepancies within the drawing should be reported prior to commencement of works.

Copyright of this drawing belongs solely to CMKA Ltd. This drawing must only be used for the purpose for which it is supplied and its contents must not be reproduced for any purpose without written permission.

**CHAMBERLAIN
MOSS
KING**
architecture

97a Glebe Street | Penarth
Vale of Glamorgan | CF64 1EE

T. 02920 306400
www.chamberlainmossking.co.uk

Project	Dreamfields, Llandarcy
Project number	N395
Client	Mr & Mrs Hale
Title	Boundary Details (Access)
Drawing number	A20
Scale	As indicated at A1
Revision	1
Status	INFORMATION
Drawn	PC
Date	27.11.25