



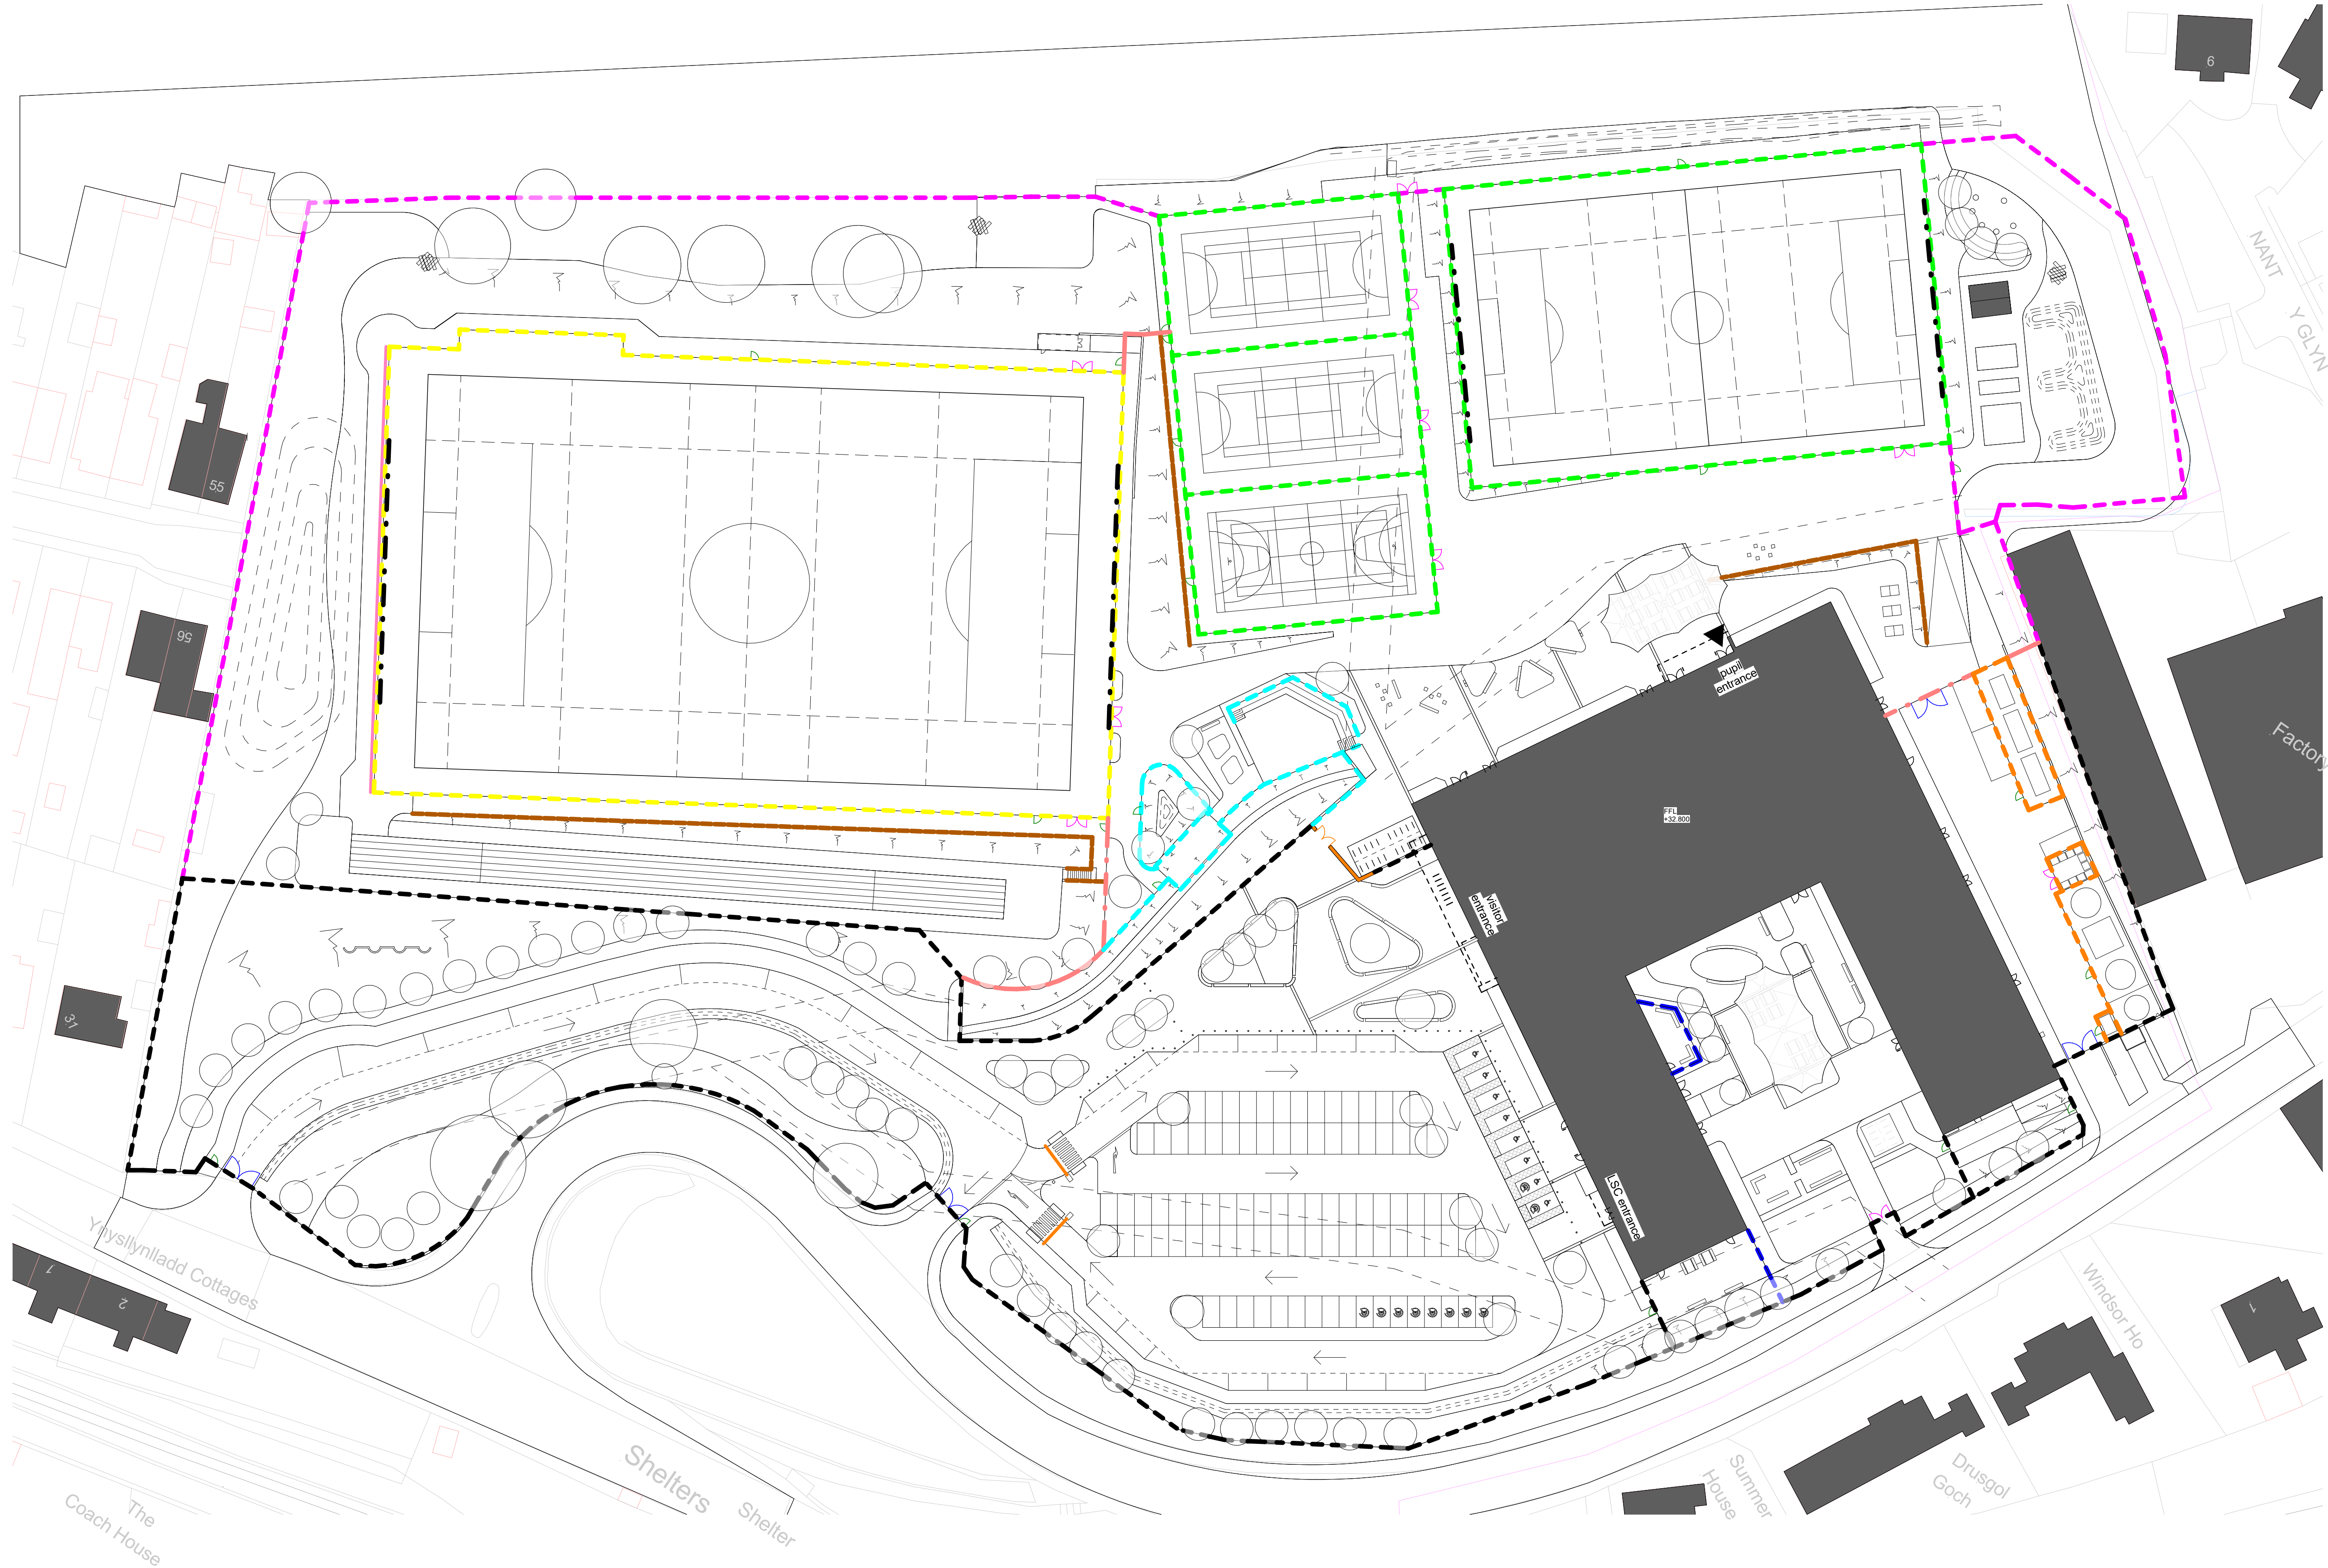

- BOUNDARY TREATMENT**
- 2400mm high weldmesh fencing to secure line - to include 13x13cm gaps at base every 10m to allow for wildlife access. Colour RAL 6005 (Green)
 - 2400mm high weldmesh fencing to secure line - Colour RAL 9005 (Black)
 - 5000mm high weldmesh fencing to sports areas including 1200mm high rebound fencing to lower panels where required
 - 3000mm high weldmesh fencing to sports areas including 1200mm high rebound fencing to lower panels where required
 - 1800mm high self-levelling vertical bar fencing to internal secure line
 - 1800mm high timber 'Hix-n-mix' fencing to service yard enclosures
 - 1500mm high vertical bar railings to external classrooms
 - Acoustic fence to Senior pitch's western end - height to acoustic engineer's recommendation
 - 3000mm high ball catching net over weldmesh fencing
 - 1100mm high railings to social areas
 - 1100mm high guardrails to running track, MUGAs and vehicular ramp
 - 2400mm high feature wall to main entrance
 - 5000mm clear width double leaf swing gate to entrance. Height and infill panels to match adjacent fence
 - 3000mm clear width double leaf swing gate. Height and infill panels to match adjacent fence
 - 1200mm clear width single leaf swing gate. Height and infill panels to match adjacent fence
 - Manually operated lift arm to car park

Rev	Description	Drawn	Checked	Date Issued
P8	Issued for P&C.	GC		25.04.25
P9	Minor updates to entrance area and cycle shelters sizes.	GC		02.05.25
P10	Issued for Planning.	GC		02.07.25
P11	Site boundary updated.	GC		03.07.25
P12	Updated boundary types.	GC		25.07.25
P13	Key amended for additional clarification on hard landscape materials. Additional steps to amphitheatre.	GC		11.09.25
P14	Fence type to senior pitch amended.	GC		06.10.25
P15	Bot house added to forest school area.	GC		12.12.25

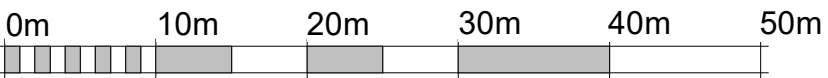

VISUAL SCALE 1:500 @ A1



DO NOT SCALE. Use figured dimensions only.
The contractor is requested to check all dimensions before the work is put in hand.
G&L copyright Austin-Smith Lord Ltd
This drawing must only be used for the purpose for which it is supplied and its contents must not be reproduced for any purpose without written permission.
No areas indicated, or areas calculated from this drawing should be used for valuation purposes or as the basis for development contracts.
Austin-Smith Lord Ltd is a limited company registered in England & Wales with registered number 11773049 Registered Office: Port of Liverpool Building, Pier Head Liverpool L3 1BY

Drawn	GC	Austin-Smith:Lord Ltd Architects Designers Planners Landscape Architects 18 Park Place Cardiff CF10 3DQ t +44 (0)2920 225 208 e cardiff@austinsmithlord.com
Date	OCT 25	
Scale @ A1	1 : 500	
Status	S2	Drawings and models owned by Austin-Smith:Lord Ltd BM using Autodesk Revit

Austin-Smith:Lord

Project Llangatwg Comprehensive School

Description	Boundary Treatment
Job No.	Drawing No.
324012	26CC07-ASL-30-XX-D-L-1005
Revision	P15