



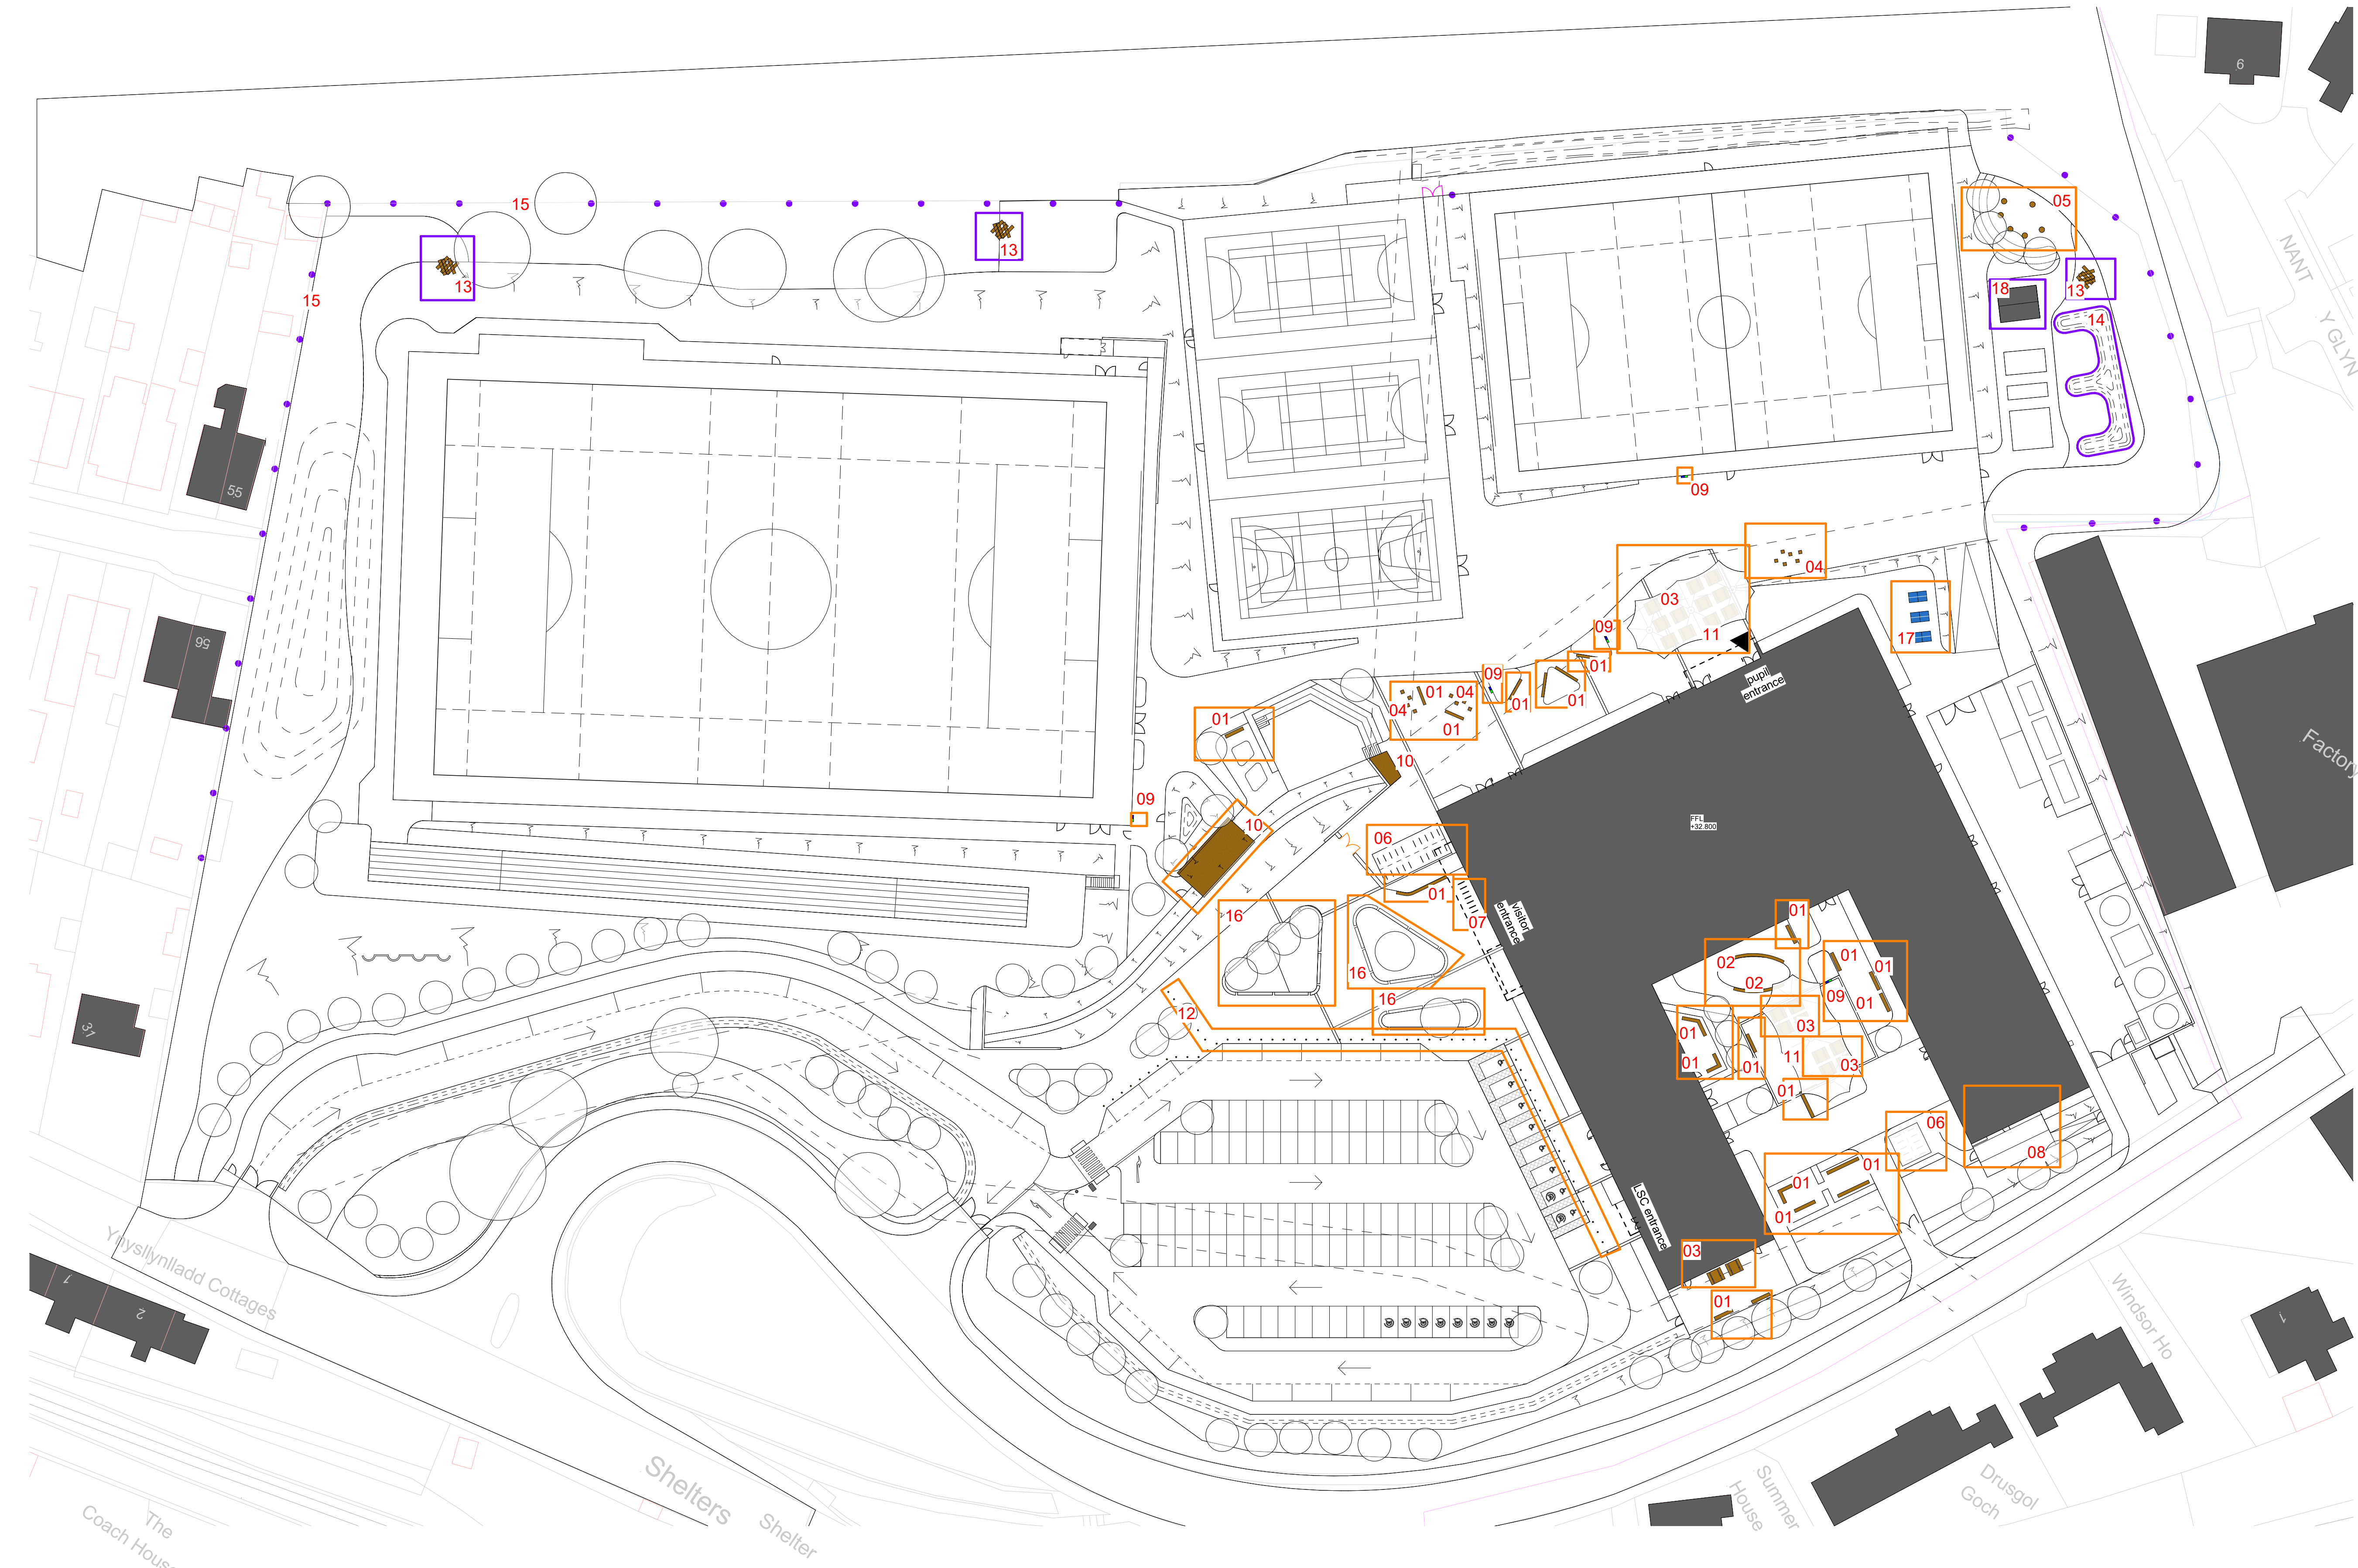

- KEY
- Furniture features
 - Habitat features
 - Fence with gap for wildlife access
- 01 Pr_40_30_29_84 Linear Timber bench
02 Pr_40_30_29_85 Curved Timber bench
03 Pr_40_30_30_17 Picnic bench
04 Pr_40_30_29_85 Cube seating
05 Ss_40_20_30_28 Timber log seating
06 Ss_20_10_70_84 Canopy with cycle stands 01
07 Pr_40_30_21_84 Visitor Cycle stands
08 Ss_20_10_70_84 Bespoke canopy 02
09 Litter bin
10 Timber boardwalk
11 Ss_20_10_70_84 Canopy to external dining
12 Pr_20_76_08_82 Bollards
13 Reptile hibernacula
14 Butterfly bank
15 Ss_25_14_61_51 Fencing with gaps for wildlife access
16 Ss_40_20_30_28 Concrete seating with gaps
17 Table tennis TBC by Client
18 Bat house

Rev	Description	Drawn	Checked	Date Issued
P1	Issued for Tender	JIC		21.08.25
P2	Bat house added to forest school area.	GC		12.12.25

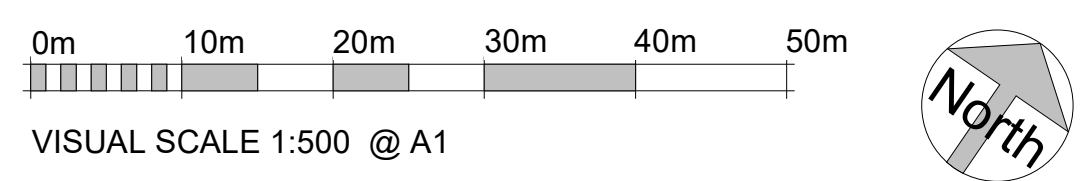

DO NOT SCALE. Use figured dimensions only.
The contractor is requested to check all dimensions before the work is put in hand.
GML copyright Austin-Smith:Lord Ltd
This drawing must only be used for the purpose for which it is supplied and its contents must not be reproduced for any purpose without written permission.
No angles indicated, or angles calculated from this drawing should be used for construction purposes or as the basis for development contracts.
Austin-Smith:Lord Ltd is a limited company registered in England & Wales with registered number 11773049 Registered Office: Port of Liverpool Building, Pier Head Liverpool L3 1BY

Drawn	MB
Date	OCT 25
Scale @ A1	1:500
Status	S2

Austin-Smith:Lord Ltd
Architects Designers Planners
Landscape Architects
18 Park Place
Cardiff
CF10 3DQ
t +44 (0)2920 225 208
e cardiff@austinsmithlord.com
Drawings and models covered by
Austin-Smith:Lord Ltd BIM using AutoDesk Revit

Austin-Smith:Lord
Project Liangatwg Comprehensive School

Description	Furniture and Habitat Plan
Job No.	324012
Drawing No.	26CC07-ASL-30-XX-D-L-9107
Revision	P2