


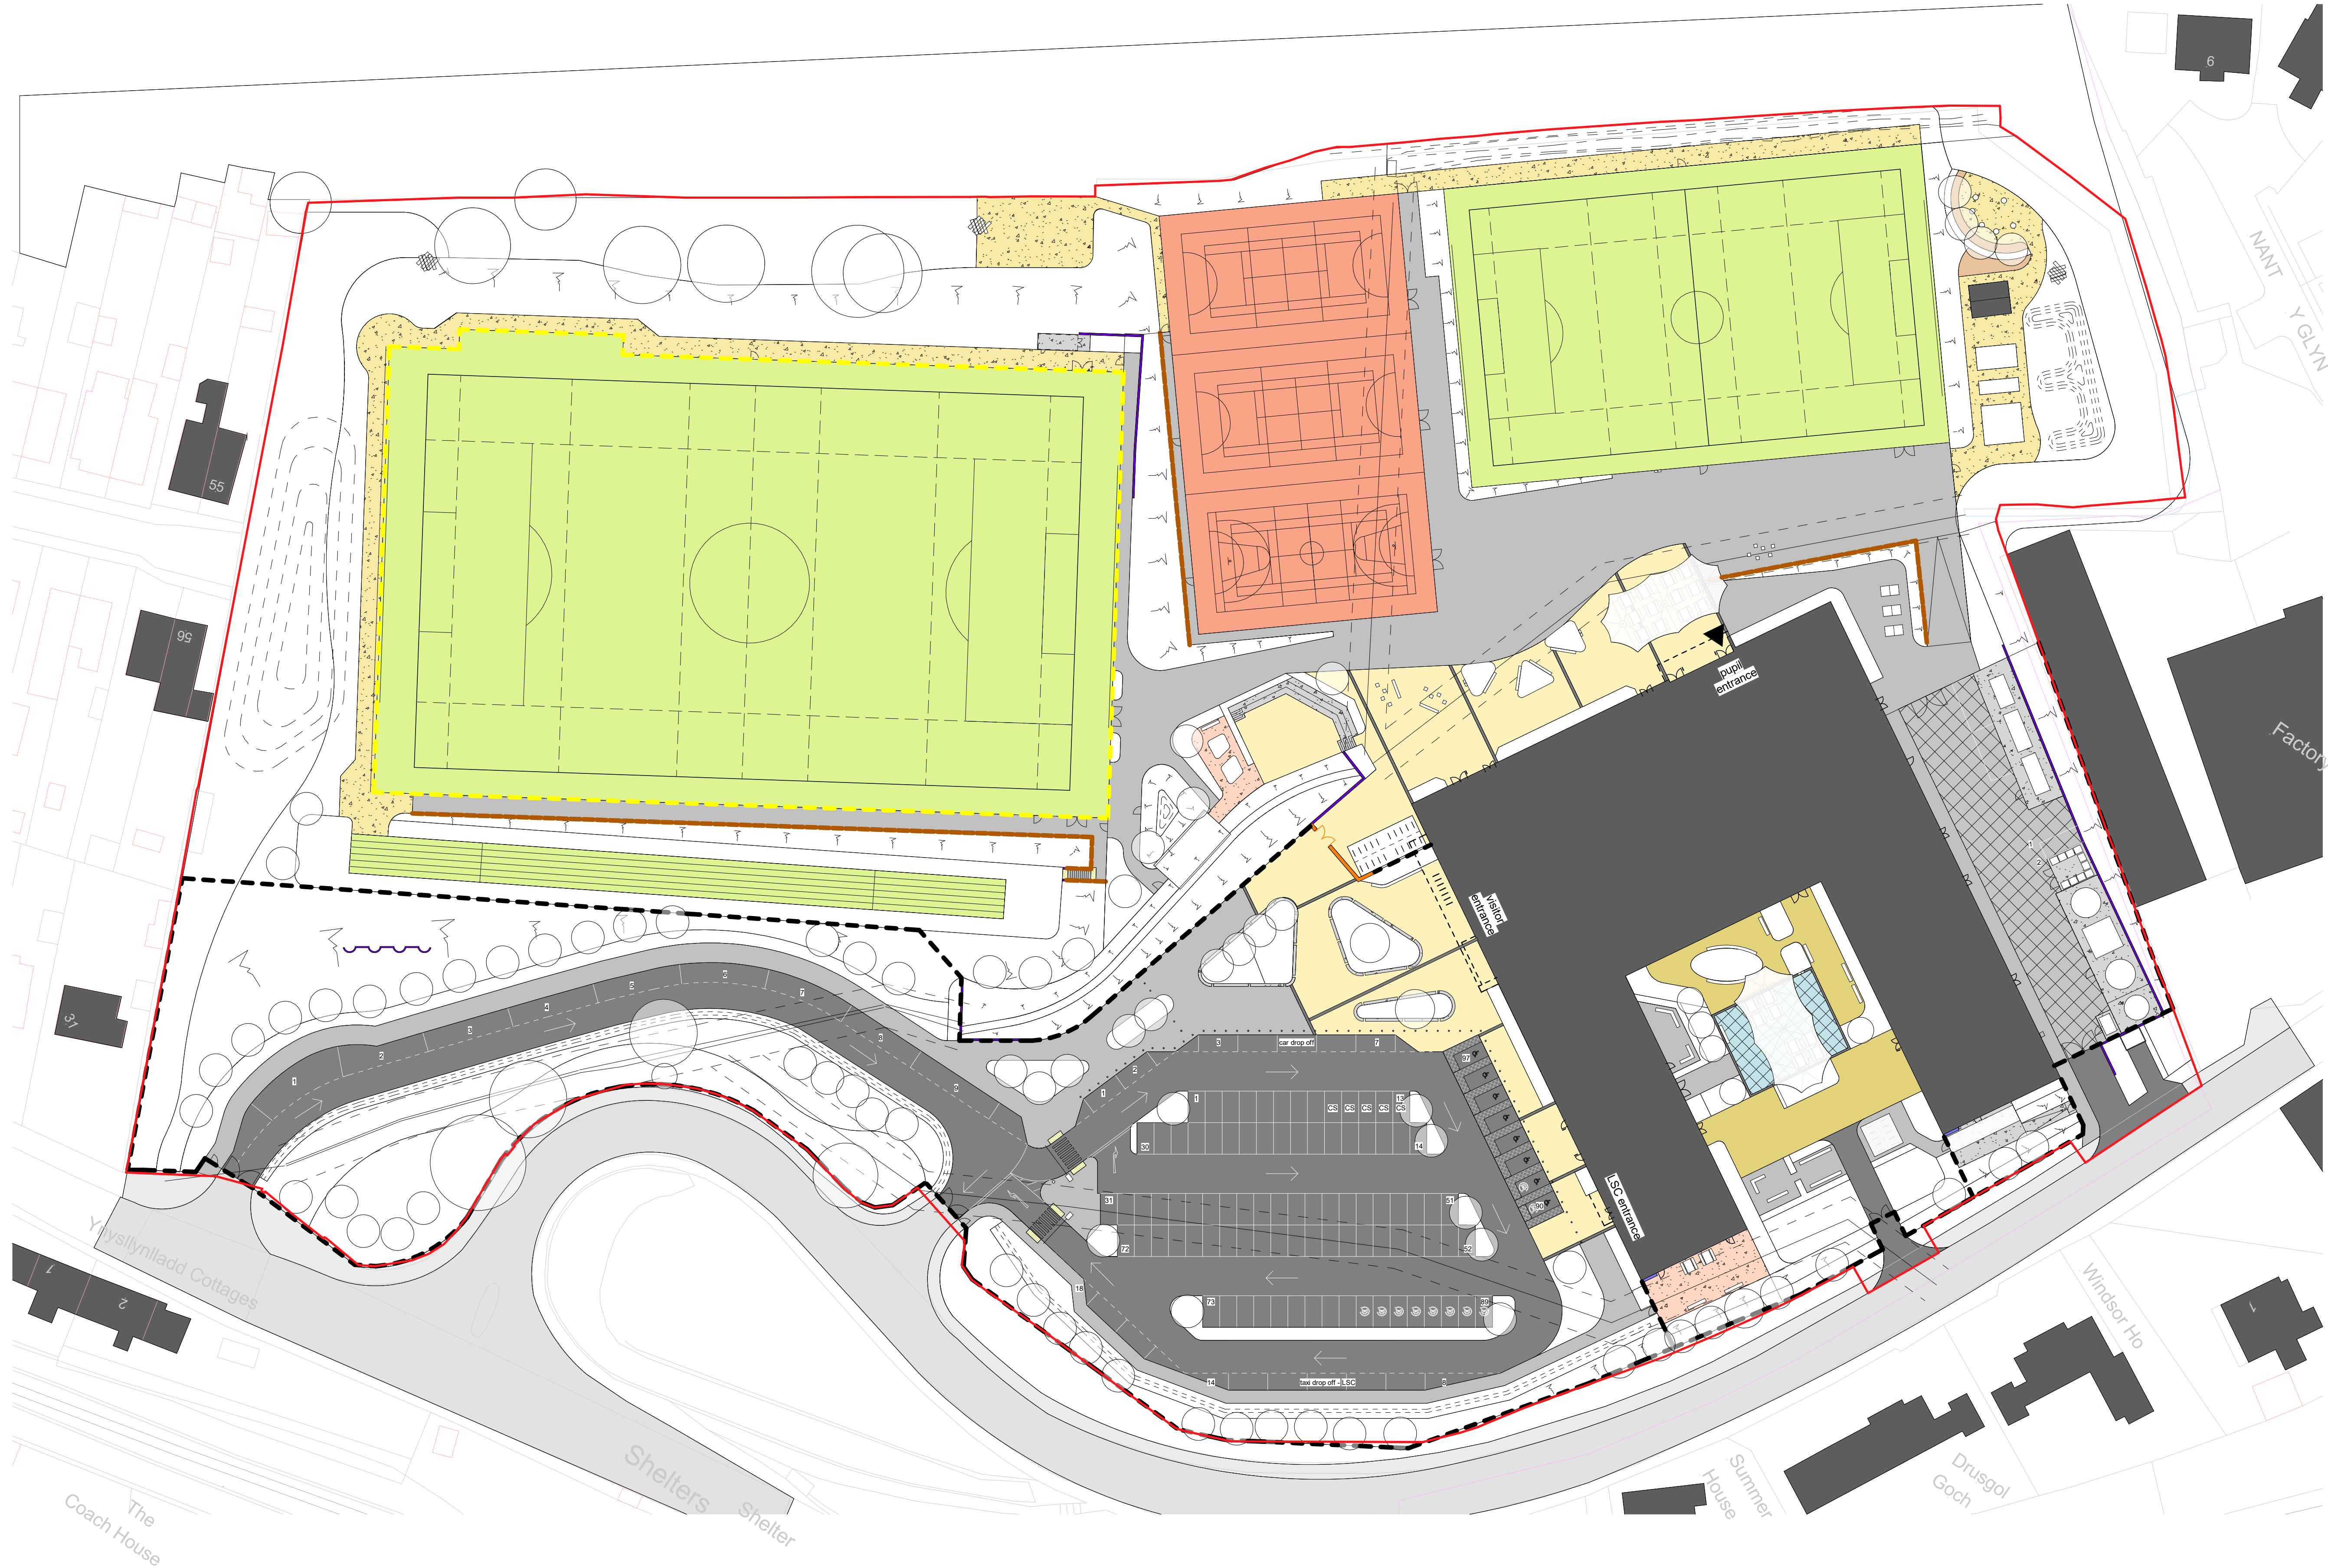


- KEY**
- Vehicular asphalt to engineer's details
 - Pedestrian asphalt to engineer's details
 - Asphalt to multi-sports area to specialist's details
 - Feature paving Type 1
600 x 300 x 80mm, colour 'Light Cream Granite', textured
 - Feature paving Type 2
600/200 x 400 x 80mm, colour 'Lunar Ice/Silver Dust/Shadow', textured
 - Feature paving Type 3 - permeable
600/600 x 400 x 65mm, colour 'Silver Grey, Charcoal', textured
 - Block paving bands
240 x 160 x 80mm, colour 'Silver Grey Granite'
 - Setts to water conveyance channels
100 x 100 x 100mm, colour 'Grey'
 - Tactile paving
400 x 400 x 55mm, colour 'Buff'
 - Resin bound gravel
15mm size, colour 'Golden/Autumn Quartz'
 - Bark mulch to food growing and forest school area
 - Self-binding gravel
 - Concrete slab to engineer's details
 - Synthetic grass sports pitch to specialist's details
 - Proposed retaining wall - potentially reusing site gained materials.
Height varies, refer to civil engineer's drawings for details

Rev	Description	Drawn	Checked	Date Issued
P2	Running track location amended, steps and ramp access added. Ecological enhancements added to forest school area.	GC		04.04.25
P3	Ramp to running track omitted.	GC		11.04.25
P4	Issued for PAC.	GC		25.04.25
P5	Minor updates to entrance area and cycle shelters sizes.	GC		02.05.25
P6	Issued for Planning.	GC		02.07.25
P7	Site boundary updated.	GC		03.07.25
P8	Key amended for additional clarification on hard landscape materials. Additional steps to amphitheatre.	GC		11.09.25
P9	Bat house added to forest school area.	GC		12.12.25

0m 10m 20m 30m 40m 50m

VISUAL SCALE 1:500 @ A1

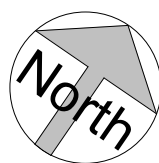

DO NOT SCALE. Use figured dimensions only.
The contractor is requested to check all dimensions before the work is put in hand.
© All copyrights Austin-Smith Lord Ltd.
This drawing must only be used for the purpose for which it is required and its contents must not be reproduced for any purpose without written permission.
No area indicated, or areas calculated from this drawing should be used for valuation purposes or as the basis for development contracts.
Austin-Smith Lord Ltd is a limited company registered in England & Wales with registered number 11773049 Registered Office: Port of Liverpool Building, Pier Head Liverpool L3 1BY

Drawn	GC	Austin-Smith Lord Ltd Architects Designers Planners Landscape Architects 18 Park Place Cardiff
Date	OCT 25	
Scale @ A1	1 : 500	CF10 3DQ t +44 (0)2920 225 208 e cardiff@austinsmithlord.com
Status	S2	Drawings and models powered by Austin-Smith Lord Ltd BIM using Autodesk Revit

Austin-Smith:Lord

Project Llangatwg Comprehensive School

Description Hard Landscape

Job No.	Drawing No.	Revision	P9
324012	26CC07-ASL-30-XX-D-L-1002		