


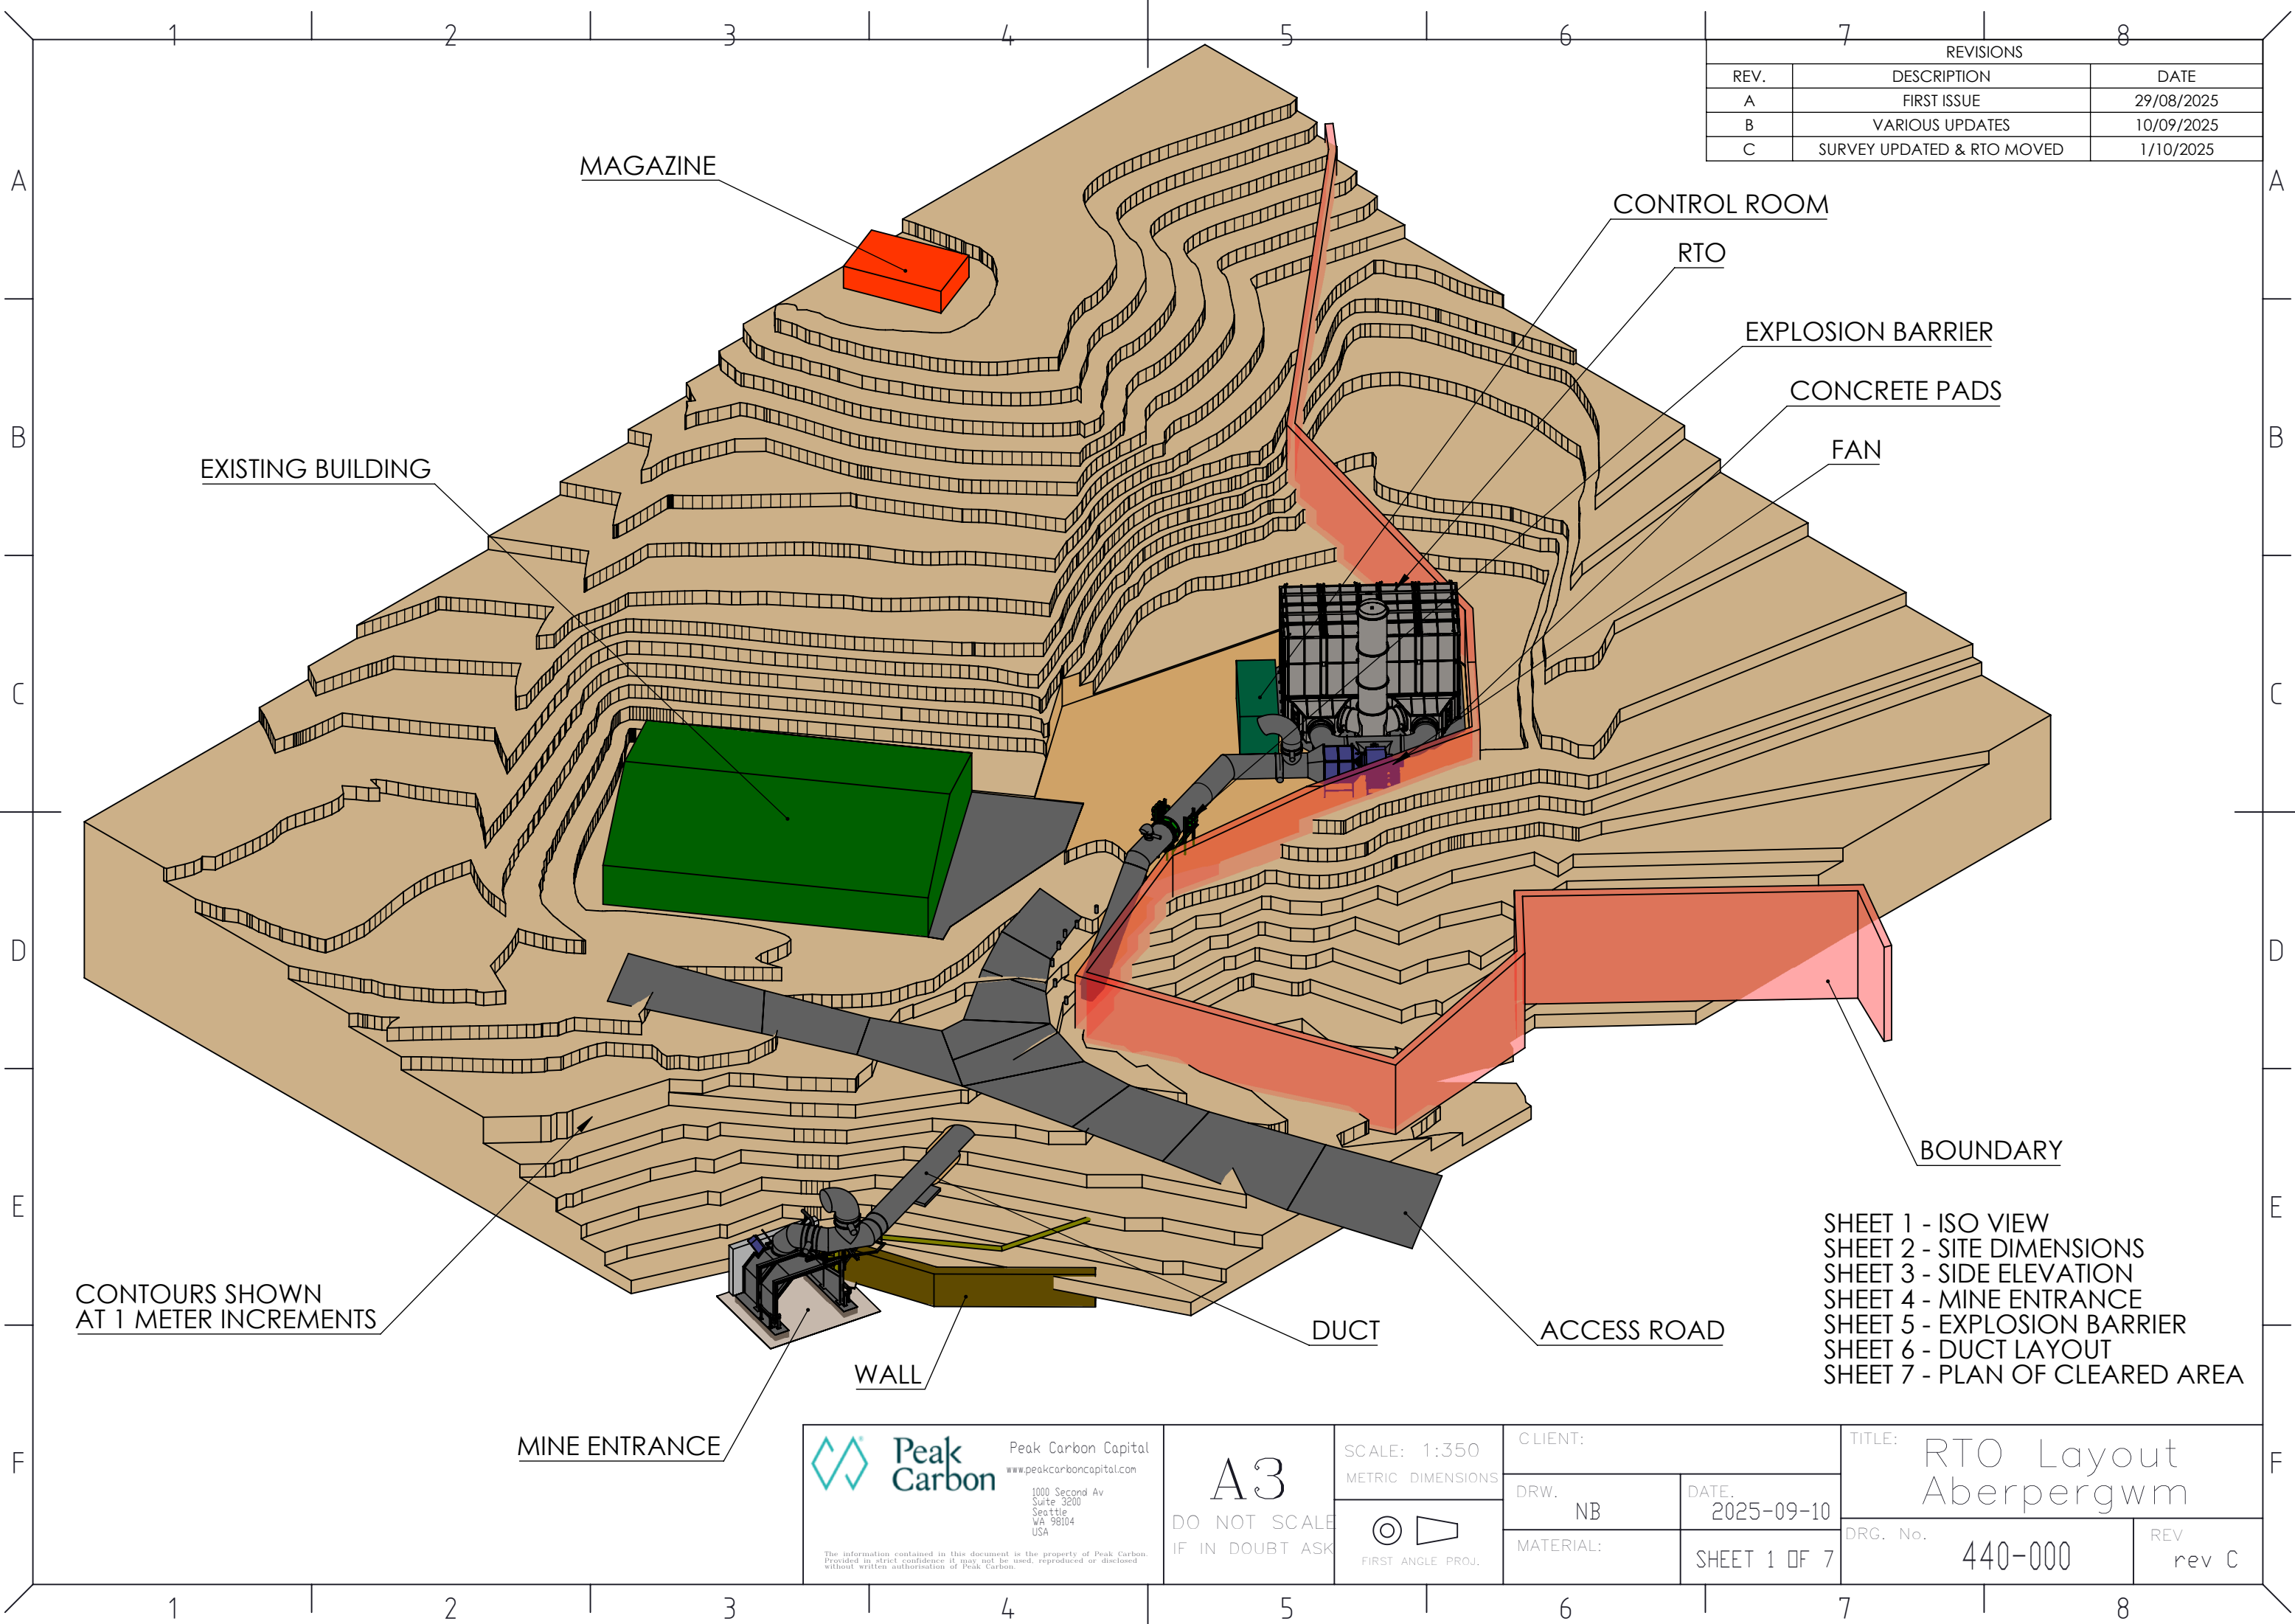

REVISIONS		
REV.	DESCRIPTION	DATE
A	FIRST ISSUE	29/08/2025
B	VARIOUS UPDATES	10/09/2025
C	SURVEY UPDATED & RTO MOVED	1/10/2025

CONTOURS SHOWN
AT 1 METER INCREMENTS

- SHEET 1 - ISO VIEW
- SHEET 2 - SITE DIMENSIONS
- SHEET 3 - SIDE ELEVATION
- SHEET 4 - MINE ENTRANCE
- SHEET 5 - EXPLOSION BARRIER
- SHEET 6 - DUCT LAYOUT
- SHEET 7 - PLAN OF CLEARED AREA



Peak Carbon Capital
www.peakcarboncapital.com
1000 Second Av
Suite 3200
Seattle
WA 98104
USA

The information contained in this document is the property of Peak Carbon.
Provided in strict confidence it may not be used, reproduced or disclosed
without written authorisation of Peak Carbon.

A3

DO NOT SCALE
IF IN DOUBT ASK

SCALE: 1:350
METRIC DIMENSIONS


FIRST ANGLE PROJ.

CLIENT:

DRW. NB

MATERIAL:


DATE:
2025-09-10

SHEET 1 OF 7


TITLE:
RTO Layout
Aberpergwm

DRG. No.
440-000

REV
rev C

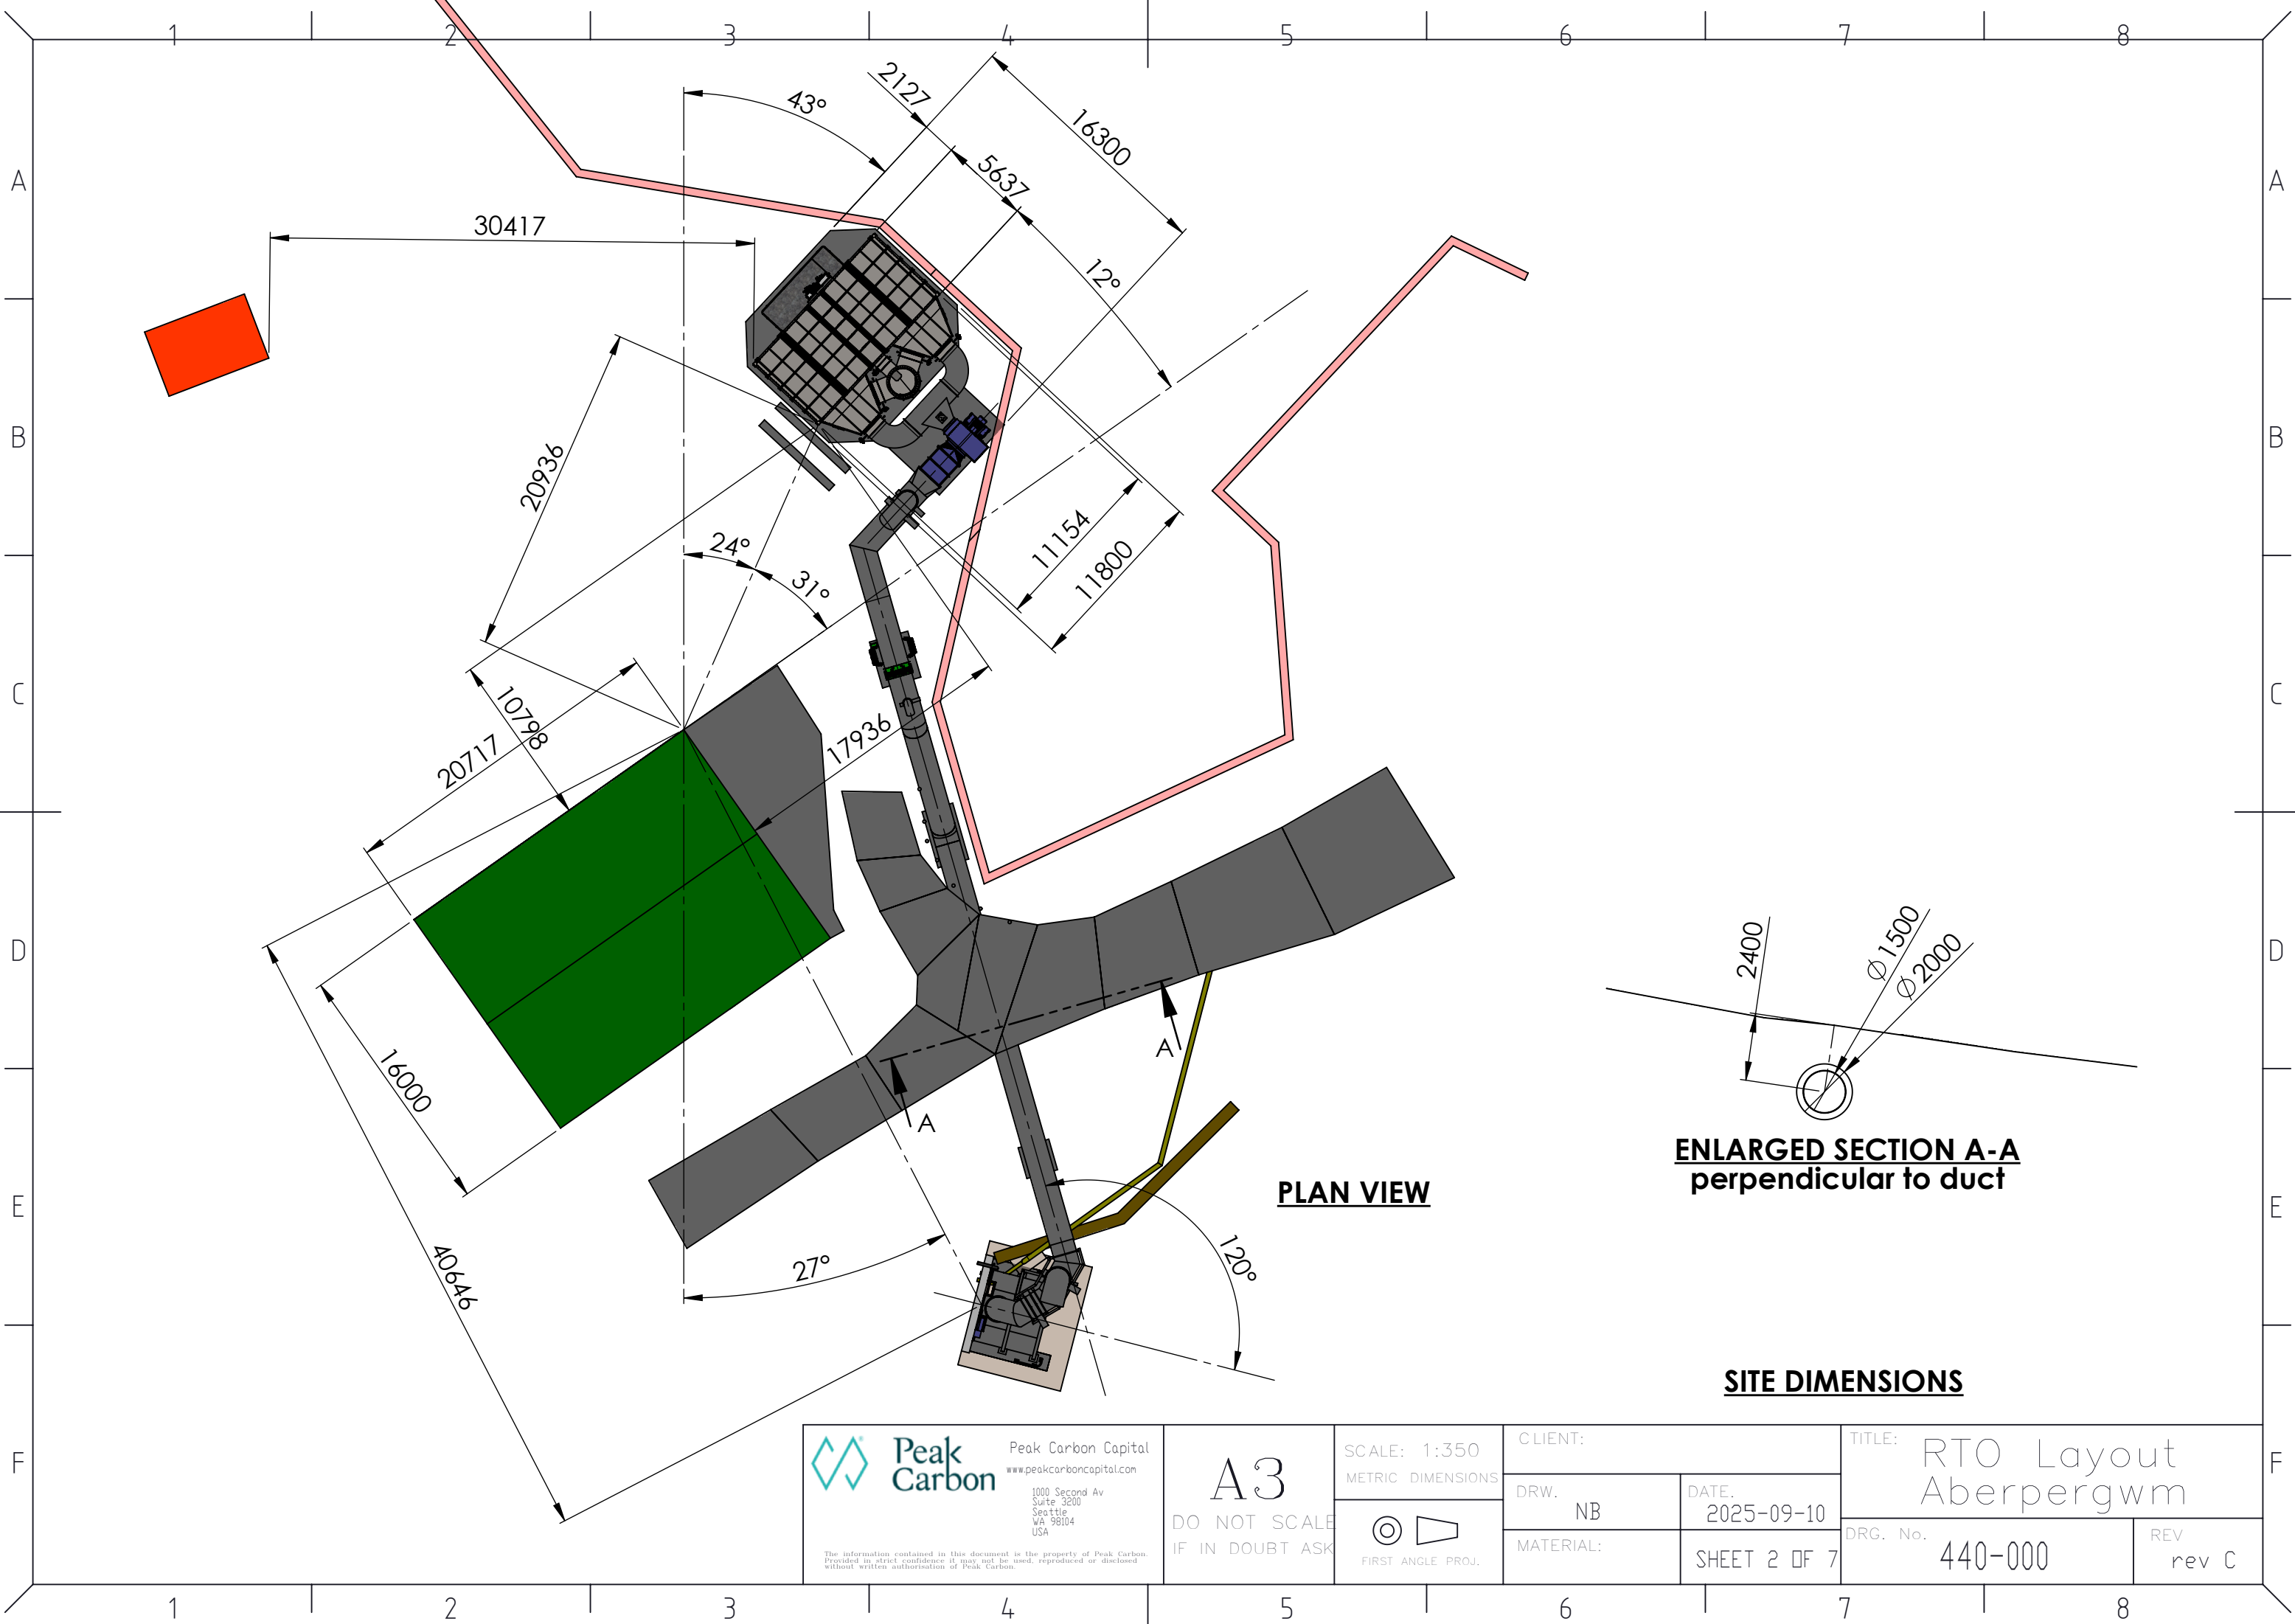

PLAN VIEW

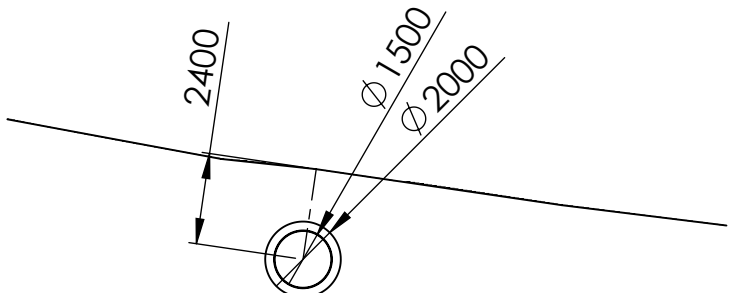

**ENLARGED SECTION A-A
perpendicular to duct**

SITE DIMENSIONS



Peak Carbon Capital
www.peakcarboncapital.com
1000 Second Av
Suite 3200
Seattle
WA 98104
USA

The information contained in this document is the property of Peak Carbon.
Provided in strict confidence it may not be used, reproduced or disclosed
without written authorisation of Peak Carbon.

A3


DO NOT SCALE
IF IN DOUBT ASK

SCALE: 1:350
METRIC DIMENSIONS


FIRST ANGLE PROJ.

CLIENT:	
DRW. NB	DATE: 2025-09-10
MATERIAL:	SHEET 2 OF 7

TITLE: RTO Layout Aberpergwm	
DRG. No. 440-000	REV rev C

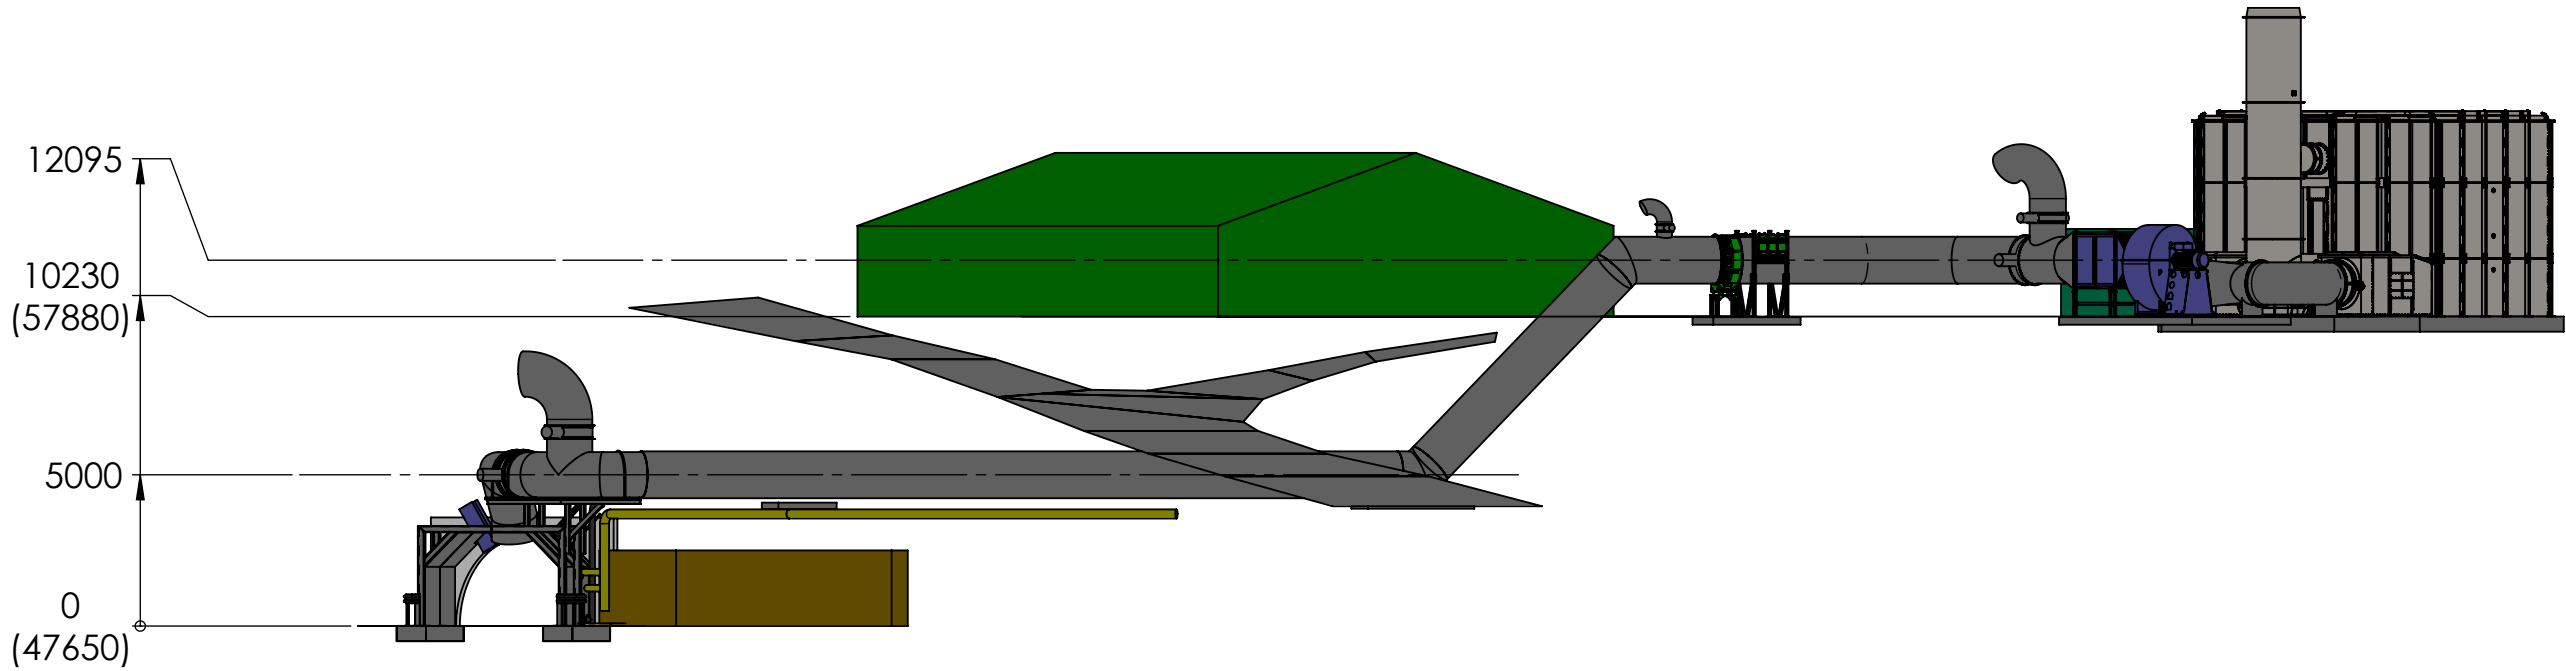

SIDE ELEVATION



Peak Carbon Capital
www.peakcarboncapital.com
1000 Second Av
Suite 3200
Seattle
WA 98104
USA

The information contained in this document is the property of Peak Carbon.
Provided in strict confidence it may not be used, reproduced or disclosed
without written authorisation of Peak Carbon.

A3

DO NOT SCALE
IF IN DOUBT ASK


SCALE: 1:250
METRIC DIMENSIONS




FIRST ANGLE PROJ.

CLIENT:	
DRW. NB	DATE. 2025-09-10
MATERIAL:	SHEET 3 OF 7


TITLE: RTO Layout Aberpergwm	
DRG. No. 440-000	REV rev C

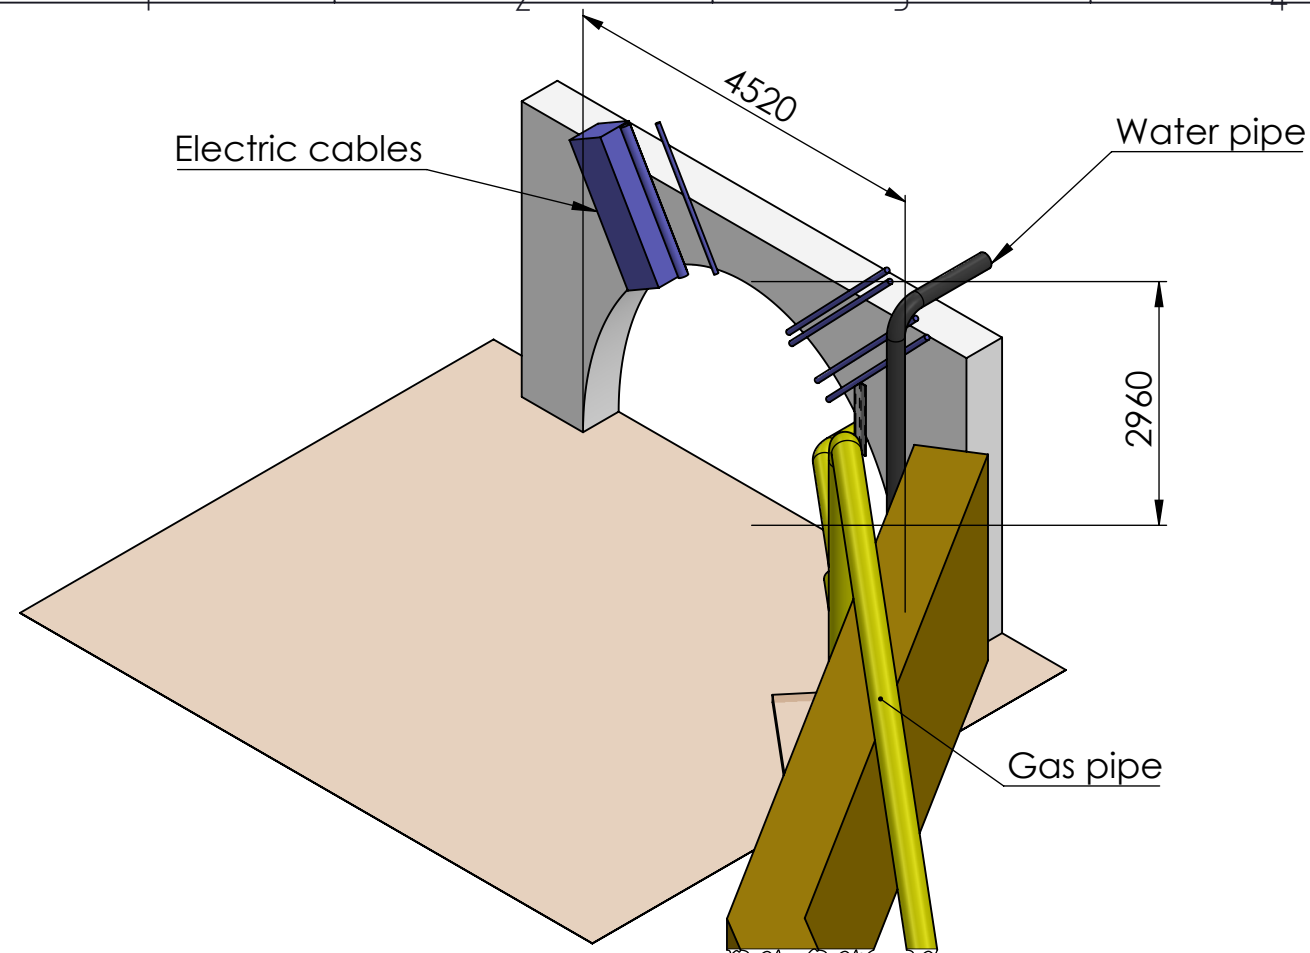


MINE ENTRANCE (ISO)

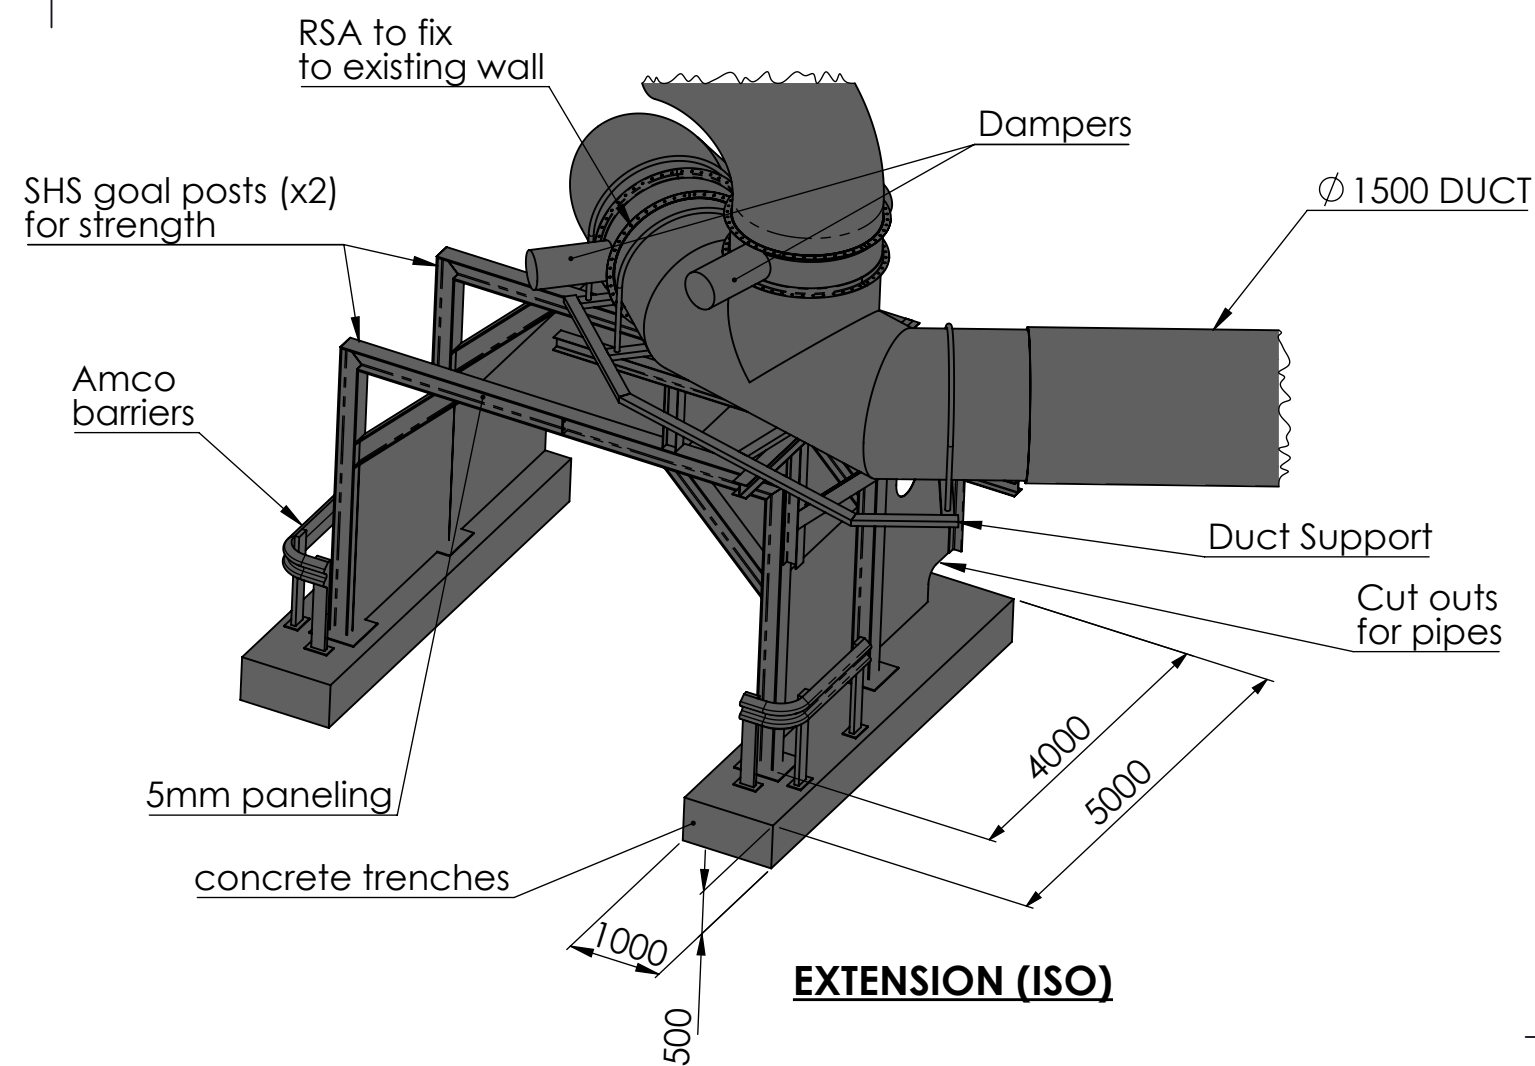

EXTENSION (ISO)

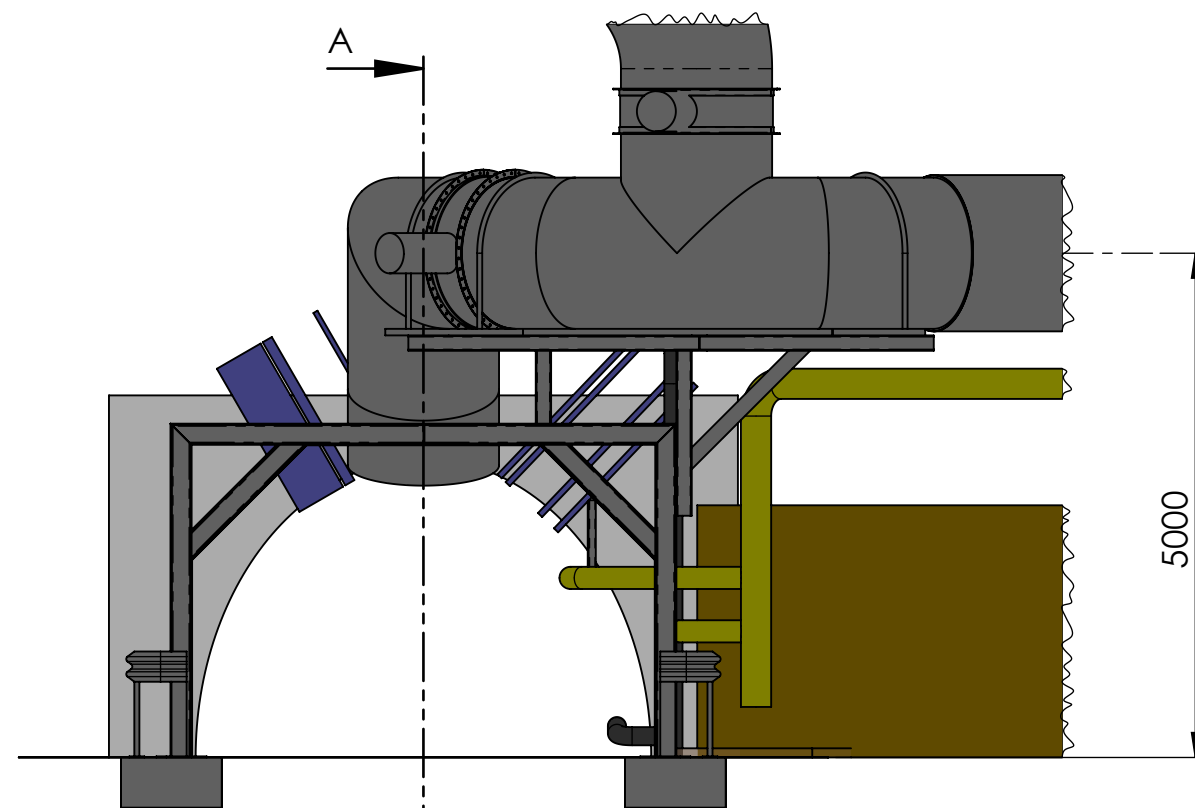

**MINE ENTRANCE
WITH EXTENSION IN PLACE
(FRONT VIEW)**

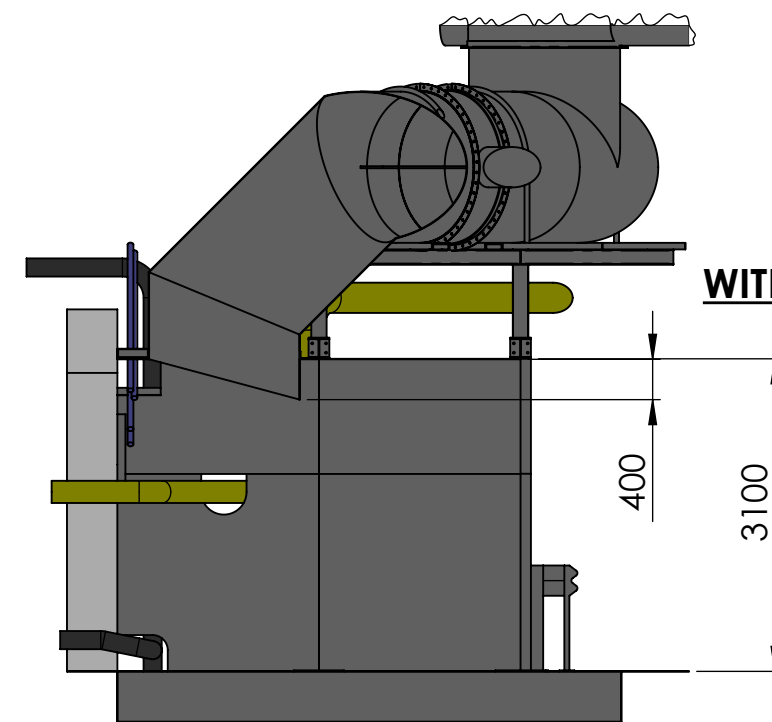

**MINE ENTRANCE
WITH EXTENSION IN PLACE
(SECTION A-A)**




Peak Carbon Capital
www.peakcarboncapital.com
1000 Second Av
Suite 3200
Seattle
WA 98104
USA

A3

DO NOT SCALE
IF IN DOUBT ASK

SCALE: 1:75
METRIC DIMENSIONS

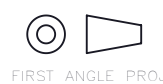

CLIENT:

DRW. NB

MATERIAL:



DATE: 2025-09-10

SHEET 4 OF 7


TITLE: RTO Layout
Aberpergwm

DRG. No. 440-000

REV rev C

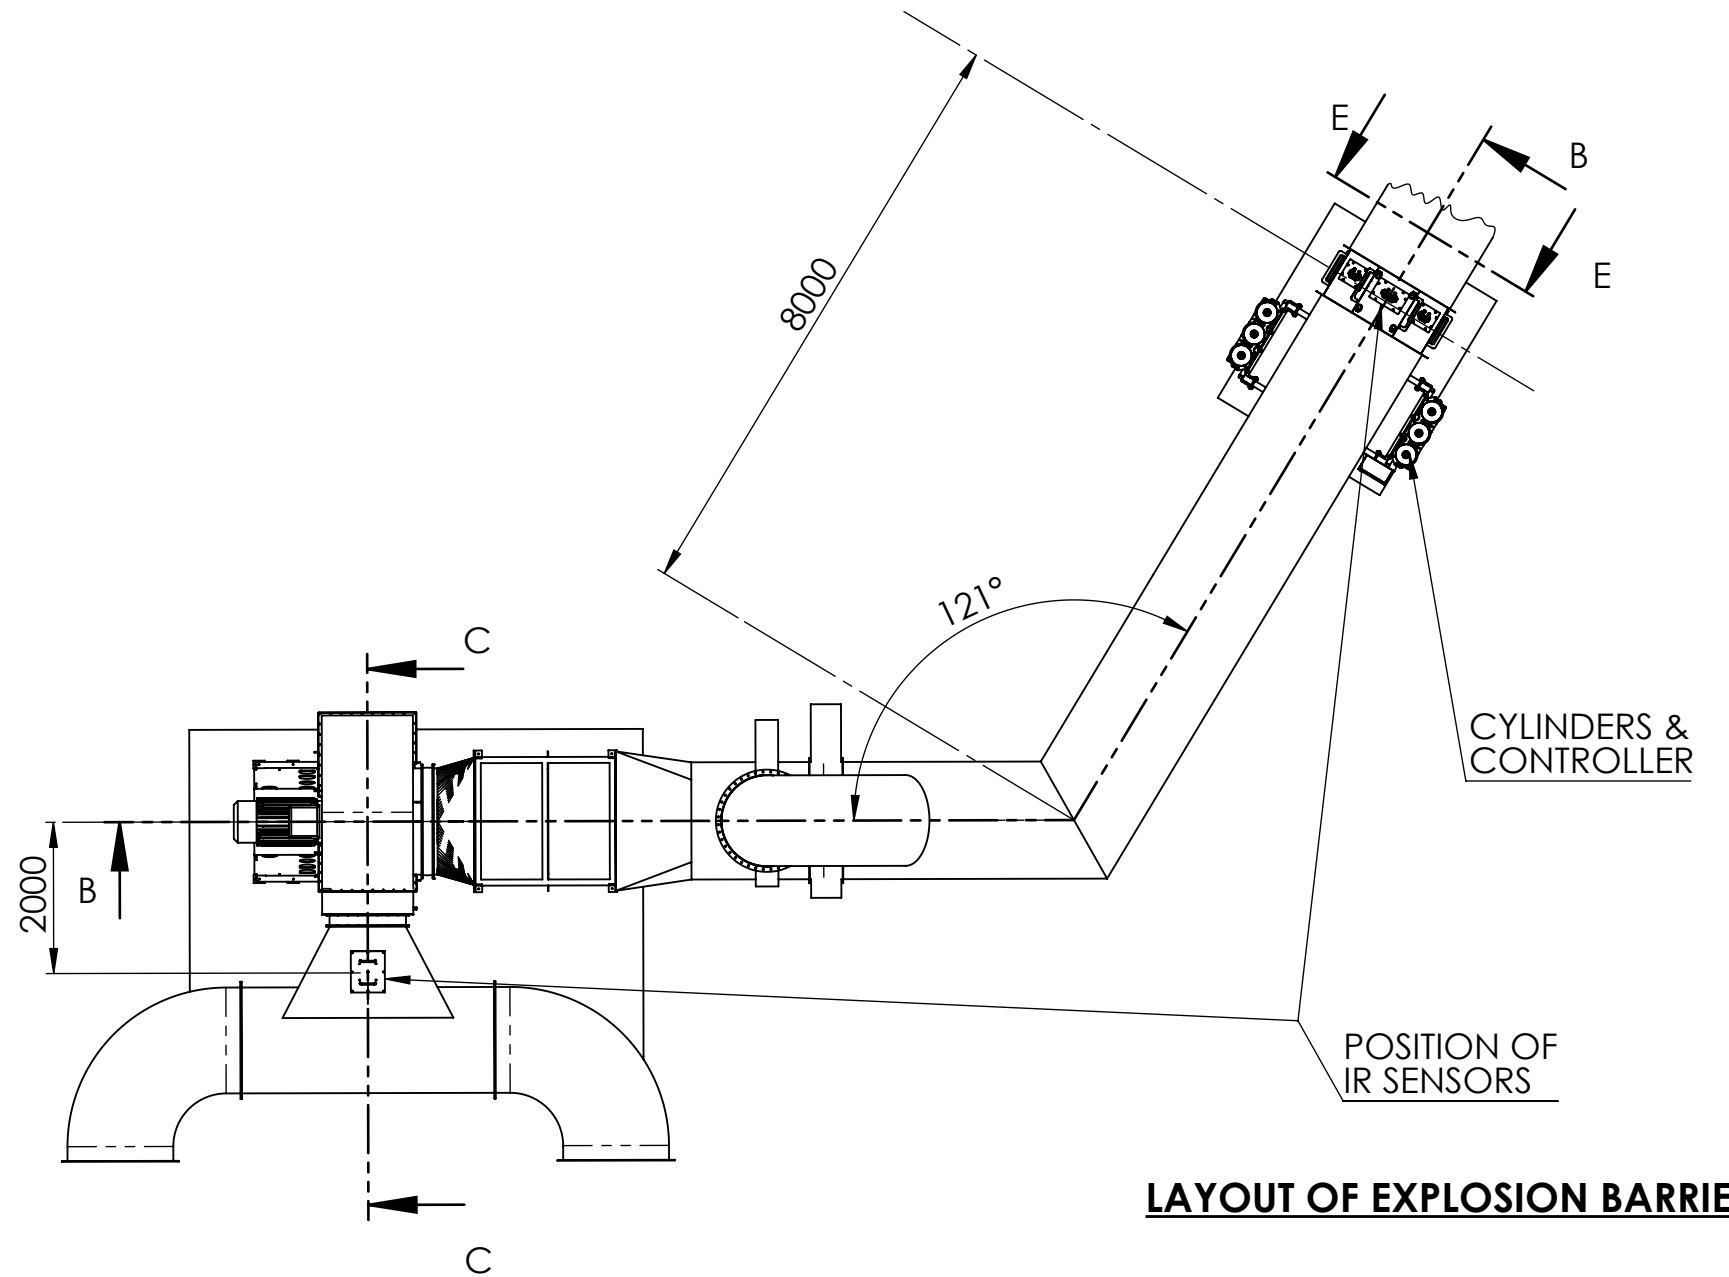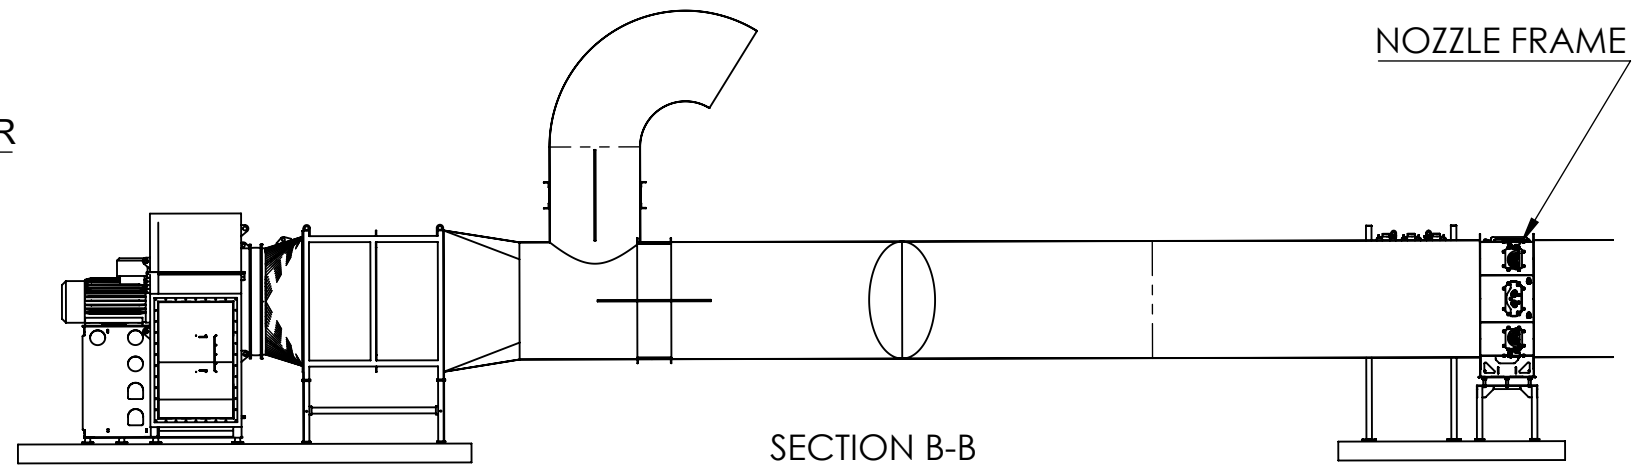

 Peak Carbon Capital www.peakcarboncapital.com 1000 Second Av Suite 3200 Seattle WA 98104 USA The information contained in this document is the property of Peak Carbon. Provided in strict confidence it may not be used, reproduced or disclosed without written authorisation of Peak Carbon.	A3 DO NOT SCALE IF IN DOUBT ASK	SCALE: 1:100 METRIC DIMENSIONS	CLIENT:		TITLE: RTO Layout Aberpergwm		
		 FIRST ANGLE PROJ.	DRW. NB	DATE: 2025-09-10	DRG. No. 440-000		REV rev C
			MATERIAL:		SHEET 5 OF 7		

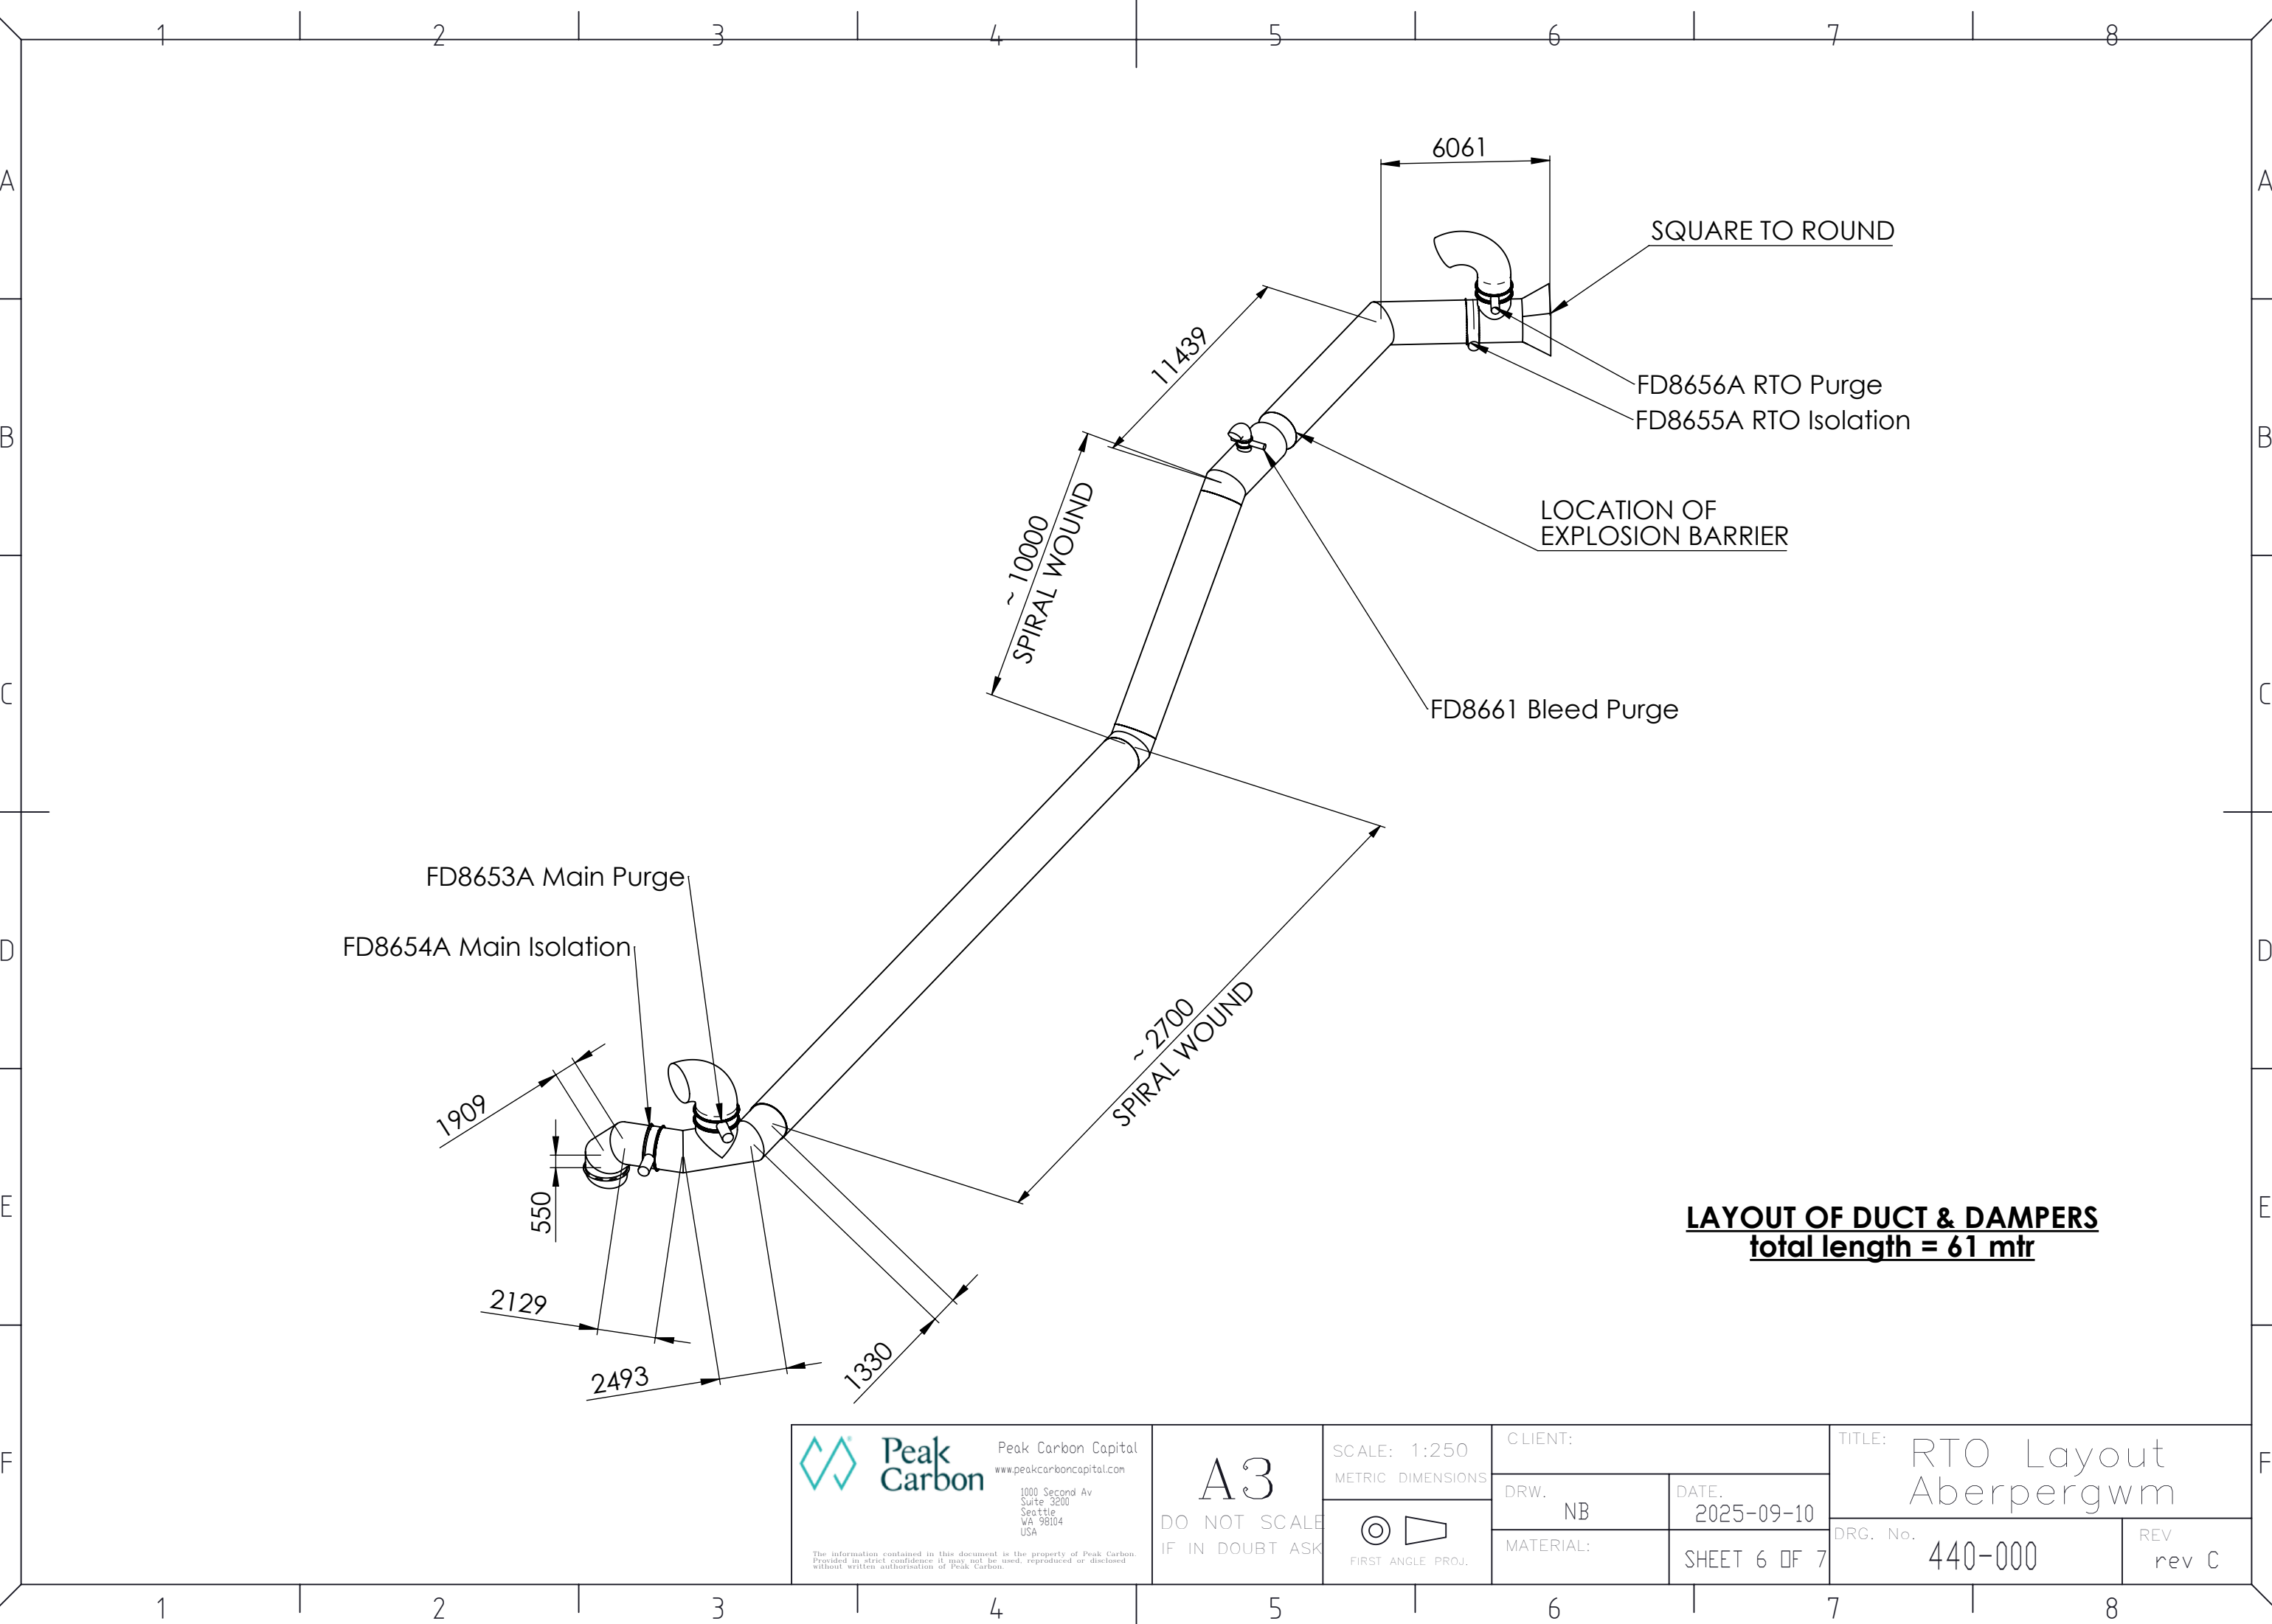

FD8653A Main Purge
FD8654A Main Isolation

SQUARE TO ROUND

FD8656A RTO Purge
FD8655A RTO Isolation

LOCATION OF
EXPLOSION BARRIER

FD8661 Bleed Purge

LAYOUT OF DUCT & DAMPERS
total length = 61 mtr



Peak Carbon Capital
www.peakcarboncapital.com
1000 Second Av
Suite 3200
Seattle
WA 98104
USA

The information contained in this document is the property of Peak Carbon.
Provided in strict confidence it may not be used, reproduced or disclosed
without written authorisation of Peak Carbon.

A3


DO NOT SCALE
IF IN DOUBT ASK

SCALE: 1:250
METRIC DIMENSIONS


FIRST ANGLE PROJ.

CLIENT:	
DRW. NB	DATE. 2025-09-10
MATERIAL:	SHEET 6 OF 7

TITLE: RTO Layout Aberpergwm	
DRG. No. 440-000	REV rev C

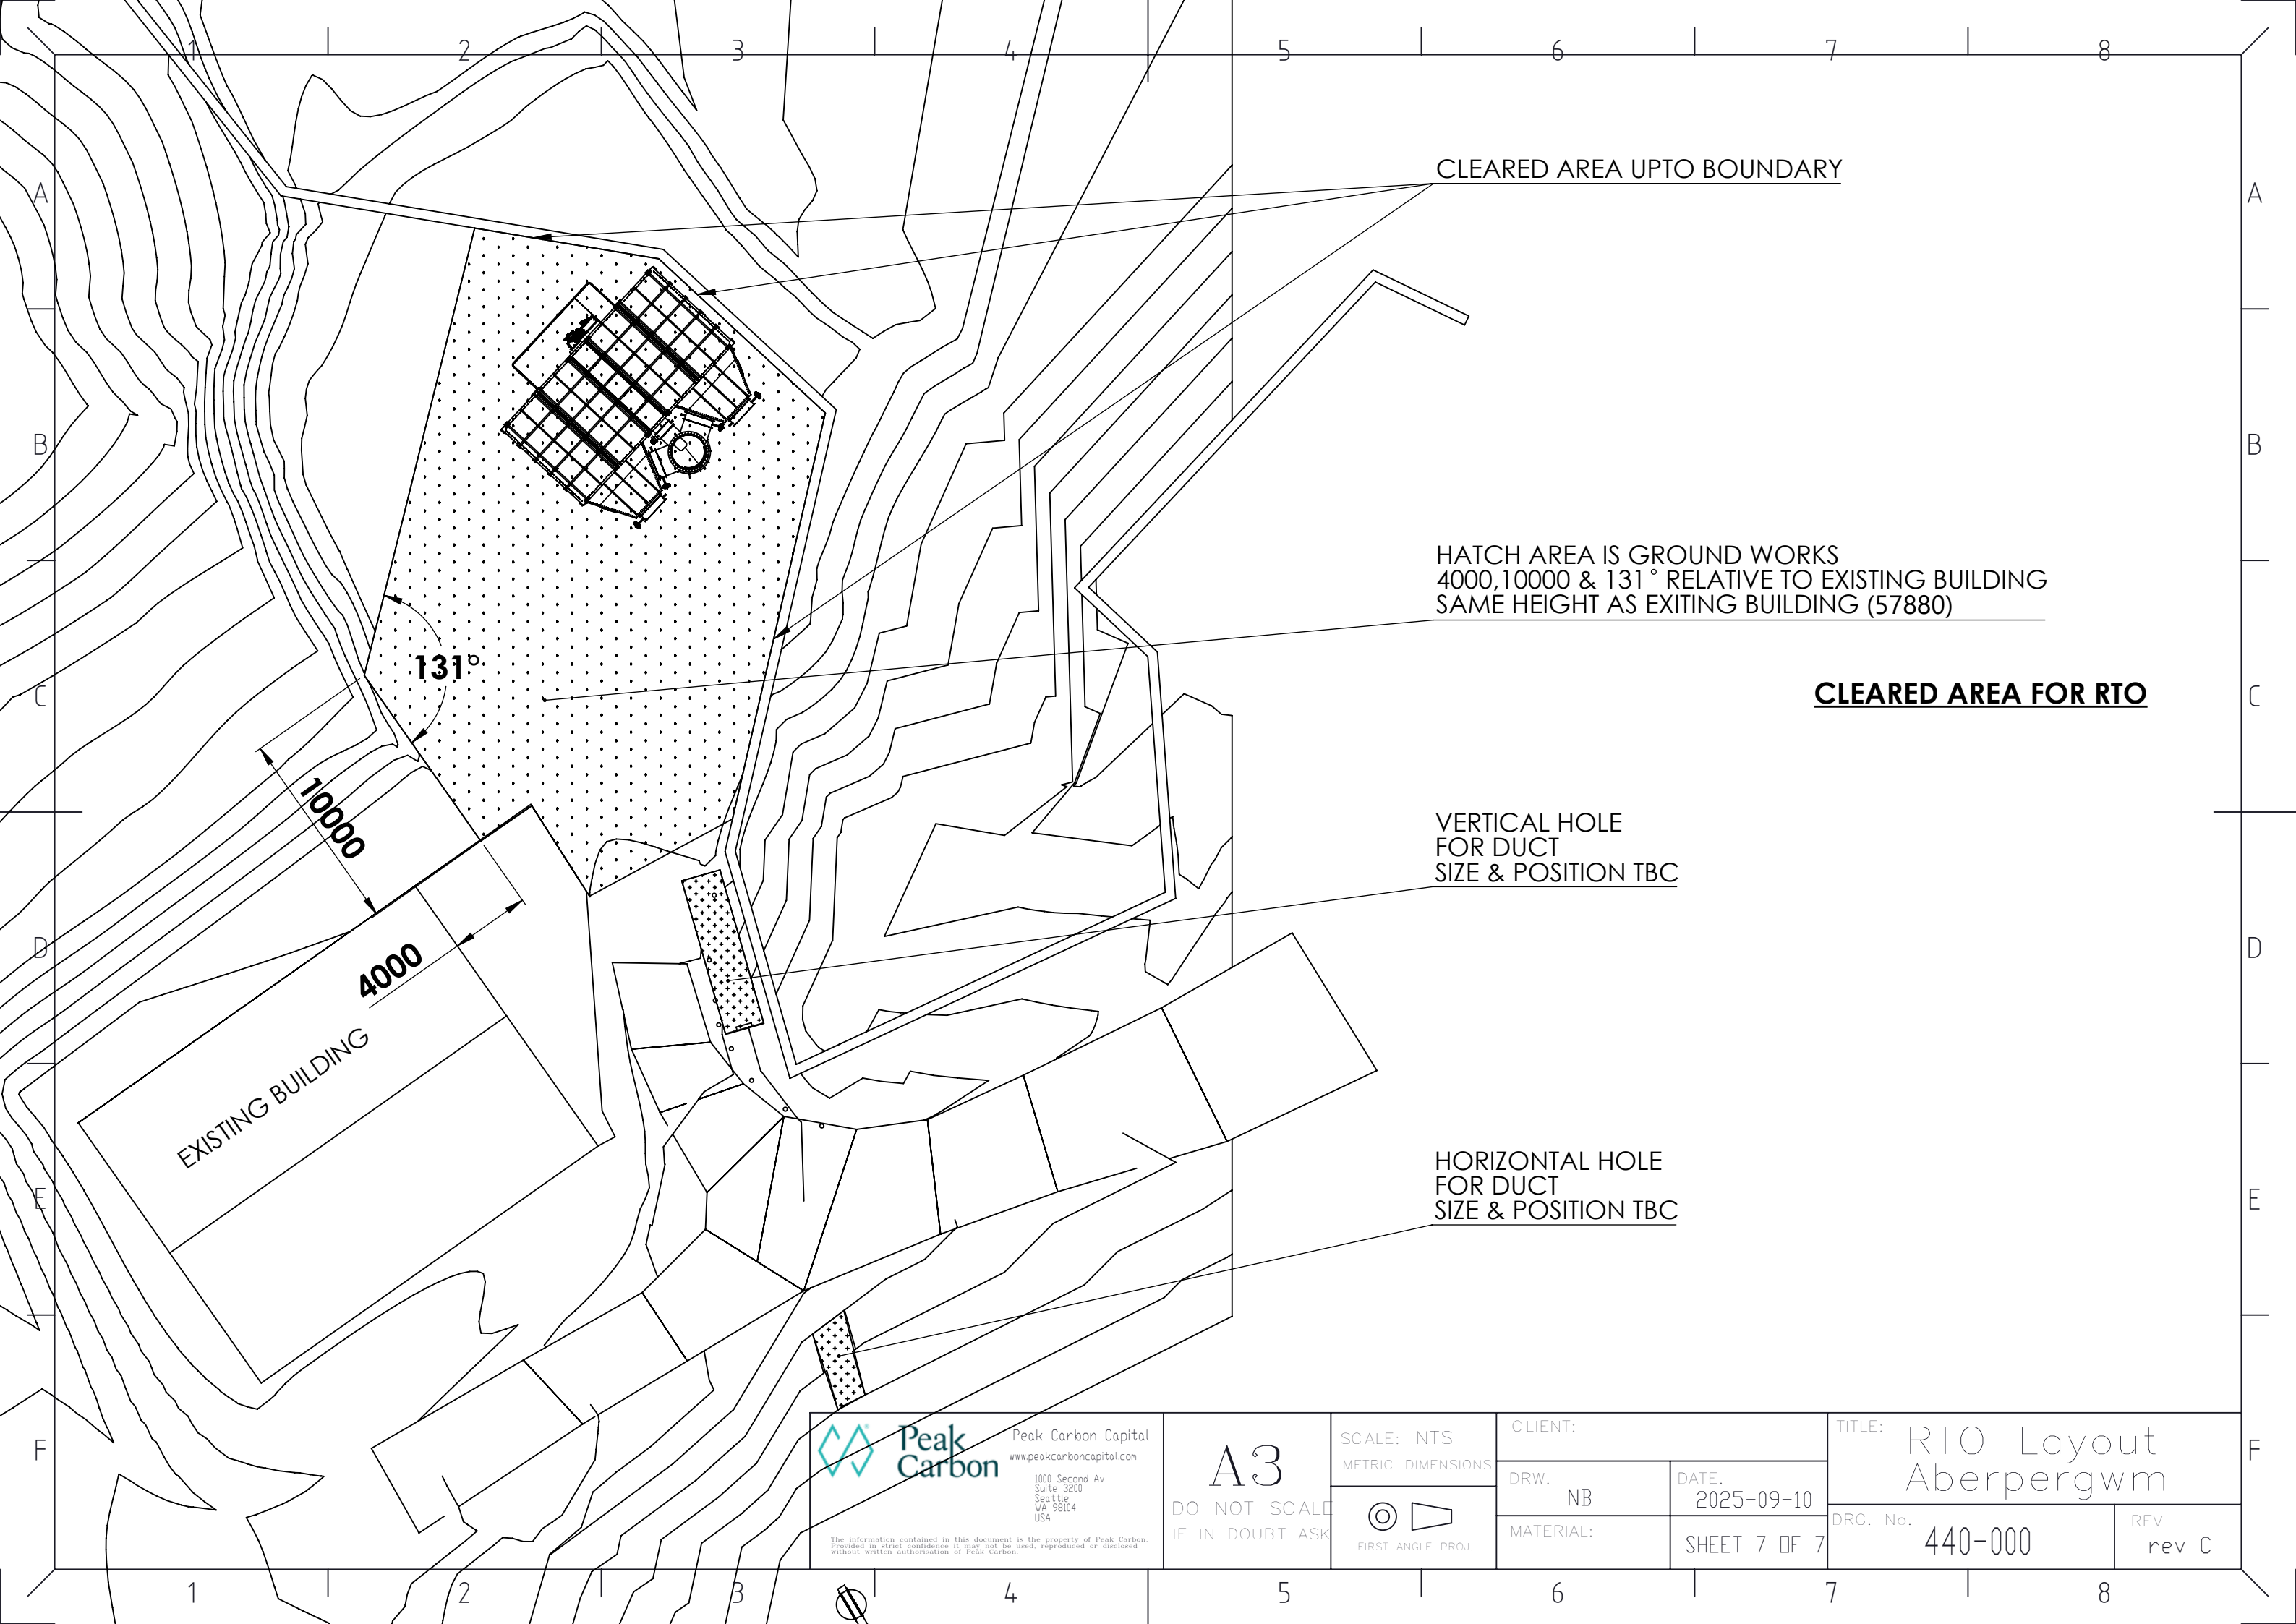

CLEARED AREA UPTO BOUNDARY

HATCH AREA IS GROUND WORKS
4000,10000 & 131° RELATIVE TO EXISTING BUILDING
SAME HEIGHT AS EXITING BUILDING (57880)

CLEARED AREA FOR RTO

VERTICAL HOLE
FOR DUCT
SIZE & POSITION TBC

HORIZONTAL HOLE
FOR DUCT
SIZE & POSITION TBC

EXISTING BUILDING

10000

4000

131°



Peak Carbon Capital
www.peakcarboncapital.com
1000 Second Av
Suite 3200
Seattle
WA 98104
USA

The information contained in this document is the property of Peak Carbon.
Provided in strict confidence it may not be used, reproduced or disclosed
without written authorisation of Peak Carbon.

A3

DO NOT SCALE
IF IN DOUBT ASK

SCALE: NTS
METRIC DIMENSIONS



FIRST ANGLE PROJ.

CLIENT:

DRW. NB

MATERIAL:

DATE.
2025-09-10

SHEET 7 OF 7

TITLE: RTO Layout
Aberpergwm

DRG. No. 440-000

REV
rev C