


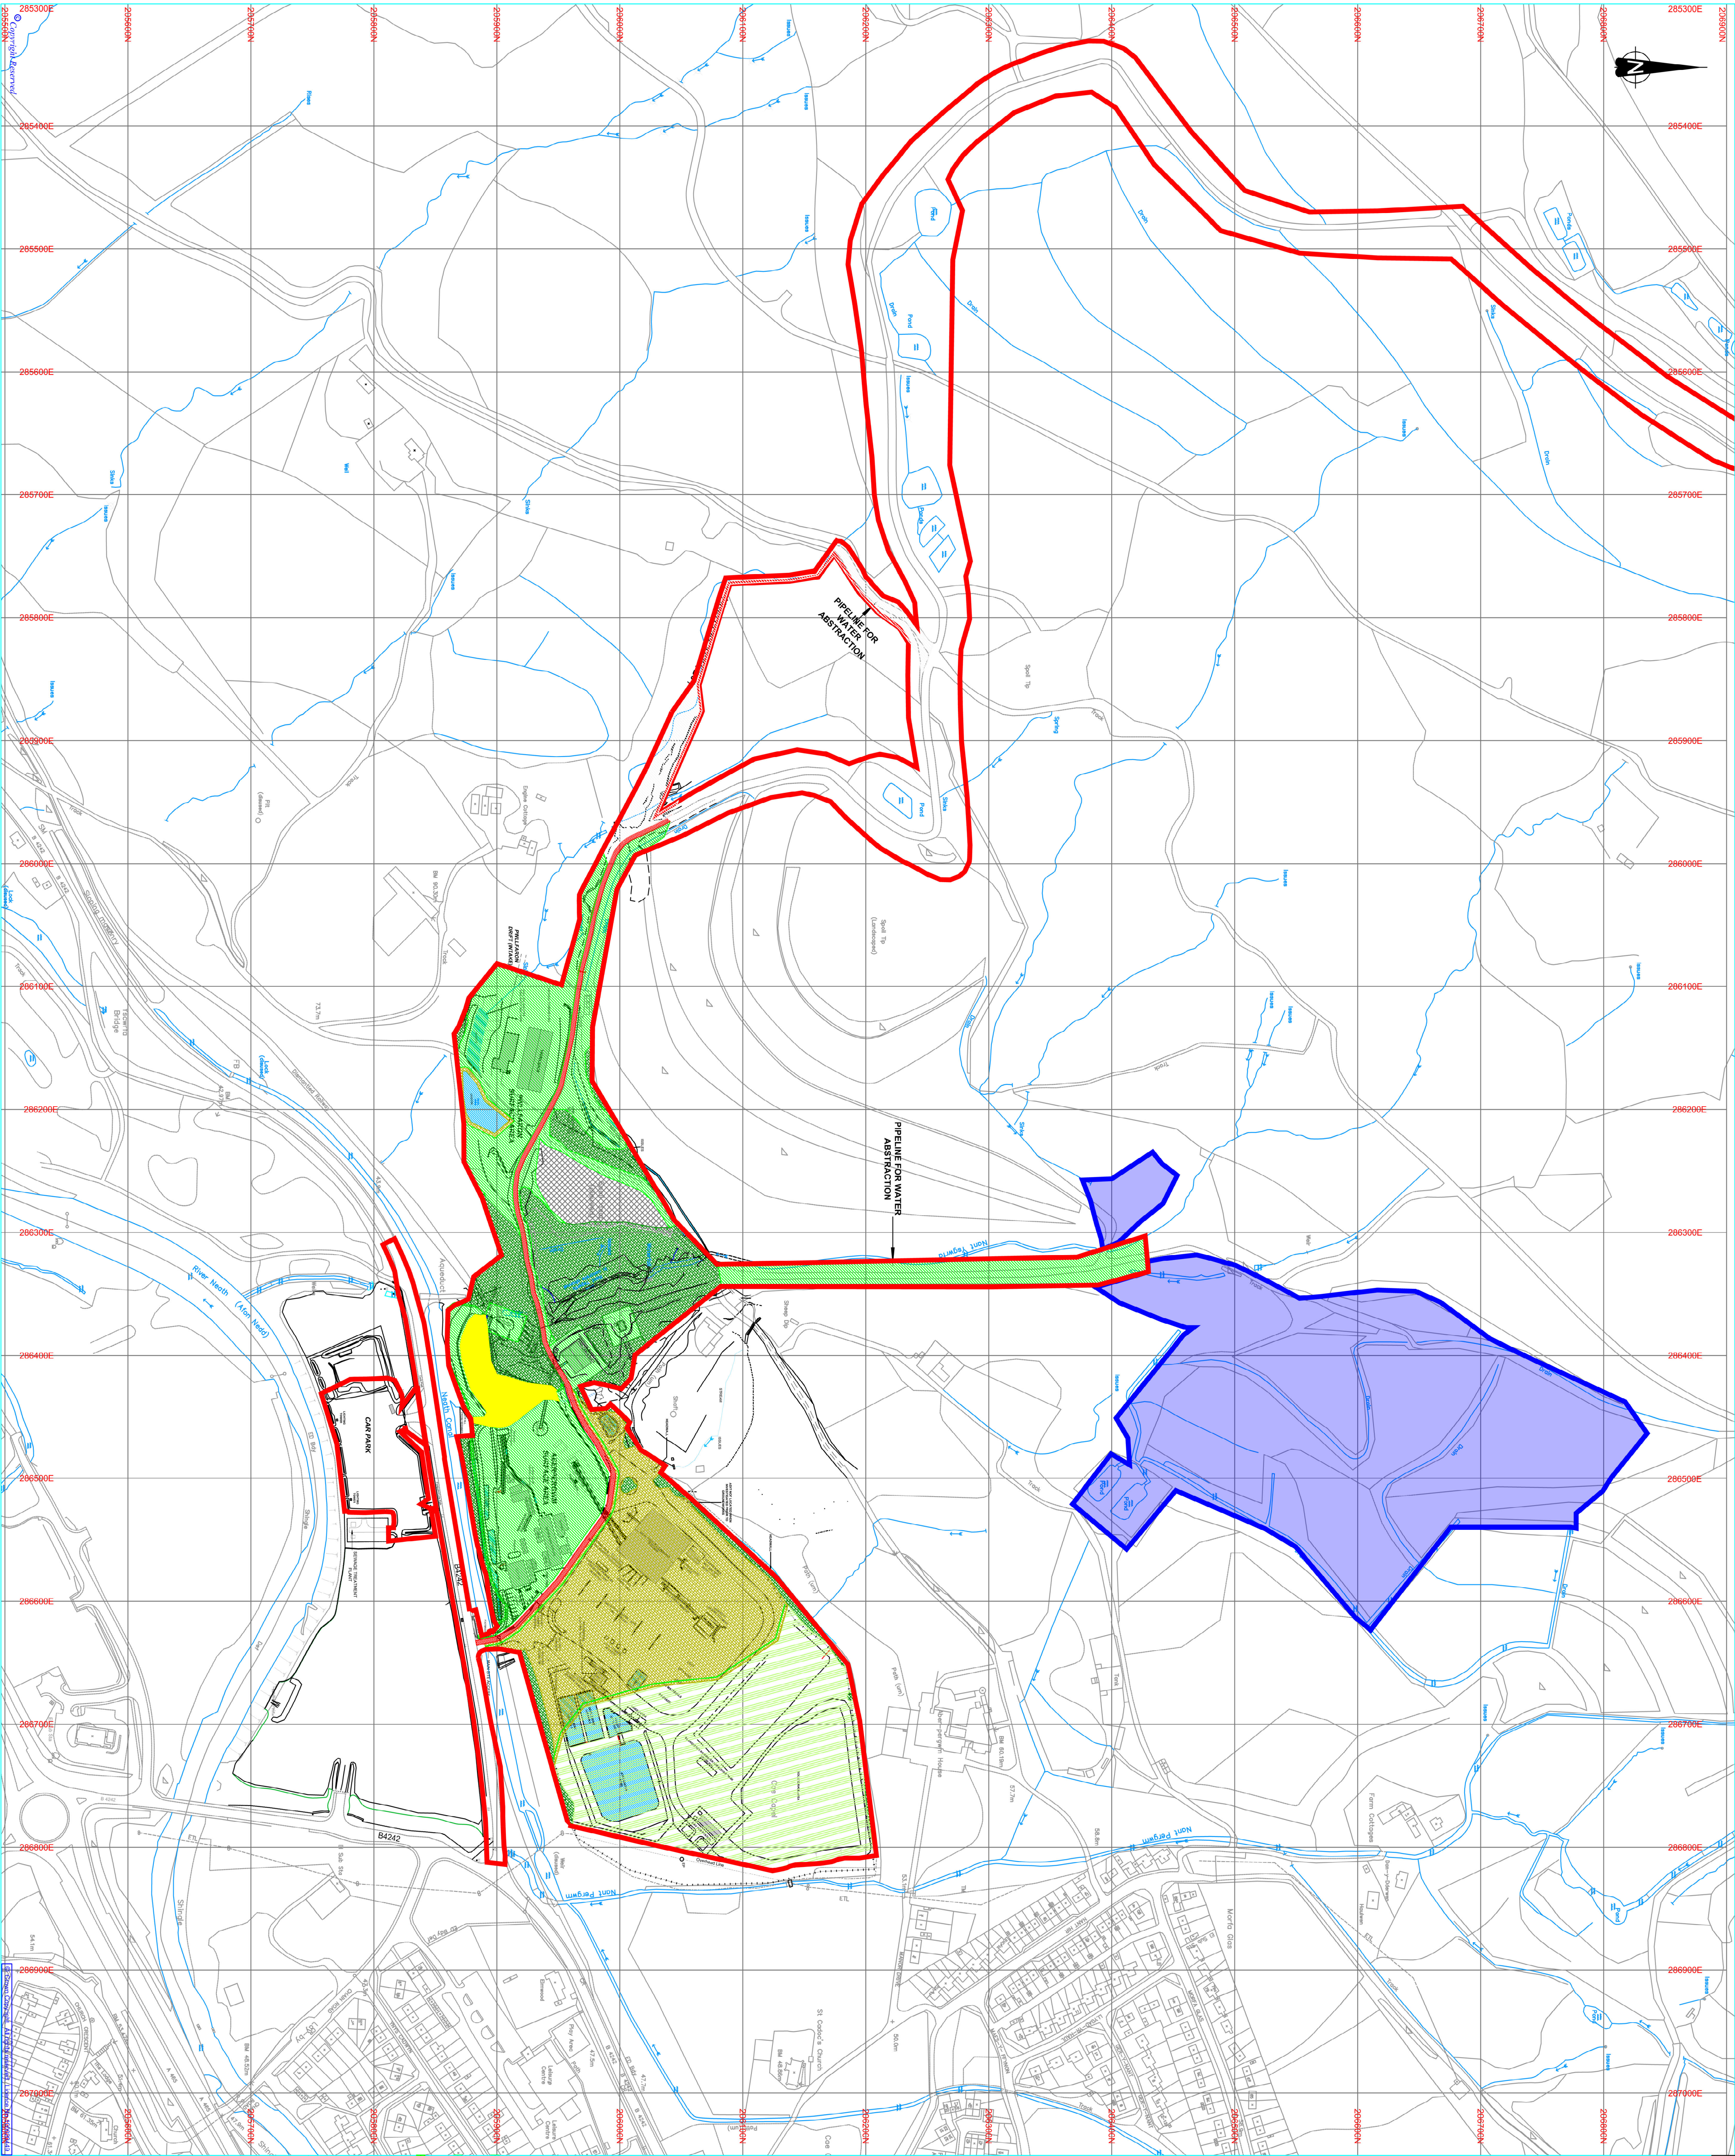

REFERENCE

Indicative B1 surface area

Planning boundary

Forestry track

Swale

Culvert

Previously restored area

Existing woodland

Lagoon

Reedbed

New native woodland

Semi improved grassland

Naturalistic grassland

Hedgerow

Area Outside The application boundary but within the control of the applicant with residual restoration liability by virtue of P2003/1500