


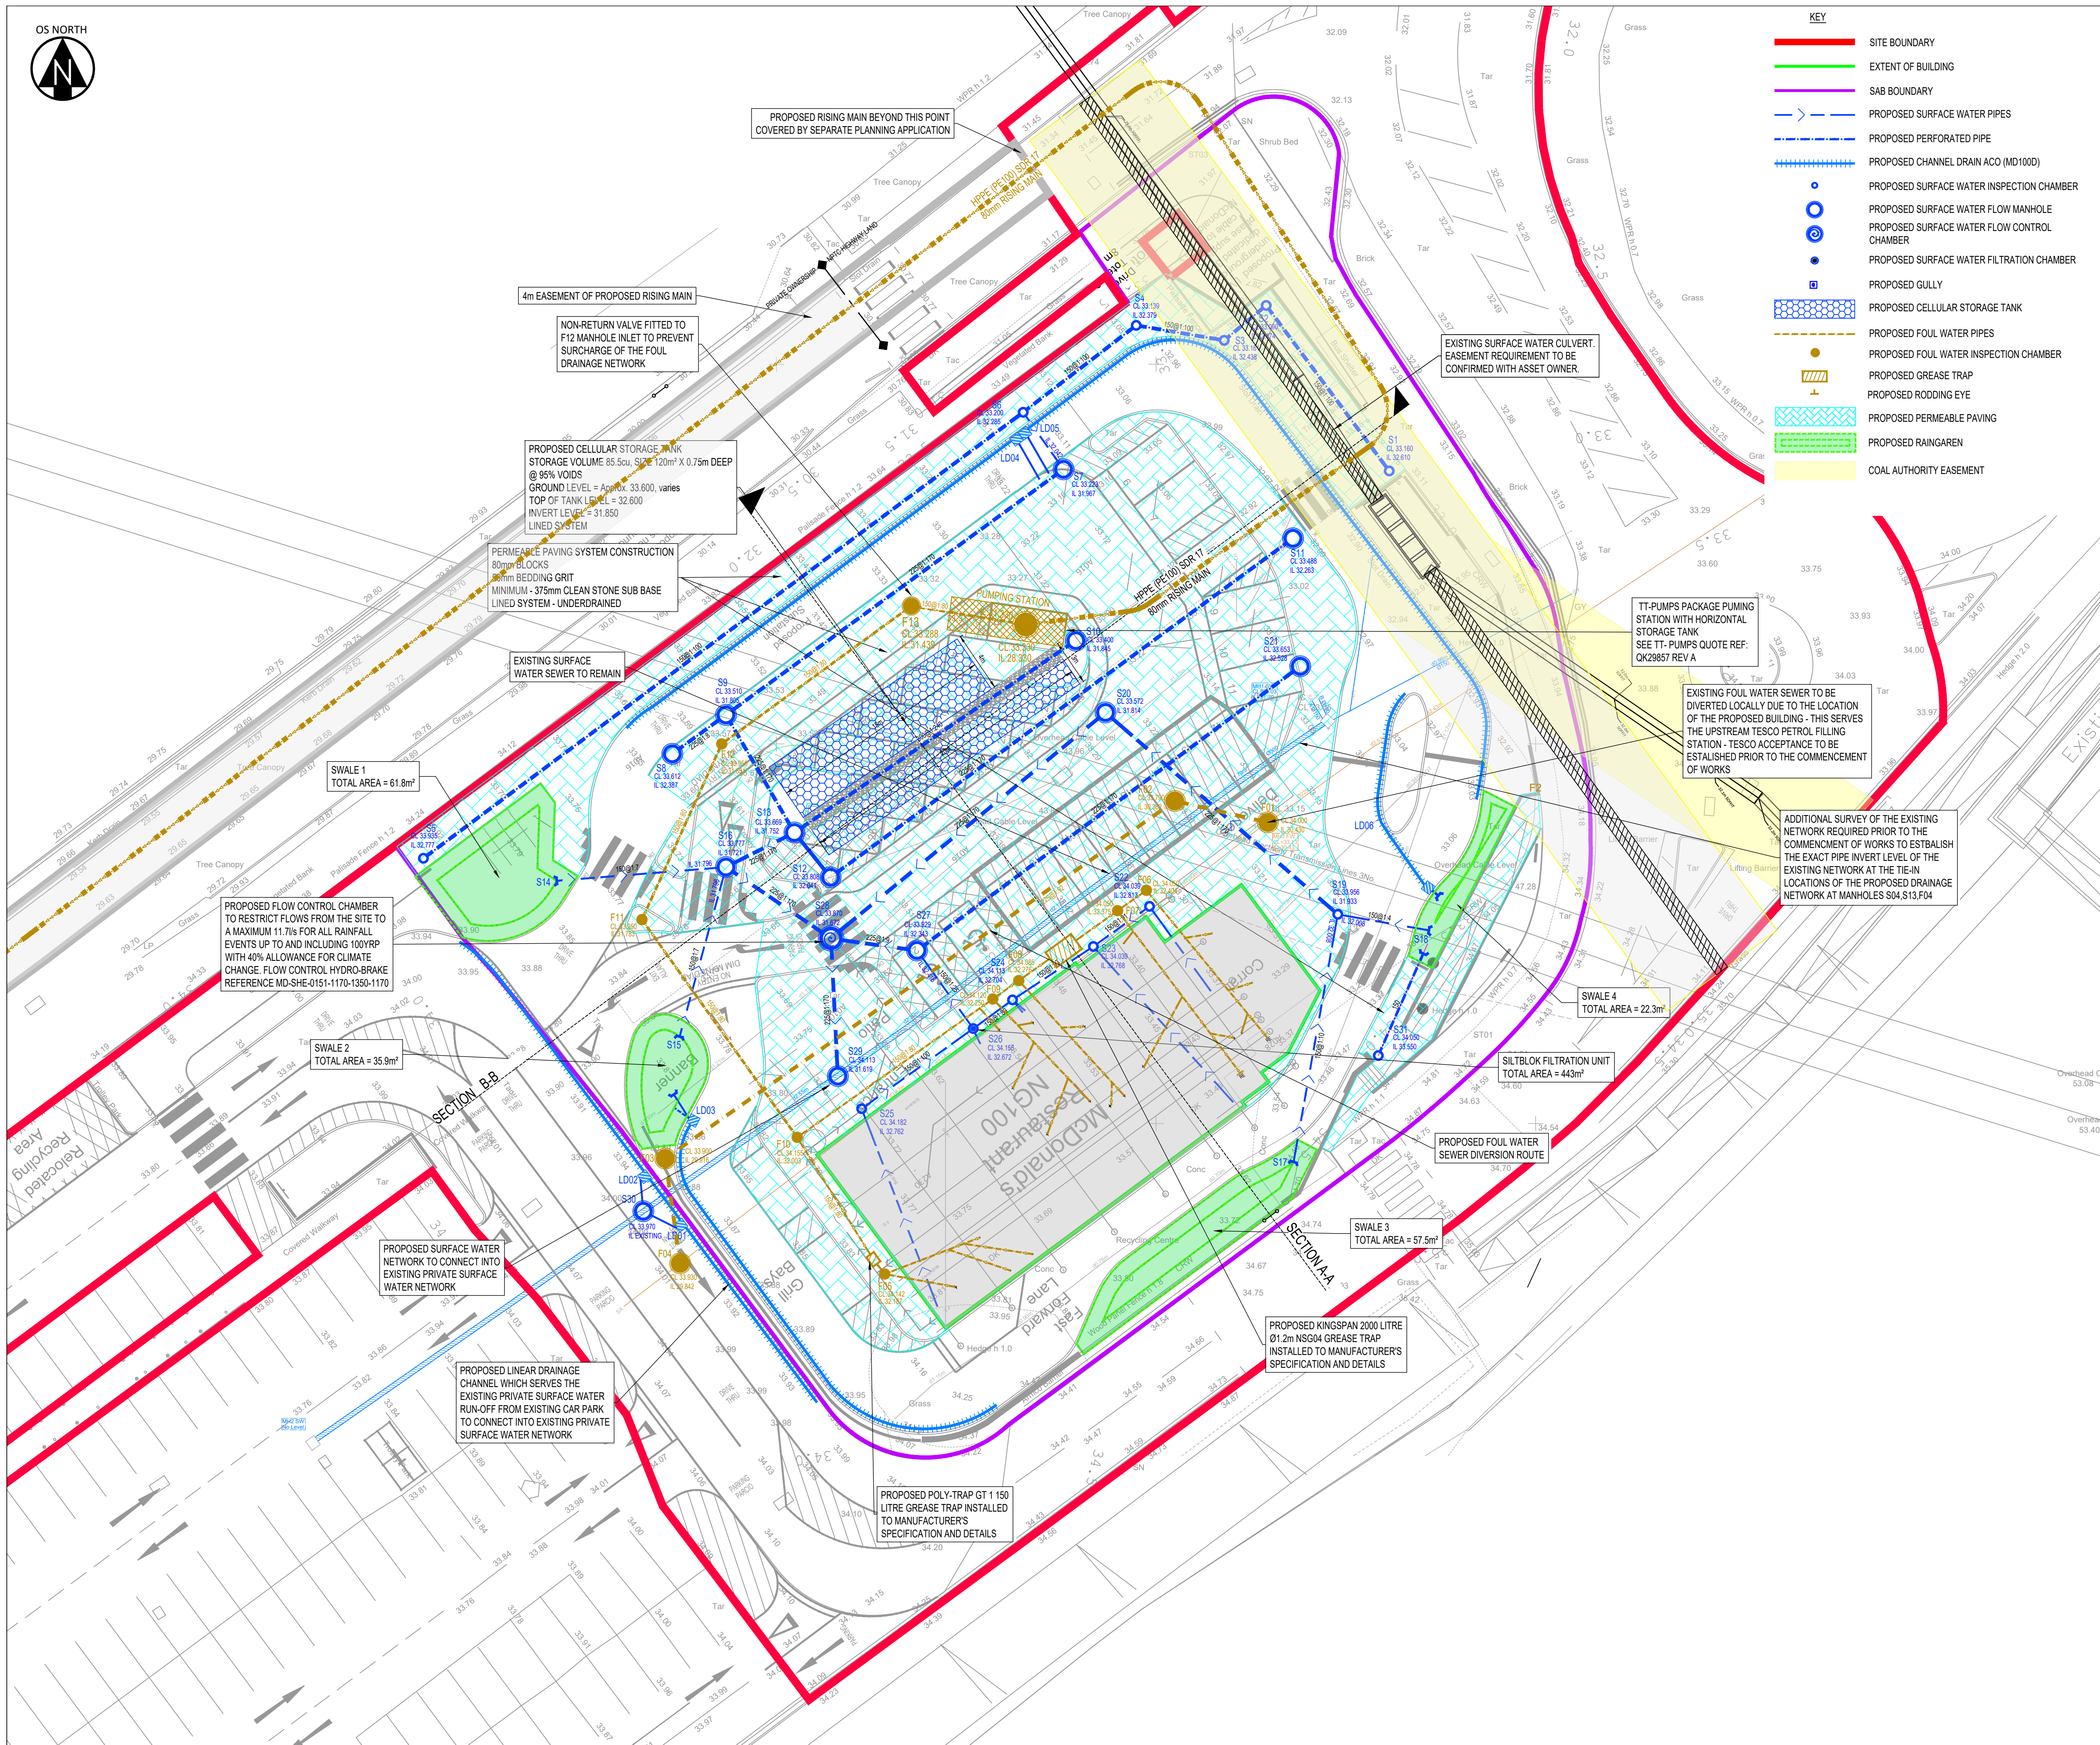

HYDROCK PROJECT NO. C-15297-C		SCALE @ A1 1 : 200
STATUS DESCRIPTION INFORMATION		STATUS S2
DRAWING NO. (PROJECT CODE-ORIGINATOR-ZONE-LEVEL-TYPE-ROLE-NUMBER) PNT-HYD-XX-XX-DR-C-3000		REVISION P07