


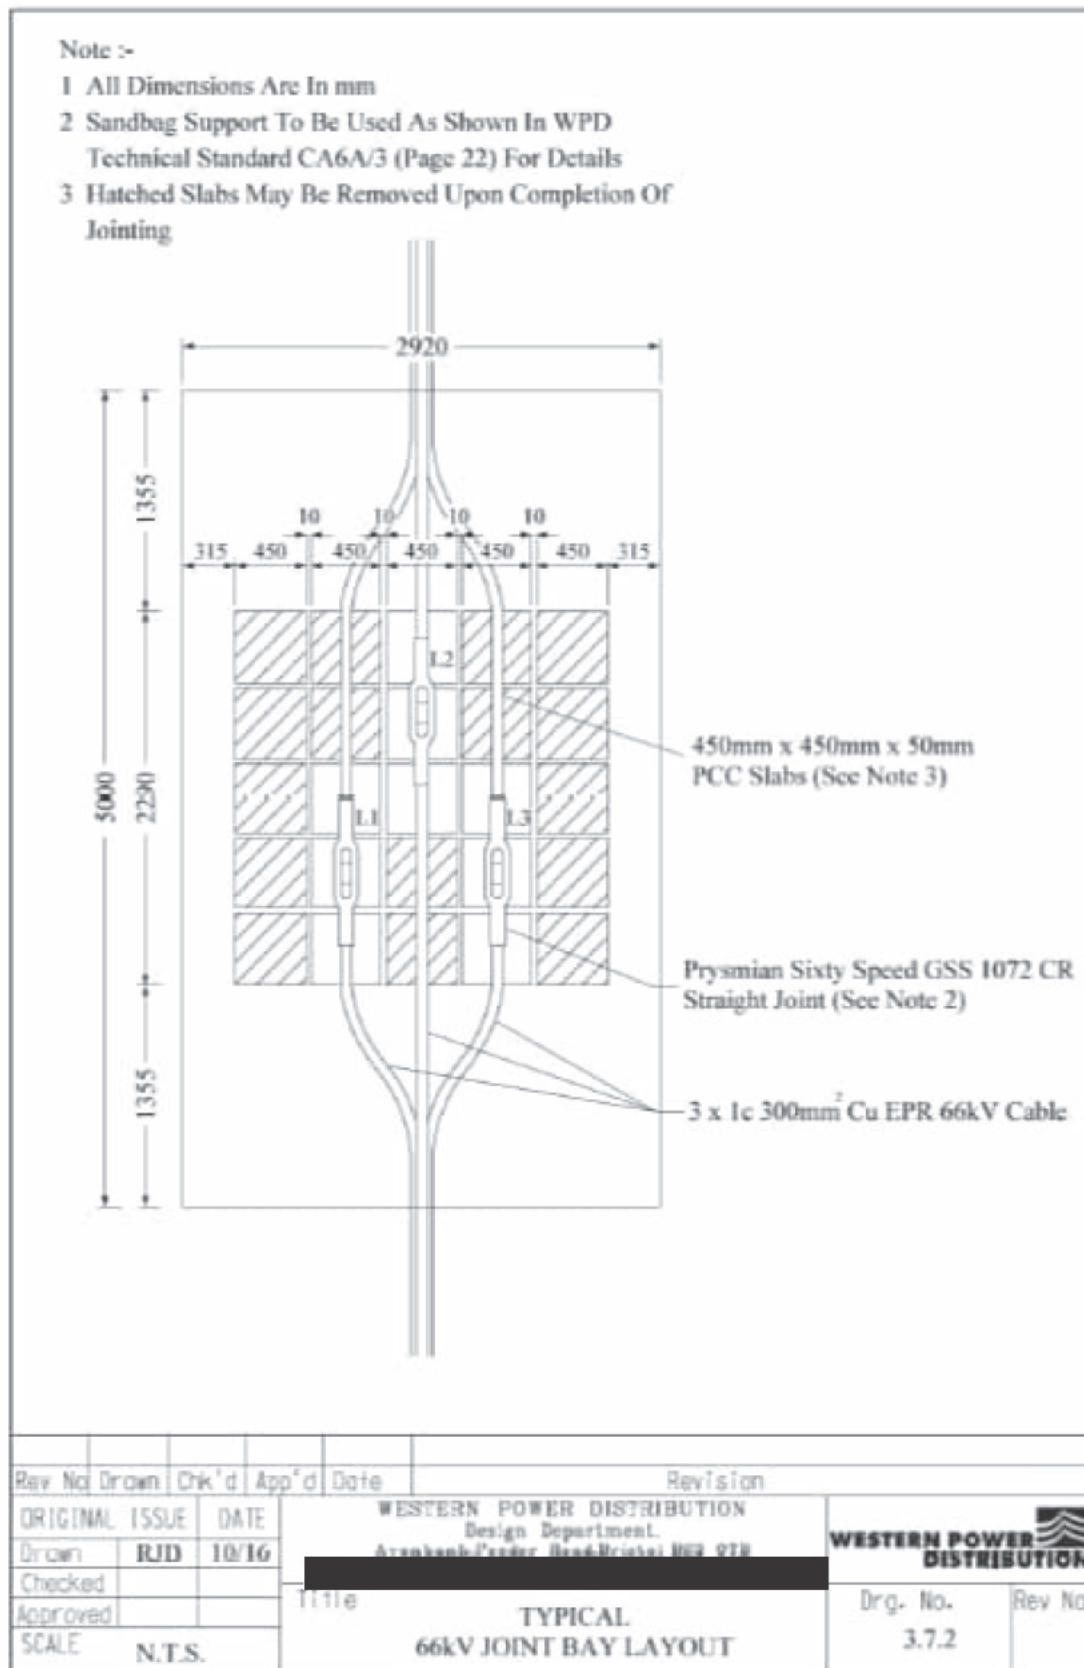

ALL RIGHTS ARE RESERVED TO WPD (South India) pvt. NO PART OF THIS DRAWING MAY BE REPRODUCED OR TRANSMITTED IN ANY FORM OR BY ANY MEANS, INCLUDING PHOTOCOPYING AND RECORDING, OR STORED IN A RETRIEVAL SYSTEM OF ANY NATURE, WITHOUT PERMISSION.

Figure 6

66kV Joint Bay Layout

(Sheet 1 of 2)

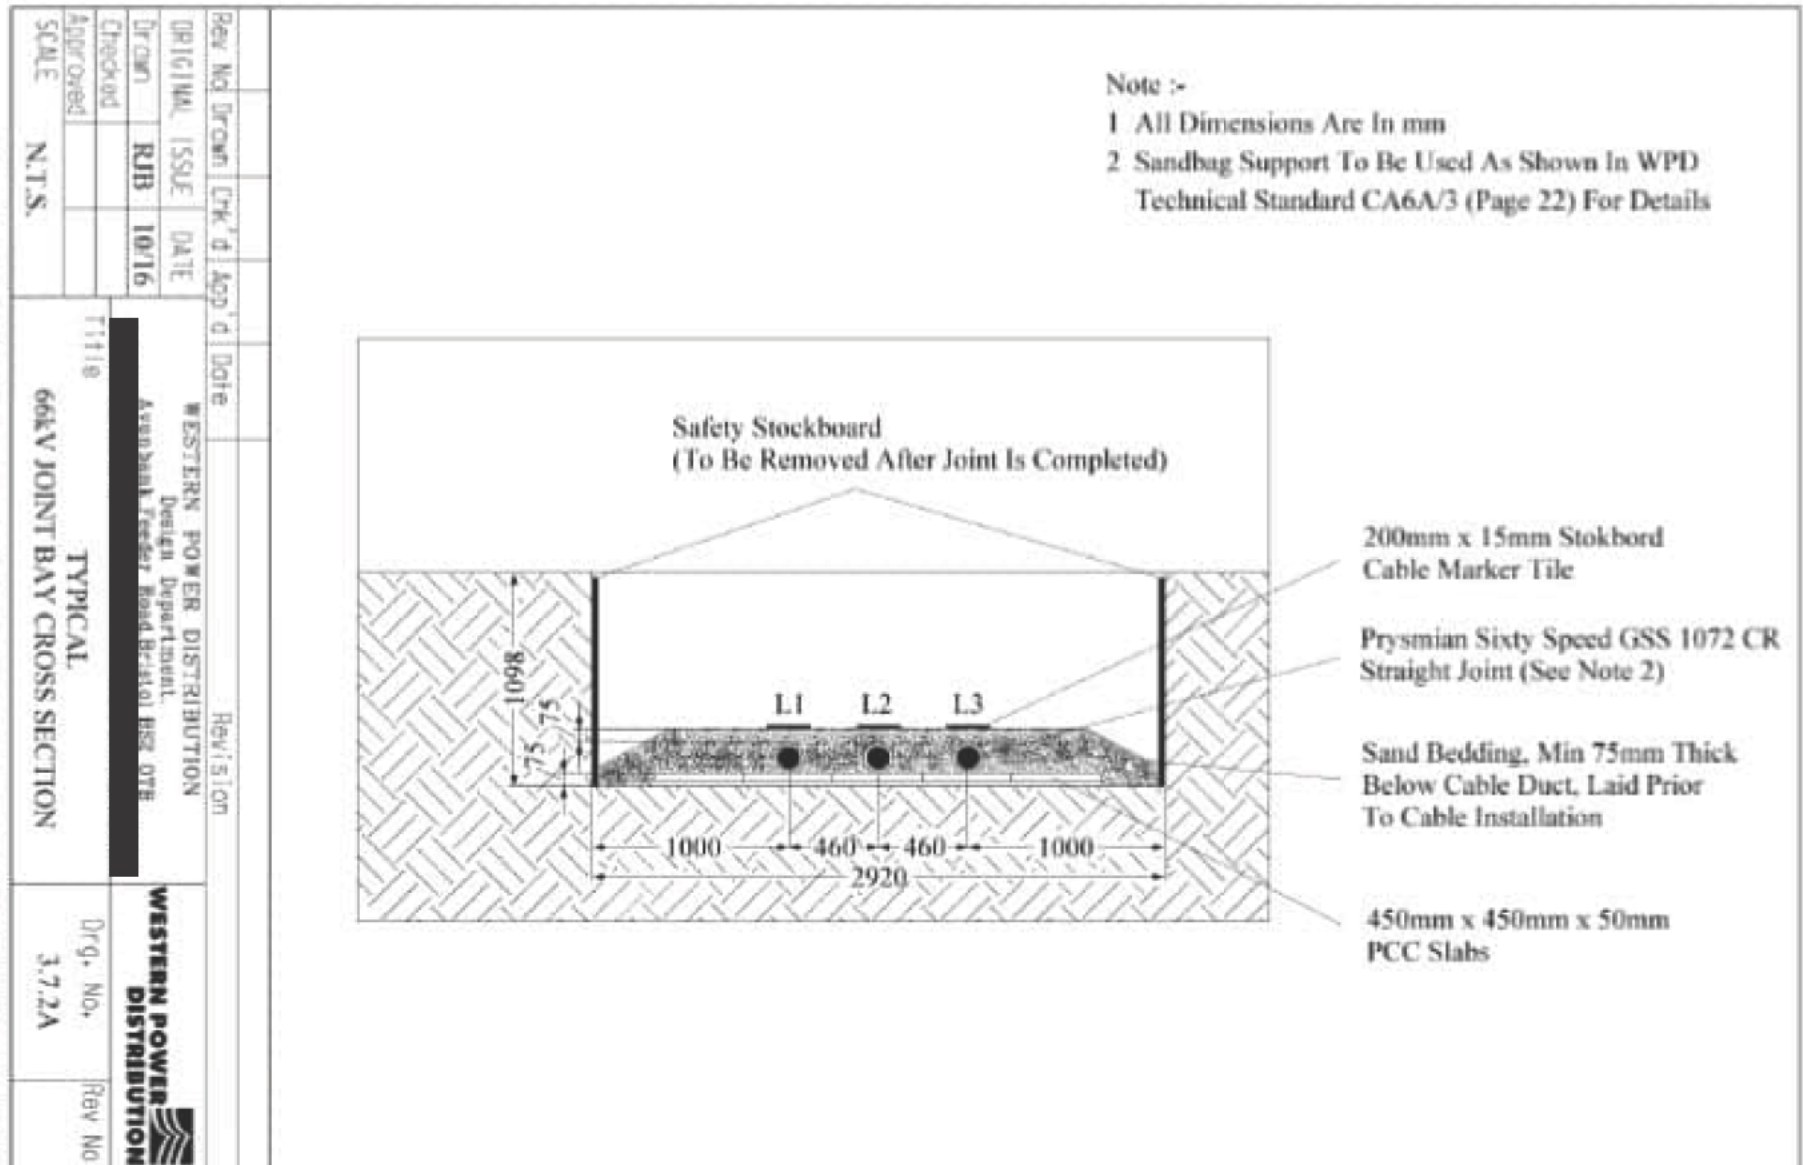


Figure 6
66kV Joint Bay Layout
(Sheet 2 of 2)