


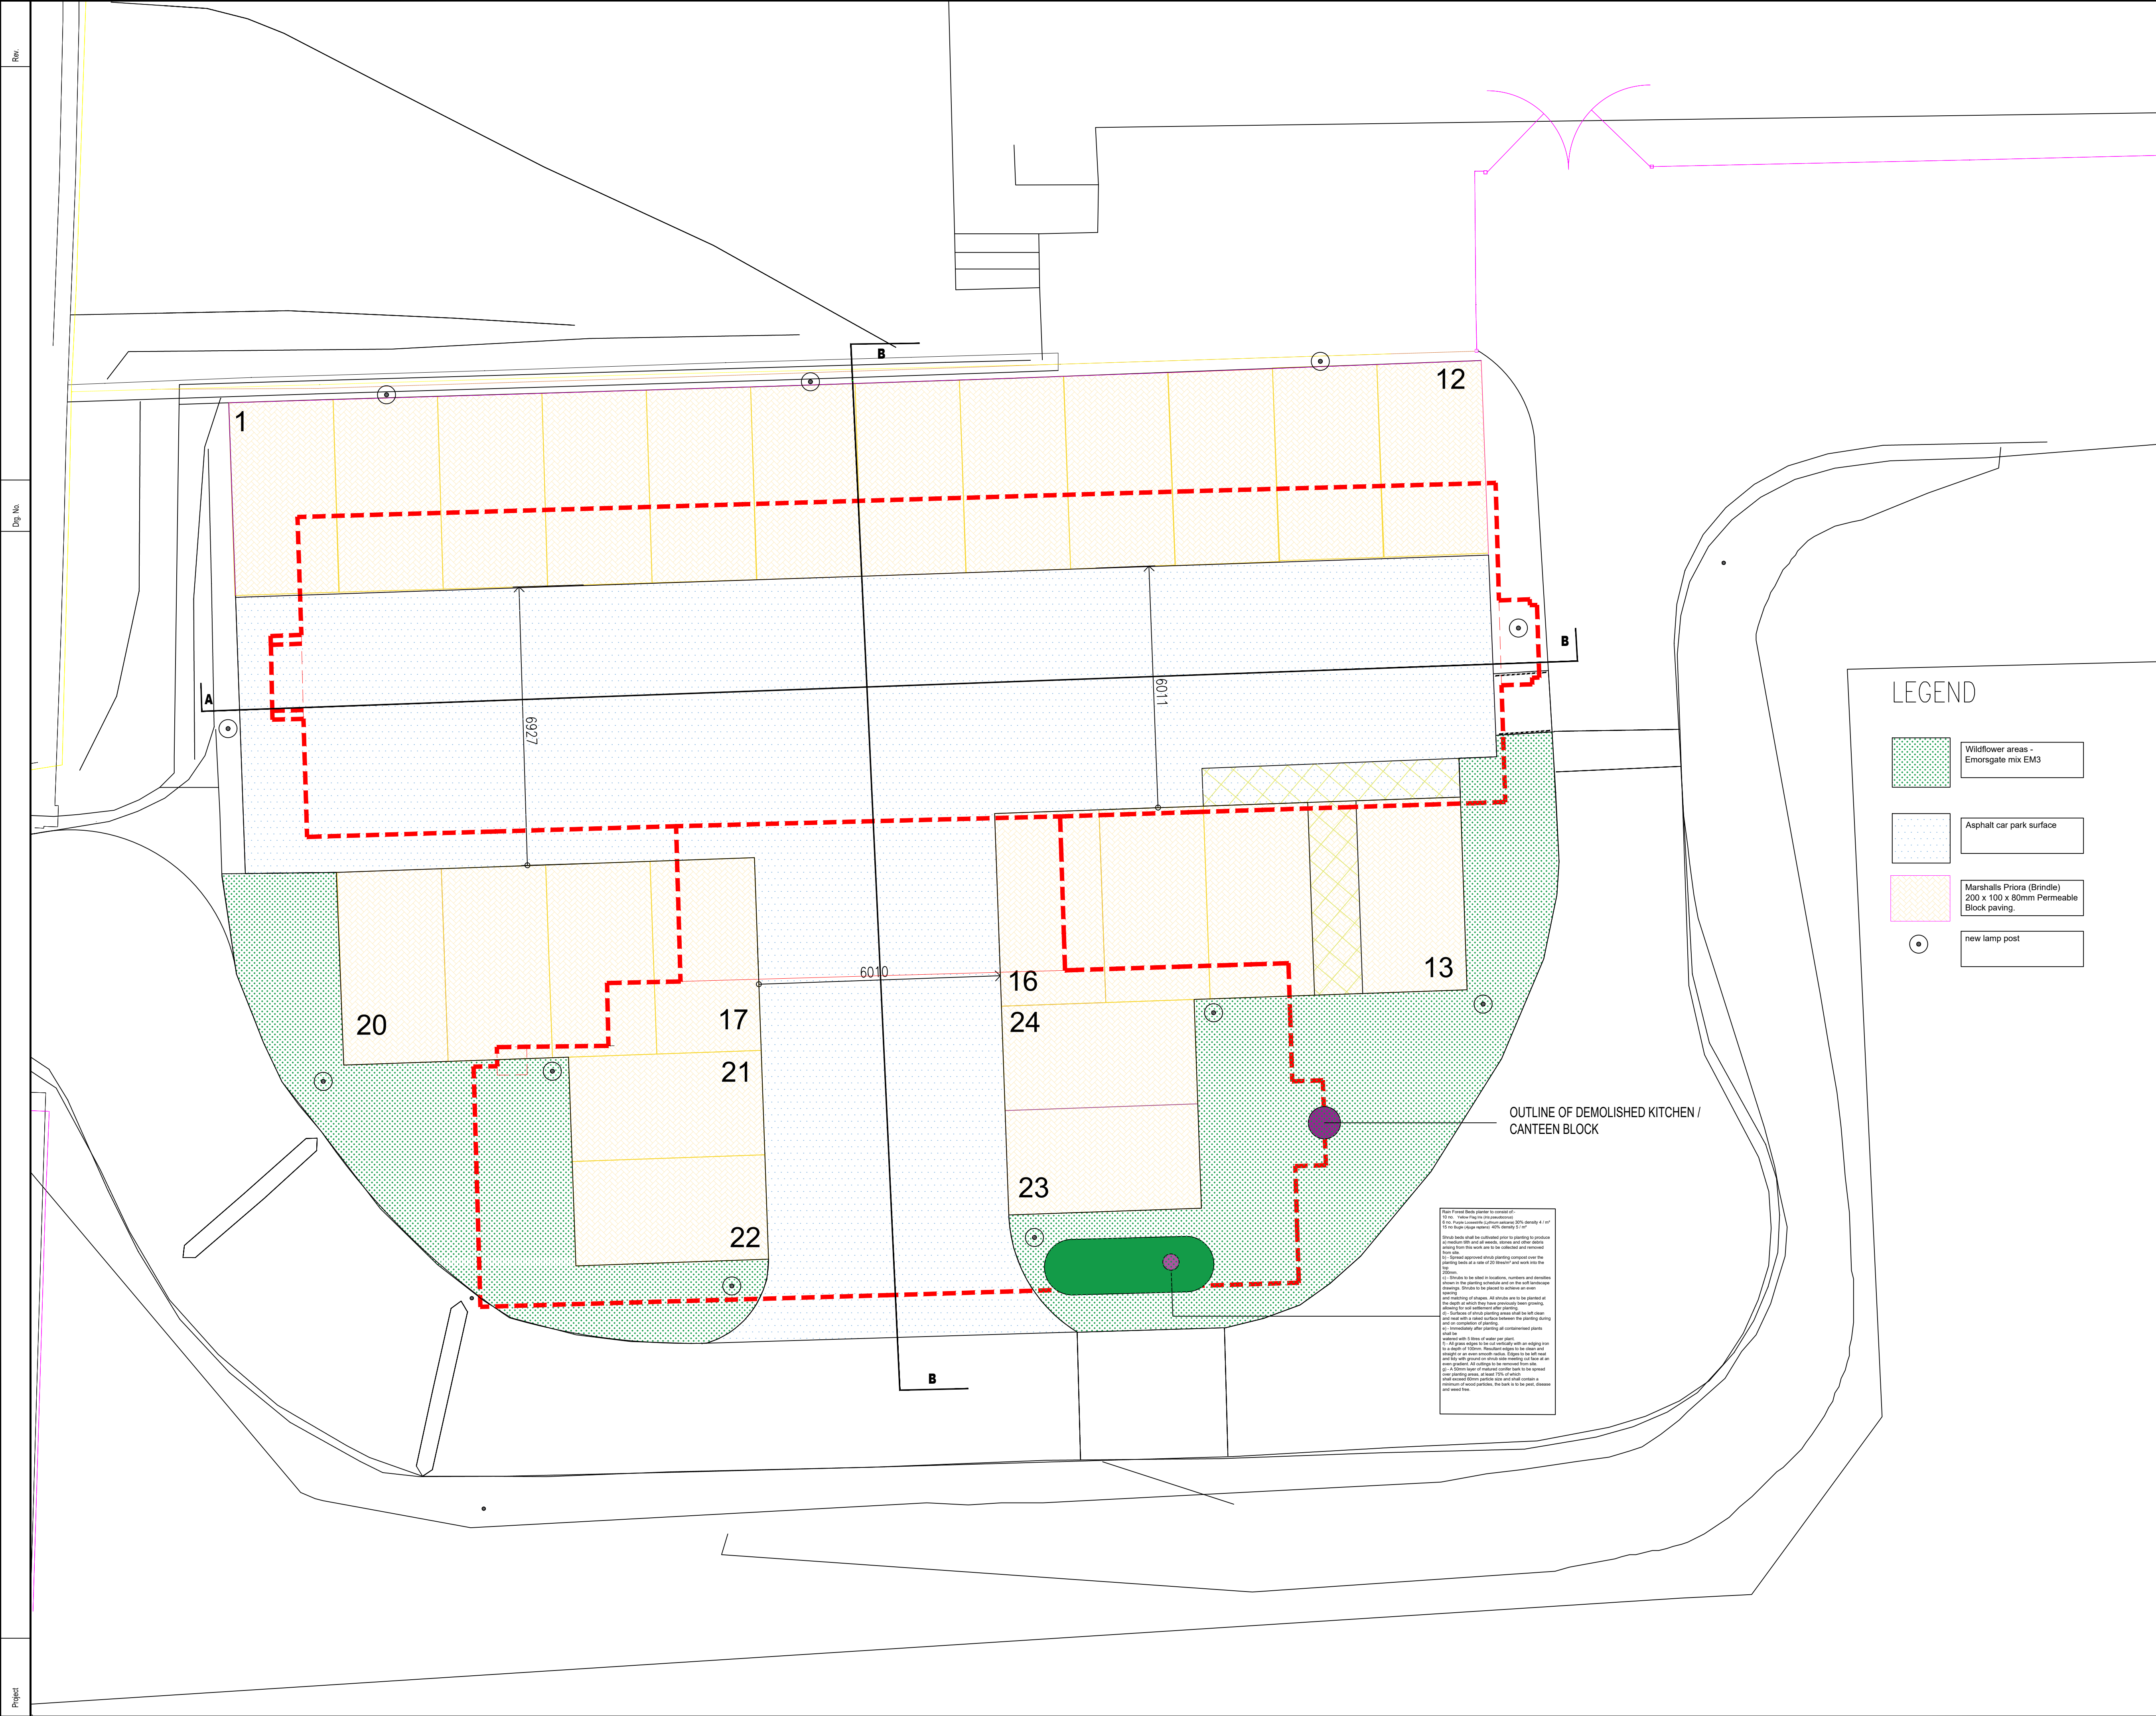

NOTES

1. All dimensions in millimetres unless otherwise stated.

Rev	Details	Dr	Ch	Apr	Date



Neath Port Talbot
Castell-nedd Port Talbot
County Borough Council Cyngor Bwrdeistref Sirol
Making a difference Gwahaniaeth er gwell

PROPERTY & REGENERATION
Nicola Pearce BSc(Hons) DipTP MRTPI
DIRECTOR OF ENVIRONMENT AND REGENERATION
THE QUAYS, BRUNEL WAY
BAGLAN ENERGY PARK SA11 2GG
www.npt.gov.uk

Project

COEDFFRANC PRIMARY
SCHOOL NEW CAR PARK

Drawing Title

PROPOSED LAYOUT
AND FINISHES

File No.		Property Ref. No.		
Drawn	wgh	Checked		Approved
Date	DEC 2025	Date		Date
Scales		1:75@A1		
Drawing No.		A1330 - 101		
		Rev.		