


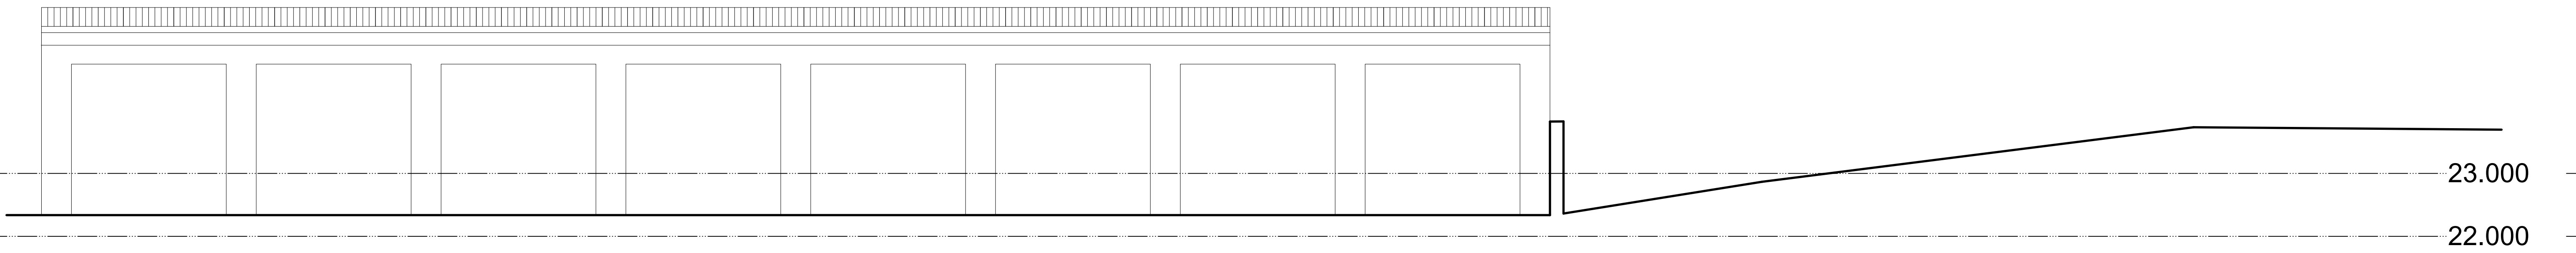


George and Co.

New annex to 7 Ten Acre Wood, Margam, Port Talbot SA13 2SU for Mr and Mrs Hall

|                                                                                        |                     |
|----------------------------------------------------------------------------------------|---------------------|
| 1140.06                                                                                | proposed block plan |
| planning                                                                               | 1:200 @ A1          |
| 186240N                                                                                |                     |
| Studio 01 Crownford House, Swan Street, Merthyr Tydfil, Mid Glamorgan, Wales. CF47 8EU |                     |
| TEL 01685 387952                                                                       |                     |
| hello@georgeandco.studio                                                               |                     |
| DO NOT SCALE THIS DRAWING                                                              | ©George and Co.     |



SECTION A-A

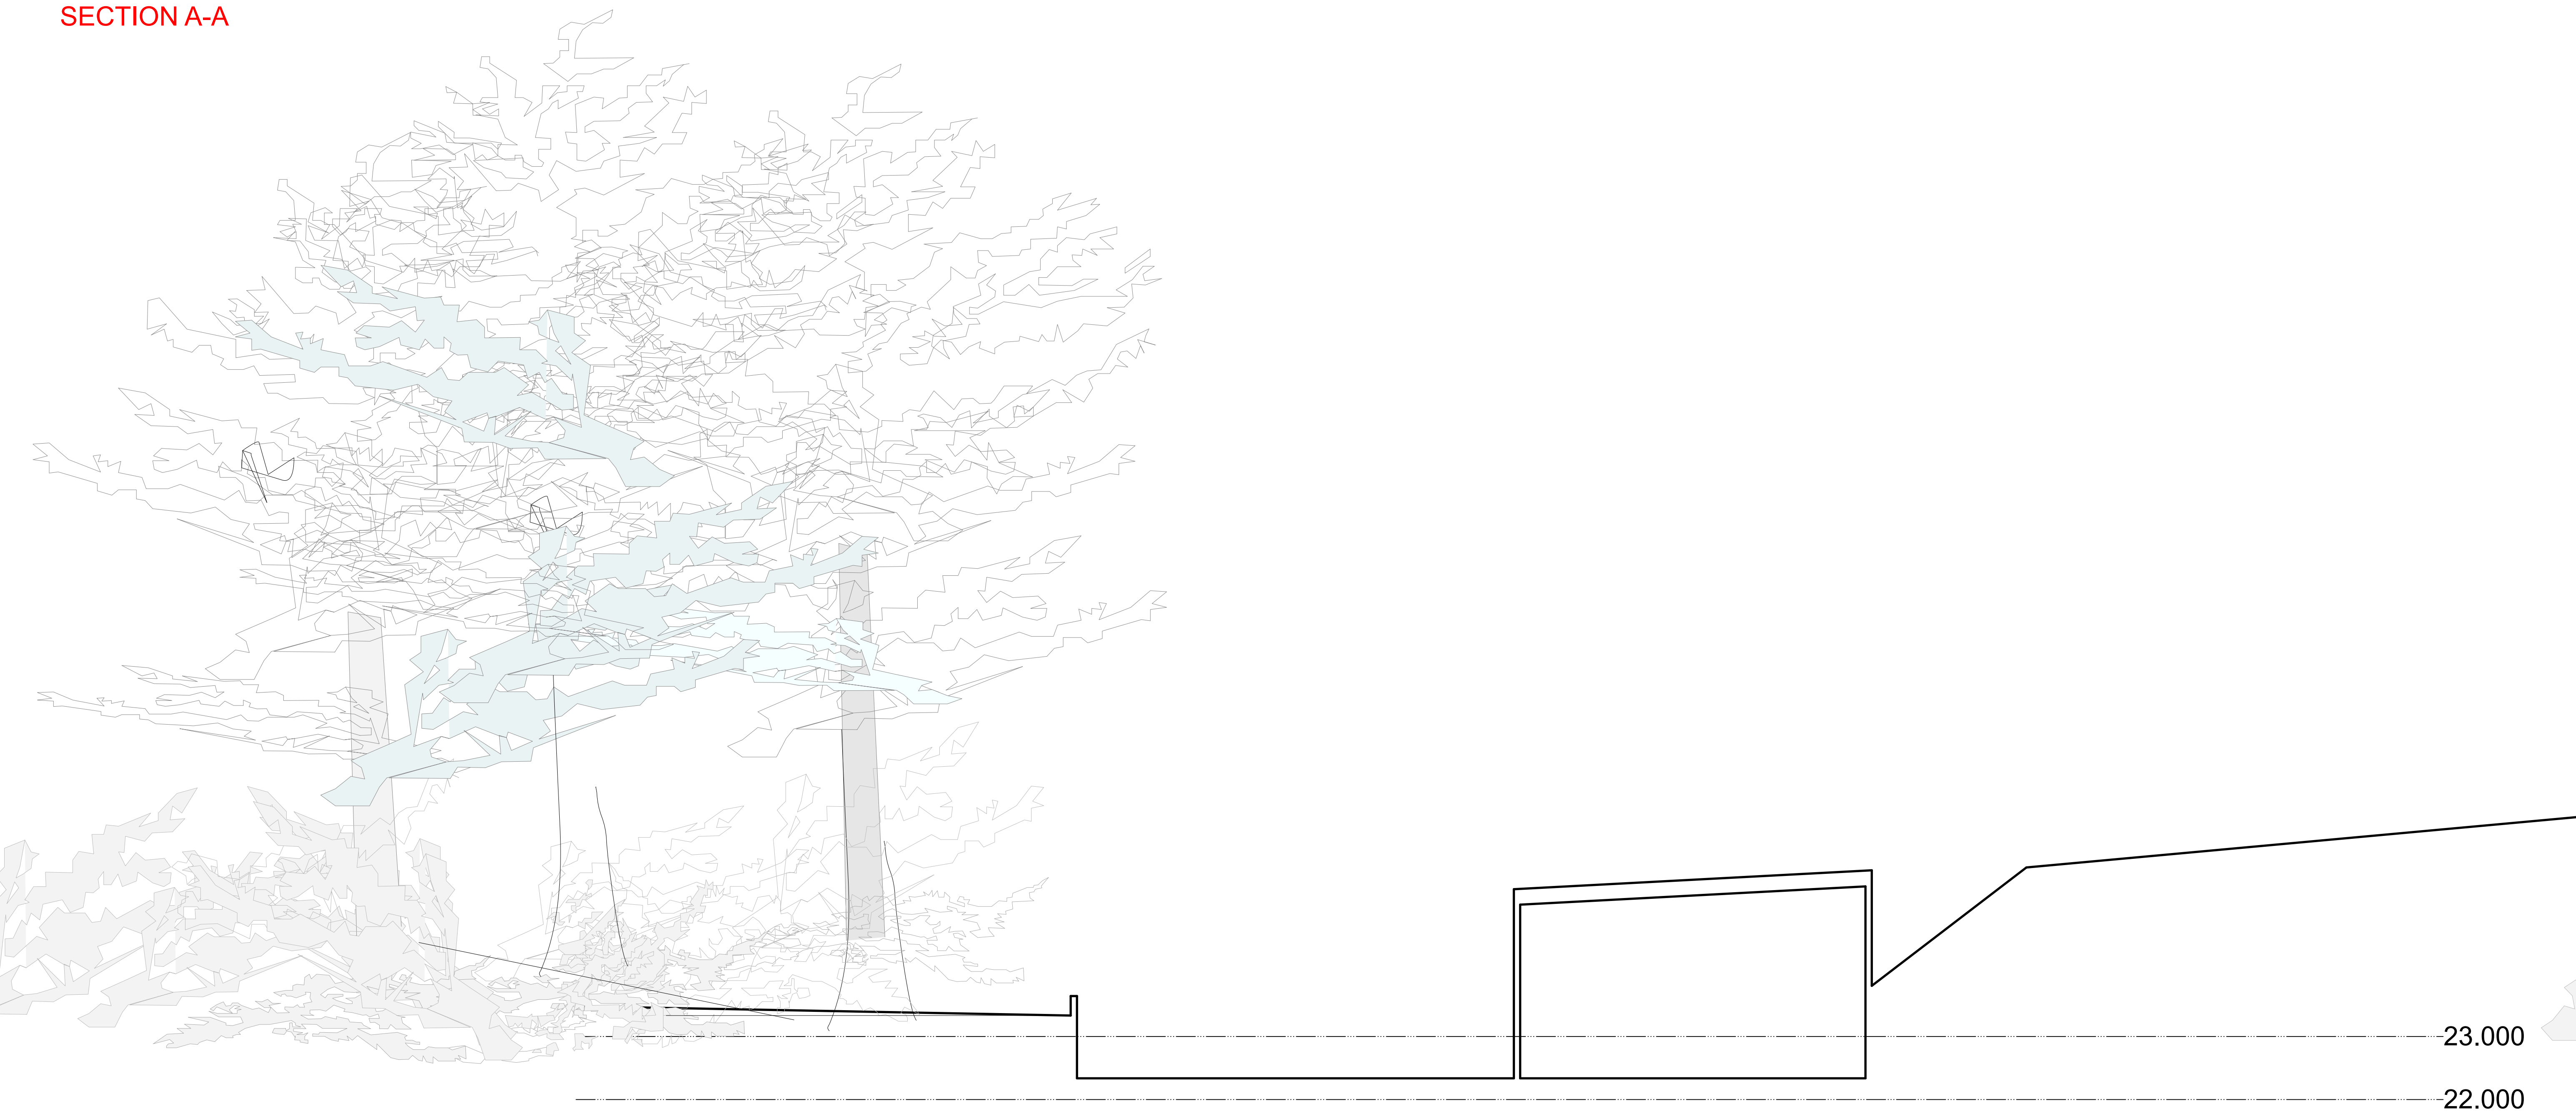

SECTION B-B


 George and Co.

New annex to 7 Ten Acre  
Wood, Margam, Port Talbot  
SA13 2SU  
for  
Mr and Mrs Hall


|   |           |                             |    |
|---|-----------|-----------------------------|----|
| 1140.01   |           | proposed plans + elevations |    |
| planning   | 1:50 @ A1 | July 25                     | SG |
| Studio 01 Crownford House, Swan Street,<br>Merthyr Tydfil, Mid Glamorgan, Wales.<br>CF47 8EU<br>TEL 01685 387952<br>hello@georgeandco.studio |           |                             |    |
| DO NOT SCALE THIS DRAWING   |           | ©George and Co.             |    |




|   |           |                             |                 |
|---|-----------|-----------------------------|-----------------|
| 1140.03   |           | proposed plans + elevations |                 |
| planning   | 1:50 @ A1 | July 25                     | SG              |
| Studio 01 Crownford House, Swan Street,<br>Merthyr Tydfil, Mid Glamorgan, Wales.<br>CF47 8EU<br>TEL 01685 387952<br>hello@georgeandco.studio |           |                             |                 |
| DO NOT SCALE THIS DRAWING   |           |                             | @George and Co. |

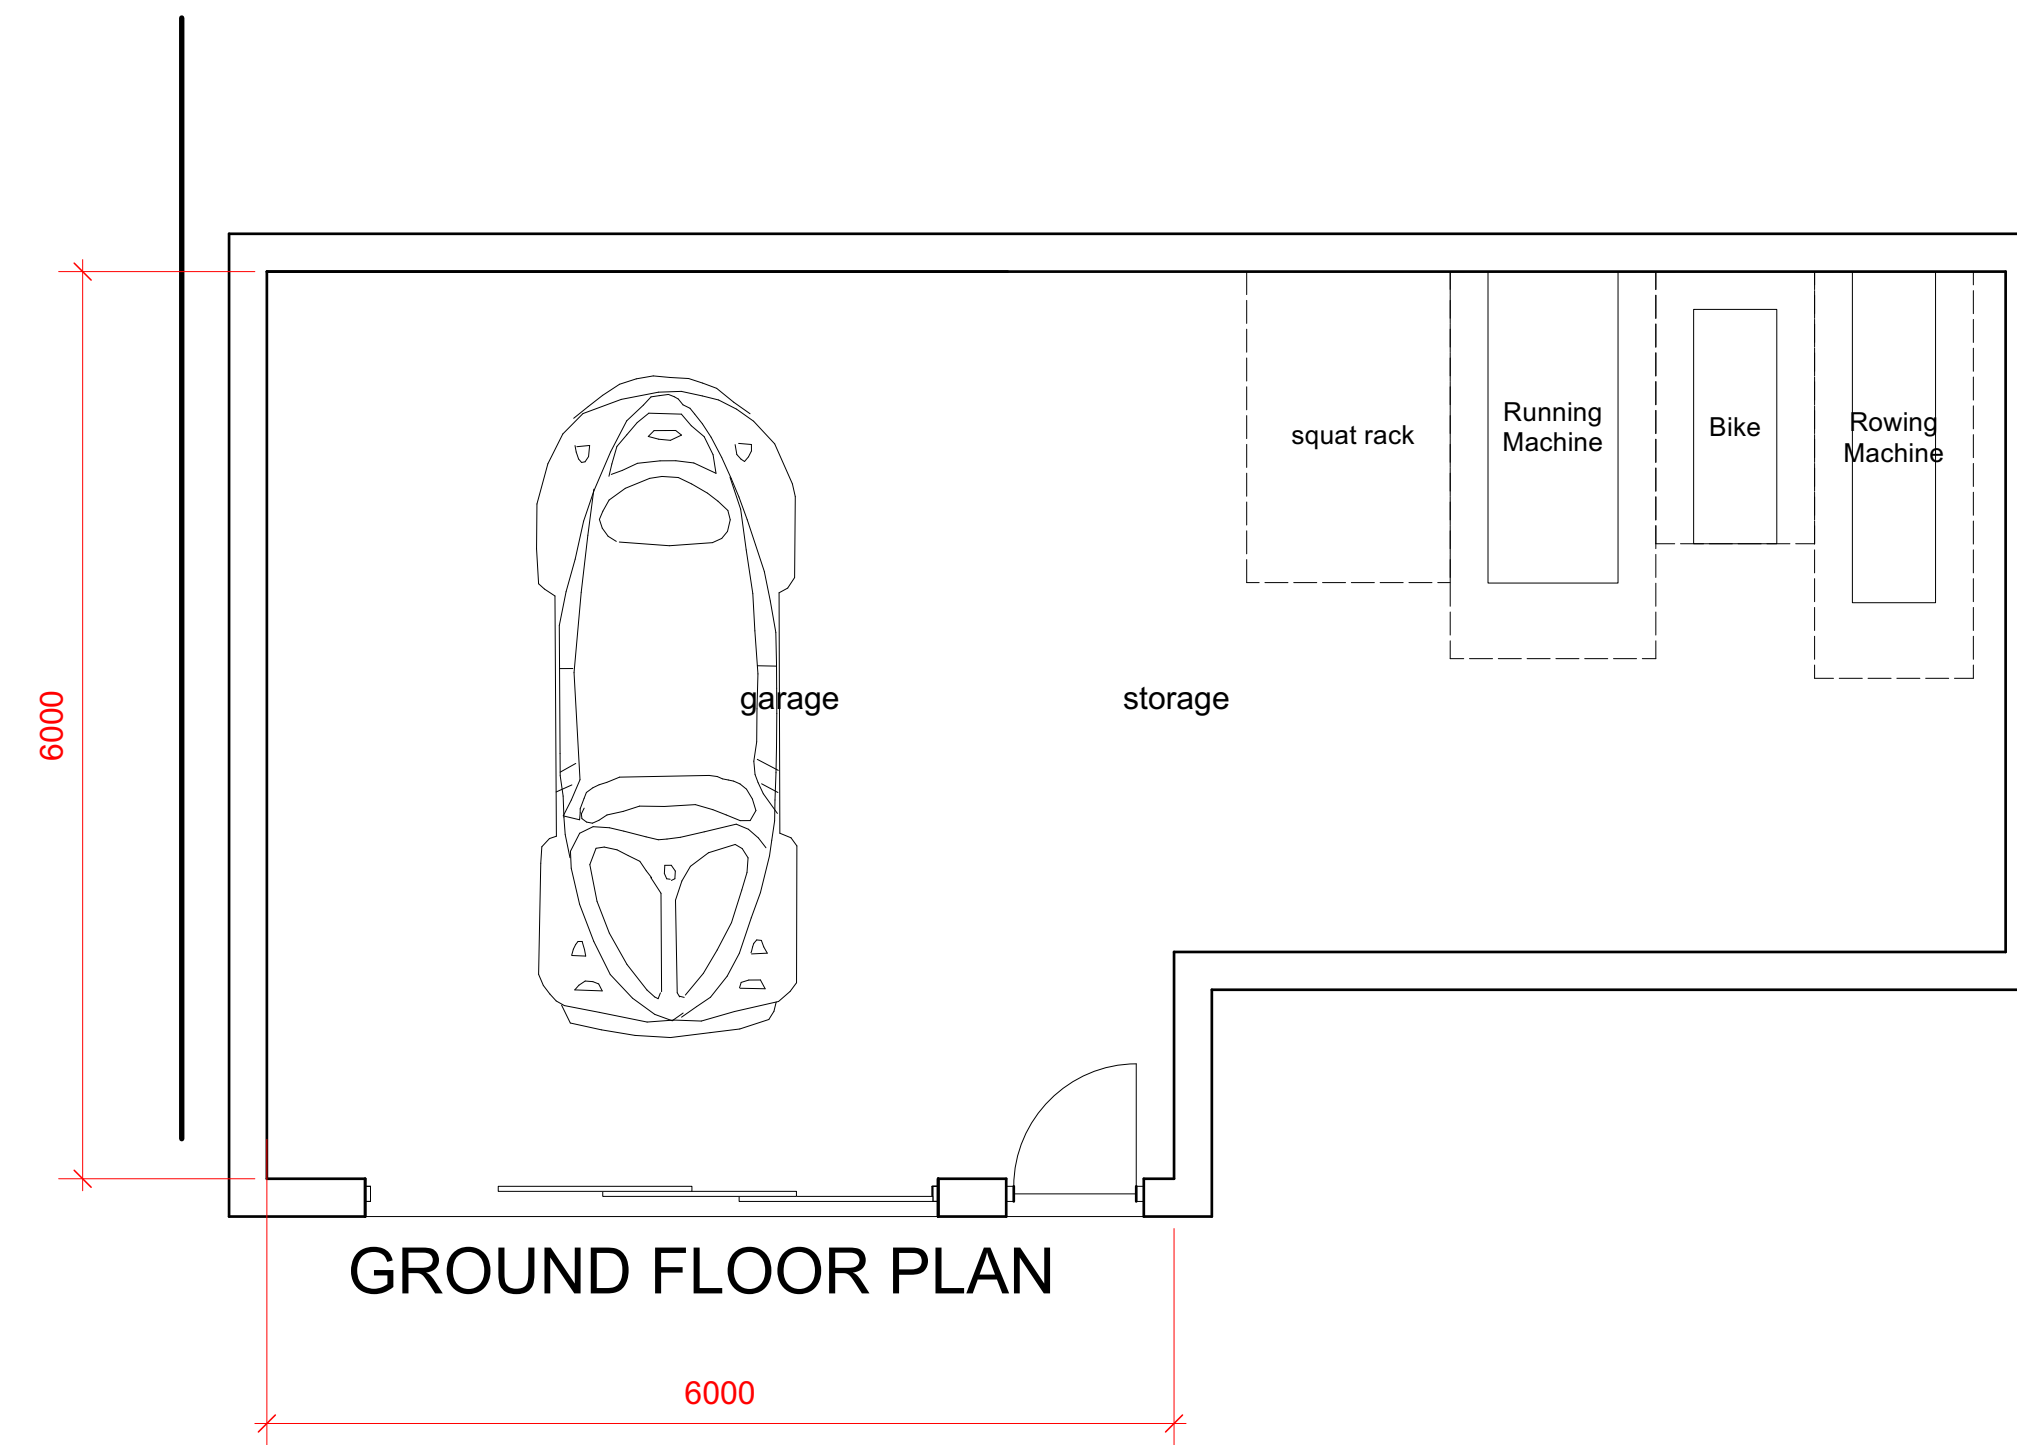

FL22.337  
FRONT ELEVATION

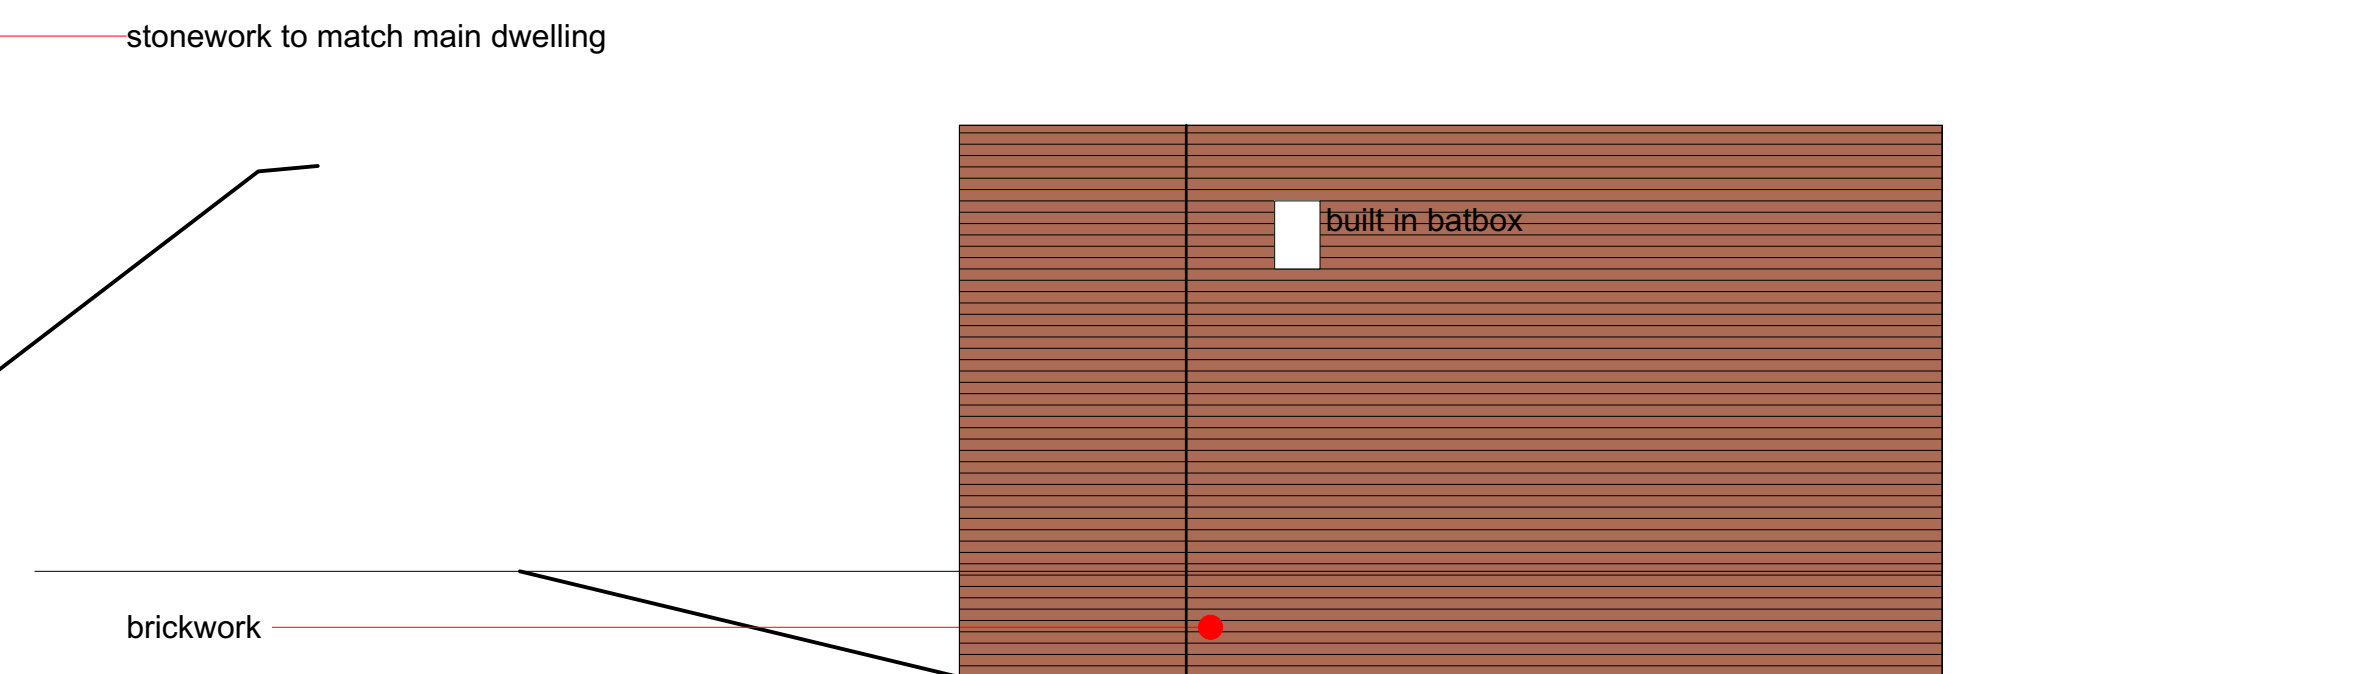

SIDE ELEVATION

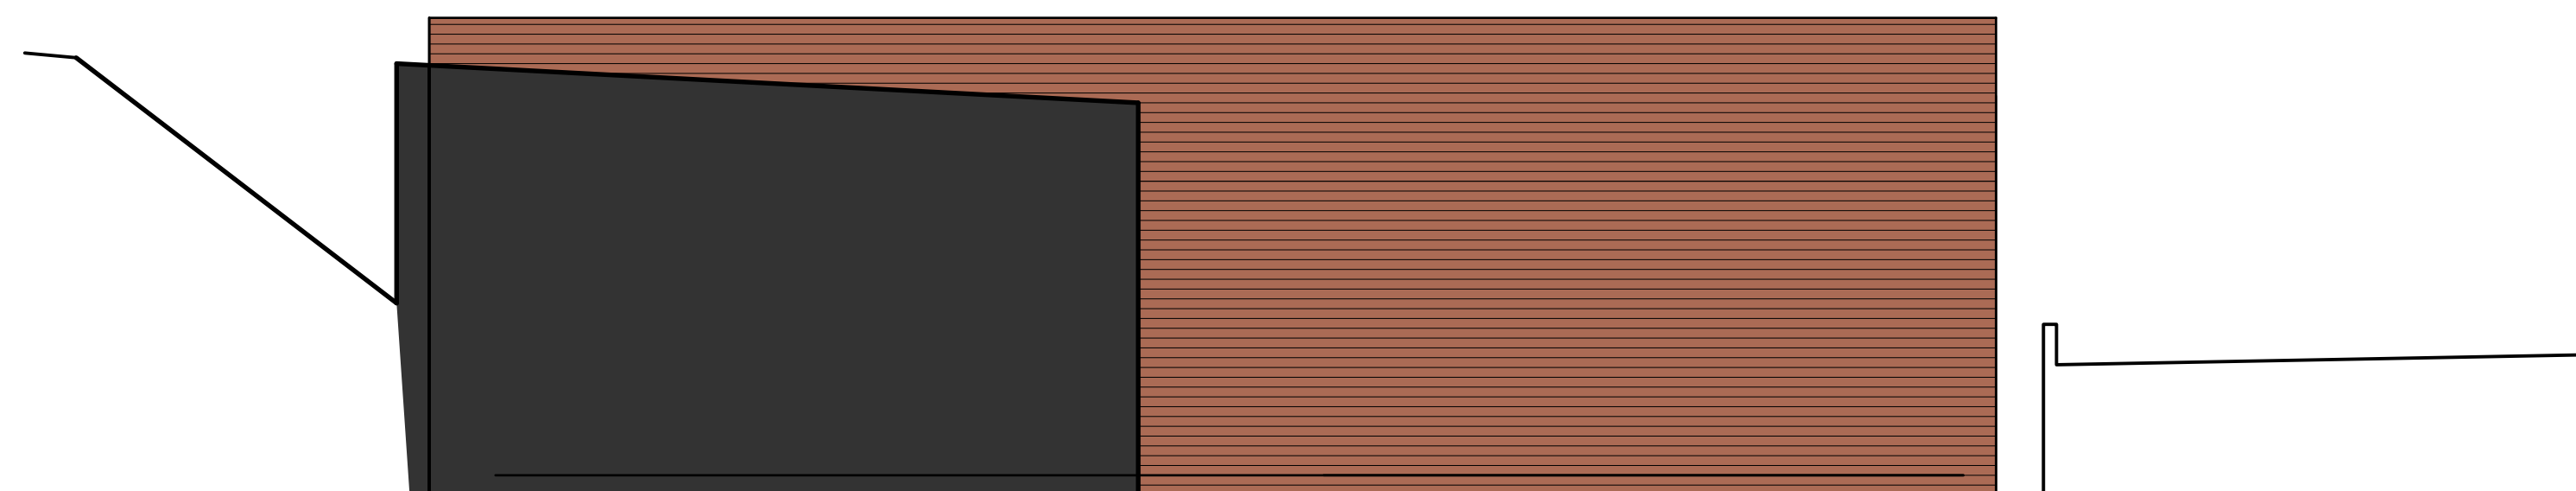


REAR ELEVATION


 George and Co.

New annex to 7 Ten Acre  
Wood, Margam, Port Talbot  
SA13 2SU  
for  
Mr and Mrs Hall


|   |                             |         |                 |
|---|-----------------------------|---------|-----------------|
| 1140.02   | proposed plans + elevations |         |                 |
| planning   | 1:50 @ A1                   | July 25 | SG              |
| Studio 01 Crownford House, Swan Street,<br>Merthyr Tydfil, Mid Glamorgan, Wales.<br>CF47 8EU<br>TEL 01685 387952<br>hello@georgeandco.studio |                             |         |                 |
| DO NOT SCALE THIS DRAWING   |                             |         | ©George and Co. |

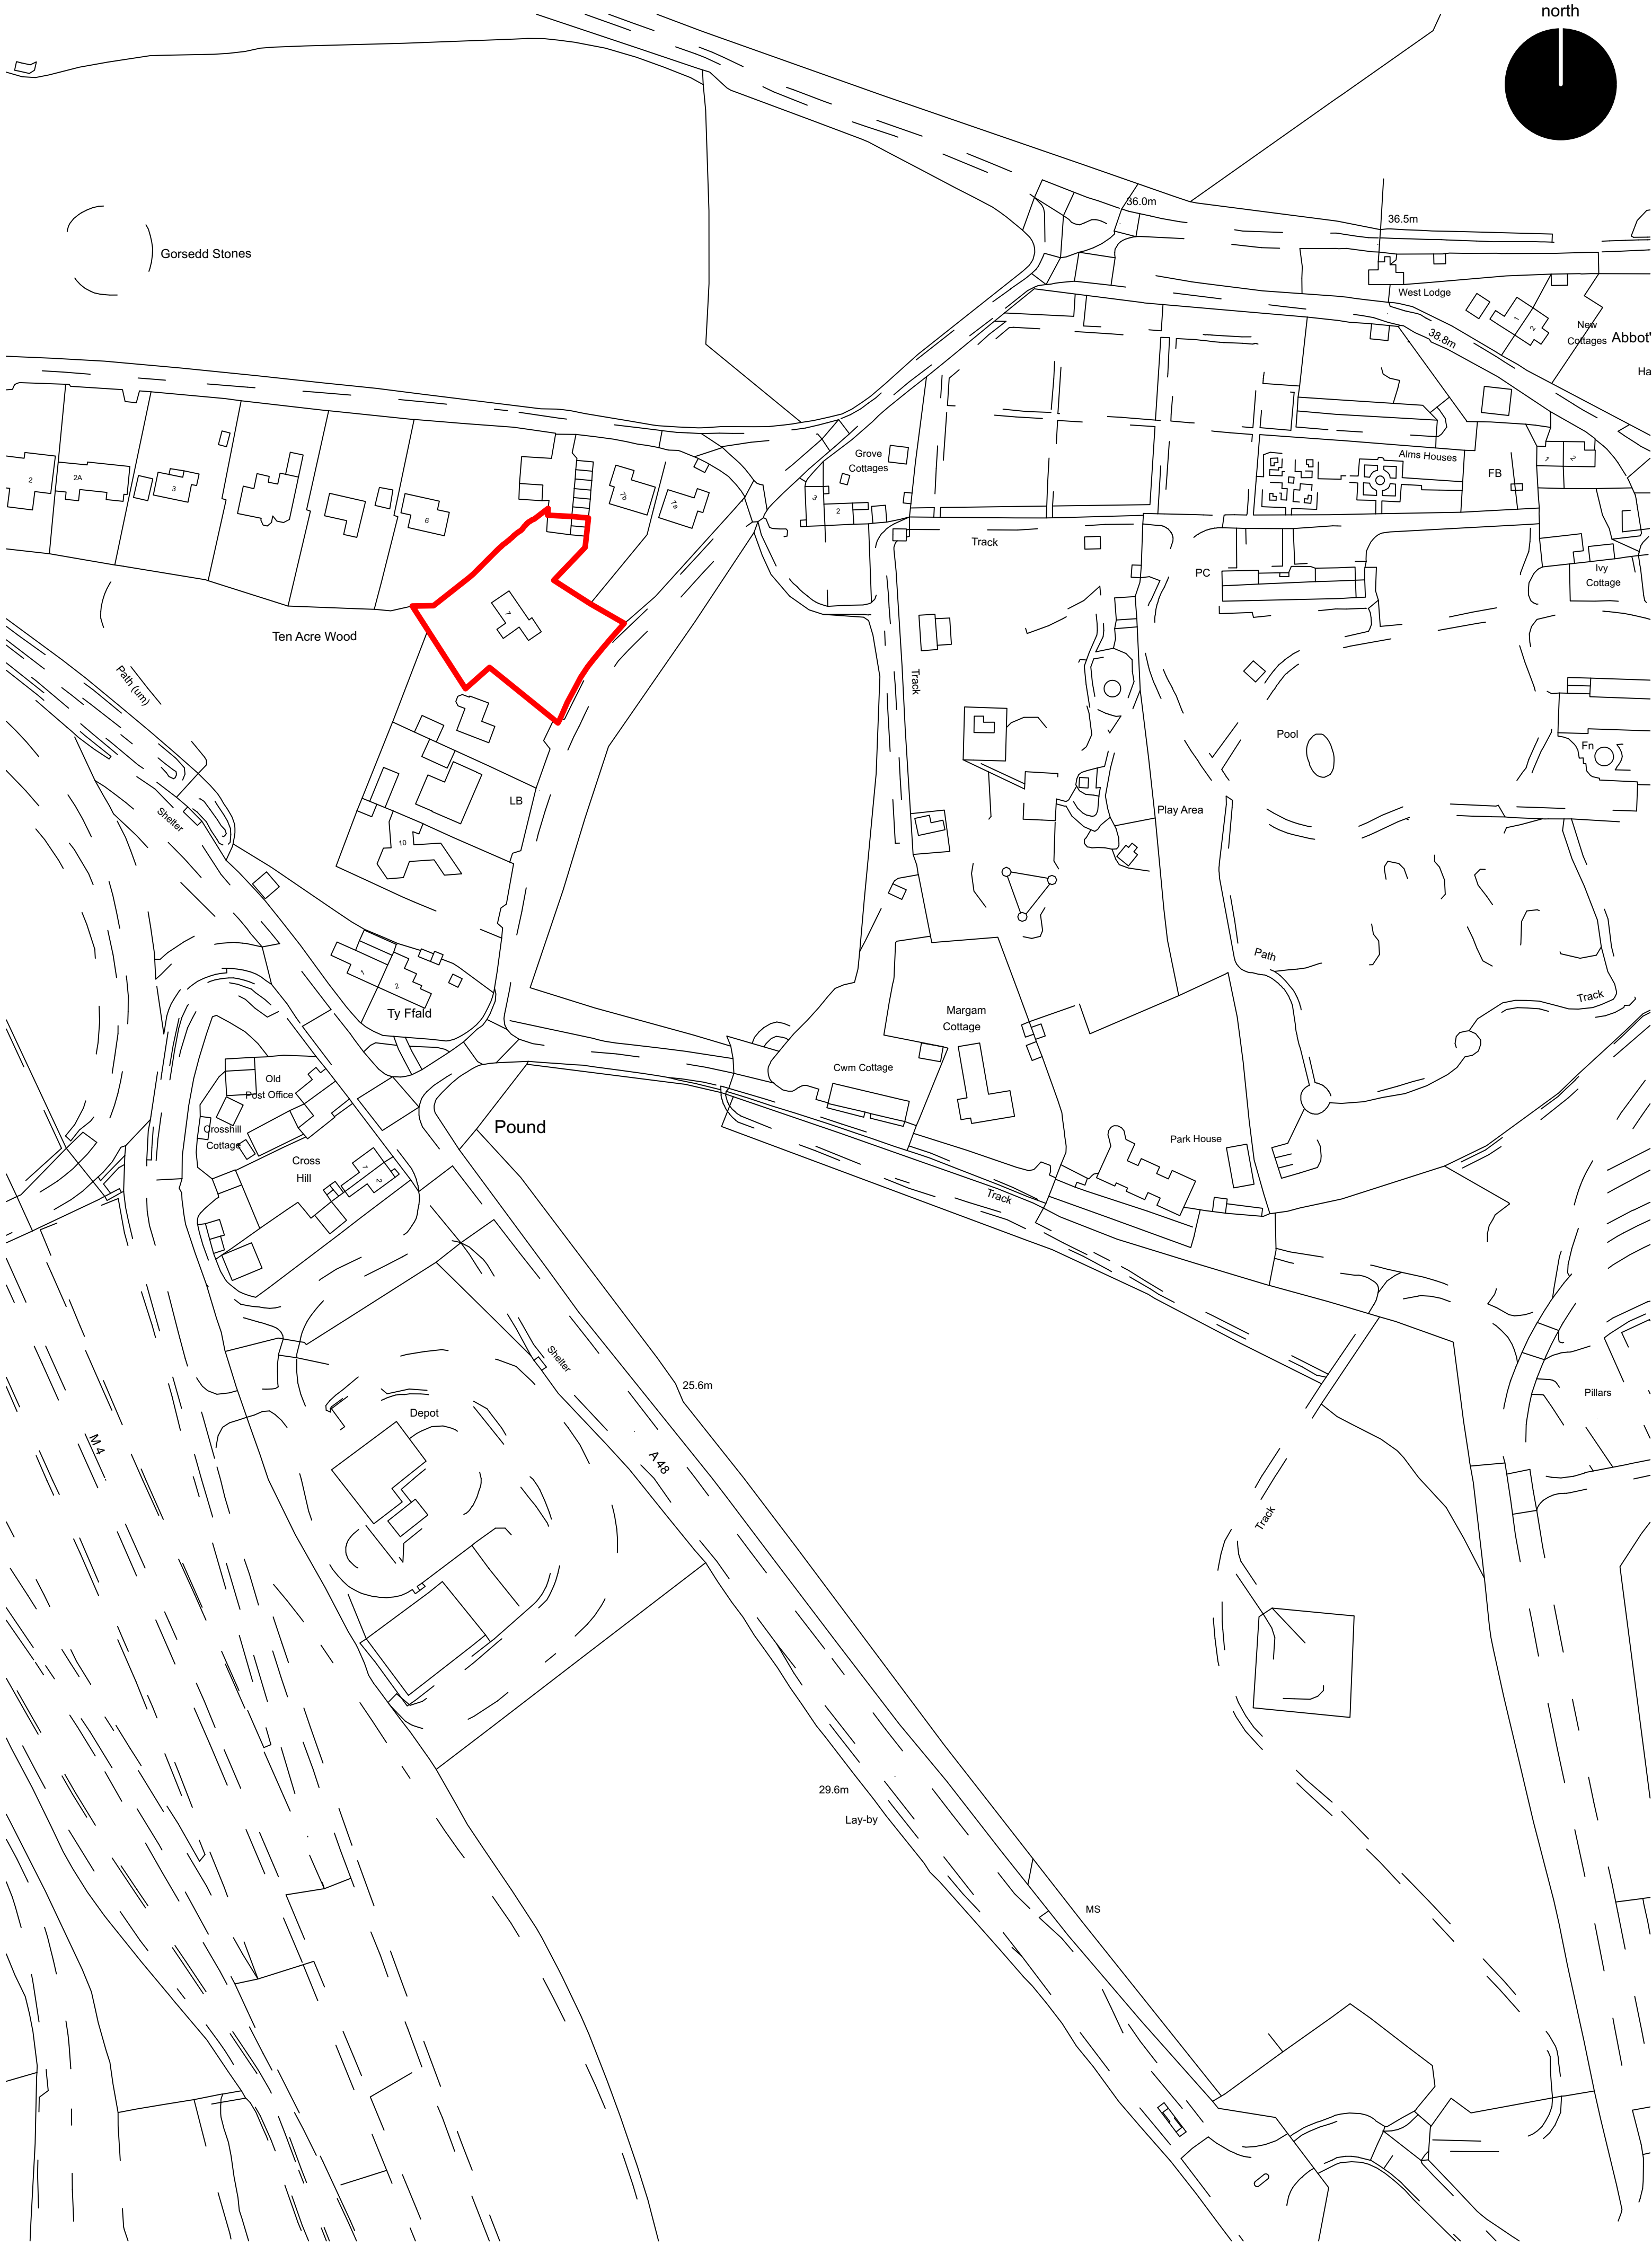


OPTION 2

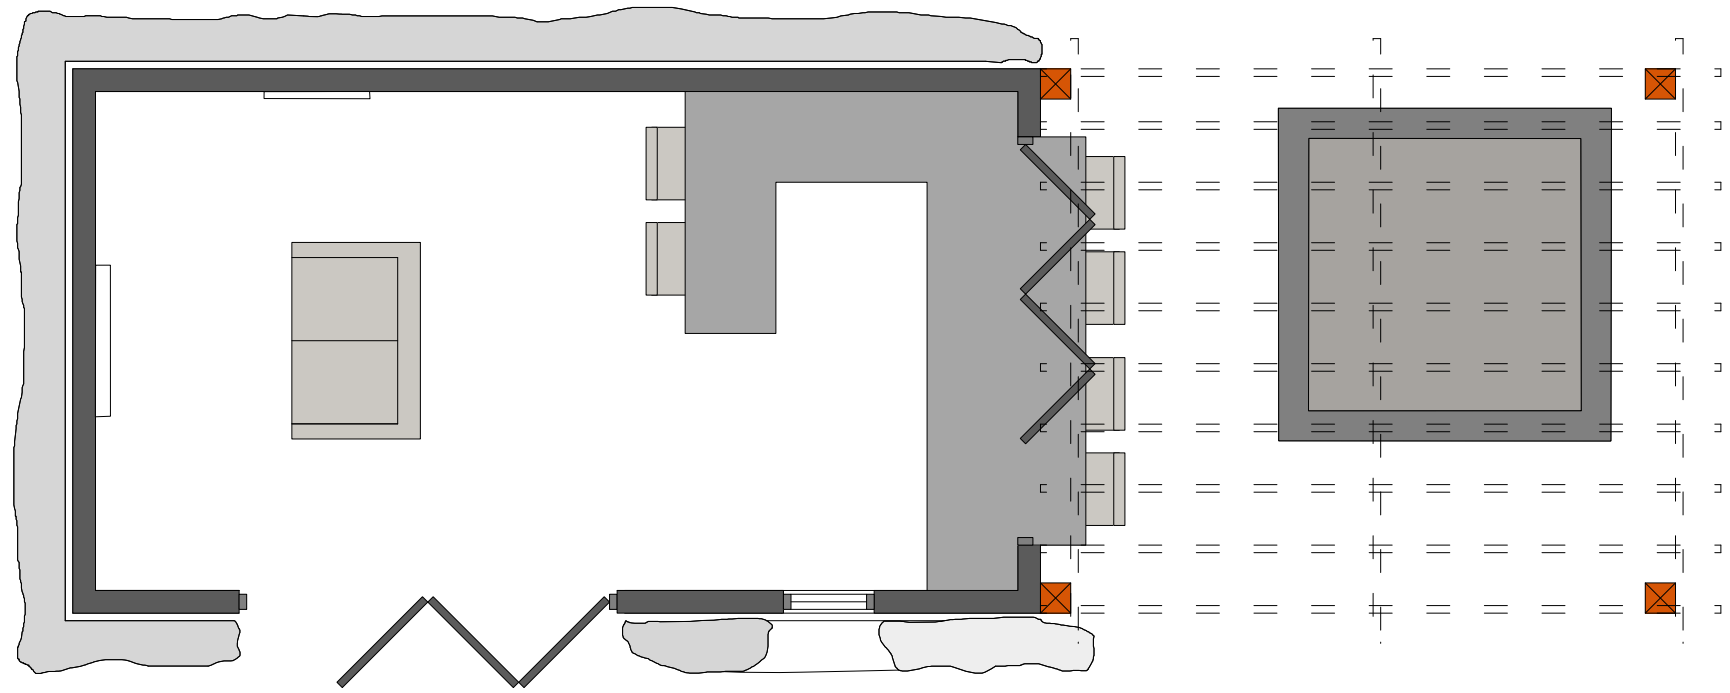


Proposed Floor Plan 1:50

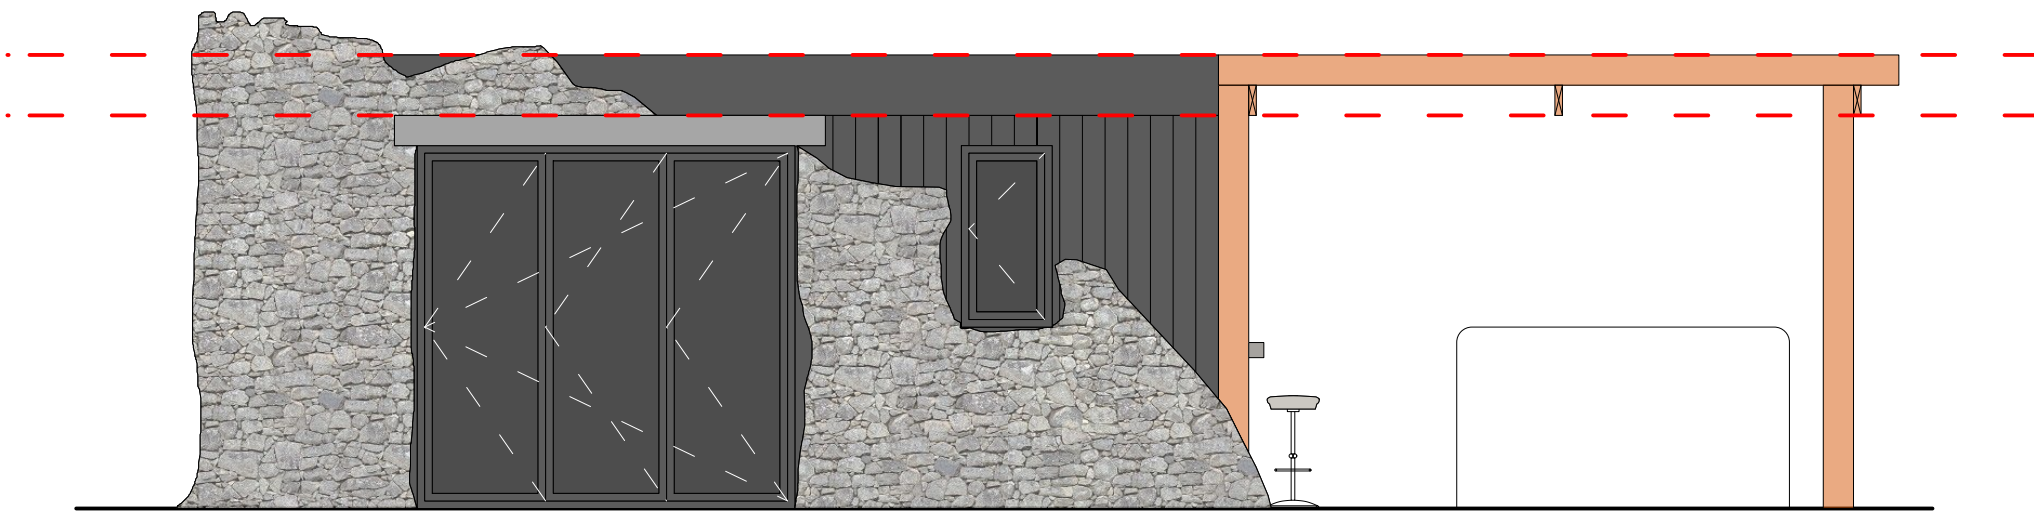


Front Elevation 1:50

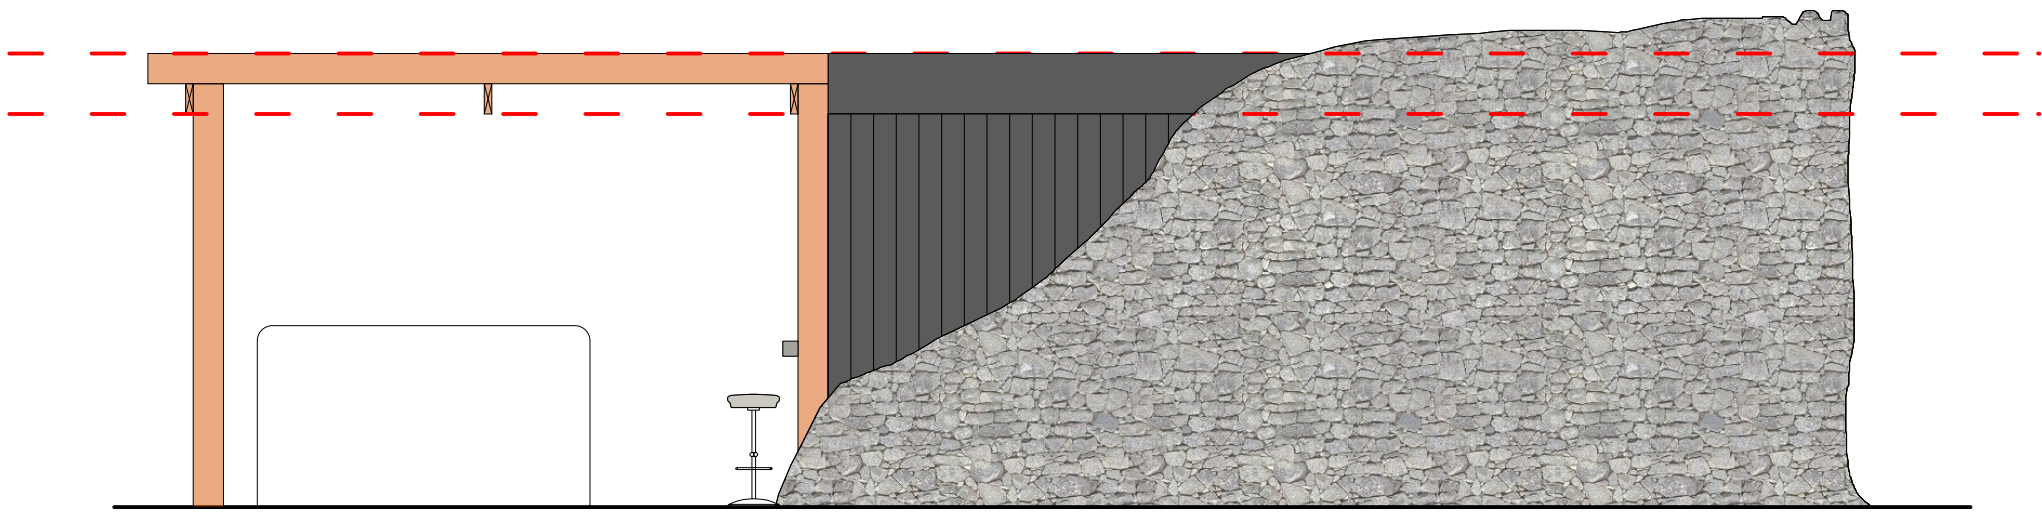

Rear Elevation 1:50

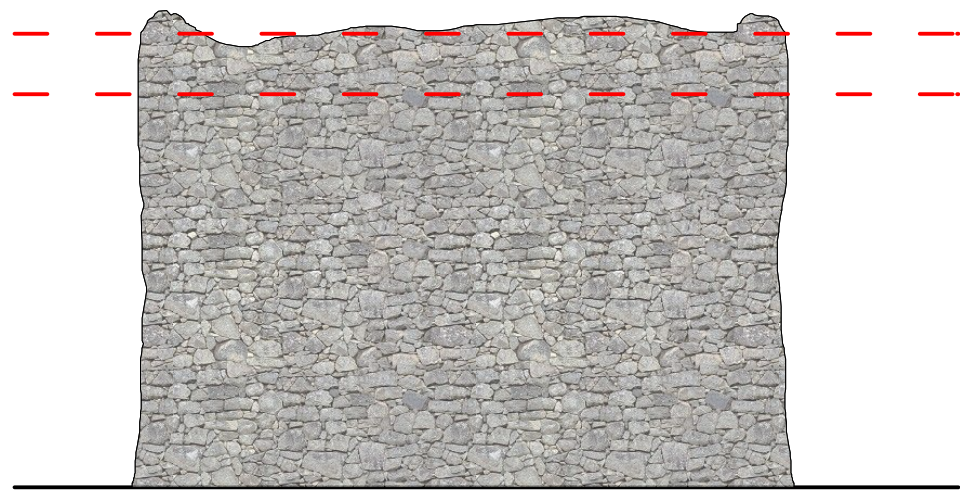

Side Elevation 1:50

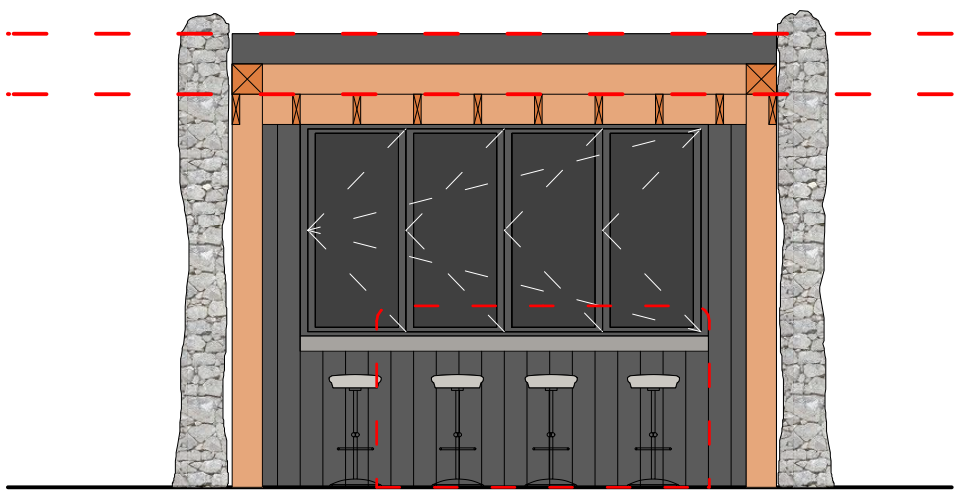


Side Elevation 1:50

 George and Co.

New annex to 7 Ten Acre Wood, Margam, Port Talbot SA13 2SU for Mr and Mrs Hall

|                                                                                        |           |                       |    |
|----------------------------------------------------------------------------------------|-----------|-----------------------|----|
| 1140.05                                                                                |           | proposed summer house |    |
| planning                                                                               | 1:50 @ A1 | July 25               | SG |
| Studio 01 Crownford House, Swan Street, Merthyr Tydfil, Mid Glamorgan, Wales. CF47 8EU |           |                       |    |
| TEL 01685 387952                                                                       |           |                       |    |
| hello@georgeandco.studio                                                               |           |                       |    |
| DO NOT SCALE THIS DRAWING                                                              |           | ©George and Co.       |    |

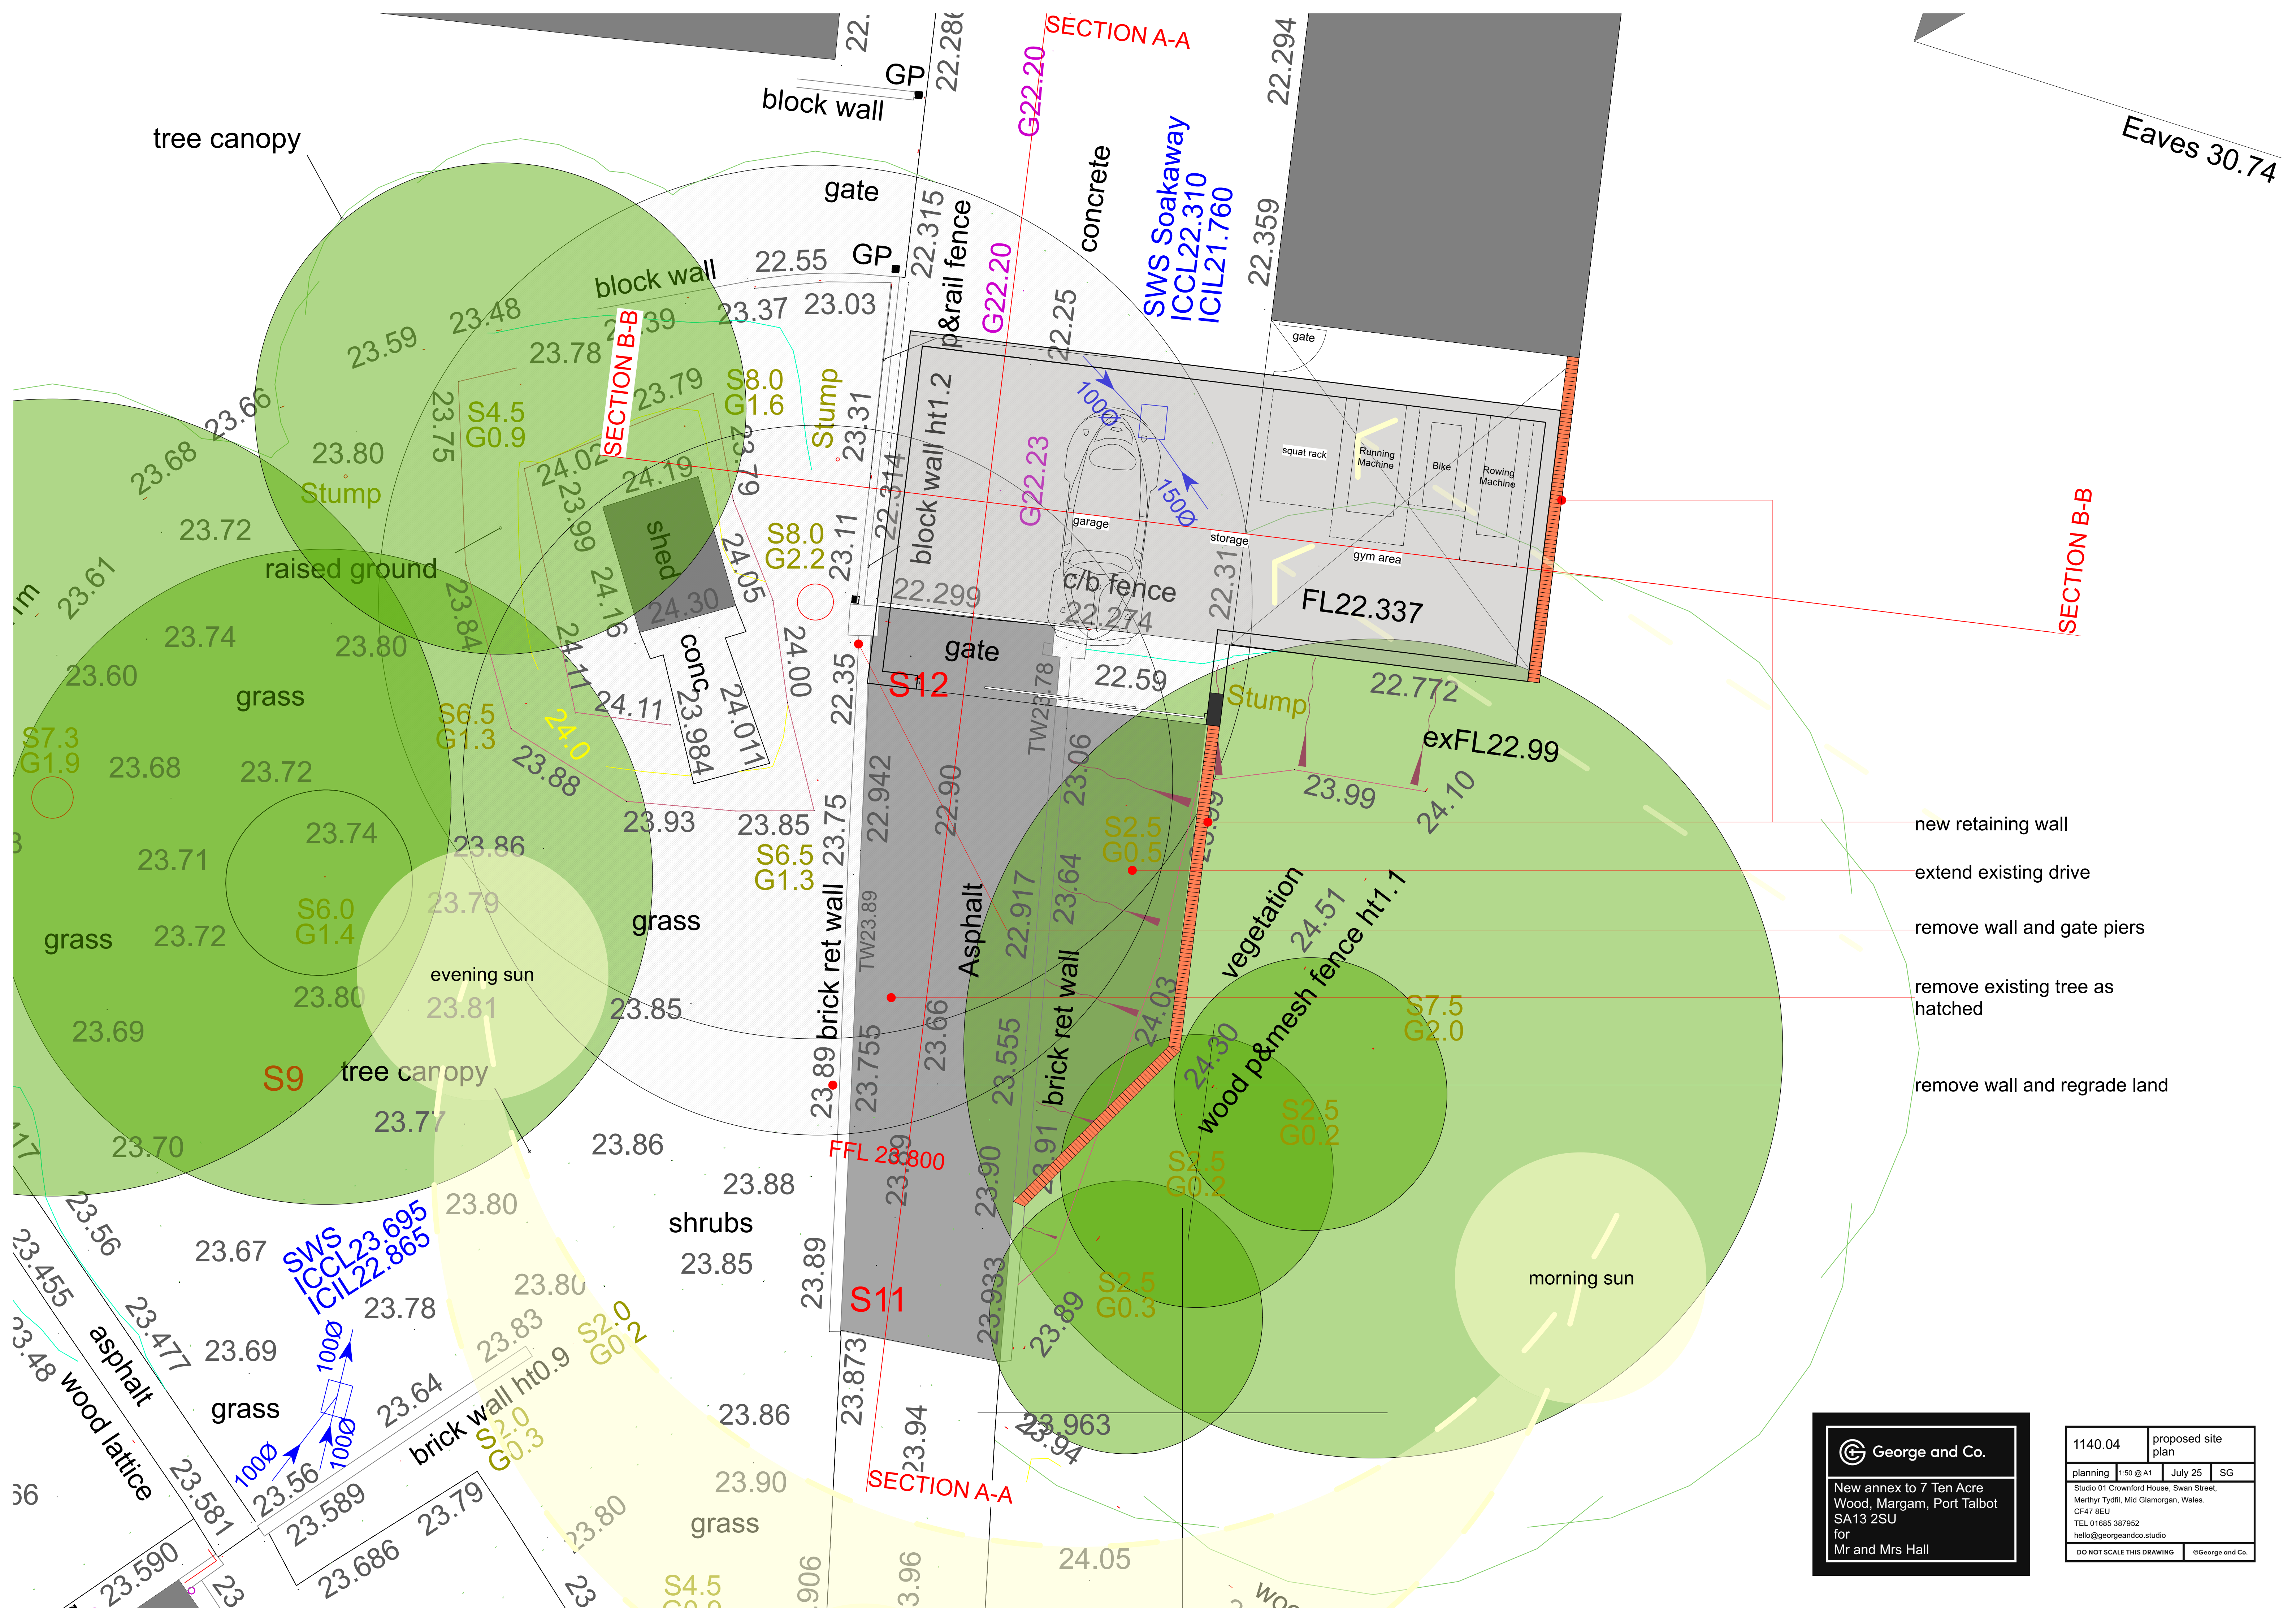

 George and Co.

New annex to 7 Ten Acre  
Wood, Margam, Port Talbot  
SA13 2SU  
for  
Mr and Mrs Hall

|   |                    |         |                 |
|---|--------------------|---------|-----------------|
| 1140.04   | proposed site plan |         |                 |
| planning   | 1:50 @ A1          | July 25 | SG              |
| Studio 01 Crownford House, Swan Street,<br>Merthyr Tydfil, Mid Glamorgan, Wales.<br>CF47 8EU<br>TEL 01685 387952<br>hello@georgeandco.studio |                    |         |                 |
| DO NOT SCALE THIS DRAWING   |                    |         | ©George and Co. |