



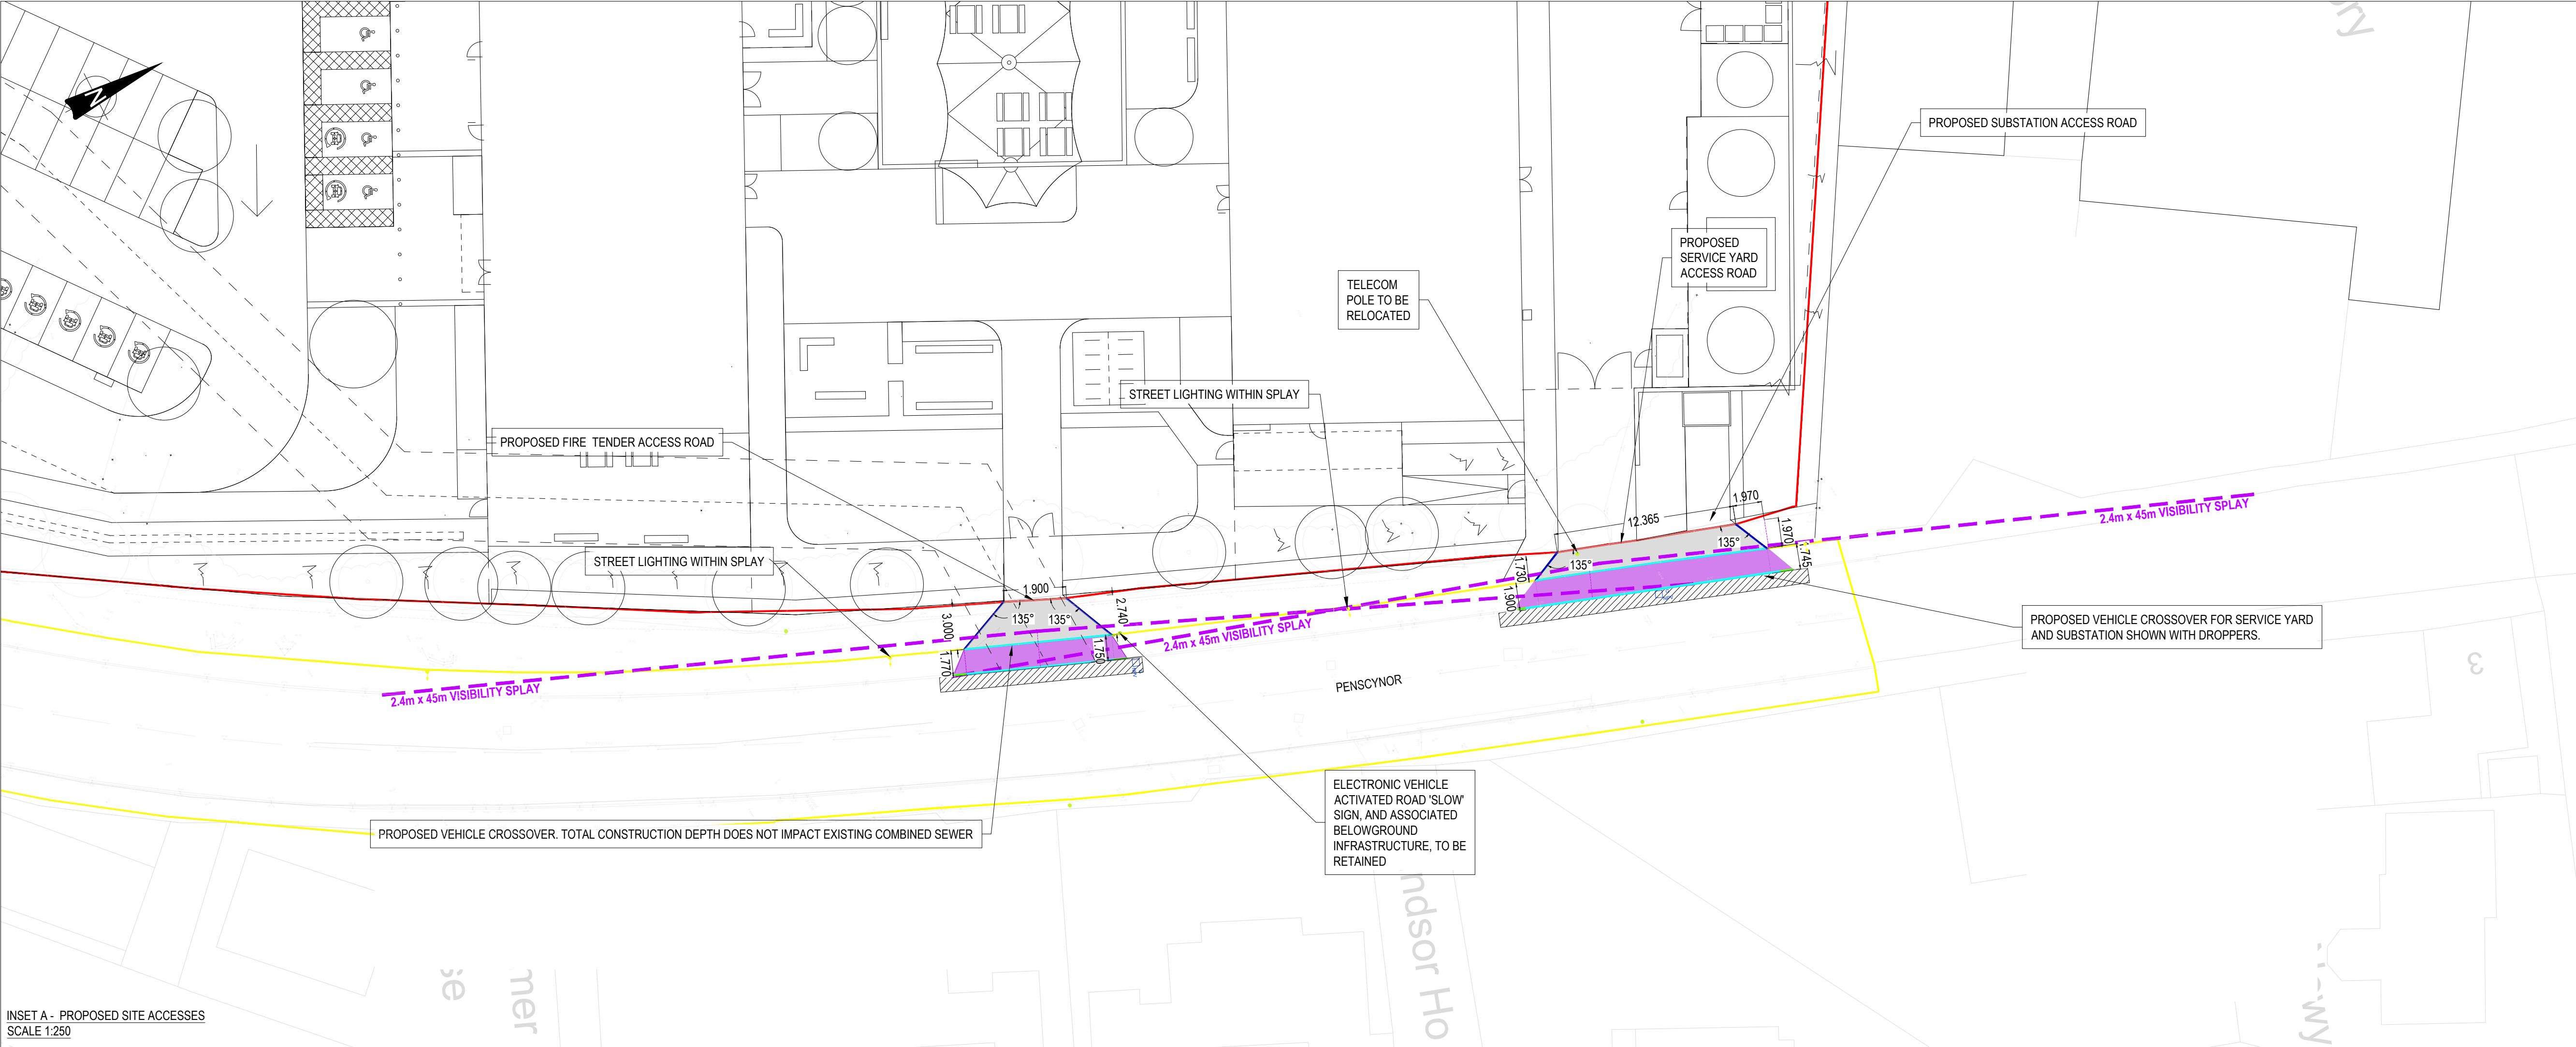

INSET A - PROPOSED SITE ACCESSES  
SCALE 1:250

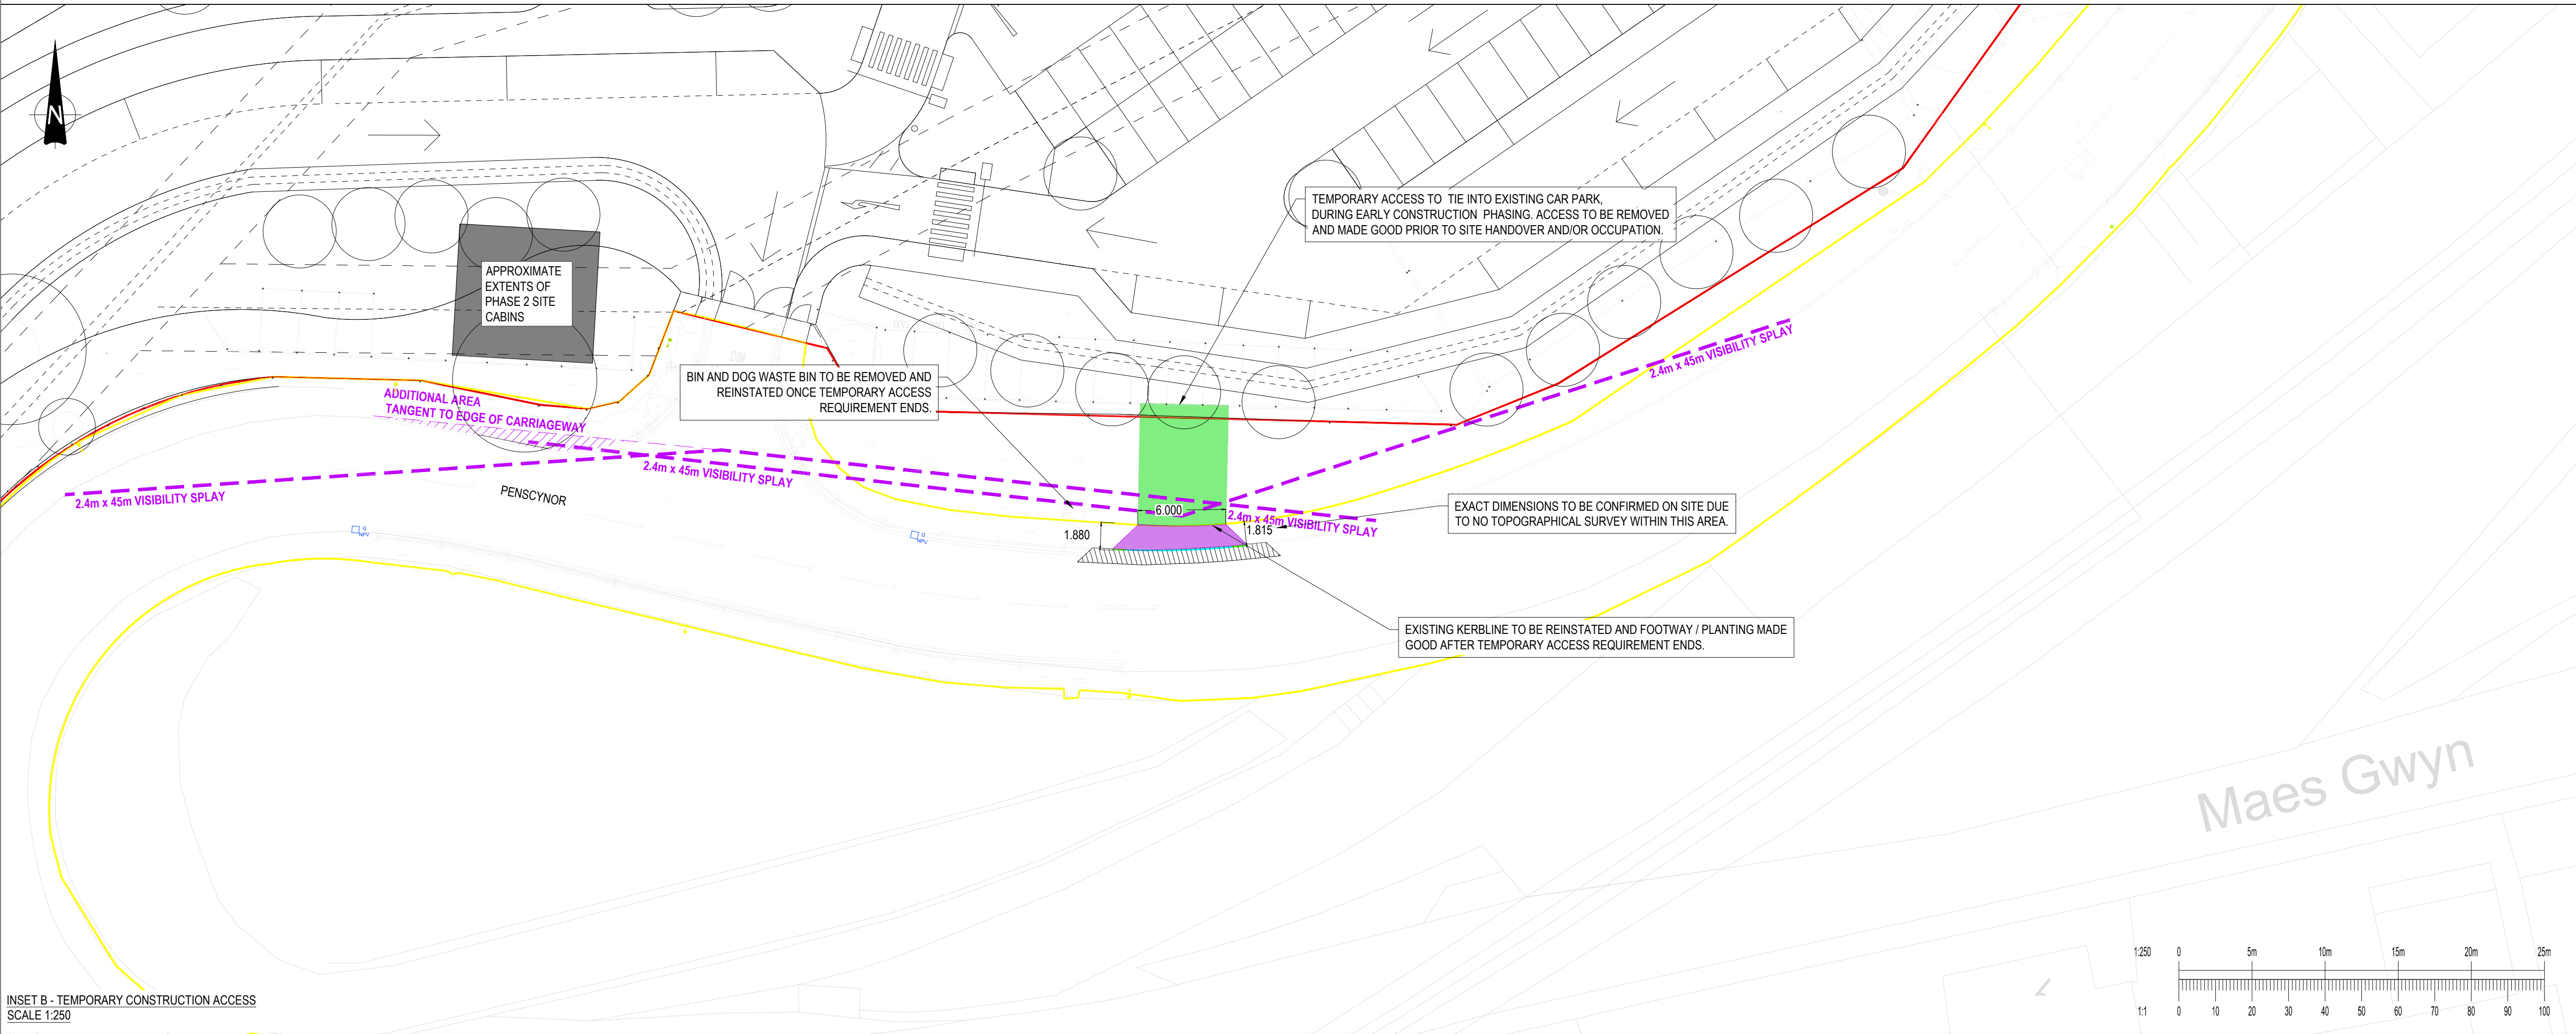


INSET B - TEMPORARY CONSTRUCTION ACCESS  
SCALE 1:250

GENERAL NOTES:

- THIS DRAWING IS TO BE READ IN CONJUNCTION WITH ALL RELEVANT ARCHITECTS AND ENGINEERS DRAWINGS AND SPECIFICATIONS.
- DO NOT SCALE THIS DRAWING. ANY AMBIGUITIES, OMISSIONS AND ERRORS ON DRAWINGS SHALL BE BROUGHT TO THE ENGINEERS ATTENTION IMMEDIATELY. ALL DIMENSIONS MUST BE CHECKED / VERIFIED ON SITE.
- ALL DIMENSIONS ARE IN METRES UNLESS NOTED OTHERWISE.
- FOR GENERAL NOTES REFER TO DRAWING.
- ALL VEHICLES CROSSOVERS TO BE CONSTRUCTED IN ACCORDANCE WITH COMMON STANDARDS FOR WALES DESIGN GUIDE (DETAIL 202).
- WORKS OUTSIDE THE SITE BOUNDARY HAVE BEEN SHOWN ON THE DRAWING. FURTHER LAND BETWEEN HIGHWAY BOUNDARY AND SCHOOL IS OWNED BY THE COUNCIL.
- THE HIGHWAY BOUNDARY INDICATIVE OF A PLAN RECEIVED FROM NEATH PORT TALBOT HIGHWAYS TEAM.

KEY

- 1m TIE IN RESURFACING AS NECESSARY TO MAKE GOOD EXISTING
- TEMPORARY ASPHALT SURFACING FOR LIGHT-MEDIUM HEAVY VEHICLE OVERRUN
- PROPOSED ASPHALT CROSSOVER - VEHICLE LOADING
- EXISTING FOOTWAY TO BE BROKEN OUT AND REPLACED WITH VEHICLE LOADING SPEC.
- EDGING KERB - EF
- HB2 TO BN3 TRANSITION KERB
- BULLNOSED KERB - BN3 (0-6MM UPSTAND)
- 2.4x45m VISIBILITY SPLAY
- HIGHWAY BOUNDARY
- SITE BOUNDARY (NOT OWNERSHIP BOUNDARY)
- FOR KERB AND PAVEMENT DETAILS REFER TO DRAWING 26CC07-CUR-54-XX-DR-C-0009
- EXISTING GULLY

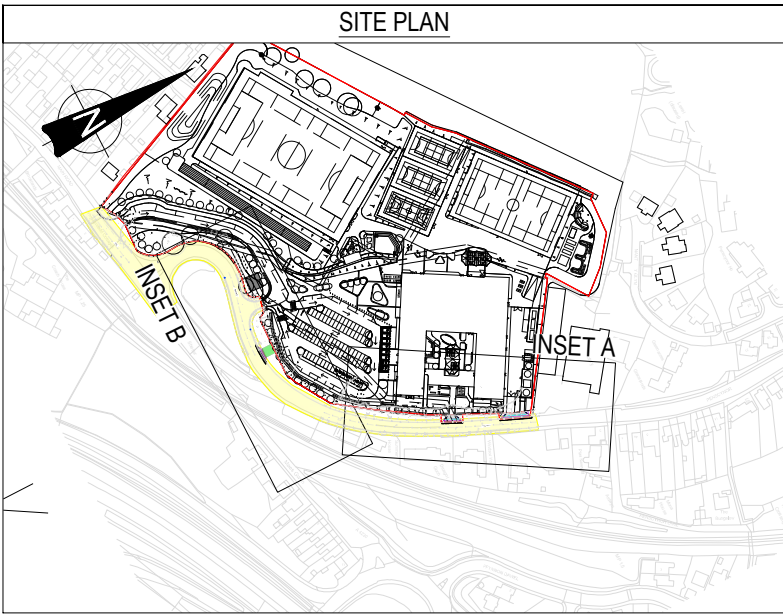

|     |                                           |          |    |    |
|-----|-------------------------------------------|----------|----|----|
| P03 | PHASE 2 CABINS AND EGRESS VIS SPLAY ADDED | 03/11/25 | JT | JF |
| P02 | TEMPORARY ACCESS MOVED                    | 04/11/25 | JT | SD |
| P01 | SUITABLE FOR INFORMATION                  | 19/09/25 | EP | SD |

|      |              |       |     |       |
|------|--------------|-------|-----|-------|
| Rev: | Description: | Date: | By: | Chkd: |
|------|--------------|-------|-----|-------|

**Curtins**

Fourth Floor Atlantic House West Tyndall Street Cardiff CF10 4AZ  
029 2068 0800  
cardiff@curtins.com  
www.curtins.com

Civils & Structures • Transport Planning • Environmental • Infrastructure • Geotechnical • Conservation & Heritage • Principal Designer  
Birmingham • Bristol • Cambridge • Cardiff • Douglas • Dublin • Edinburgh • Glasgow • Kendal • Leeds • Liverpool • London • Manchester • Nottingham

Status: **SUITABLE FOR INFORMATION** **S2**

Project: **LLANGATWG COMMUNITY SCHOOL**

Dwg Title: **HIGHWAY WORKS GENERAL ARRANGEMENT**

|                                                                             |             |             |
|-----------------------------------------------------------------------------|-------------|-------------|
| Drawn By                                                                    | Designed By | Checked By  |
| EP                                                                          | JT          | SD          |
| Project No                                                                  | Date        | Scales @ A1 |
| 086067                                                                      | 05/09/25    | AS NOTED    |
| Project Code - Originator - Function - Spatial - Form - Discipline - Number | Revision    |             |

26CC07 - CUR - 54 - XX - D - C - 0006 P03

