


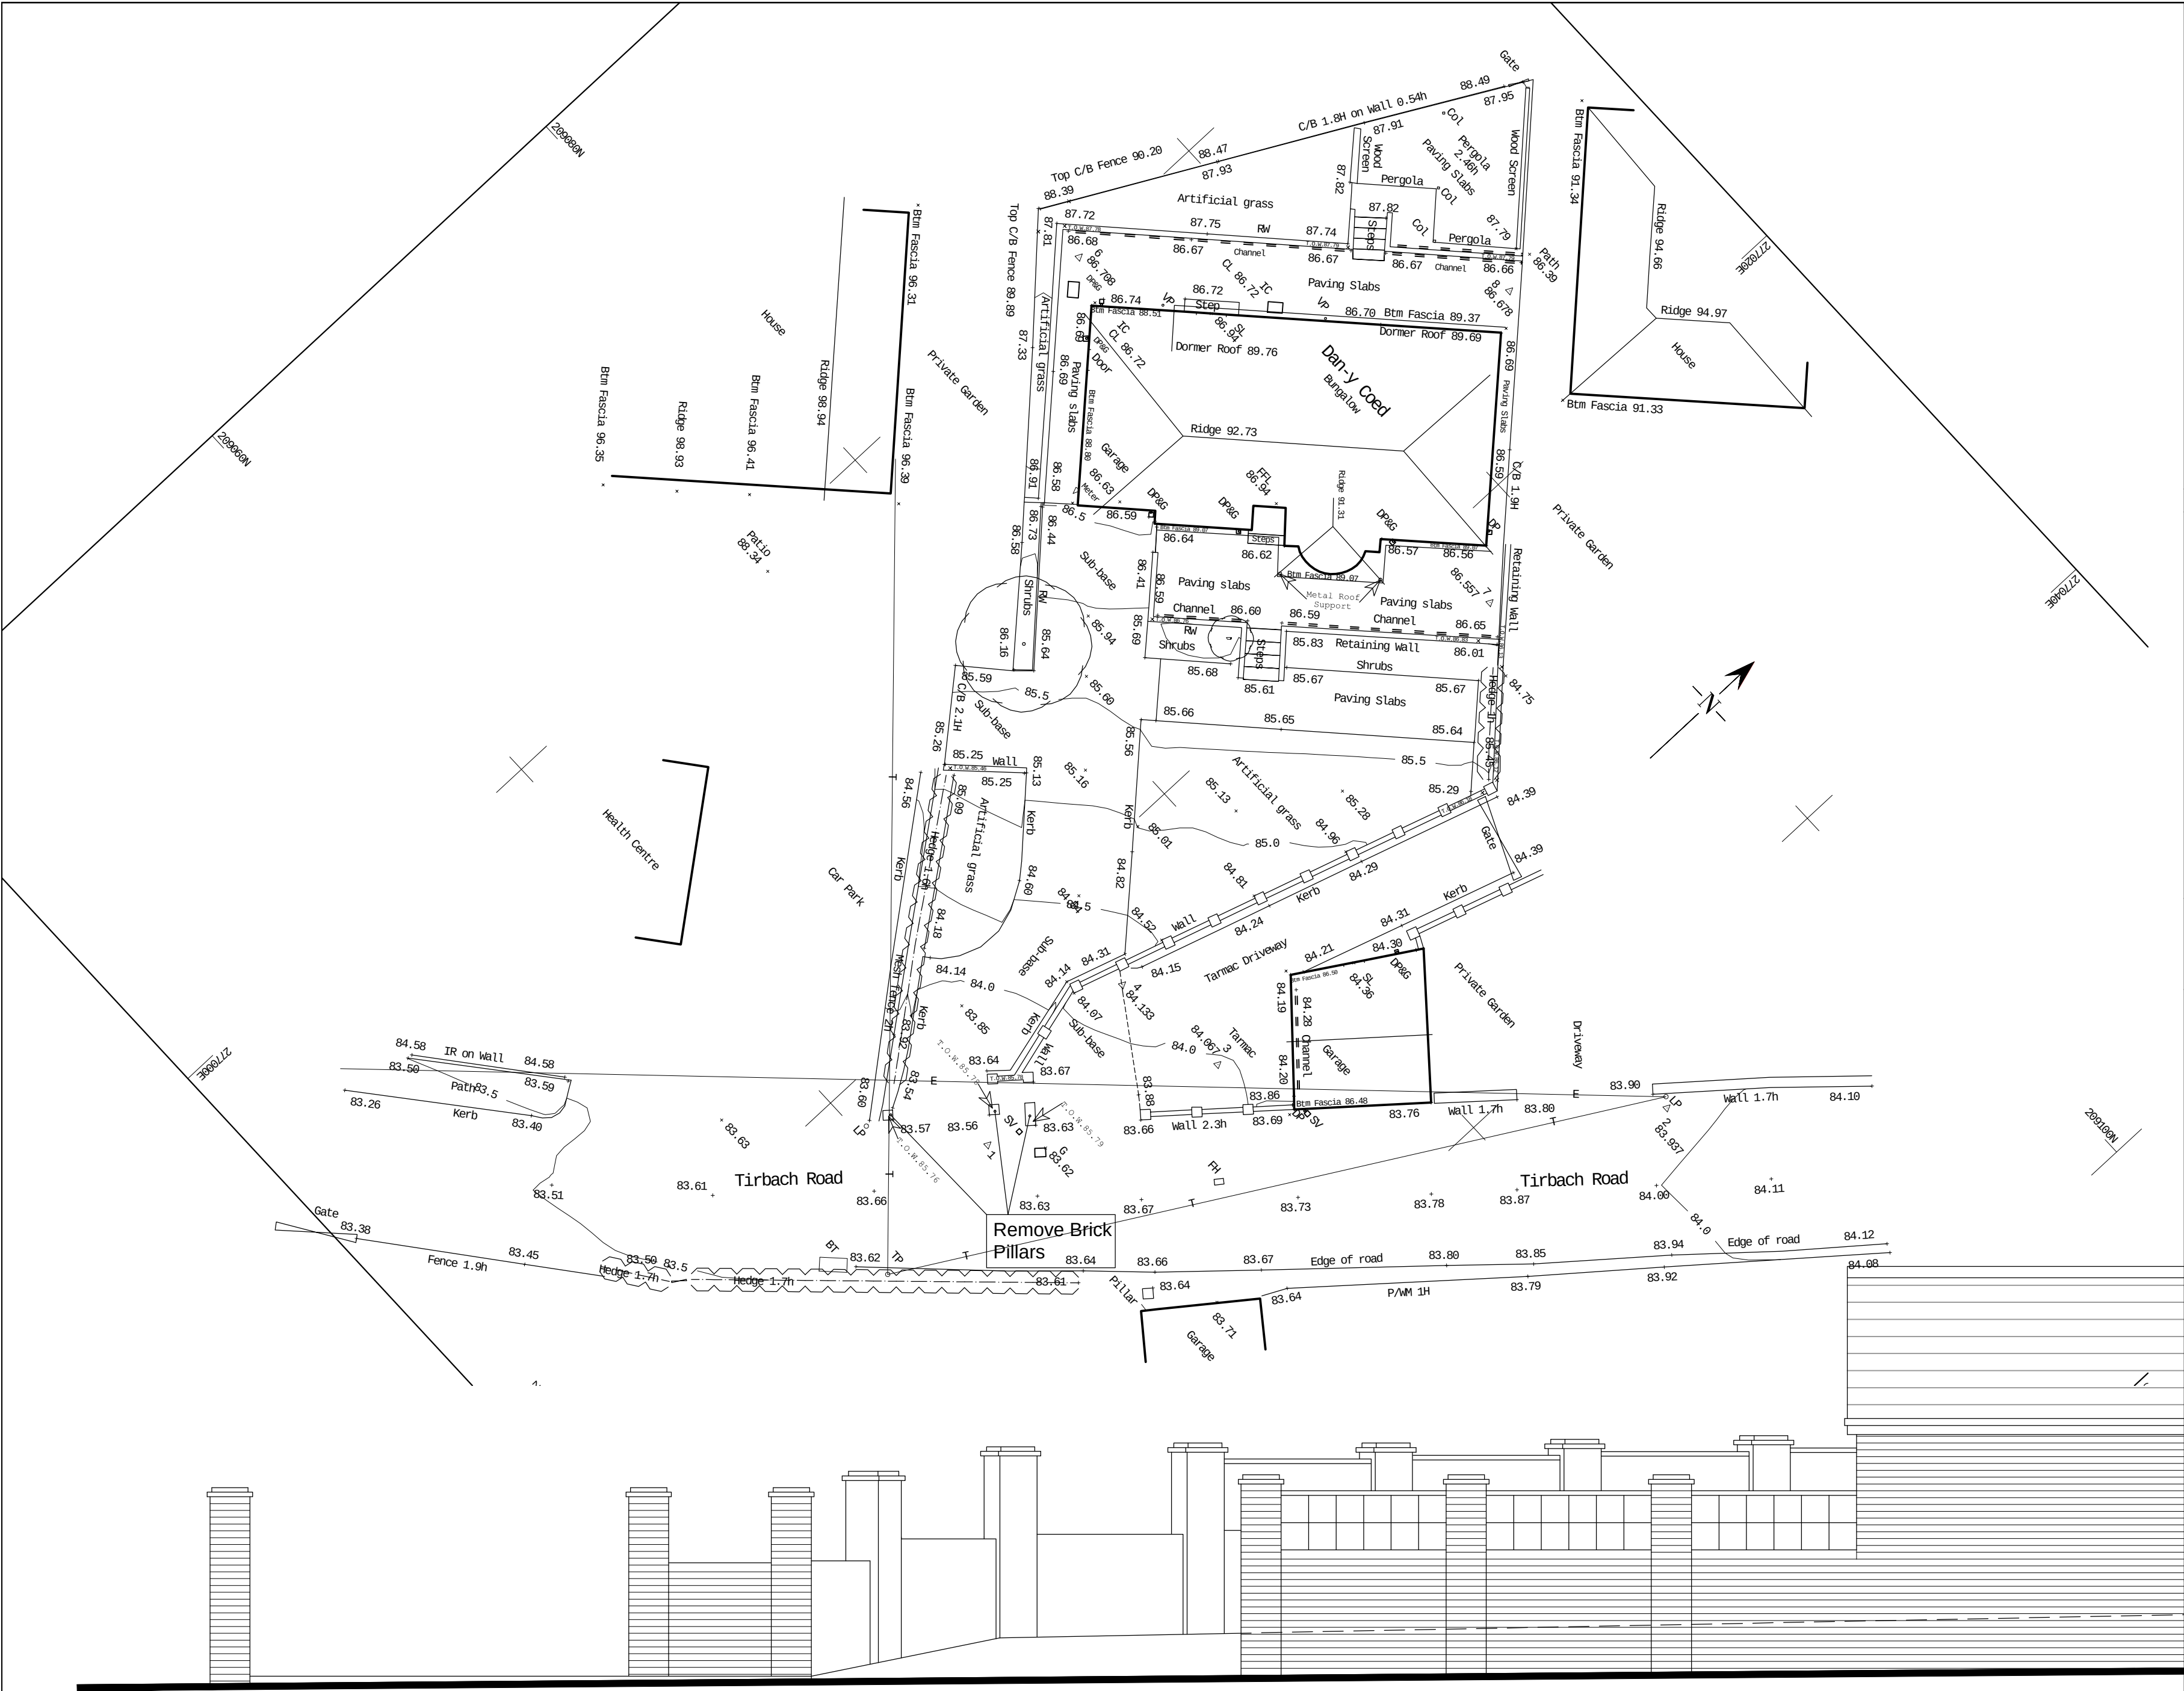

83.0

Existing Street Elevation

Planning issue

© copyright
All dimensions must be checked on site
and not scaled from this drawing

A		
	Date	Revisions

© copyright

CHRIS DIAMOND
BSc MRICS

CHARTERED BUILDING SURVEYOR

3 Brynmill Terrace, Brynmill Lane, Swansea

Tel. No: 07713 094505

Email: chris@cdcconsulting.co.uk

**A2**

Client
Mr & Mrs Howes

Job Title
Erw Fair,
Dan y Coed,
Tirbach road,
Ystalafera,
Swansea

Drawing Title
Existing Site Layout Plan
& Elevation

Scale
1:200, 1:50

Date
May 2025

Drawn By

Drg. No.
CD / 2048 / 04

Rev.
A