


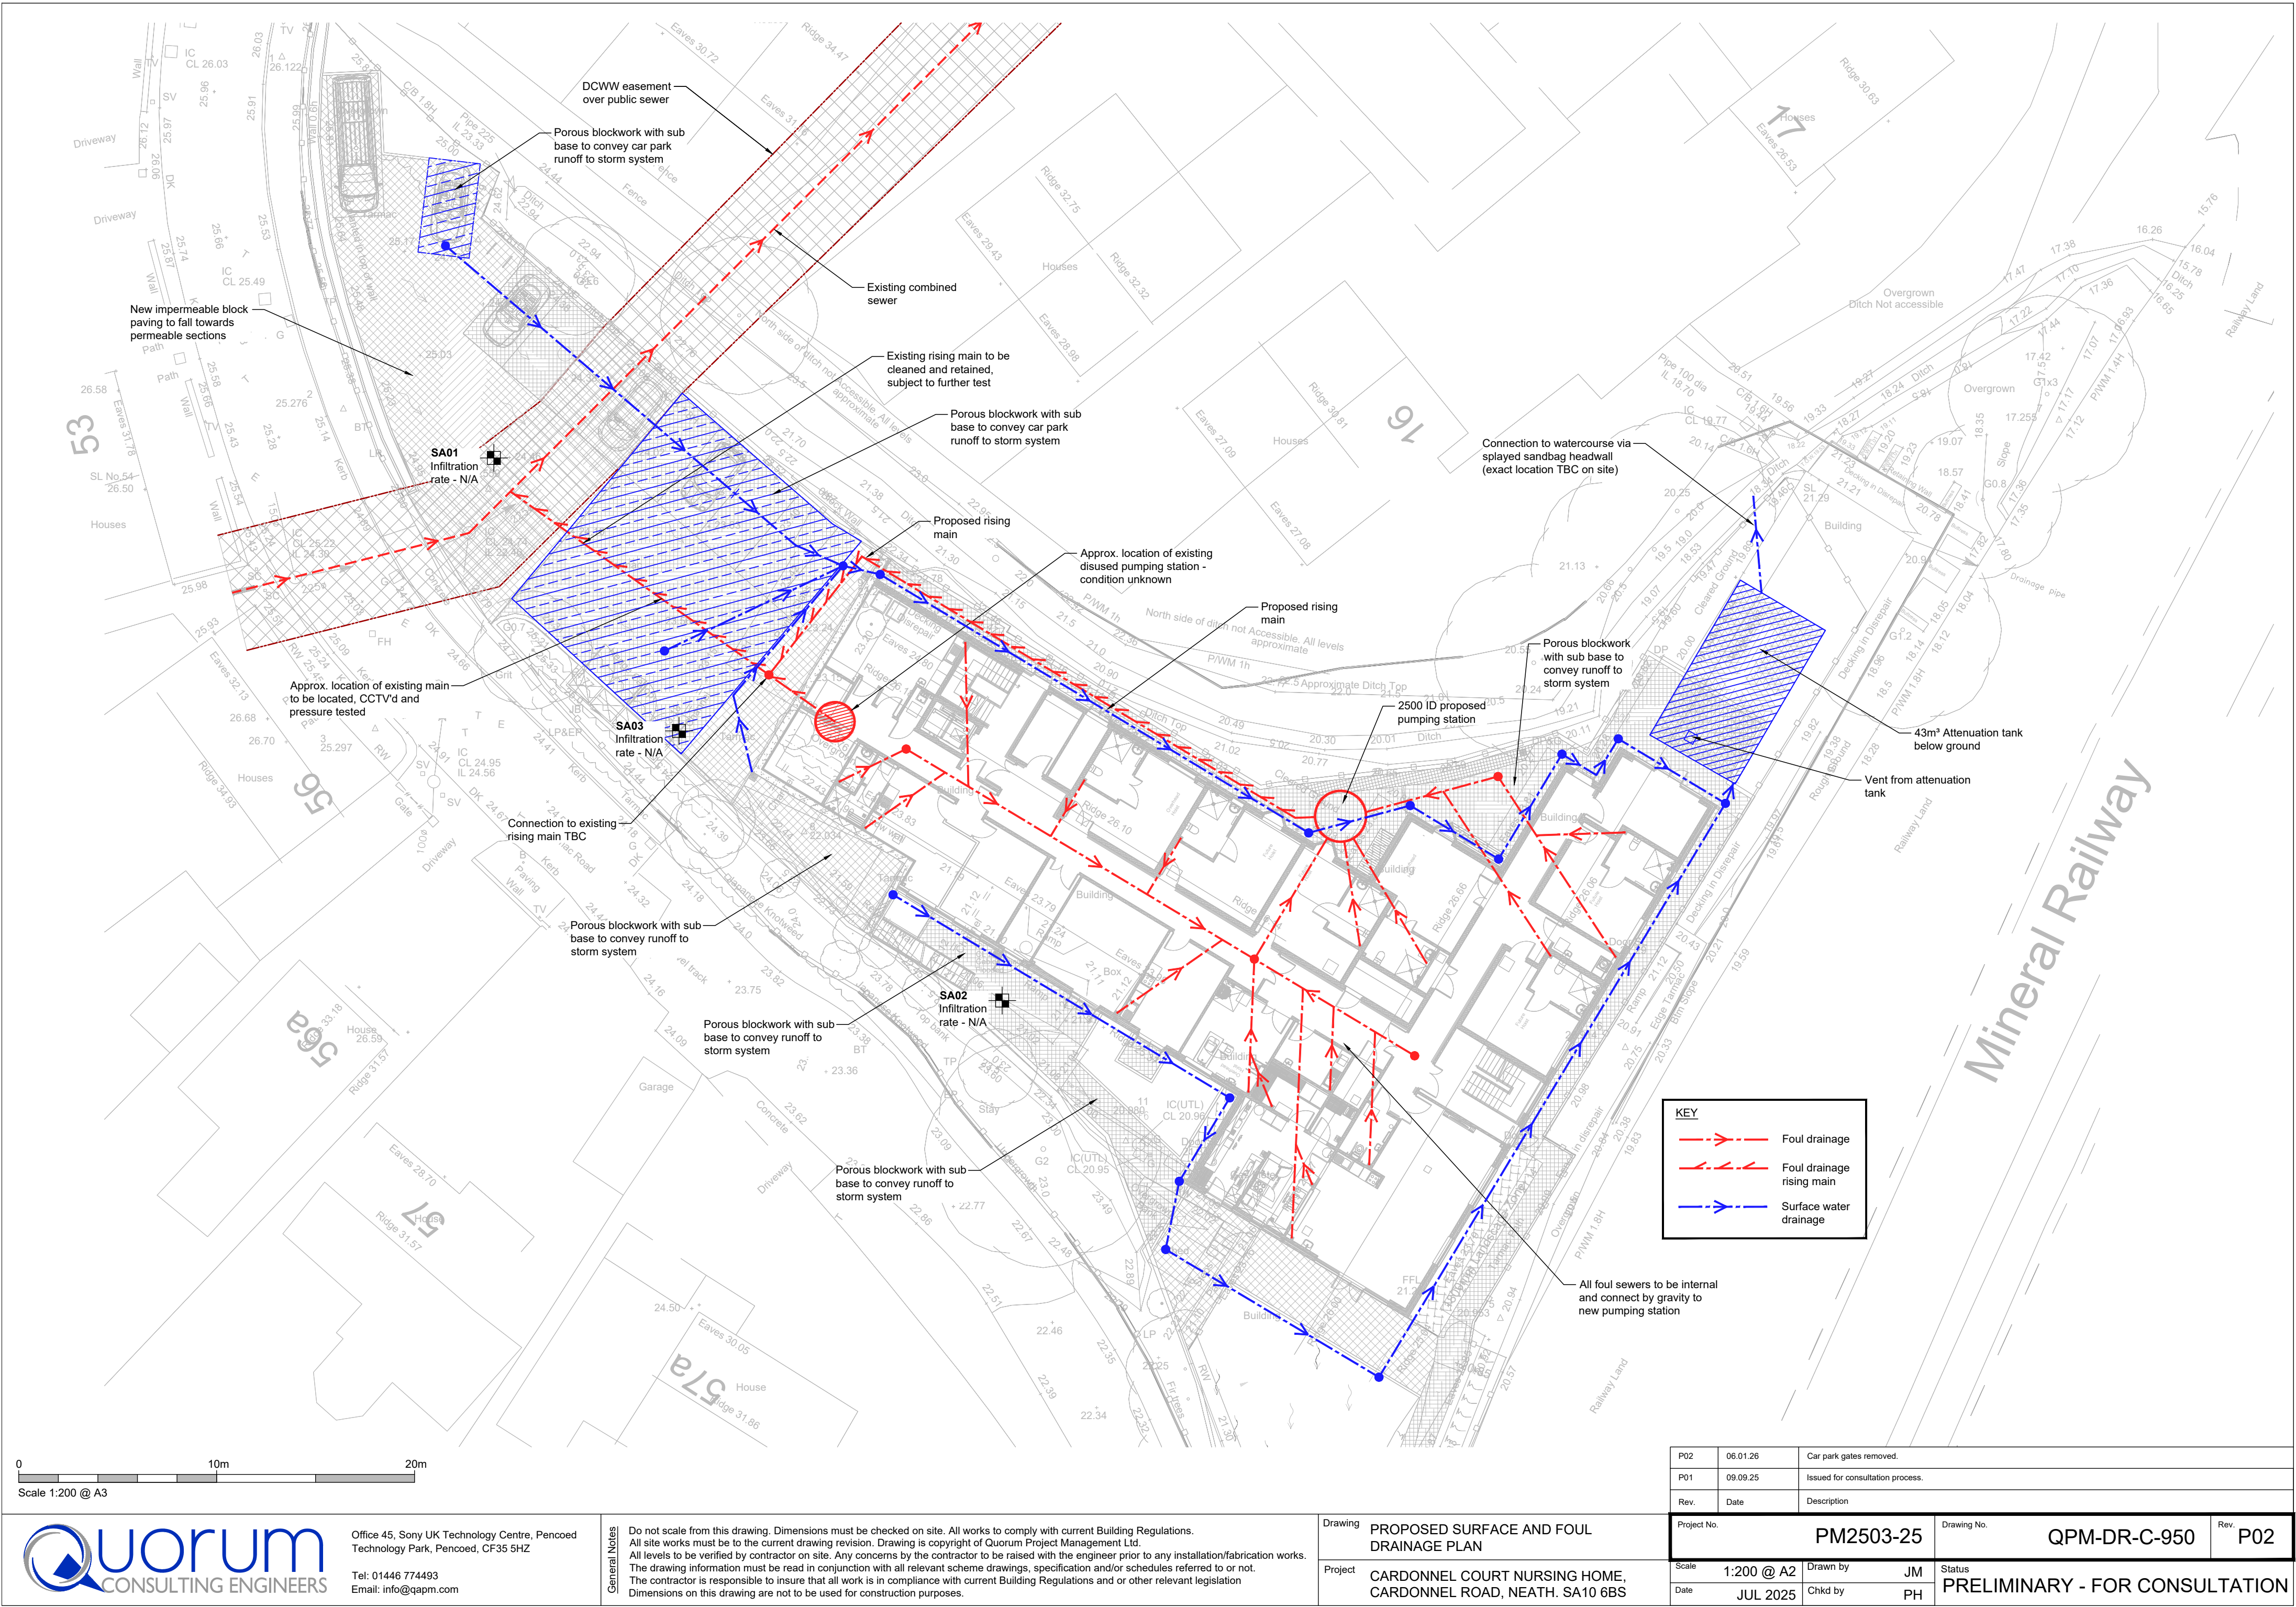

|             |          |                                  |
|-------------|----------|----------------------------------|
| P02         | 06.01.26 | Car park gates removed.          |
| P01         | 09.09.25 | Issued for consultation process. |
| Rev.        | Date     | Description                      |
| Project No. |          | PM2503-25                        |
| Drawing No. |          | QPM-DR-C-950                     |
| Rev.        |          | P02                              |
| Scale       |          | 1:200 @ A2                       |
| Date        |          | JUL 2025                         |
| Drawn by    |          | JM                               |
| Chkd by     |          | PH                               |
| Status      |          | PRELIMINARY - FOR CONSULTATION   |