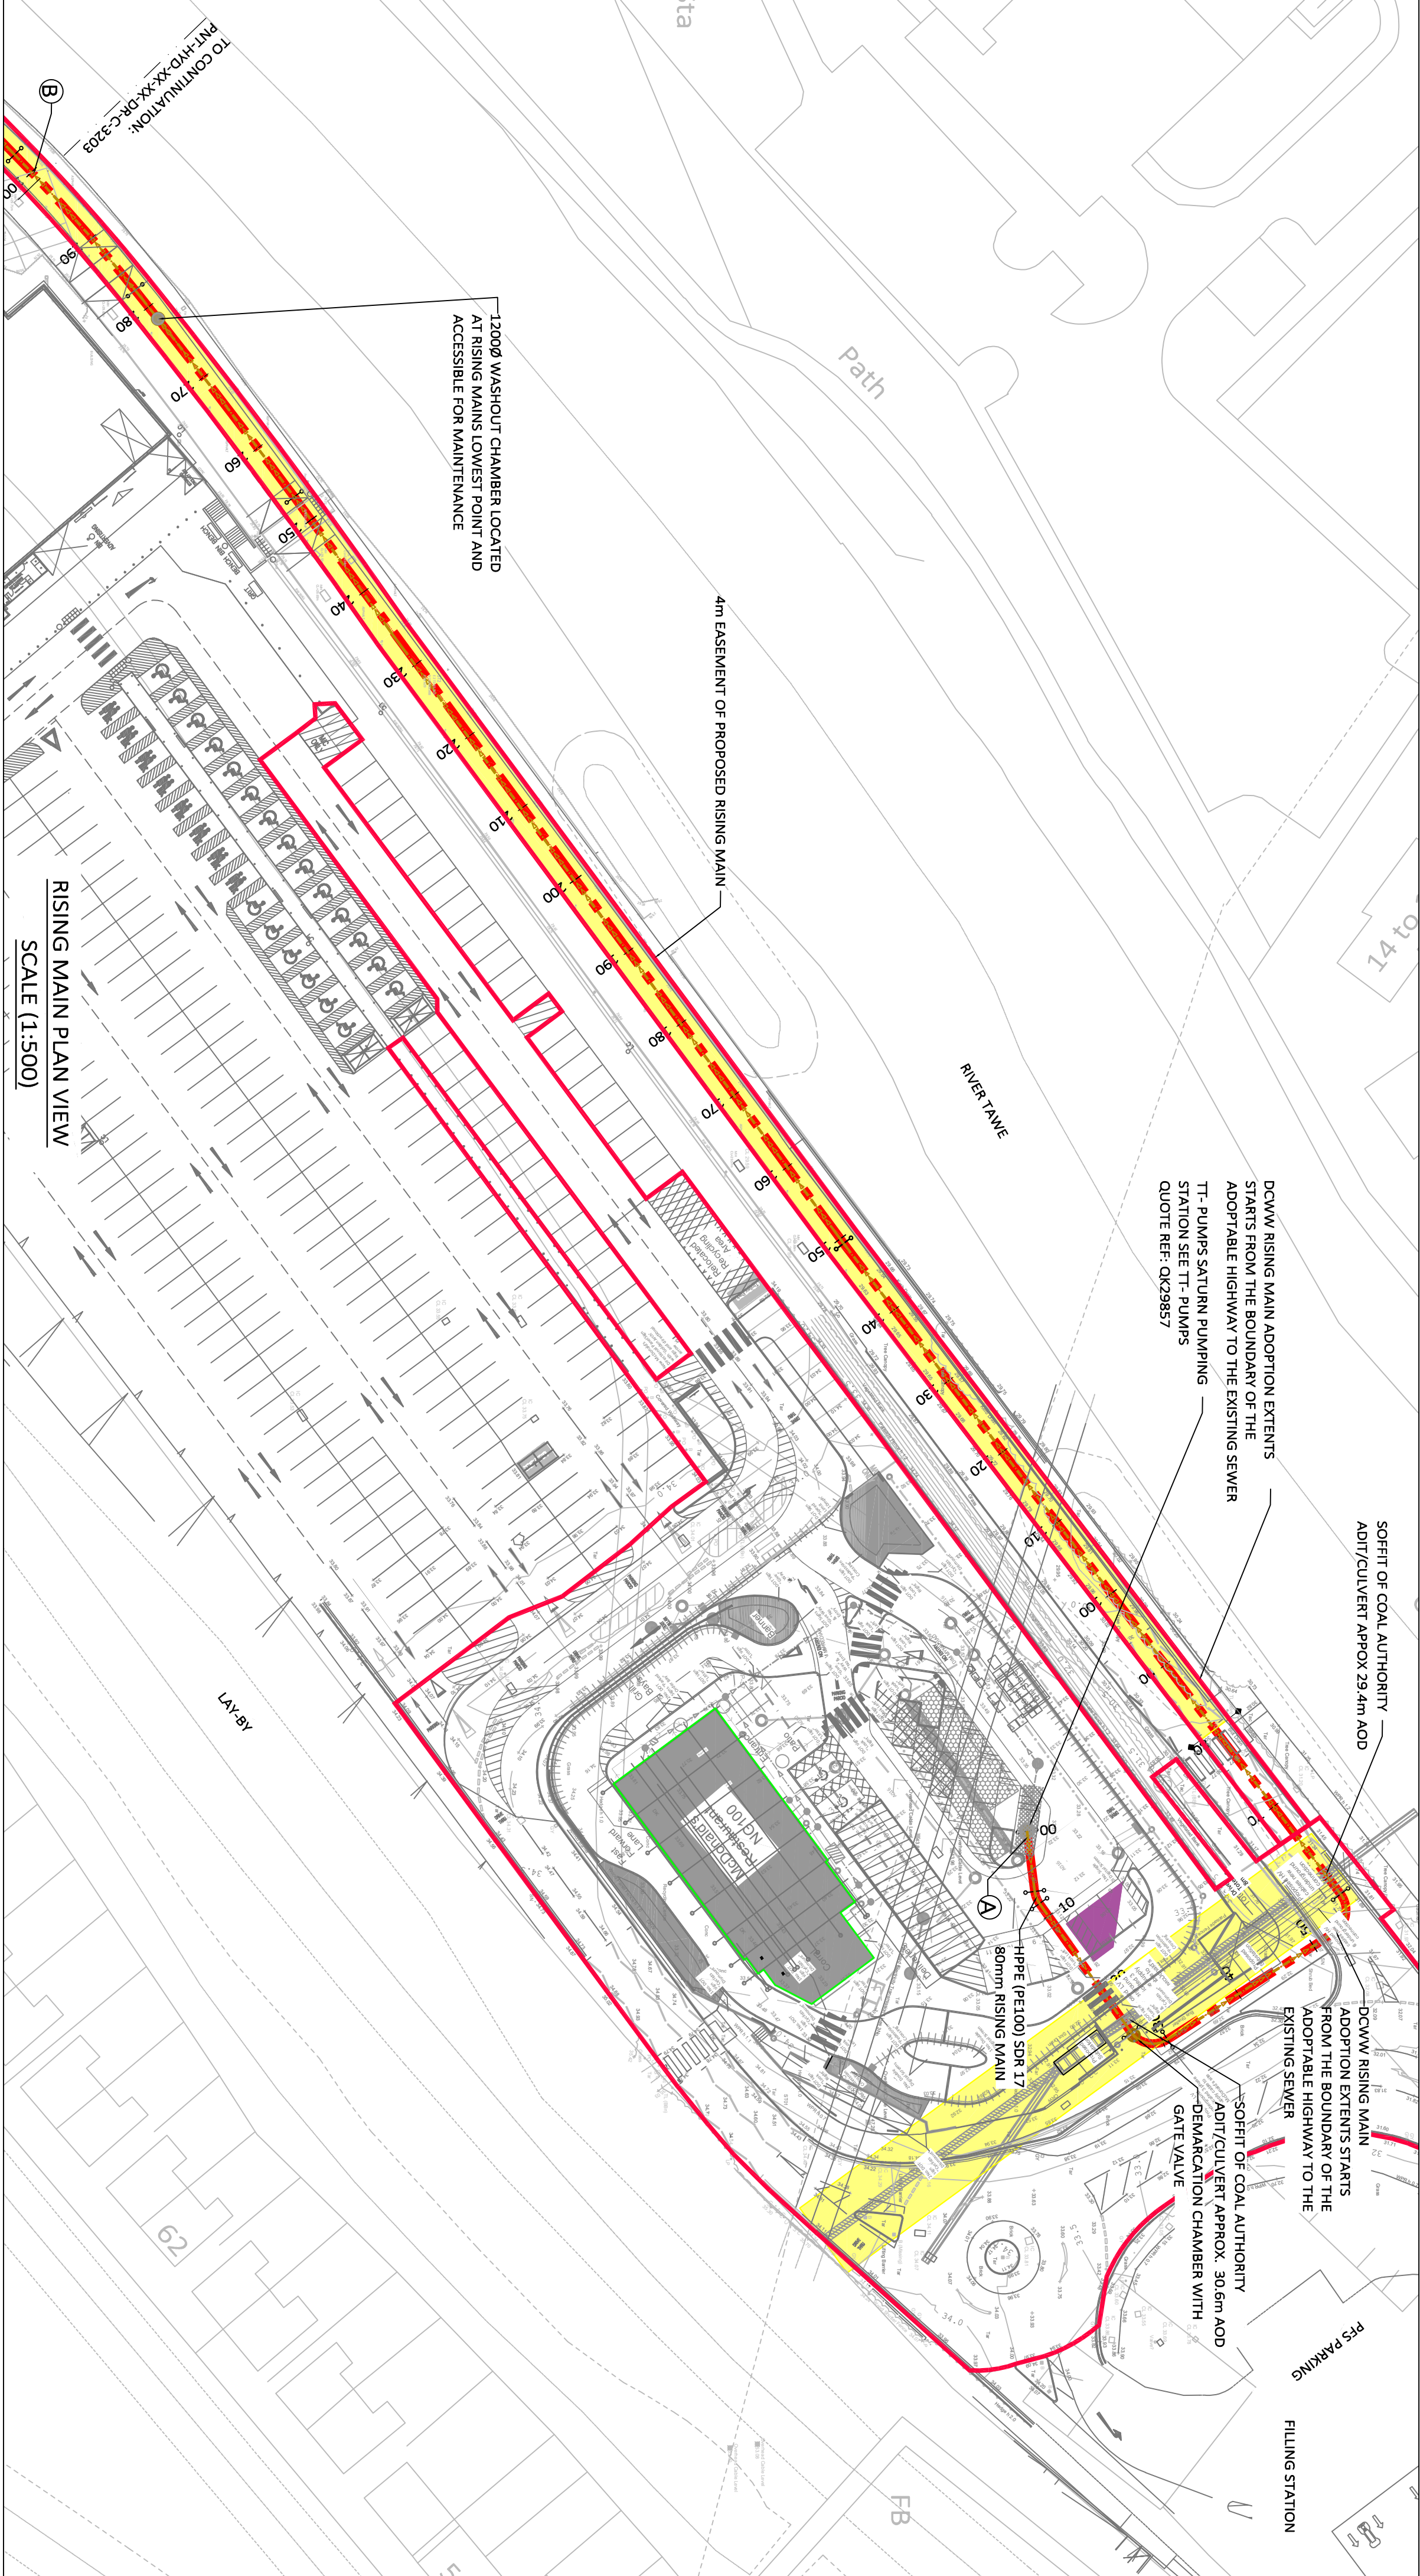
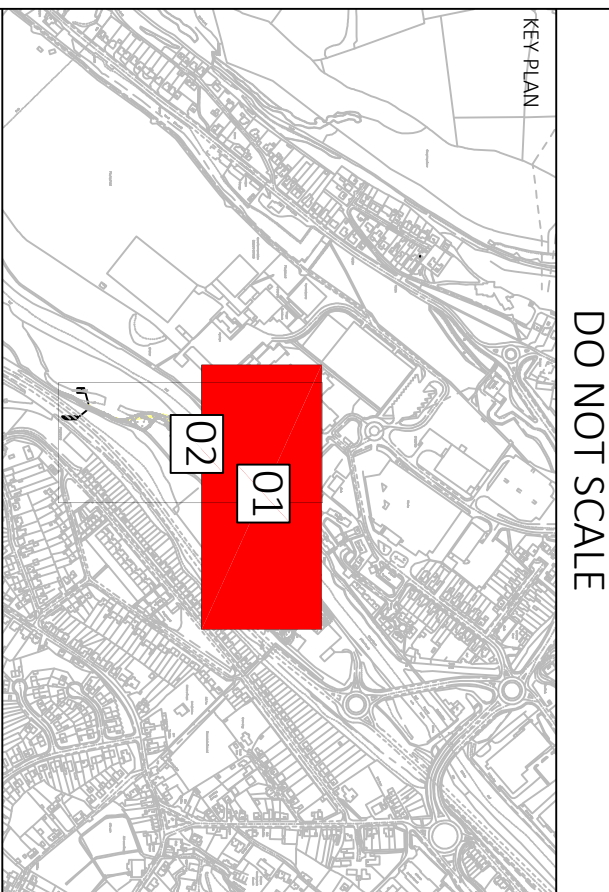


1. Drawing to be in conjunction with all other relevant project drawings.
2. Use of this drawing does not absolve the client from his responsibilities under the Health and Safety: The Construction Design and Management Regulations 2015. The Principal Designer is required to contact Hydrock Consultants prior to permitting this drawing to be used in connection with any construction works.
3. The drawing shall be used in conjunction with the Health and safety information provided and/or within the pre-construction information.
4. Before commencement of works associated with the drawing, refer to the relevant information for the works including, but not limited to, residual risk information.
5. The drawing has been based on information provided by other parties and Hydrock do not warrant the accuracy of the information.
6. The drawing indicates the design intent for the works and items/service routes in such detail as to indicate the design. The drawing does not show all components that may be necessary to locate services in a fully coordinated manner.
7. It is known that existing utility company underground services and apparatus is present within the proposed works area and it is the Contractor's responsibility to locate existing services on site accurately.
8. The Contractor should comply with h4(a) 47 'Avoiding Danger from Underground Services' when excavating around existing services. The Contractor is to verify the line, level and diameter of existing services before commencing drainage works.
9. The Contractor should allow for all necessary investigative work (ast detection, trial holes, etc.) to determine point and depth of all underground services to avoid damage and ensure supply to existing users.
10. Hydrock will be used for the intended purpose only and Hydrock does not warrant the accuracy of this information.
11. Dimensions shall not be scaled from the drawing and the contractor shall be responsible for obtaining all dimensions and levels on site for the actual setting out of the works.
12. Hydrock is not responsible for checking dimensions on site.
13. Hydrock is not responsible for setting out grid lines, building line etc.
14. Hydrock is not responsible for dimensions used in the ordering and manufacturing of equipment and this shall be the responsibility of the contractor.
15. All figured levels are in metres and related to existing survey grid & datum unless noted otherwise.
16. All figured dimensions are in metres unless noted otherwise.
17. All figured dimensions are in metres unless noted otherwise.

[illegible]

REFERENCE

PNT-HYD-XX-XX-DR-C-3202 _ RISING MAIN PLAN AND LONG-SECTION SHEET 02 OF 02

PNT-HYD-XX-XX-DR-C-3202 - RISING MAIN PLAN AND LONG-SECTION SHEET 02 OF 02

REVISIONS			
Rev.	FOR INFORMATION	13.0.26	KK
P01			IMH
	Revision Notes	Date	Drawn By
			Checked / Approved

Hydrex
now
Stantec

t: +44(0)2920 023665
e: cardiff@hydrock.com

MCDONALDS RESTAURANTS LTD

MCDONALDS PONTARDAWE

RISING MAIN PLAN AND
 LONG-SECTION
 SHEET 01 OF 02

HYDROCK PROJECT NO.
C-15297-C

SCALE @ A1
AS SHOWN

SUITABLE FOR INFORMATION

DRAWING NO.
PNT-HYD-XX-XX-DR-C-3202

REVISION
P01