


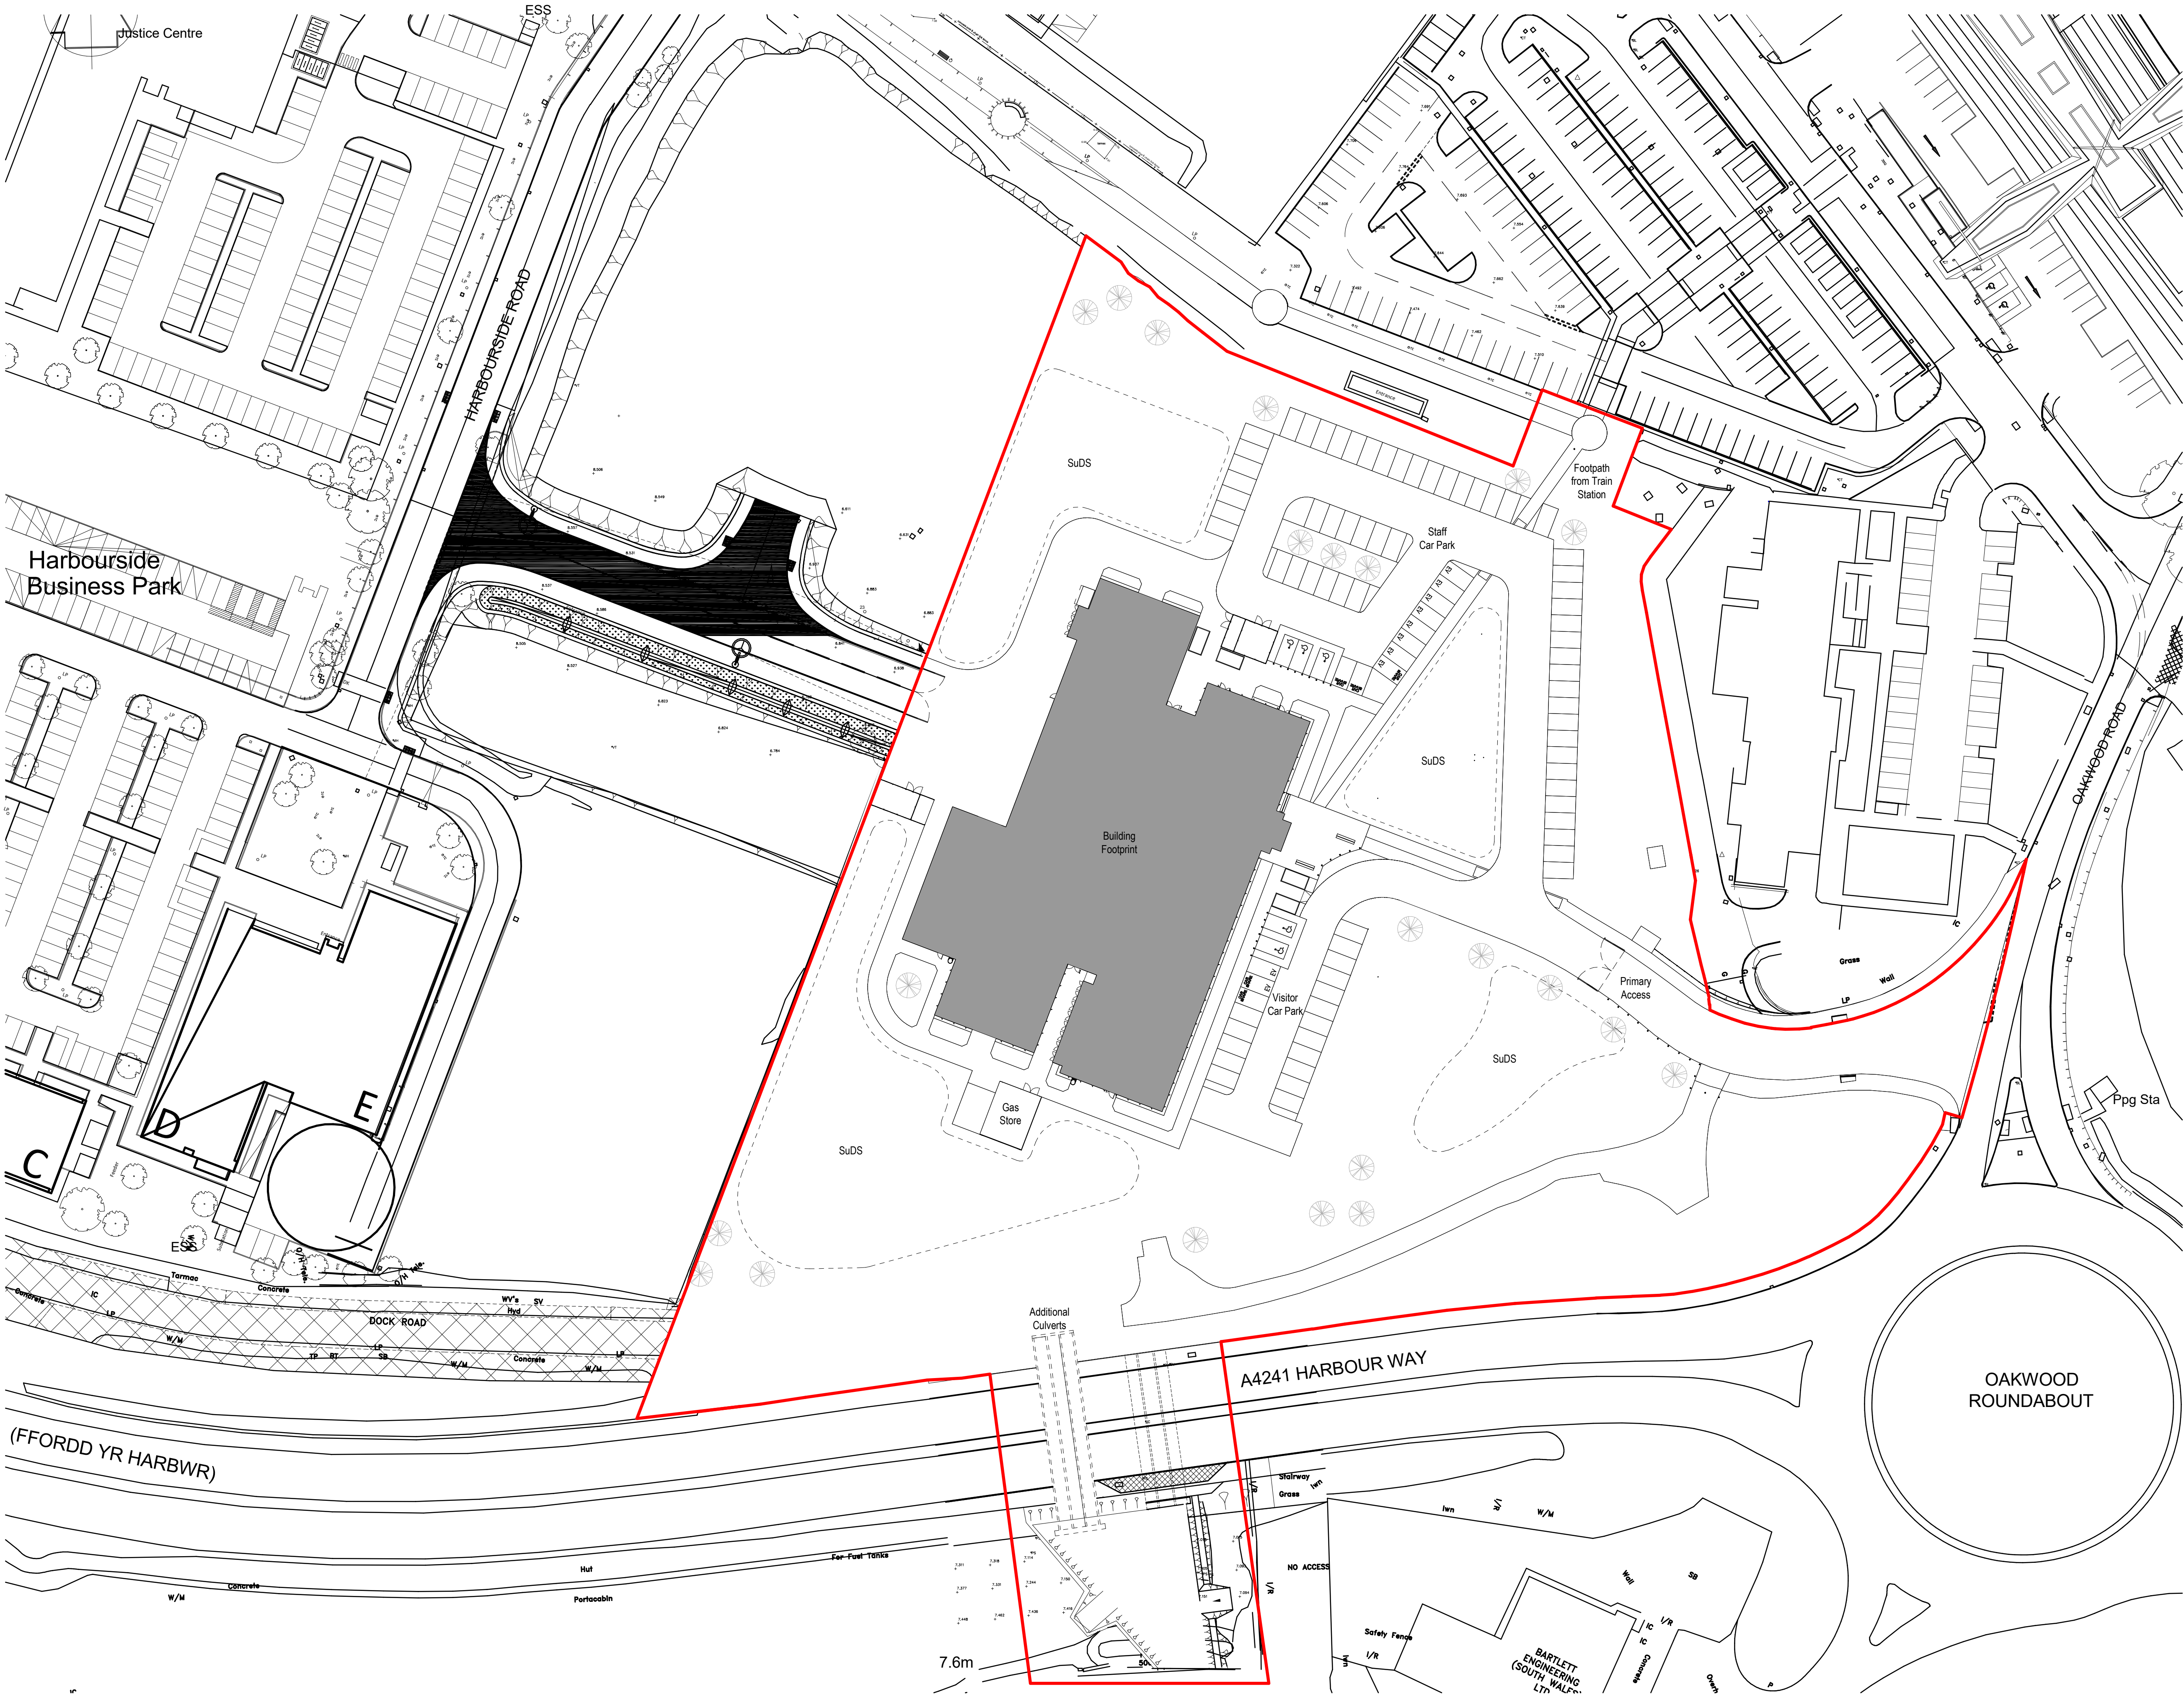

Notes:

- This drawing is copyright.
- Do not scale dimensions from this drawing.
- This drawing is to be read in conjunction with all other relevant drawings. All discrepancies on this drawing are to be reported to the architect.
- Do not modify any element of this drawing.
- Use drawing only for purposes issued.
- This drawing may contain colour.

Scale Bar
0 5m 15m 25m
Scale: 1:500

Key Plan

Hazard

HAZ-xx
To warn of significant hazards or information that is unusual
To be read in conjunction with all other consultant's information
Refer to CDM Schedule XXXX-IBI-WB-XX-SC-A-572-0010

The following external model files are included within this drawing:

Legend

Site Boundary

P04	19/12/2025	Site Layout update for NMA submission	AP	AP
P03	24/01/2025	Site updates following comments from Active Travel Officer	AP	AP
P02	22/11/2024	Issue for Planning: Addition of Culvert Layout & updated site boundary line	AP	AP
P01	15/11/2024	Issue for Planning	AP	AP
Rev	Date	Revision Notes	Drawn	Review
Logos				

**MORGAN
SINDALL**

ARCADIS
www.arcadis.com

Project
SWITCH Harbourside

Drawing Title
Proposed Site Block Plan

Job Number 143606	Date 24/11/15	Security Classification	Drawn By AP
Scale@A1 1 : 500	Purpose Planning	Reviewed By AP	
Drawing Number 26CB02-ARC-30-00-D-A-100002	Revision P04	Suitability	