
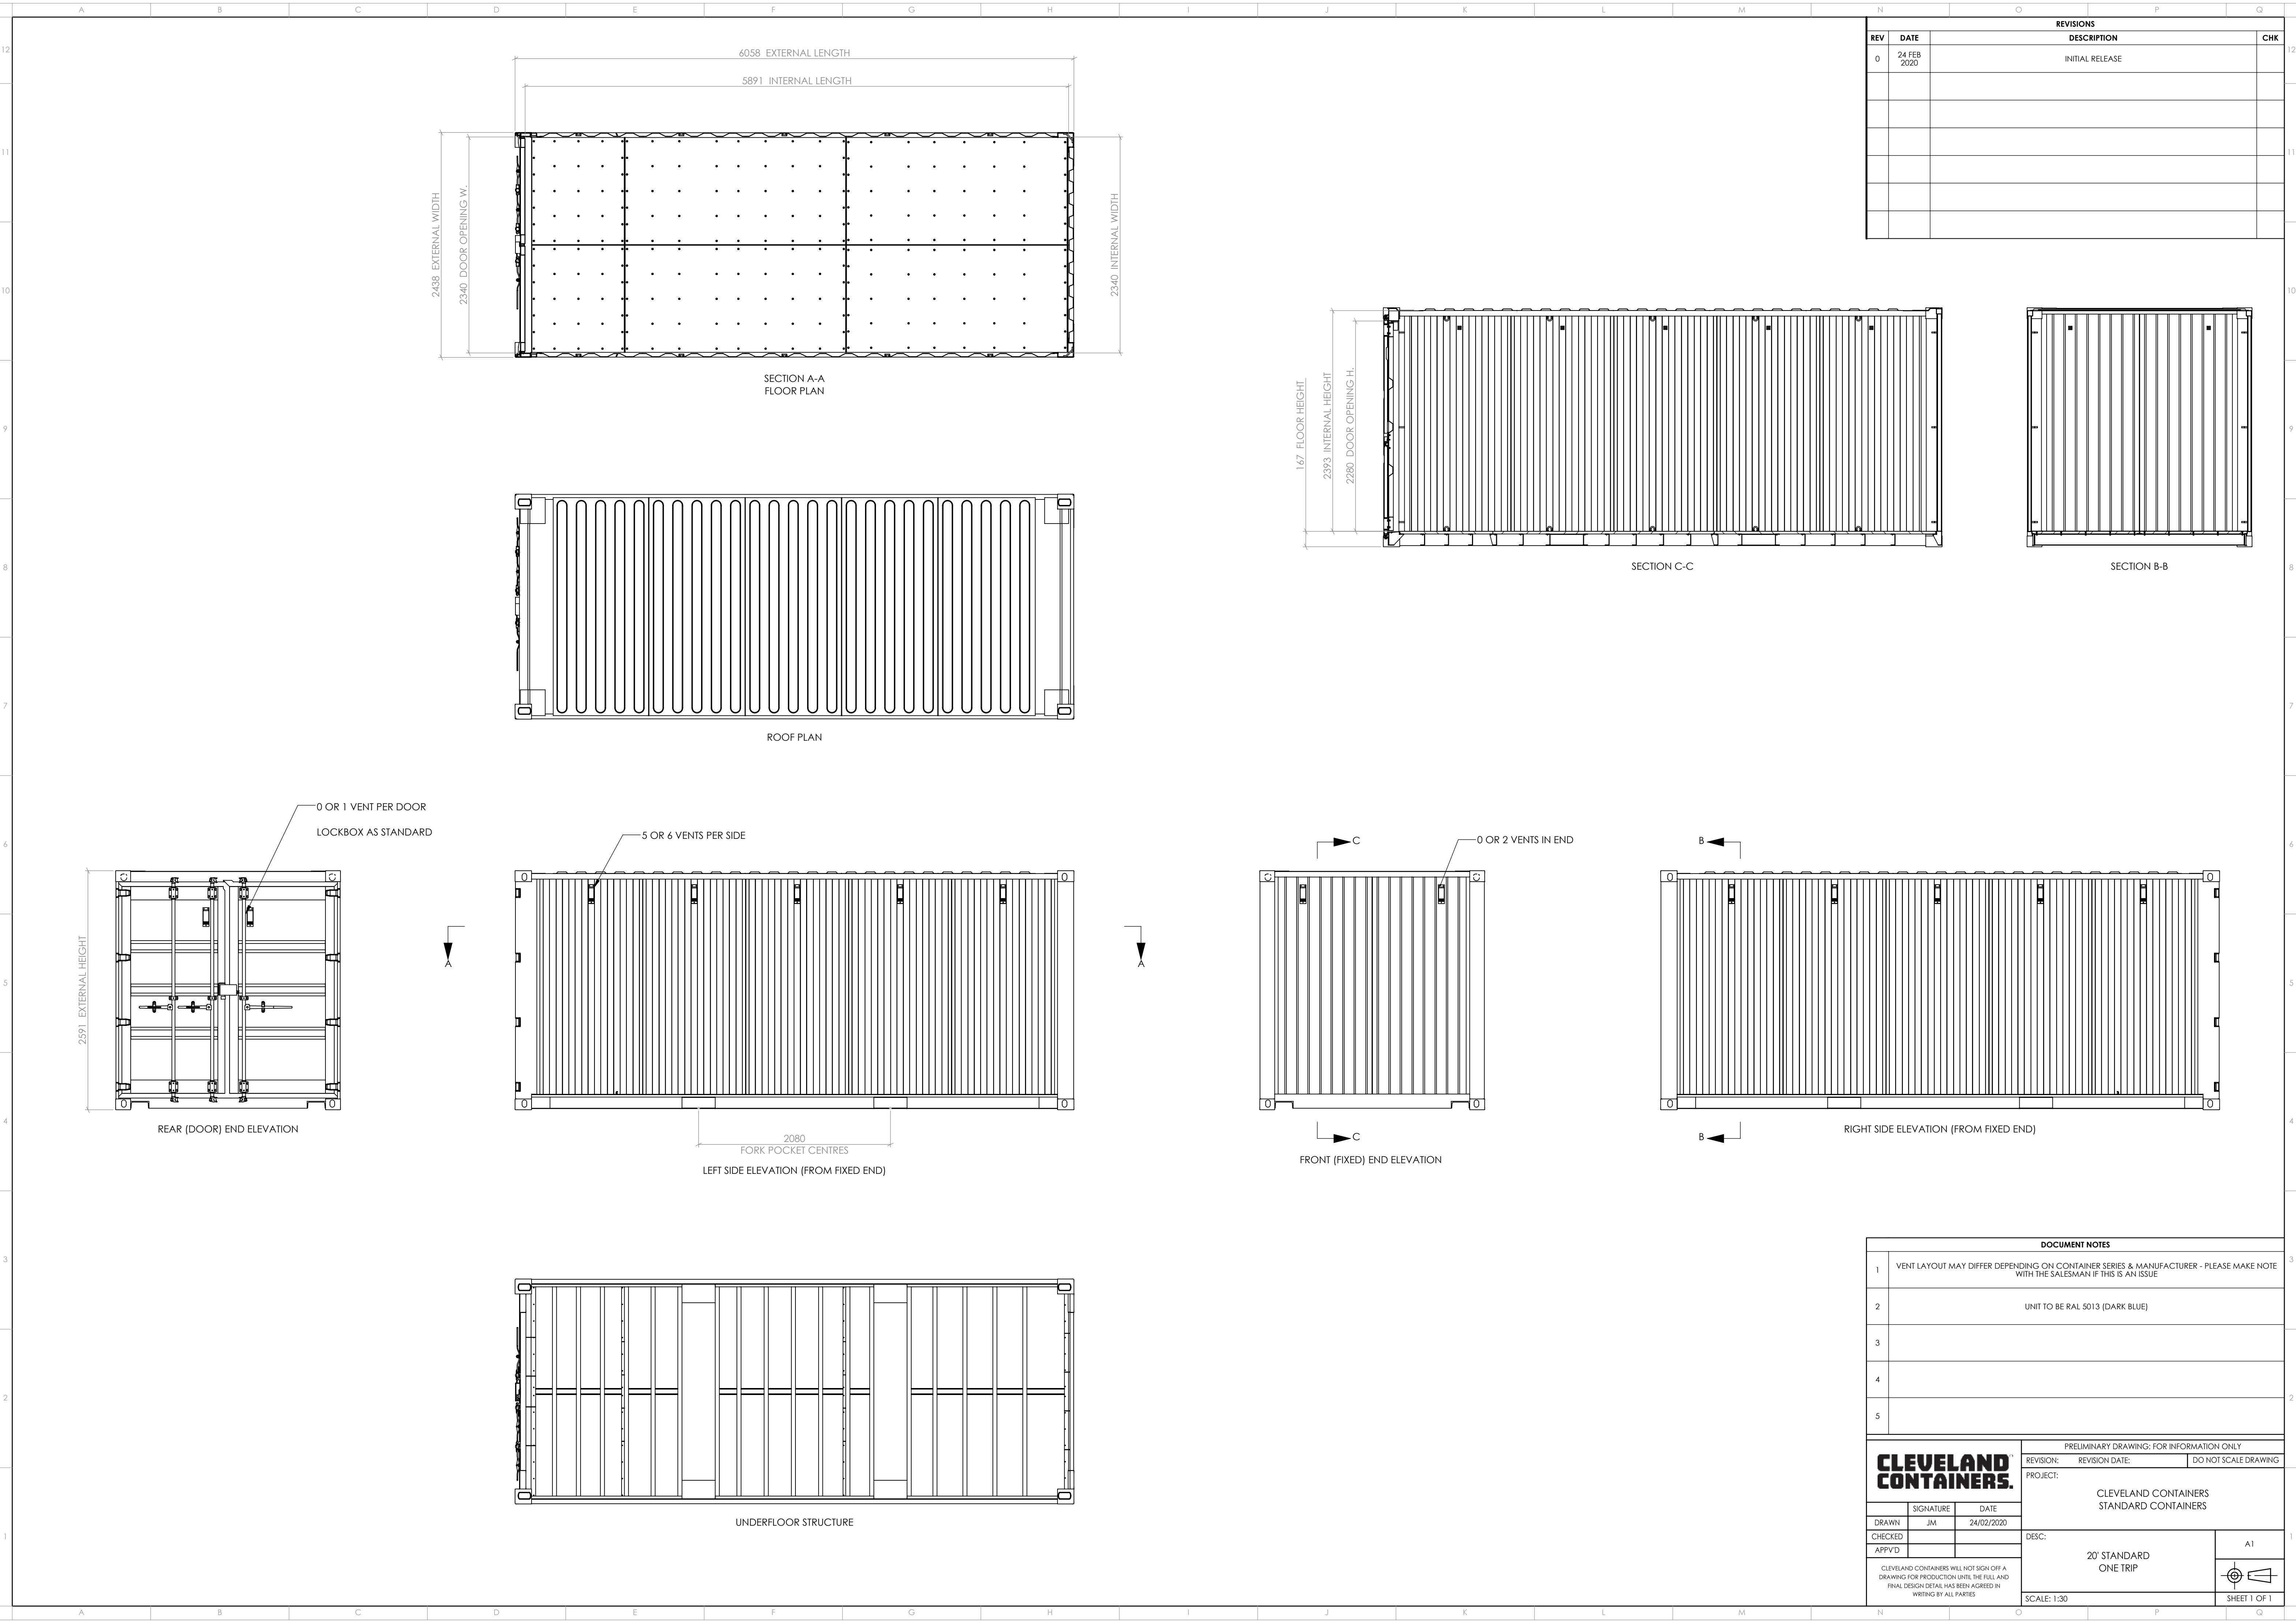


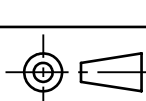

REVISIONS			
REV	DATE	DESCRIPTION	CHK
0	24 FEB 2020	INITIAL RELEASE	

DOCUMENT NOTES			
1	VENT LAYOUT MAY DIFFER DEPENDING ON CONTAINER SERIES & MANUFACTURER - PLEASE MAKE NOTE WITH THE SALESMAN IF THIS IS AN ISSUE		
2	UNIT TO BE RAL 5013 (DARK BLUE)		
3			
4			
5			
CLEVELAND CONTAINERS		PRELIMINARY DRAWING: FOR INFORMATION ONLY	
		REVISION:	REVISION DATE: DO NOT SCALE DRAWING
		PROJECT: CLEVELAND CONTAINERS STANDARD CONTAINERS	
		DESC: 20' STANDARD ONE TRIP	
		SCALE: 1:30	
DRAWN: JM CHECKED: APP'VD:		DATE: 24/02/2020	A1 
CLEVELAND CONTAINERS WILL NOT SIGN OFF A DRAWING FOR PRODUCTION UNTIL THE FULL AND FINAL DESIGN DETAIL HAS BEEN AGREED IN WRITING BY ALL PARTIES			
SHEET 1 OF 1			