

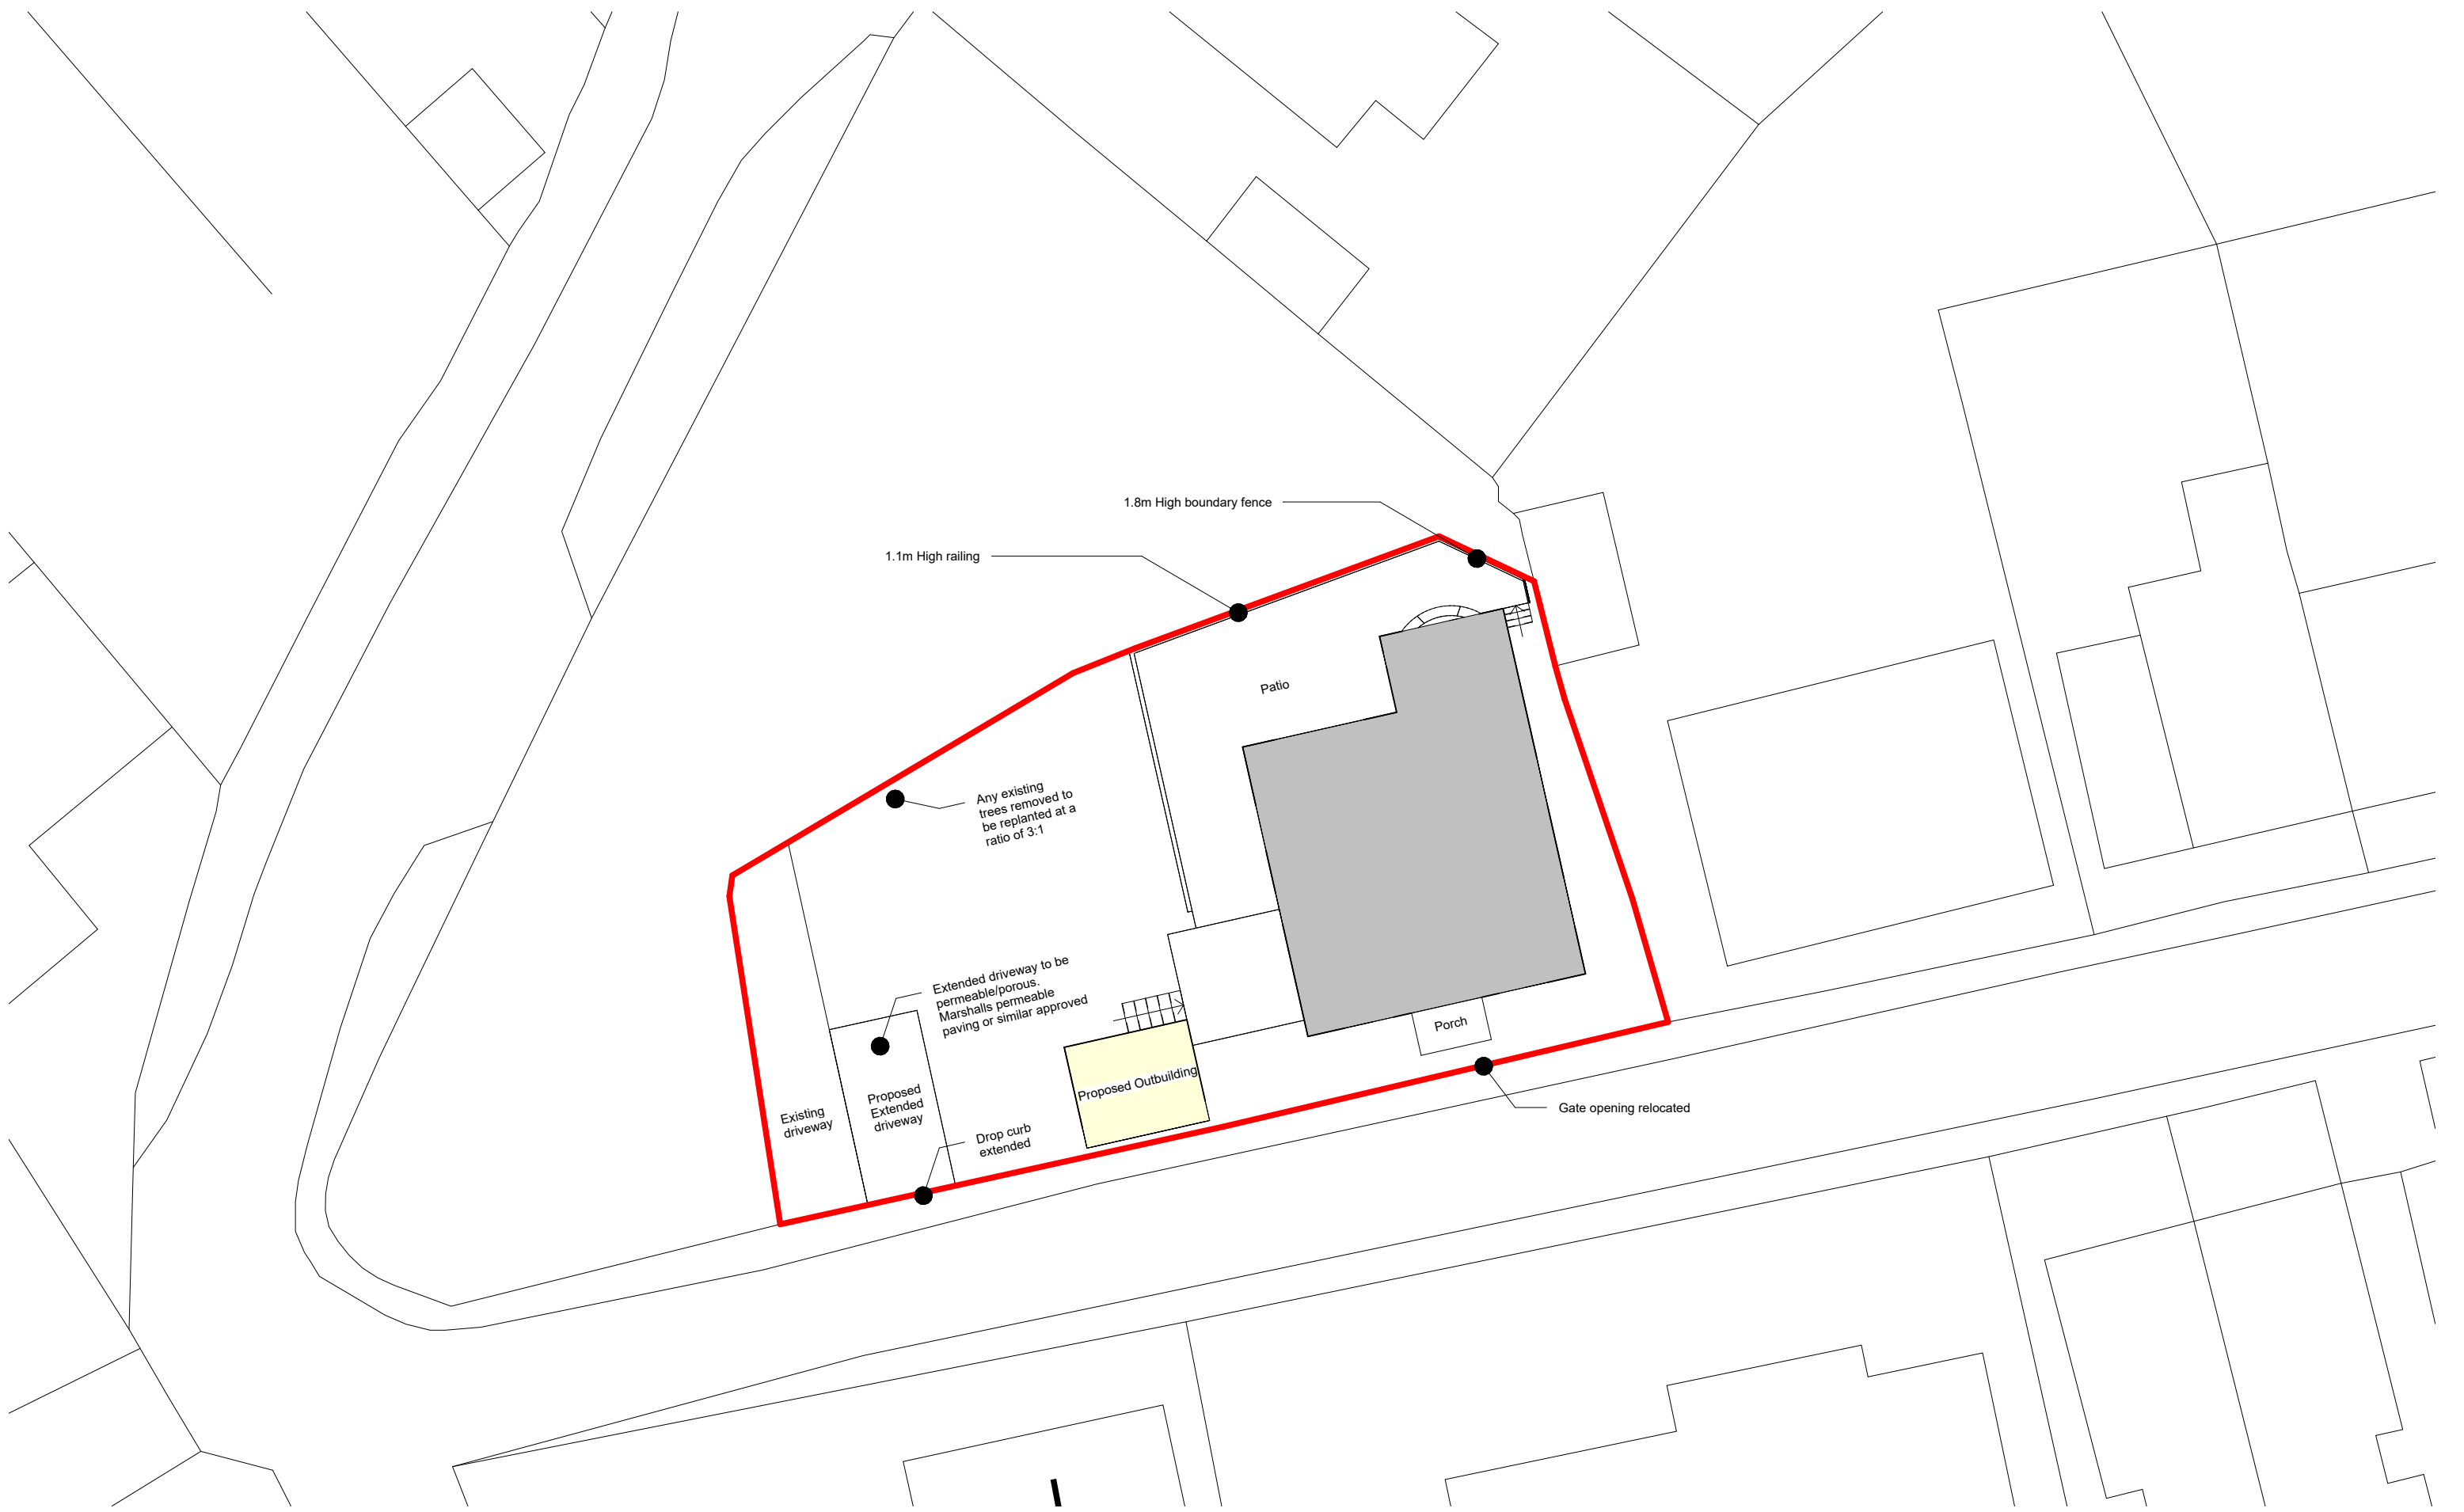


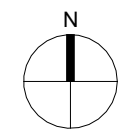

1 0.3 - Proposed Site Block Plan
1 : 200

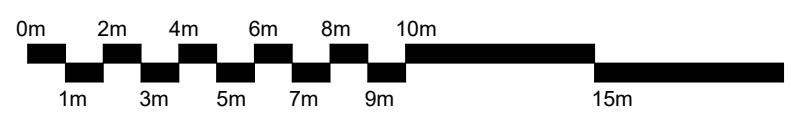

PROJECT NAME: <i>Residential Extension</i>	DRAWING TITLE: <i>Proposed Site Block Plan</i>	DRAWING <i>003</i>	PAPER SIZE <i>A3</i>	SCALE <i>As indicated</i>	REVISION <i>D</i>	DATE <i>12/15/25</i>
---	---	-----------------------	-------------------------	------------------------------	----------------------	-------------------------