


McDs Specification Booklet
SIGNAGE DETAILS

Signage illumination does not exceed 500 CD/M²

SWATCHES
RAL 7022

SIGN 11 - Digital Unit Micro - FG-MCD-522A
Digital Ordering Unit
SEE DETAILED SPEC BELOW
Size - as shown
Scale - 1:5

1No. Micro Screen Housing, finished to match RAL '7022 Umbra Grey'.

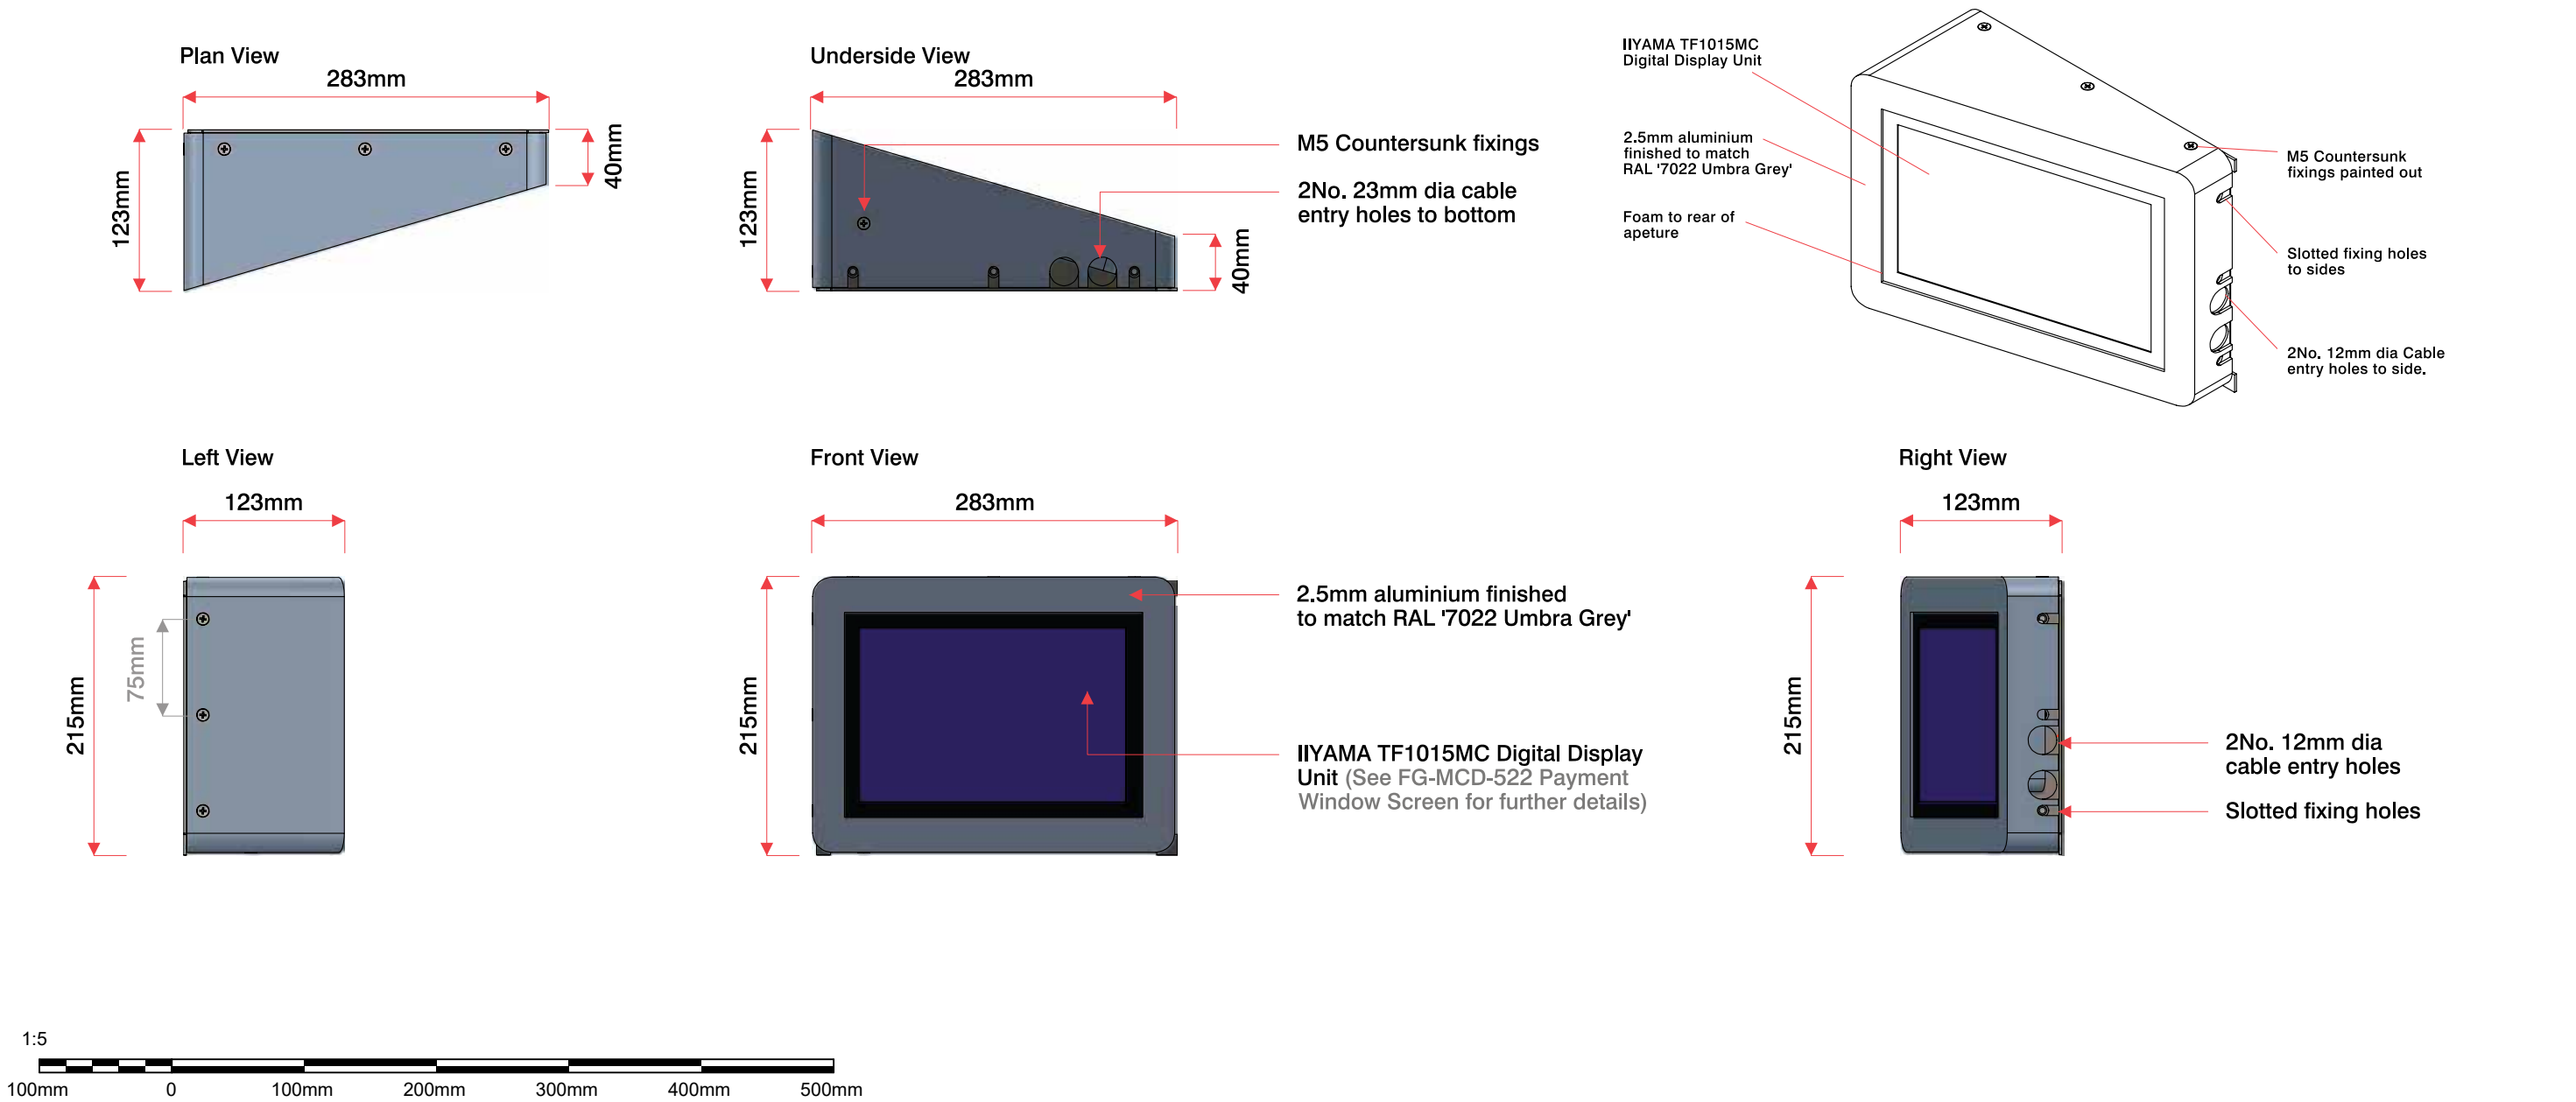

Site
McDonalds Specification Booklet

Job Number
00000
Drawing Location

Page 7 of 13

Scale
1:5
Issue / Rev
Issue 03

Drawn By
JS
Checked By

Sales Rep
CS
Date
26/11/24



BUTTERFIELD SIGNS LTD
174 Sunbridge Rd
Bradford
West Yorkshire
BD1 2RZ
Tel: 01274 722244
Fax: 01274 848996
Web: www.butterfieldsigns.co.uk