
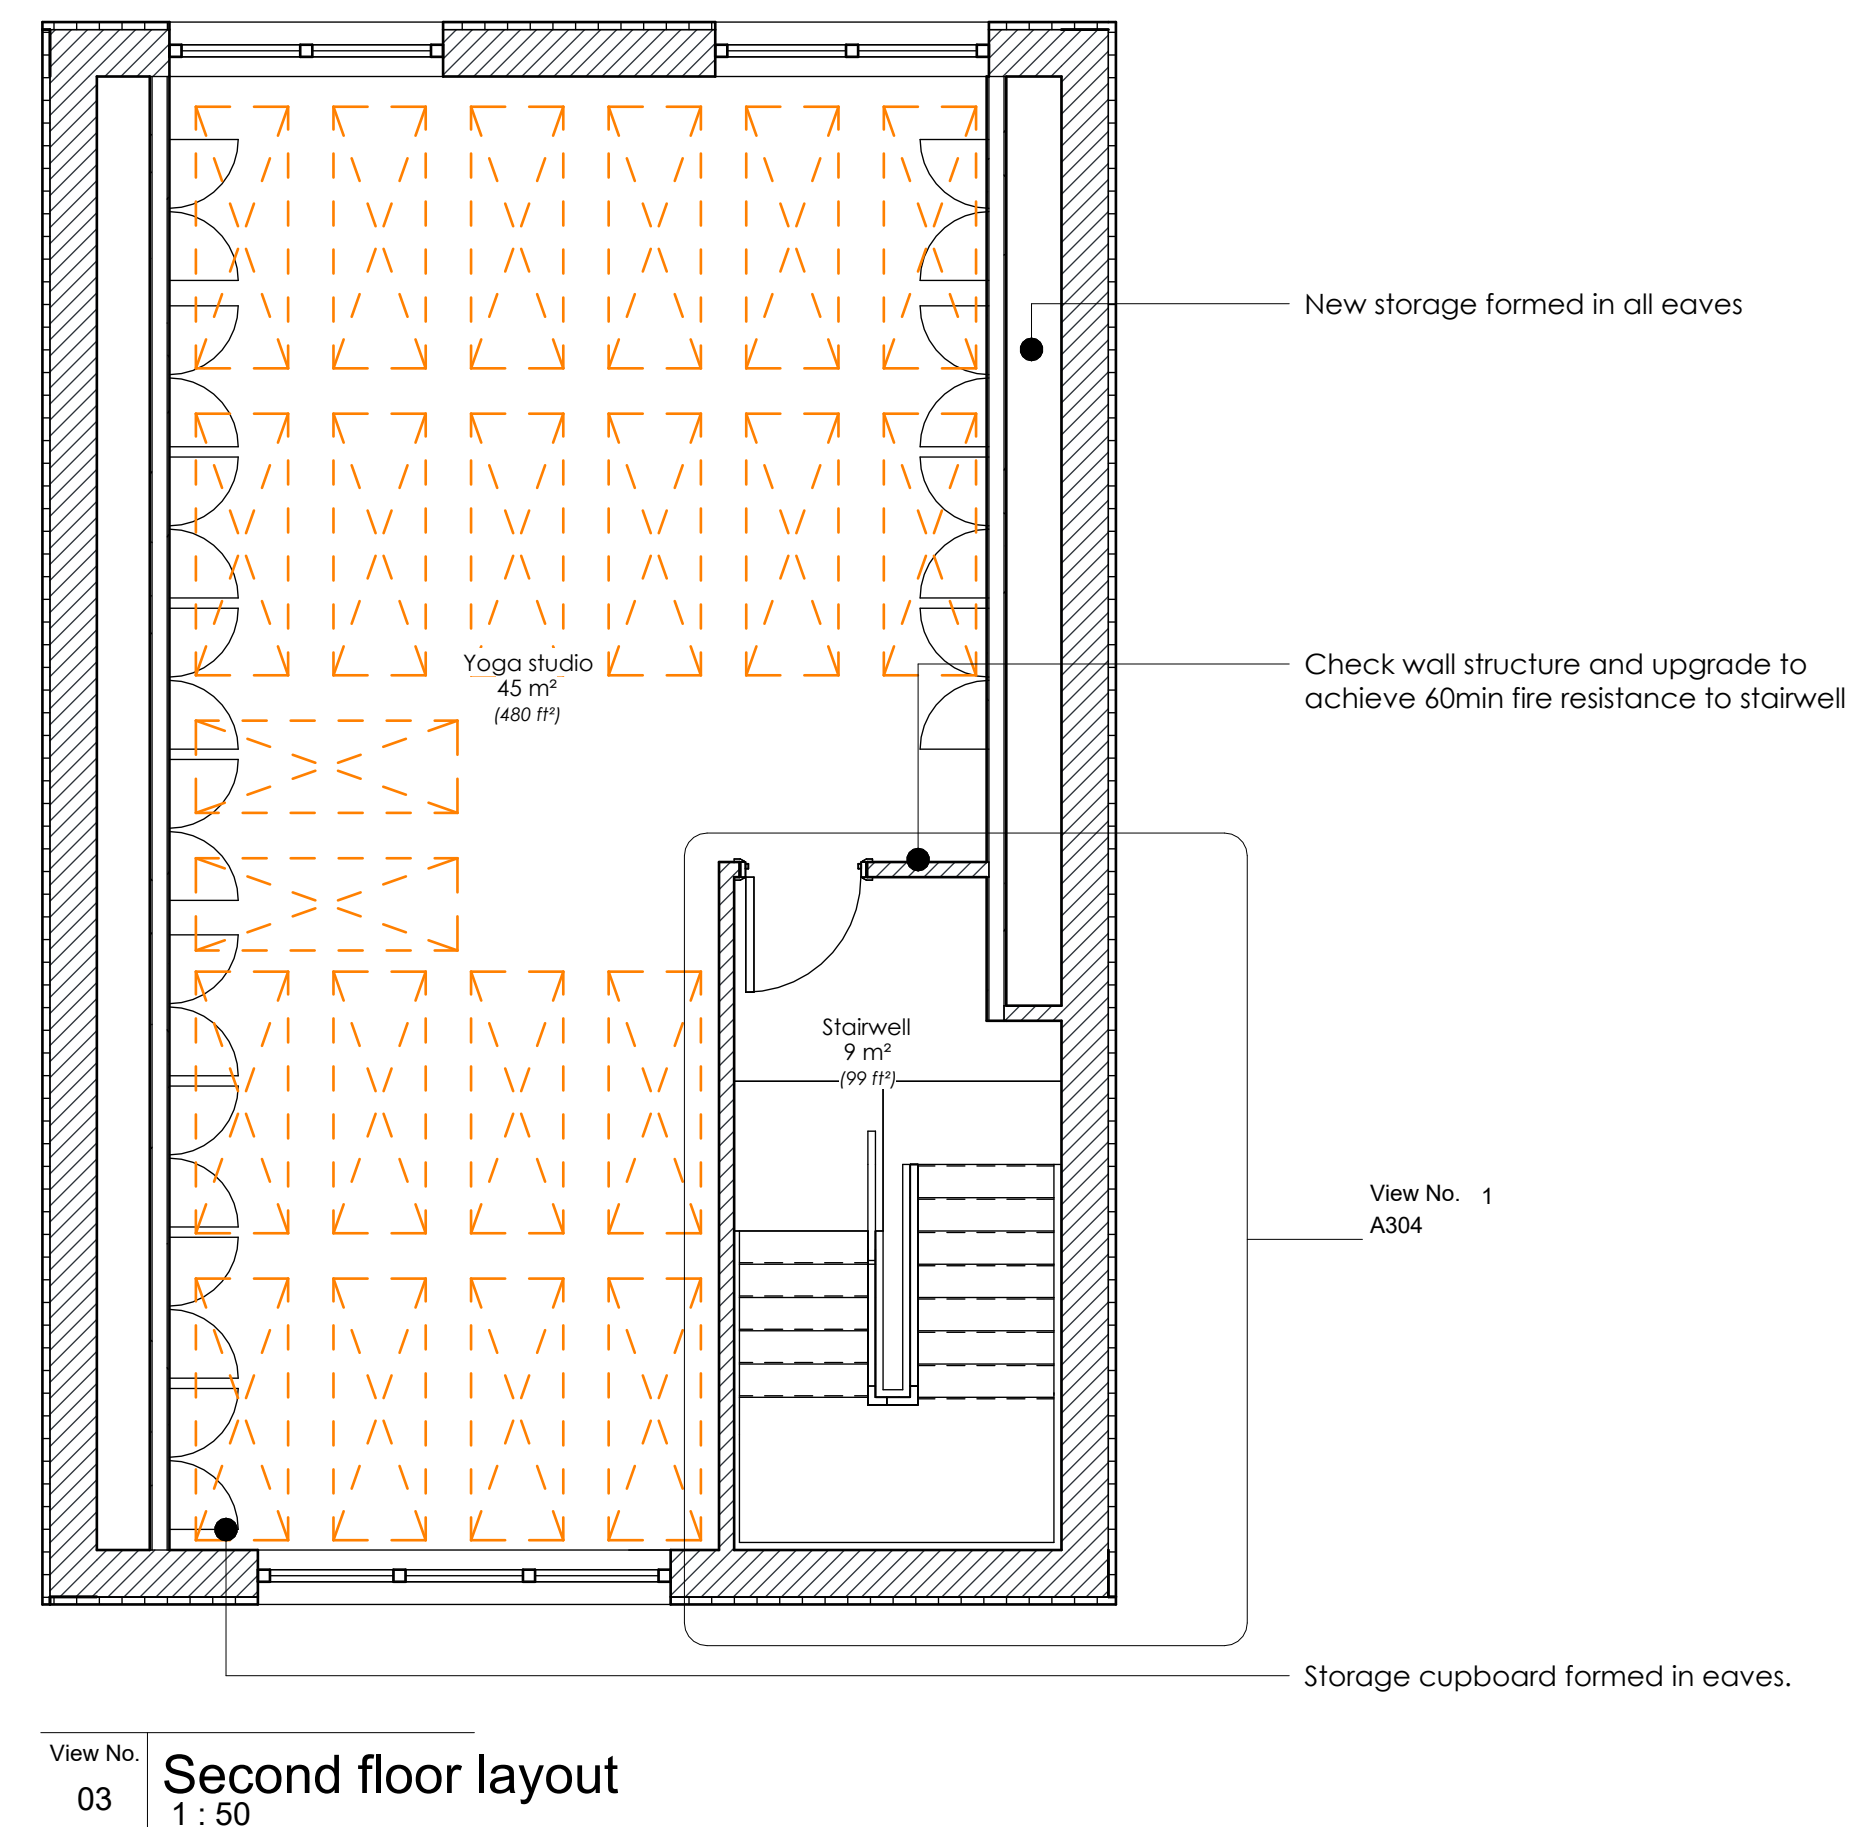
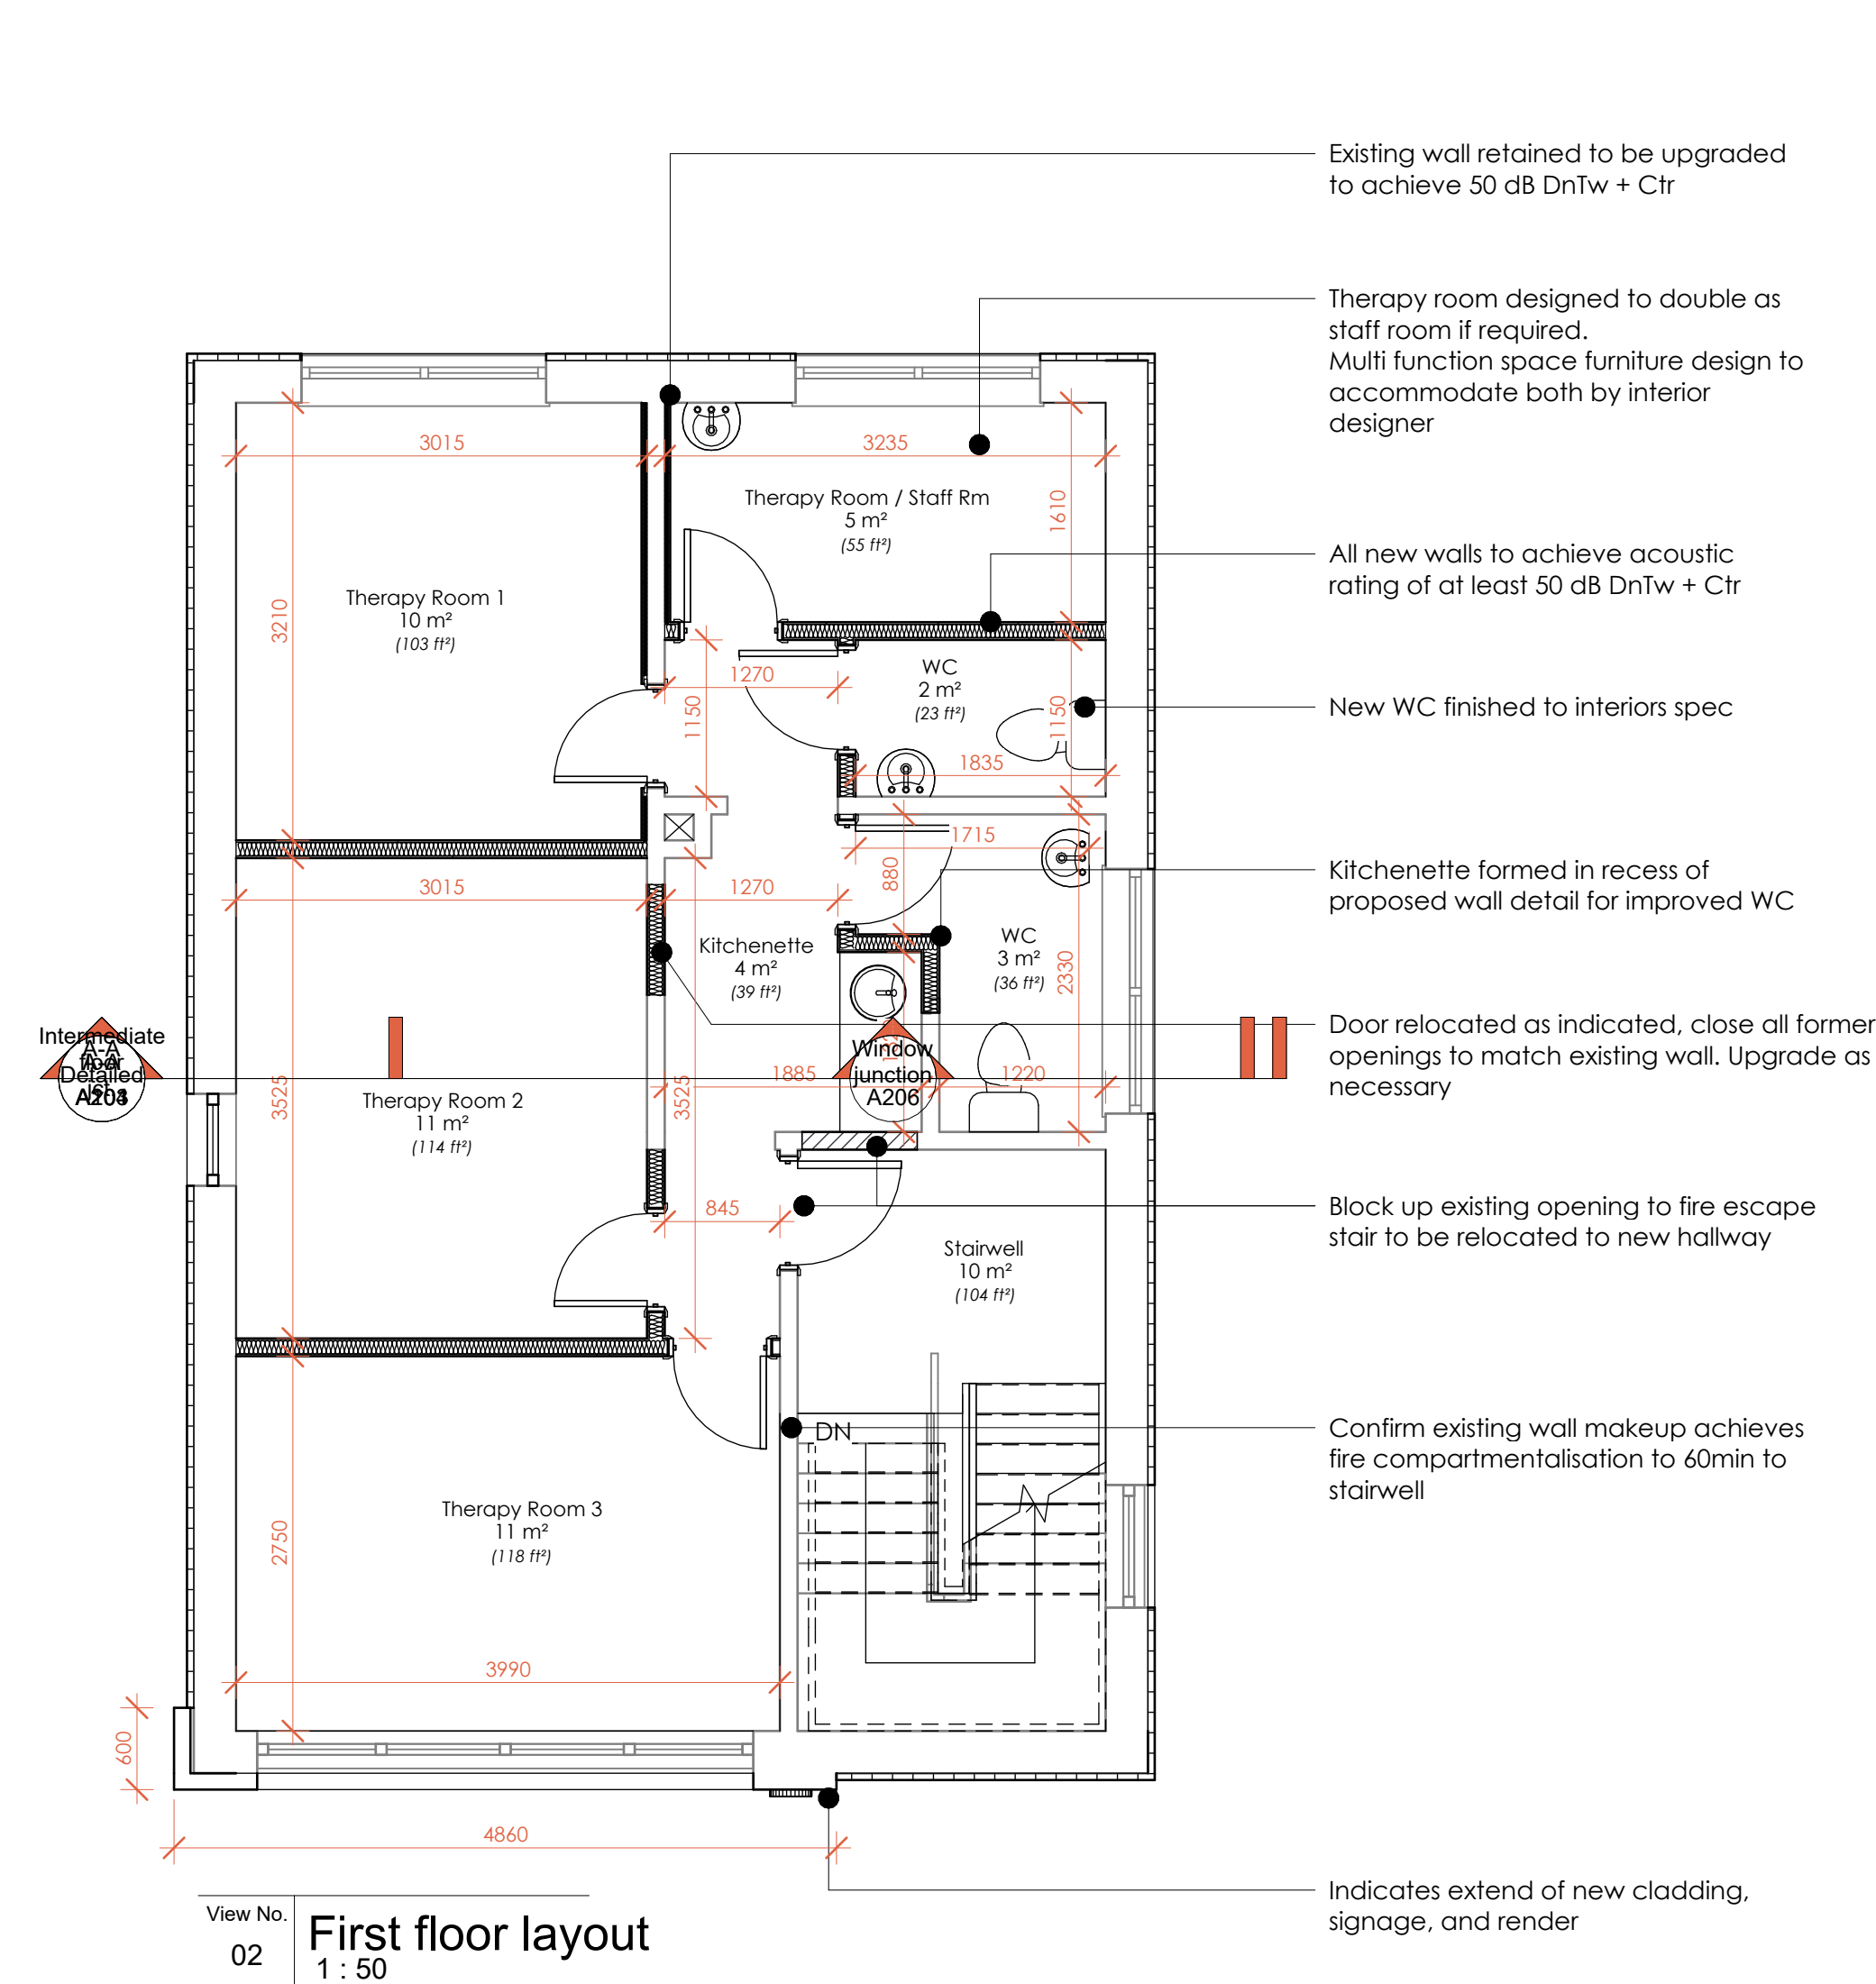


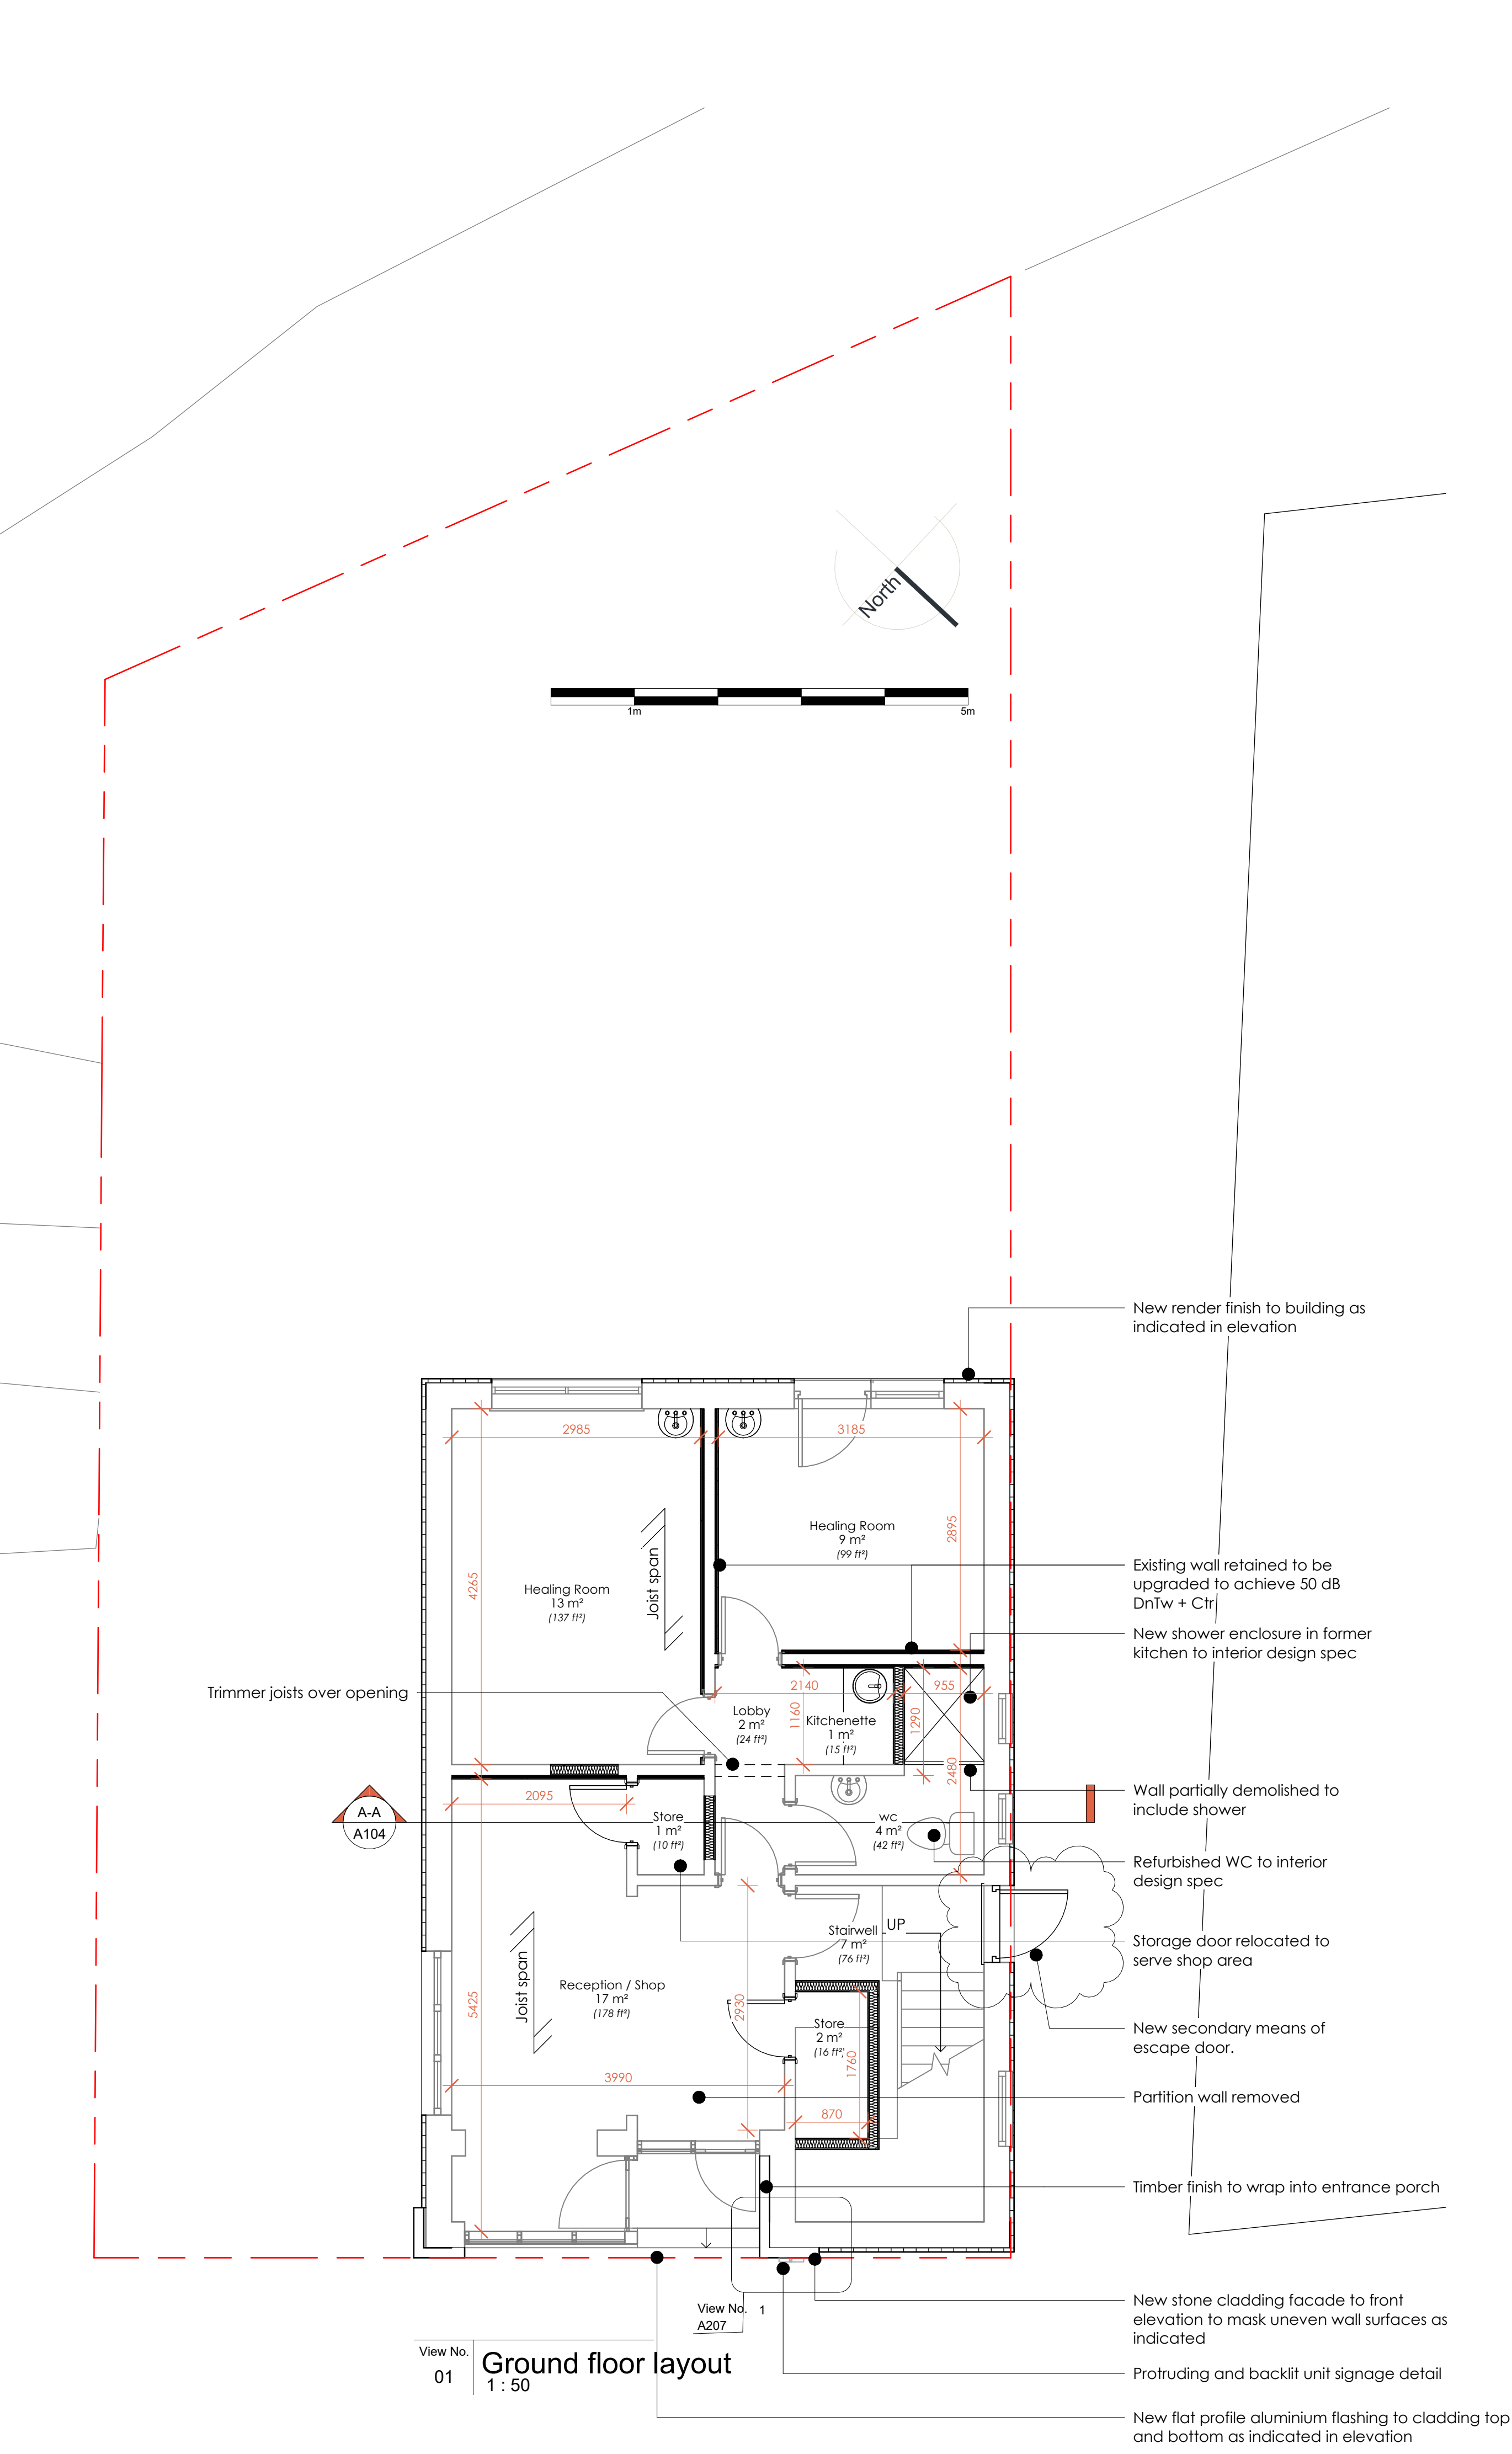

A1

All dimensions are in millimeters unless otherwise stated. Do not scale from this drawing. Check dimensions on site, report any discrepancies immediately.
Drawings are copyright of Pensaerlaeth Williams Architecture Ltd. and must not be altered, reproduced, or passed on to any third party without prior consent.

Mr & Mrs Vickery
77 Herbert Street, Pontardawe, SA8 4ED

Williams
Architecture / Pensaerlaeth
Pensaerlaeth Williams Architecture Ltd.
Suite 11 Avon House, Dafen Trade Park, Llanelli.
www.williamsarch.co.uk
01554 253 177 www.williamsarch.co.uk

Detailed layout plans
Ref: PWA-466
Date: 11.02.26
Status: Planning
Revision: A
Drawn: L JW
Checked: Checker
Plan: A103
Scale: 1 : 50