



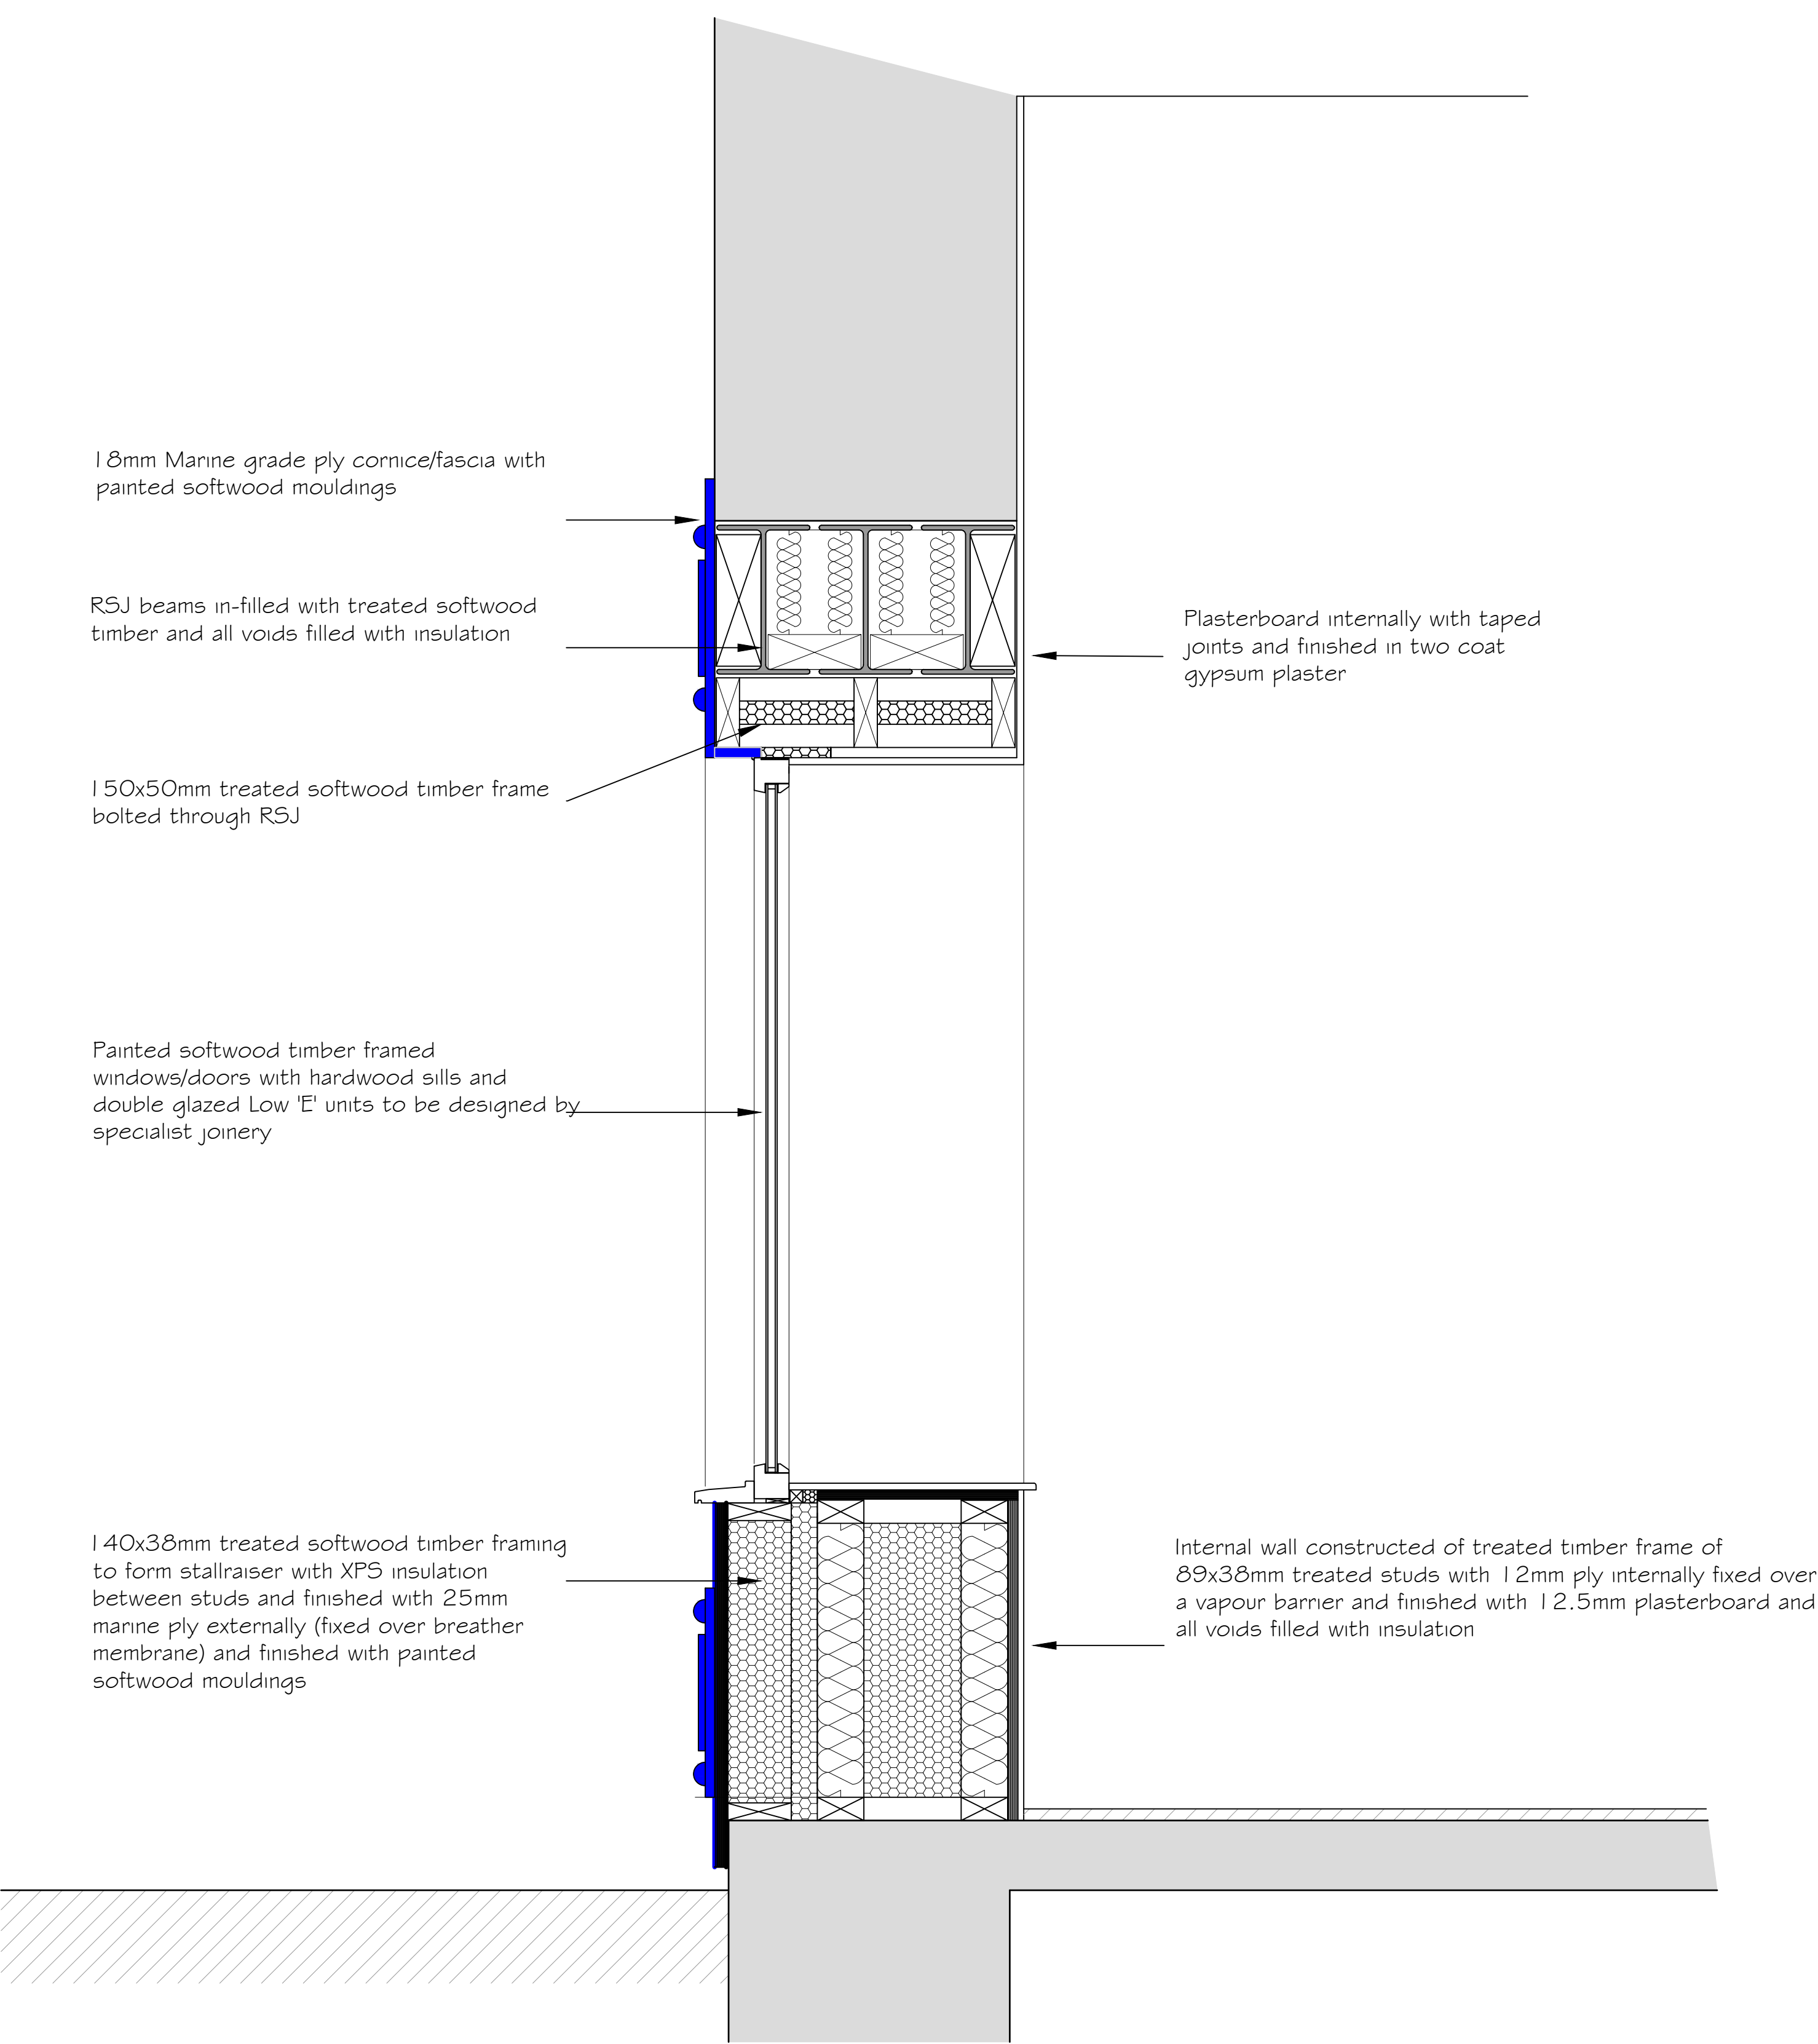

Typical Section Through Shop Facade (Rear Elevation)
@ 1:10 Scale

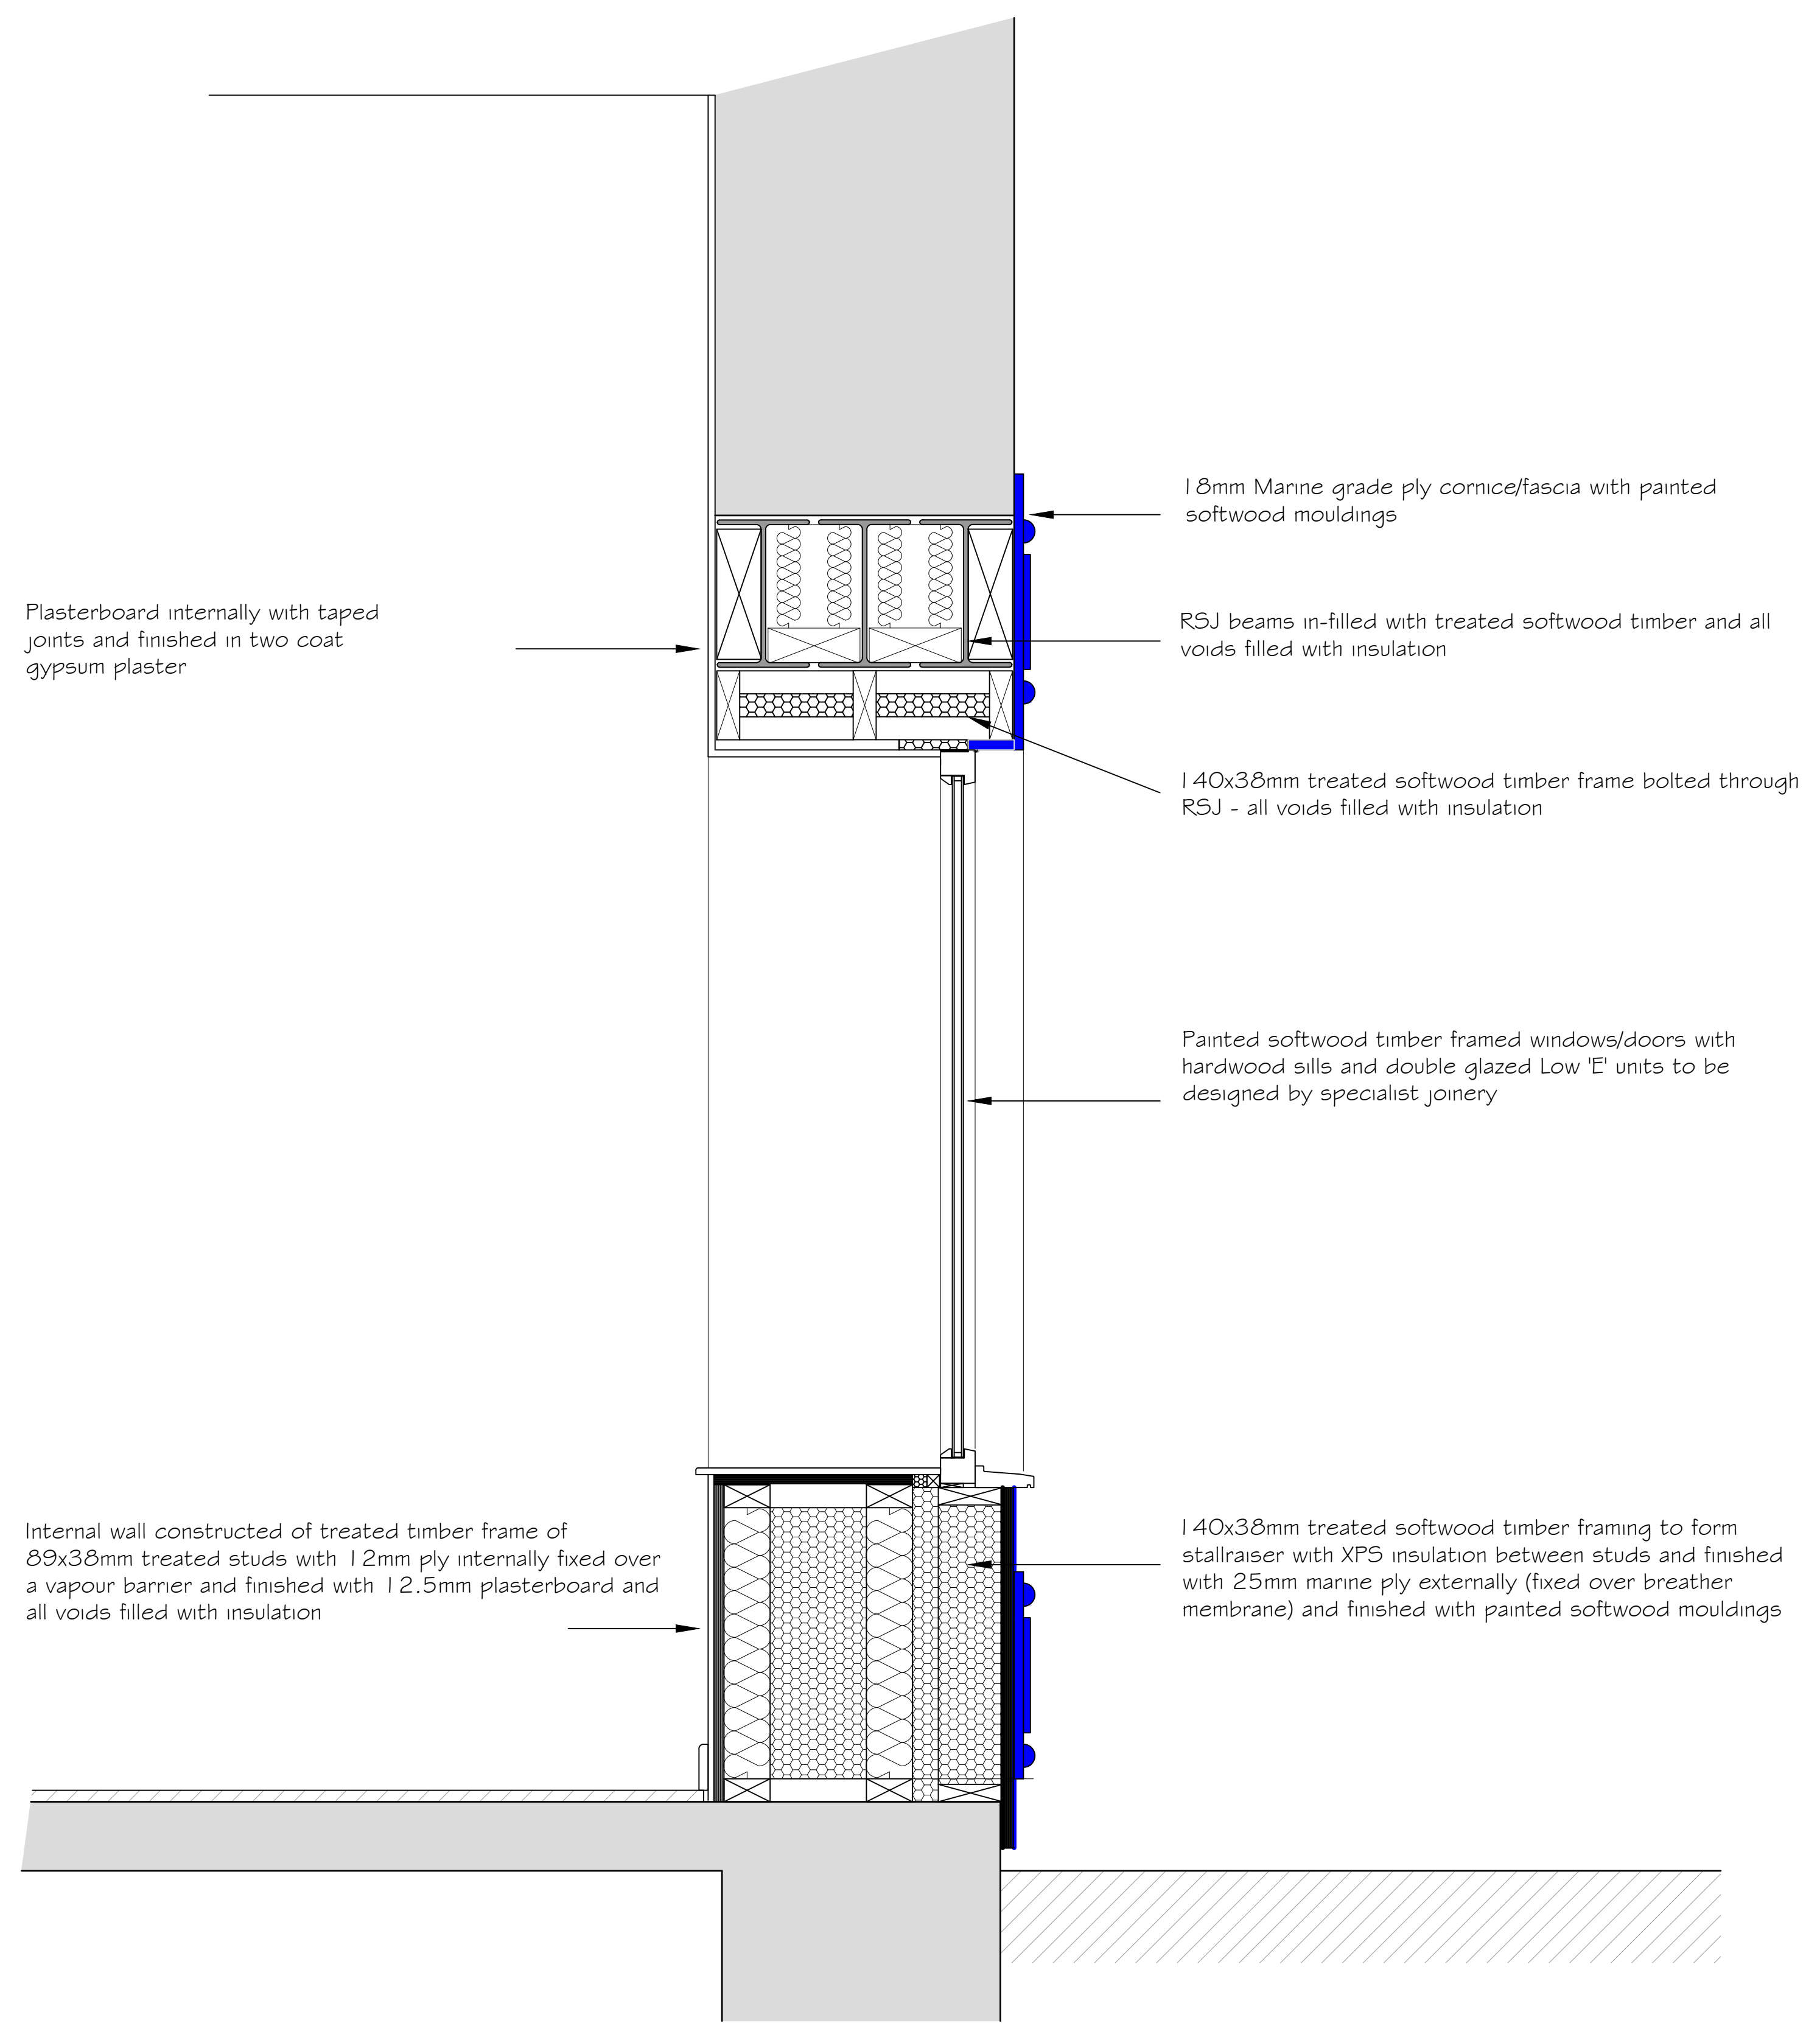

Typical Section Through Shop Front
@ 1:10 Scale