


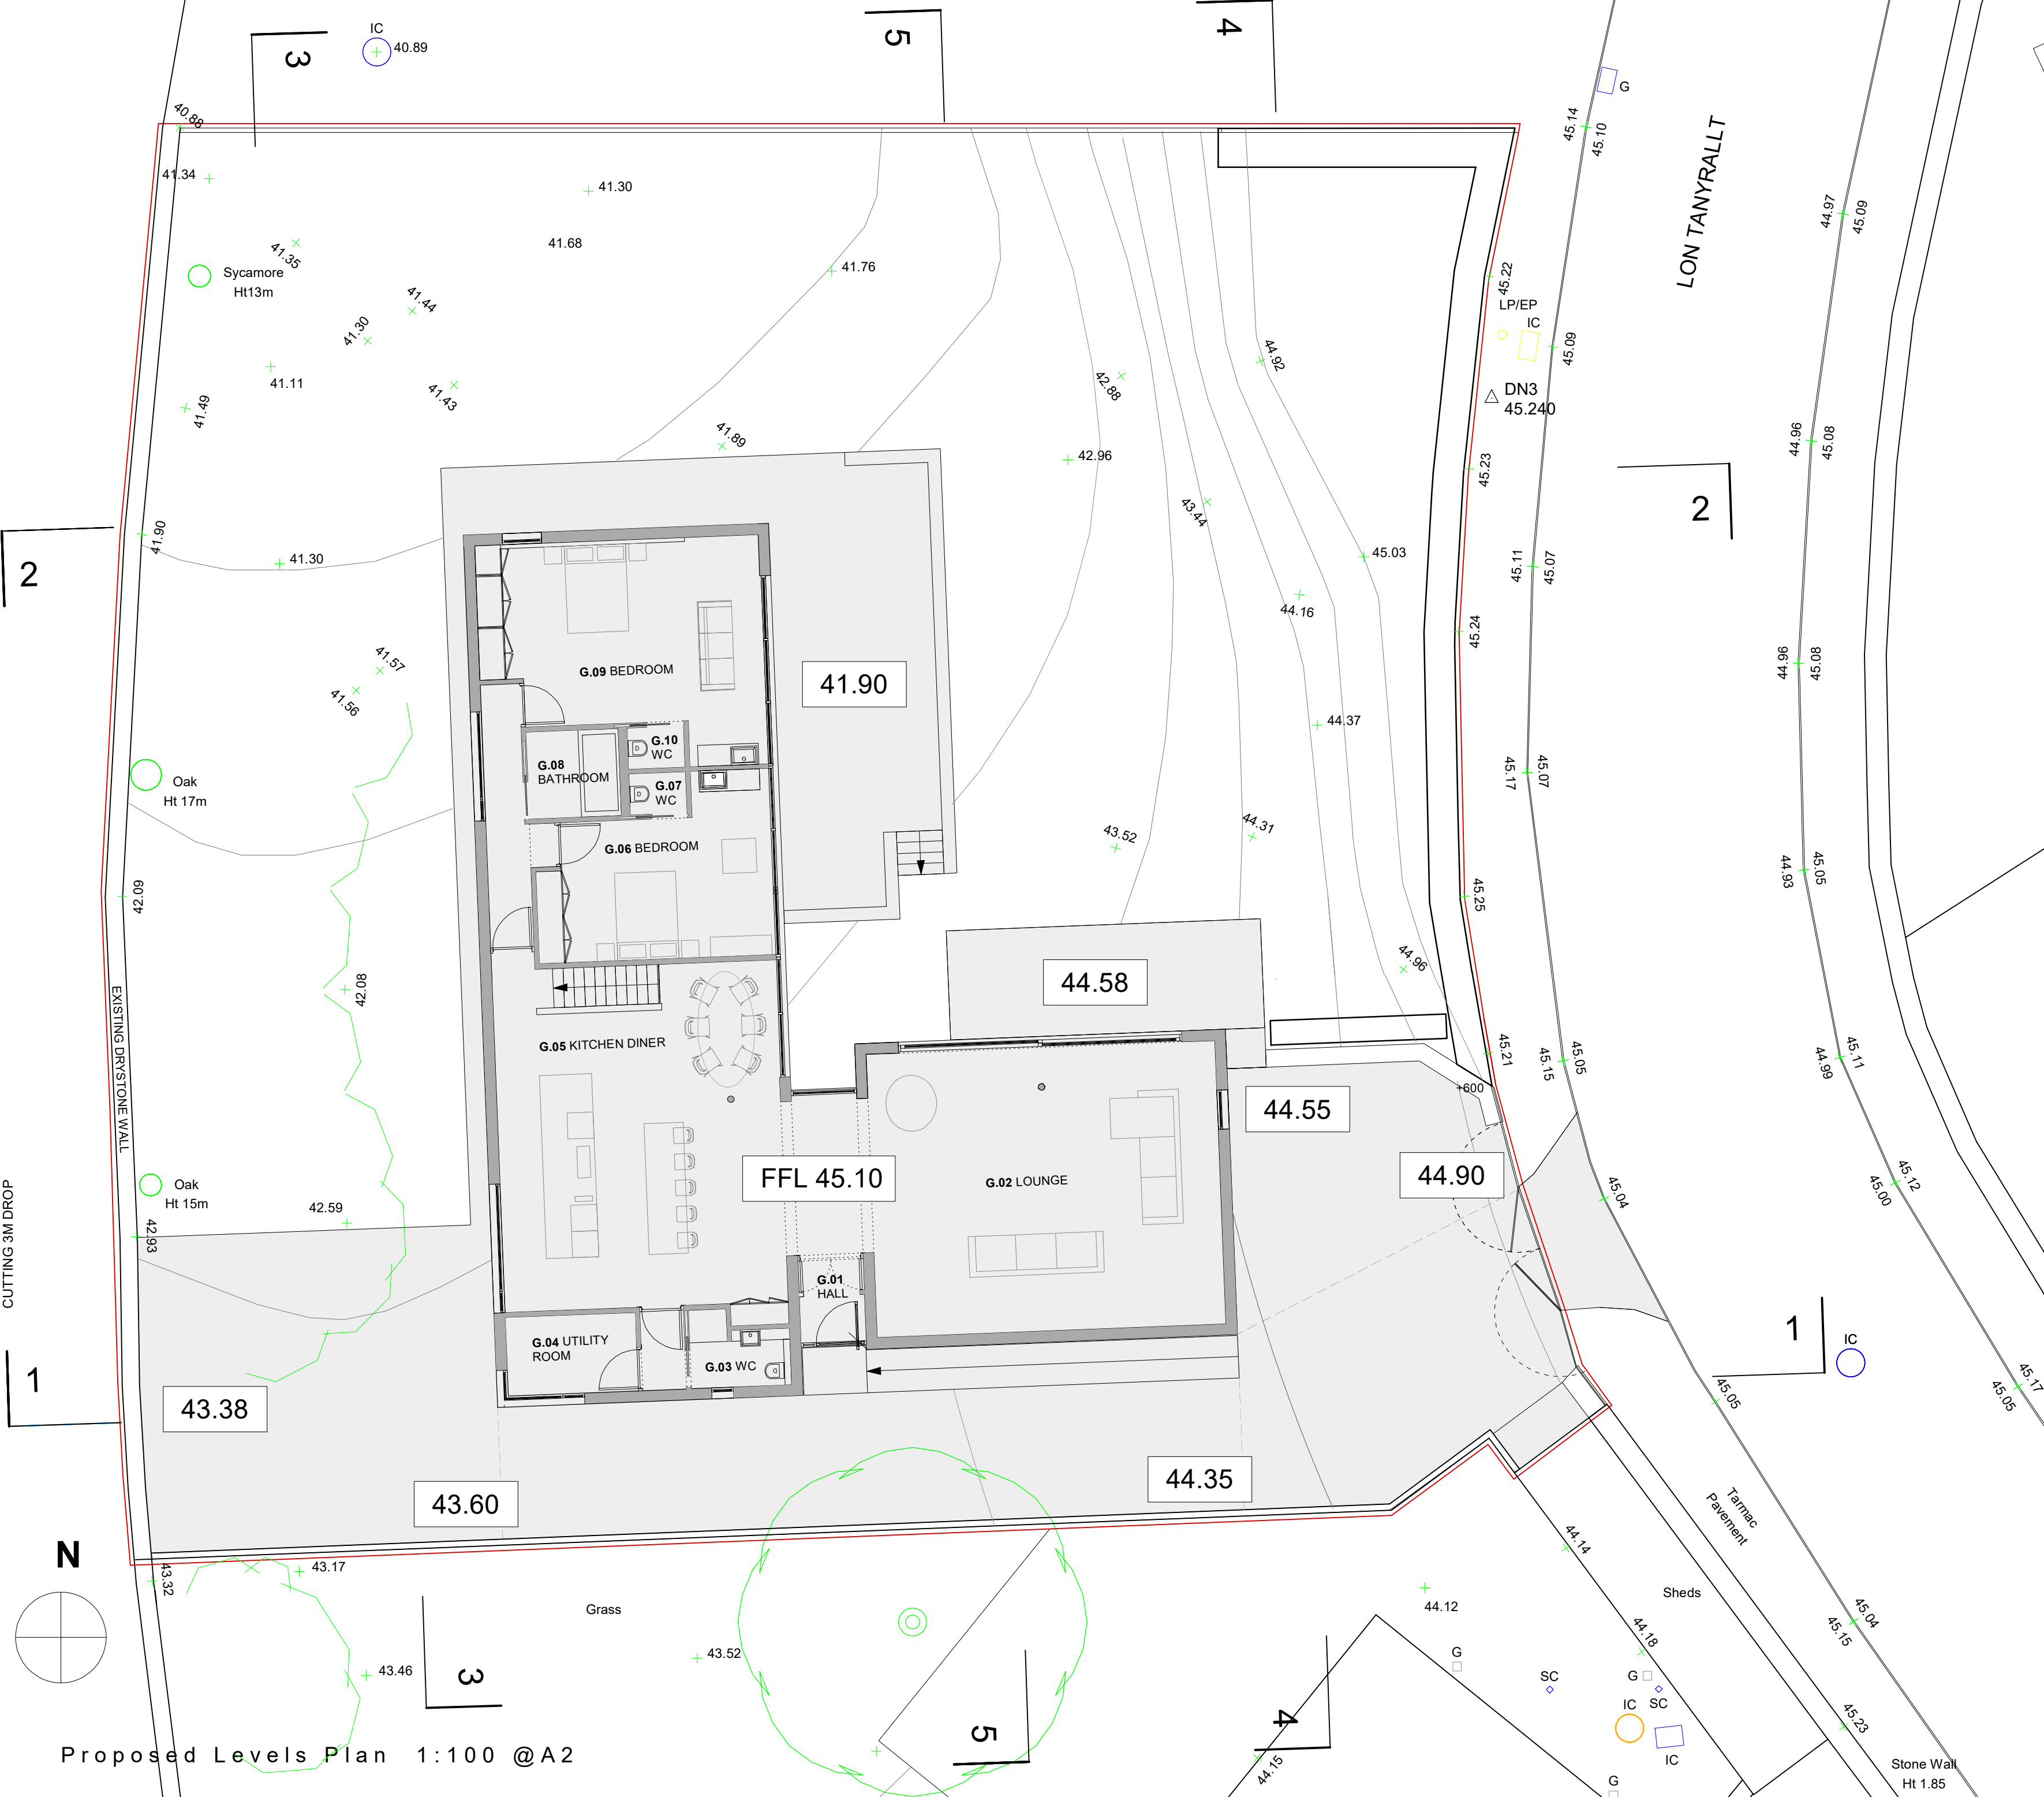

LEVELS PLAN KEY

-  SITE BOUNDARY
-  + 45.03 GROUND LEVELS
-  45.03 NEW LEVELS

© DRAWING AND DESIGN REMAIN COPYRIGHT OF THE AUTHOR, THIS DRAWING MAY NOT BE COPIED WITHOUT PRIOR WRITTEN PERMISSION.
DO NOT SCALE. DRAWING INFORMATION FOR DESIGN INTENT ONLY.

Emma Lewis Design
37 Derwen Road, Alltwn Swansea SA8 3AU
emmallewis66@outlook.com

project:	Land at 37 Derwen Rd	status:	Reserved Matters
title:	Proposed Levels	date:	Mar 2026
dwg no:	797 - P14	scale:	1:100 @ A2

Proposed Levels Plan 1:100 @A2