
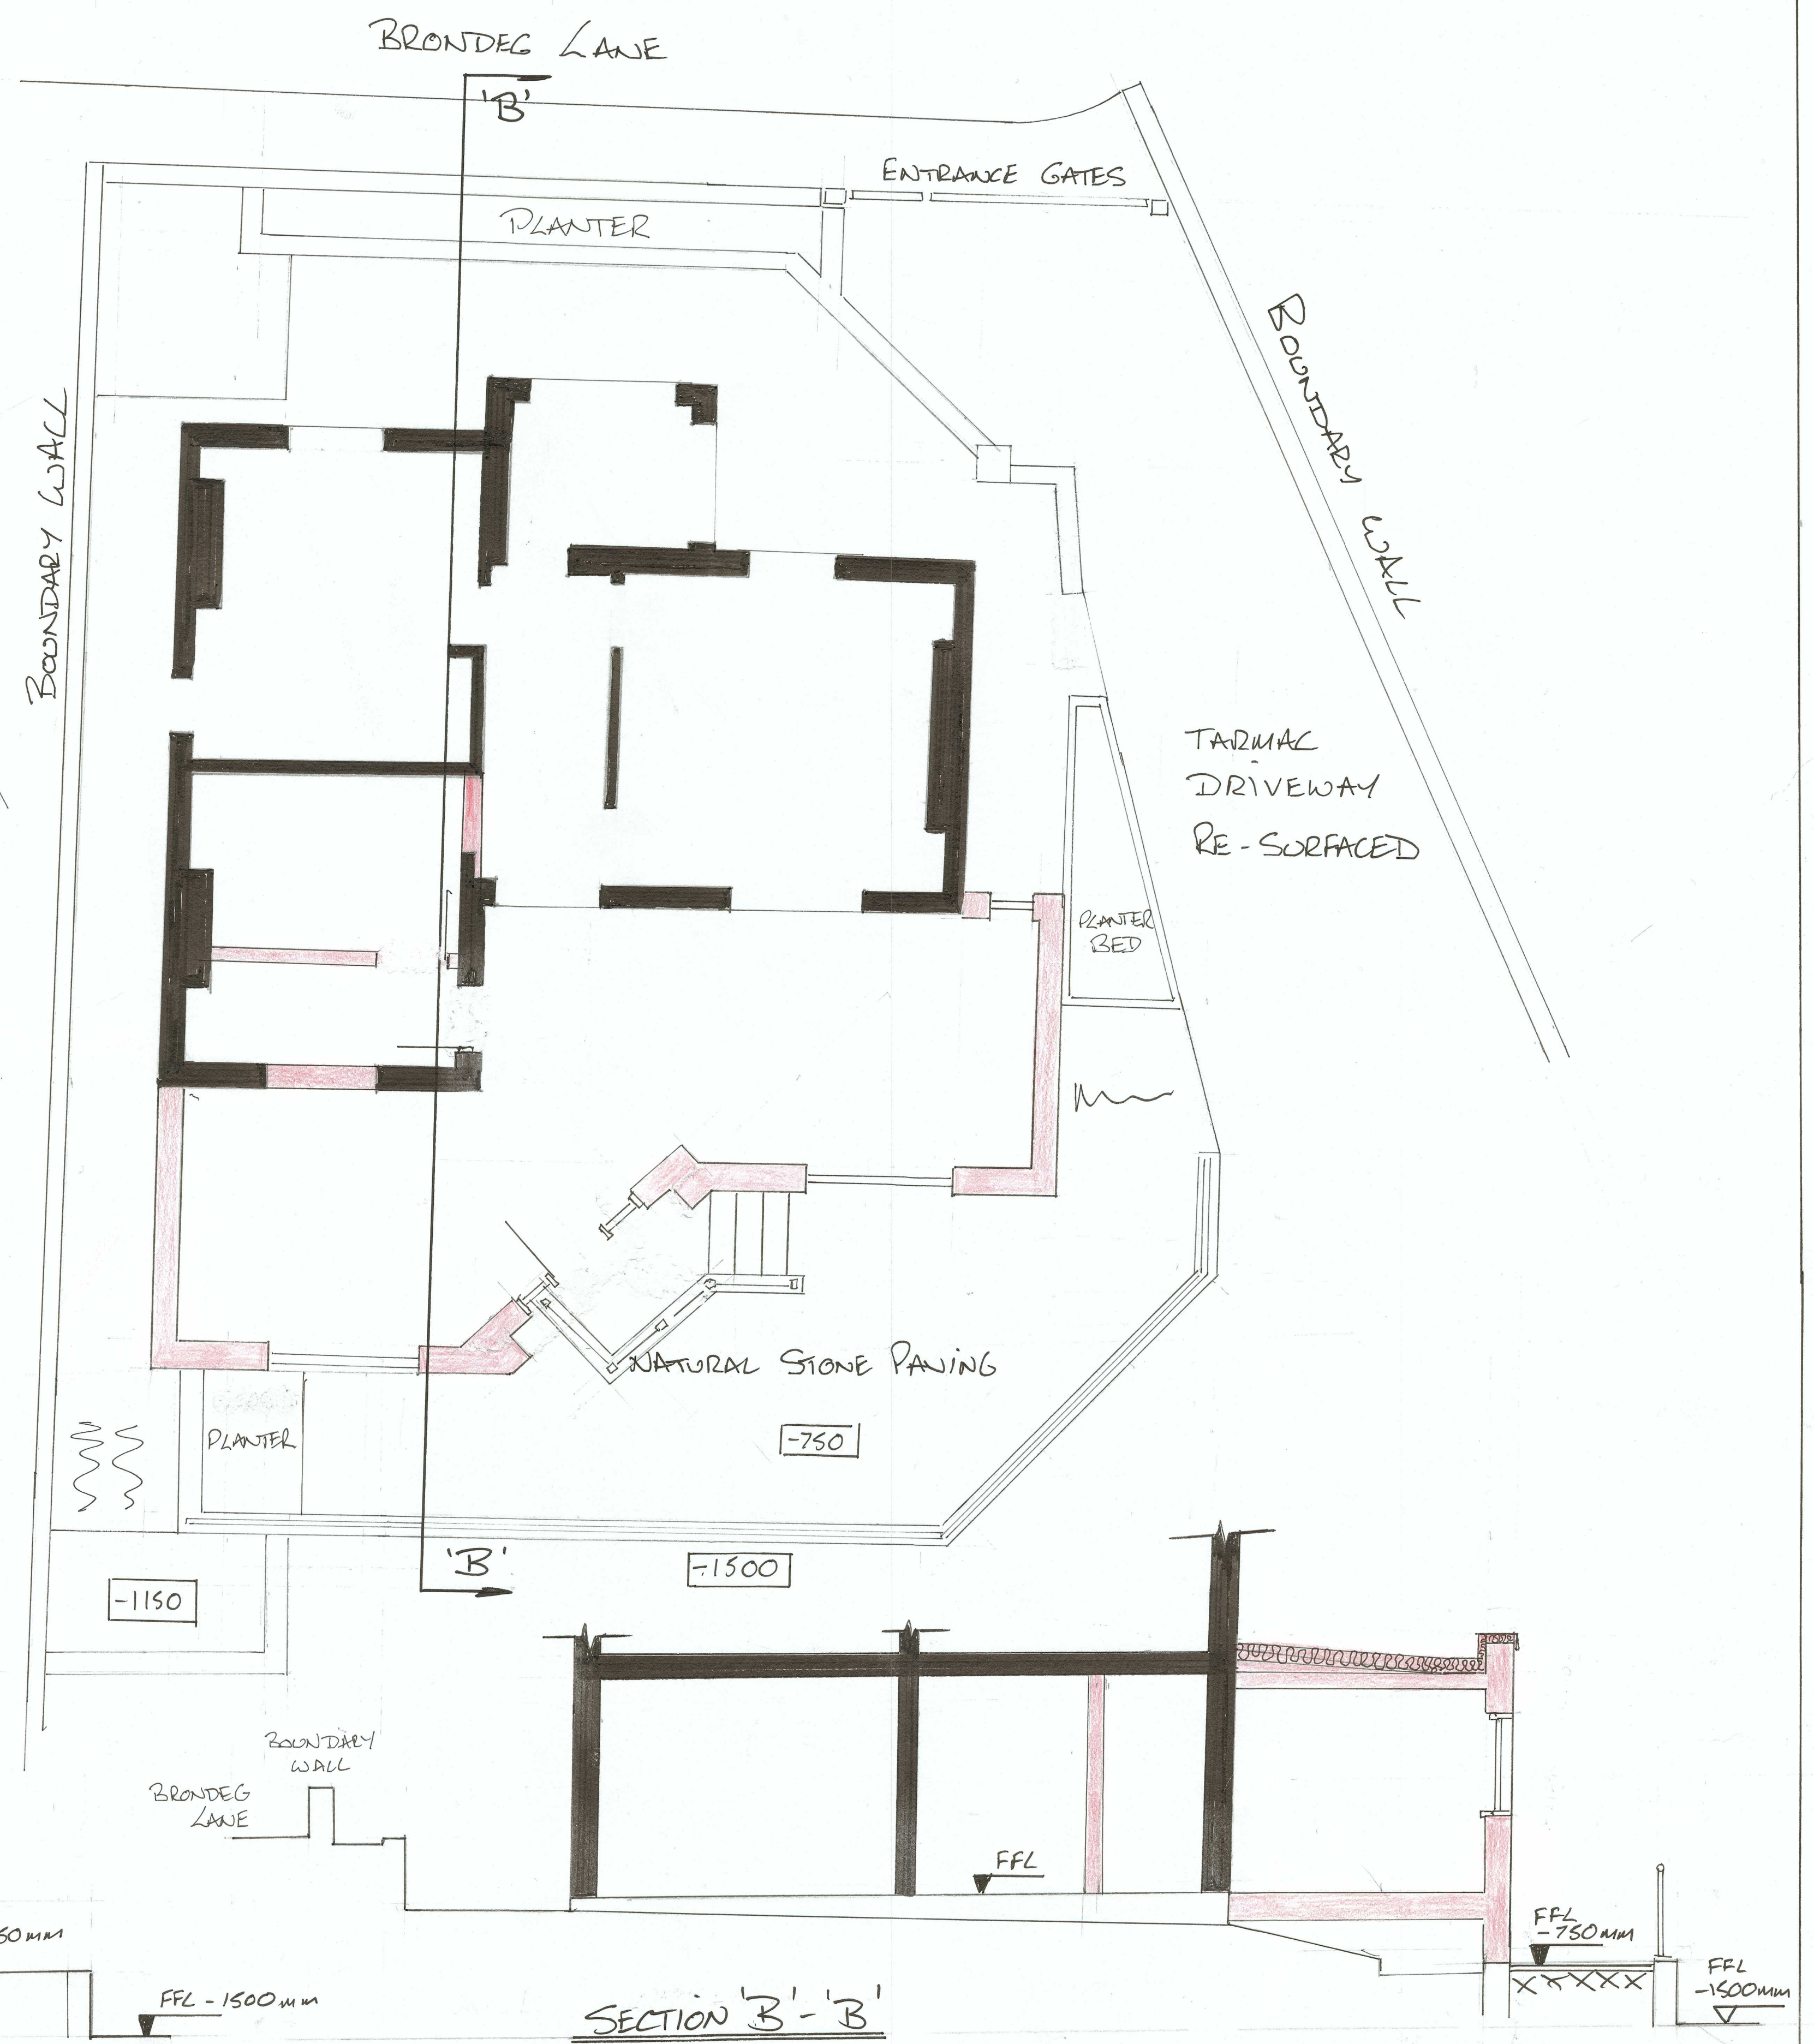


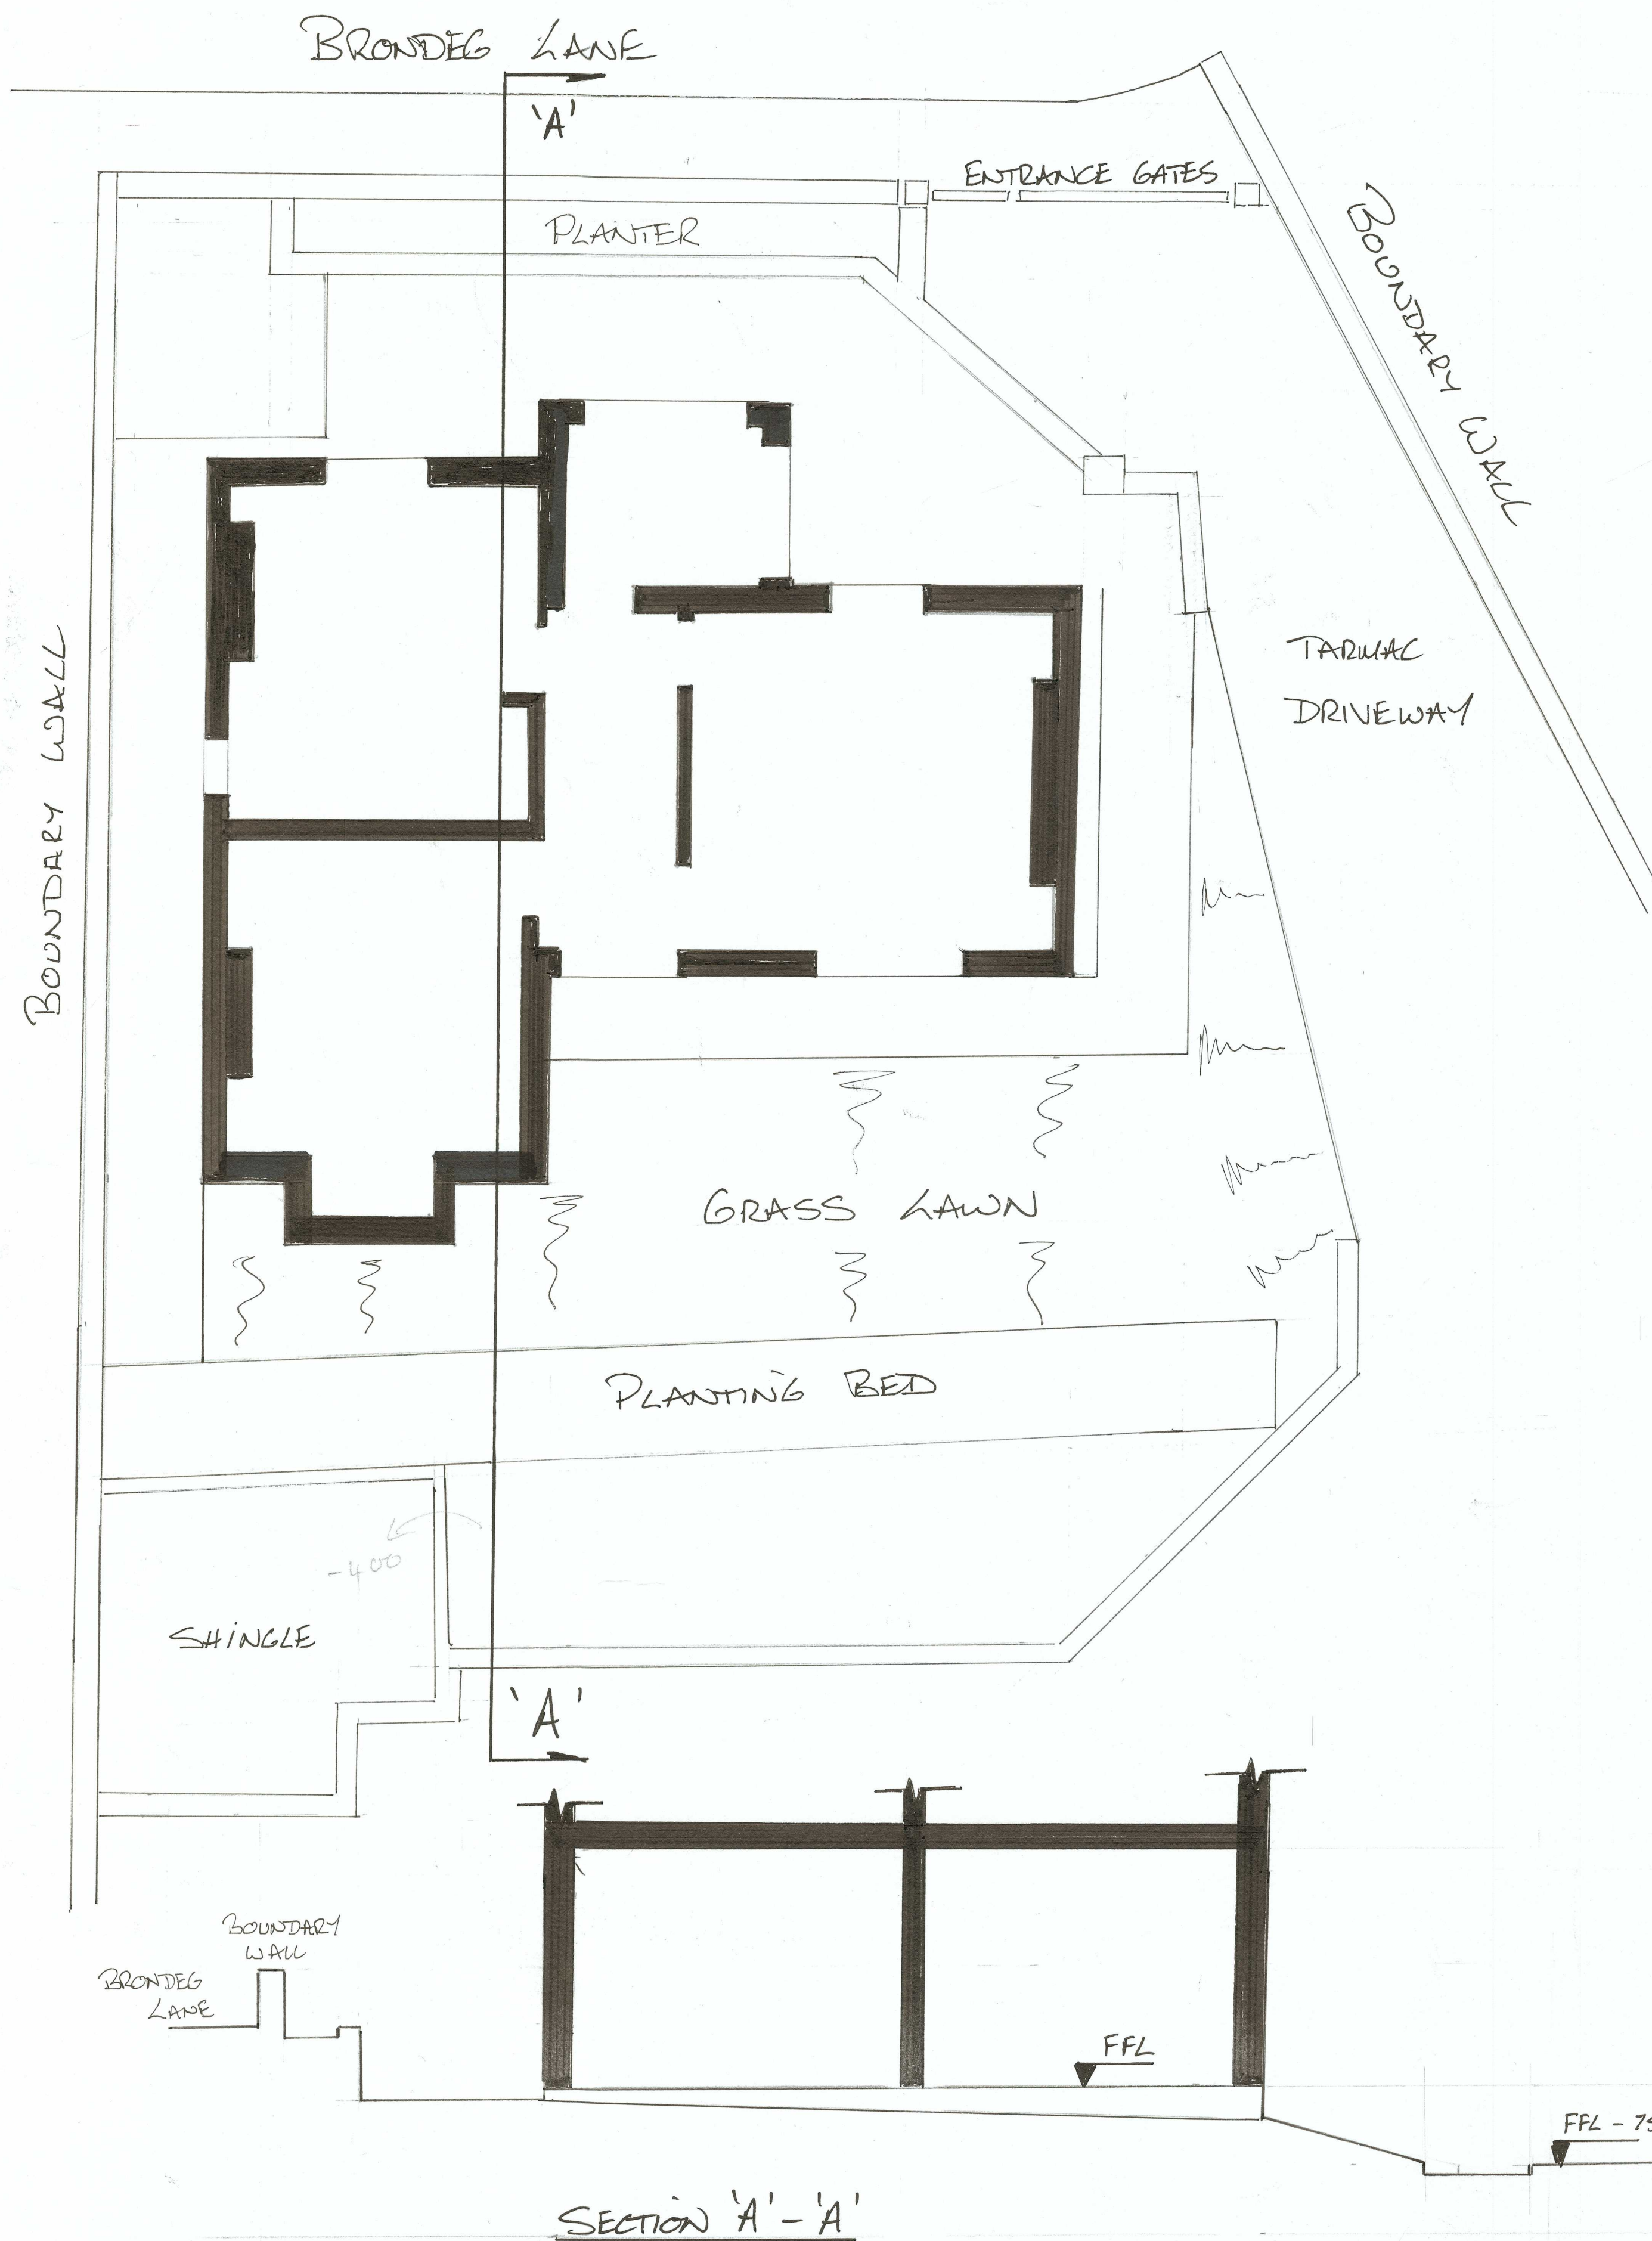

PROPOSED EXTENSION AT
NO 14 BRONDEG LANE ALLTWEN
PONTARDAWE SWANSEA SA8 3AE

SITE PLANS AND SECTIONS
EXISTING AND PROPOSED

SCALE
1:50 AT A1

0 0.5 1.0 1.5 2.0 2.5 5m