


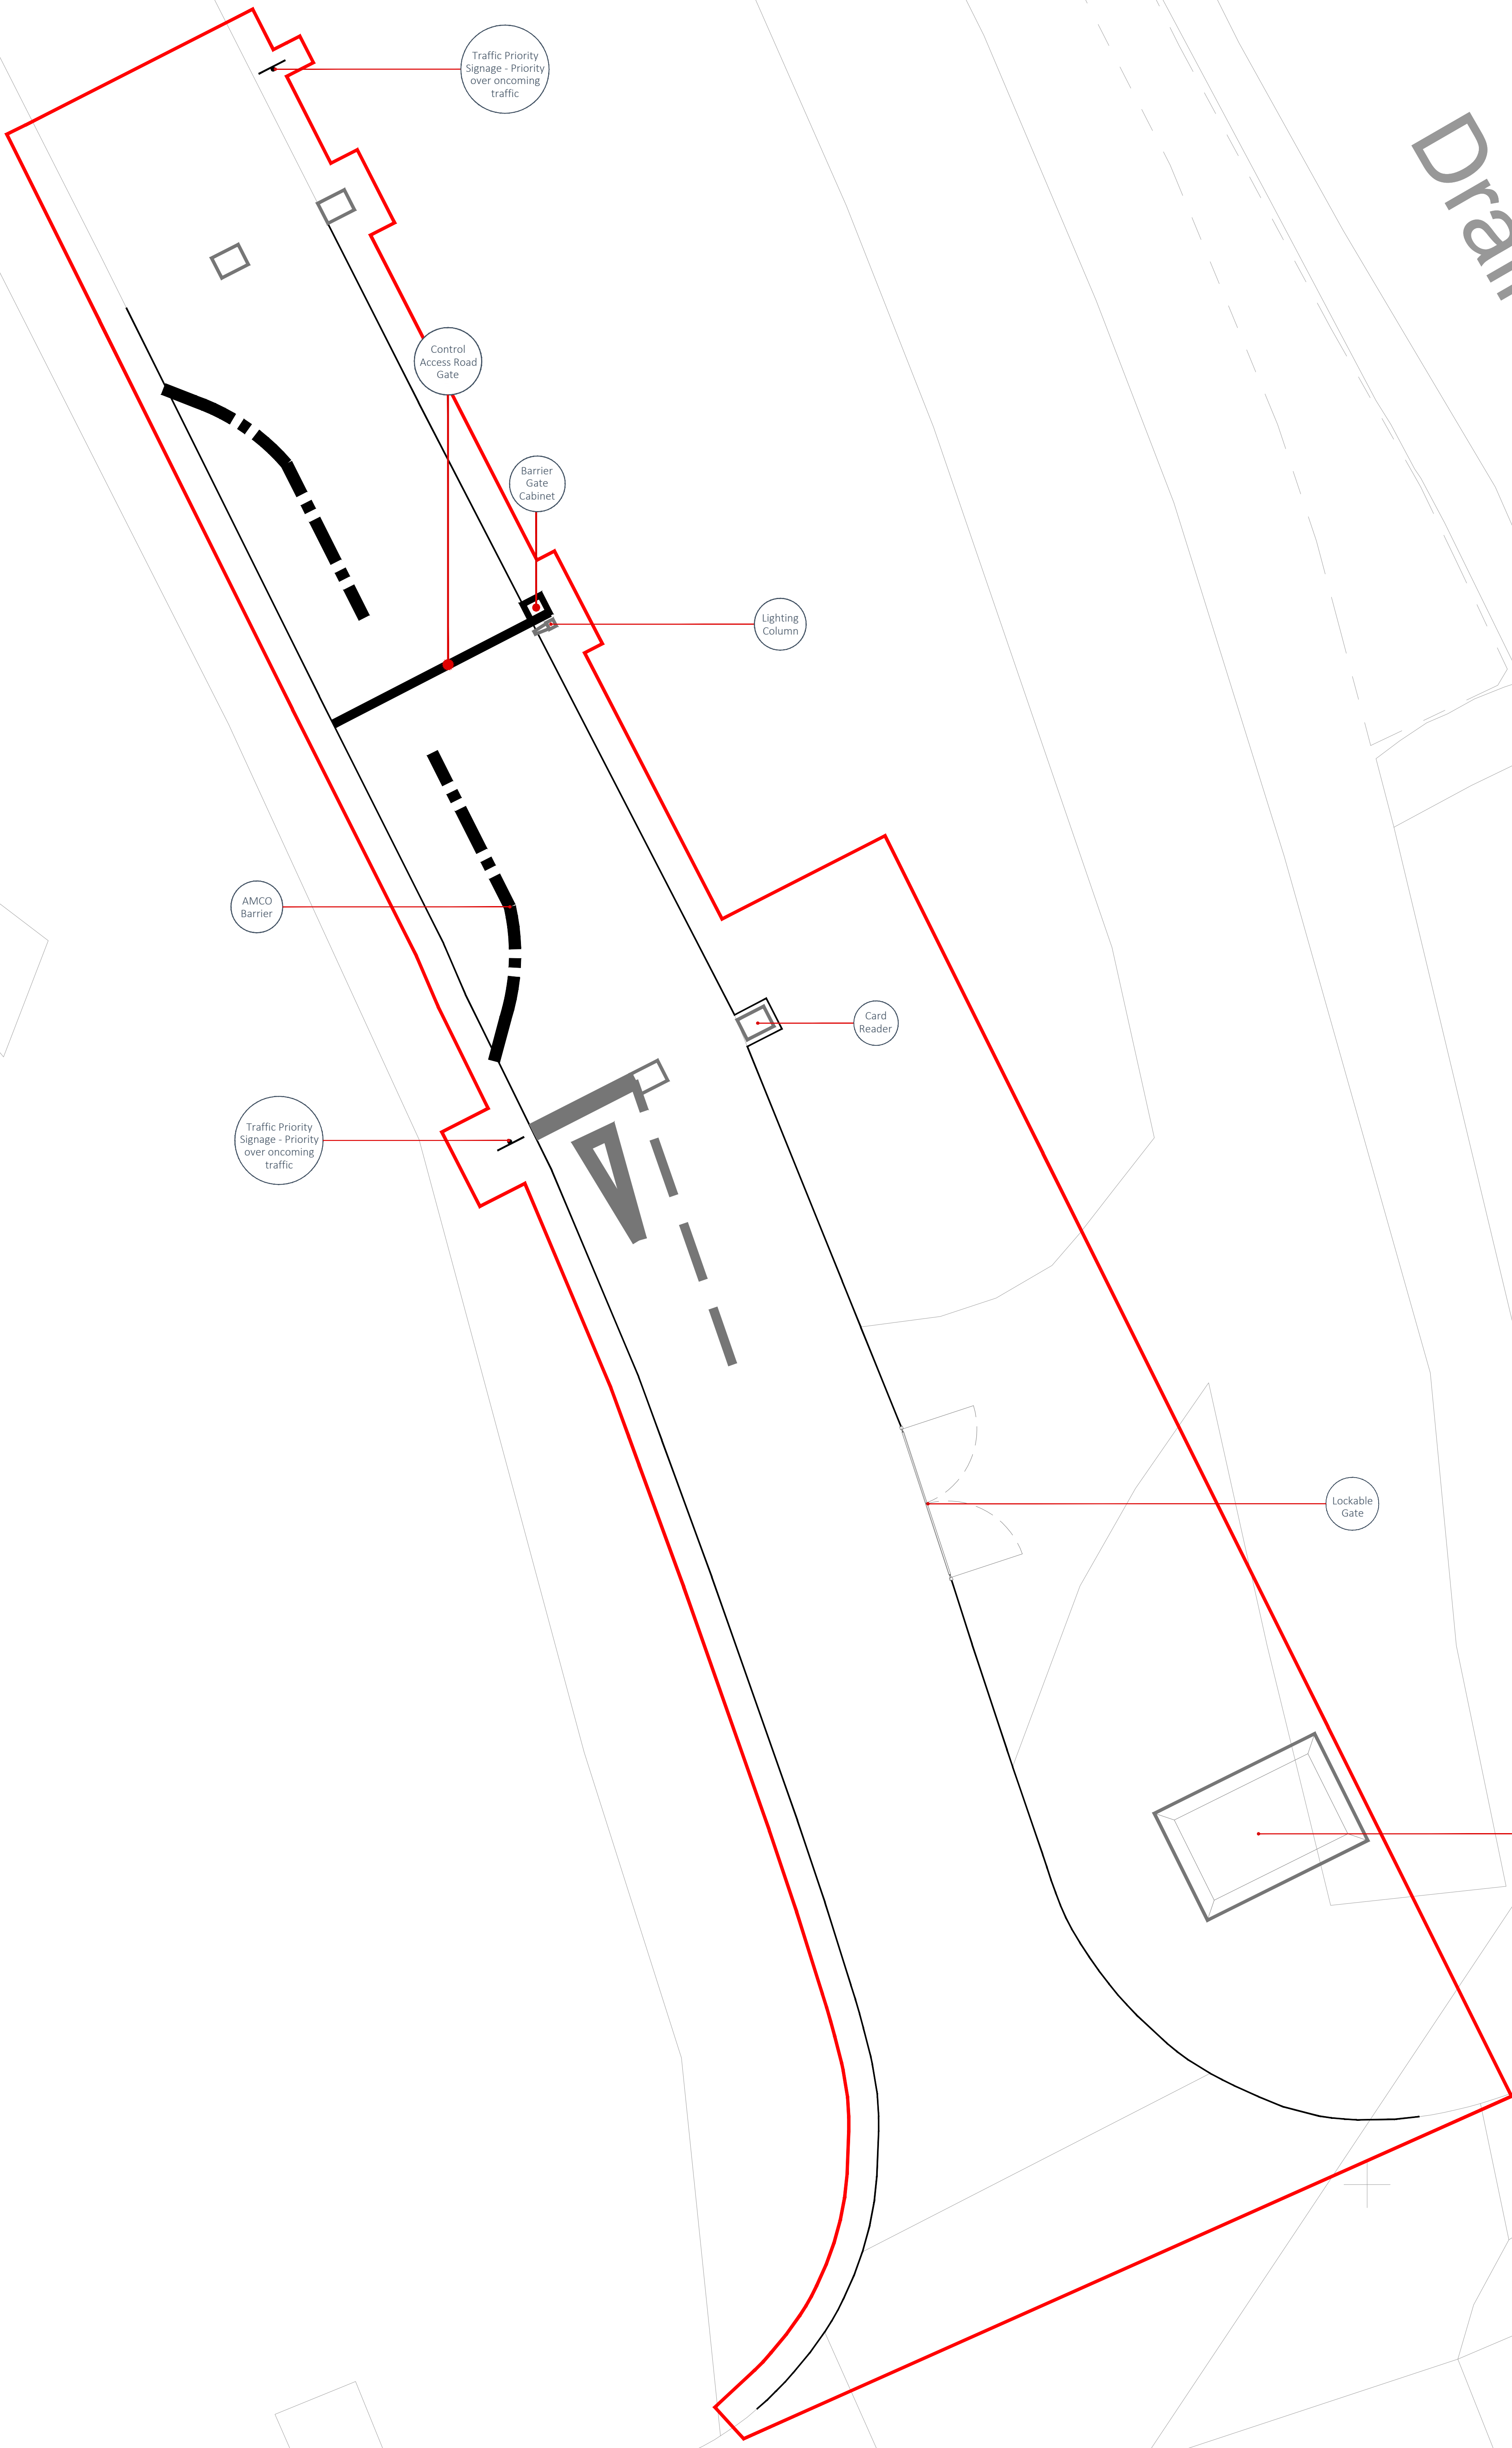

Copyright of Turley
This drawing is for illustrative purposes only and should not be used for any construction or information purposes. It is subject to planning application purposes only. No liability or responsibility is accepted arising from reliance upon the information contained within this drawing. Plans reproduced by permission of Ordnance Survey on behalf of The Controller of Her Majesty's Stationery Office. All Crown Copyright and Database right (2021). Ordnance Survey Licence number: 1000051075.

- KEY
- Proposed Perimeter Fence (0.2m)
 - Proposed Barrier Gate (0.55m)

CLIENT		Tata
PROJECT		New Perimeter Fence
DRAWING		Road Gate Close Up Plan
PROJECT NUMBER		TATT3041
DRAWING NUMBER	CHECKED BY	DH
1015		
REVISION	STATUS	DRAFT
-		
DATE	SCALE	1:100 @ A0
February 2026		