


153

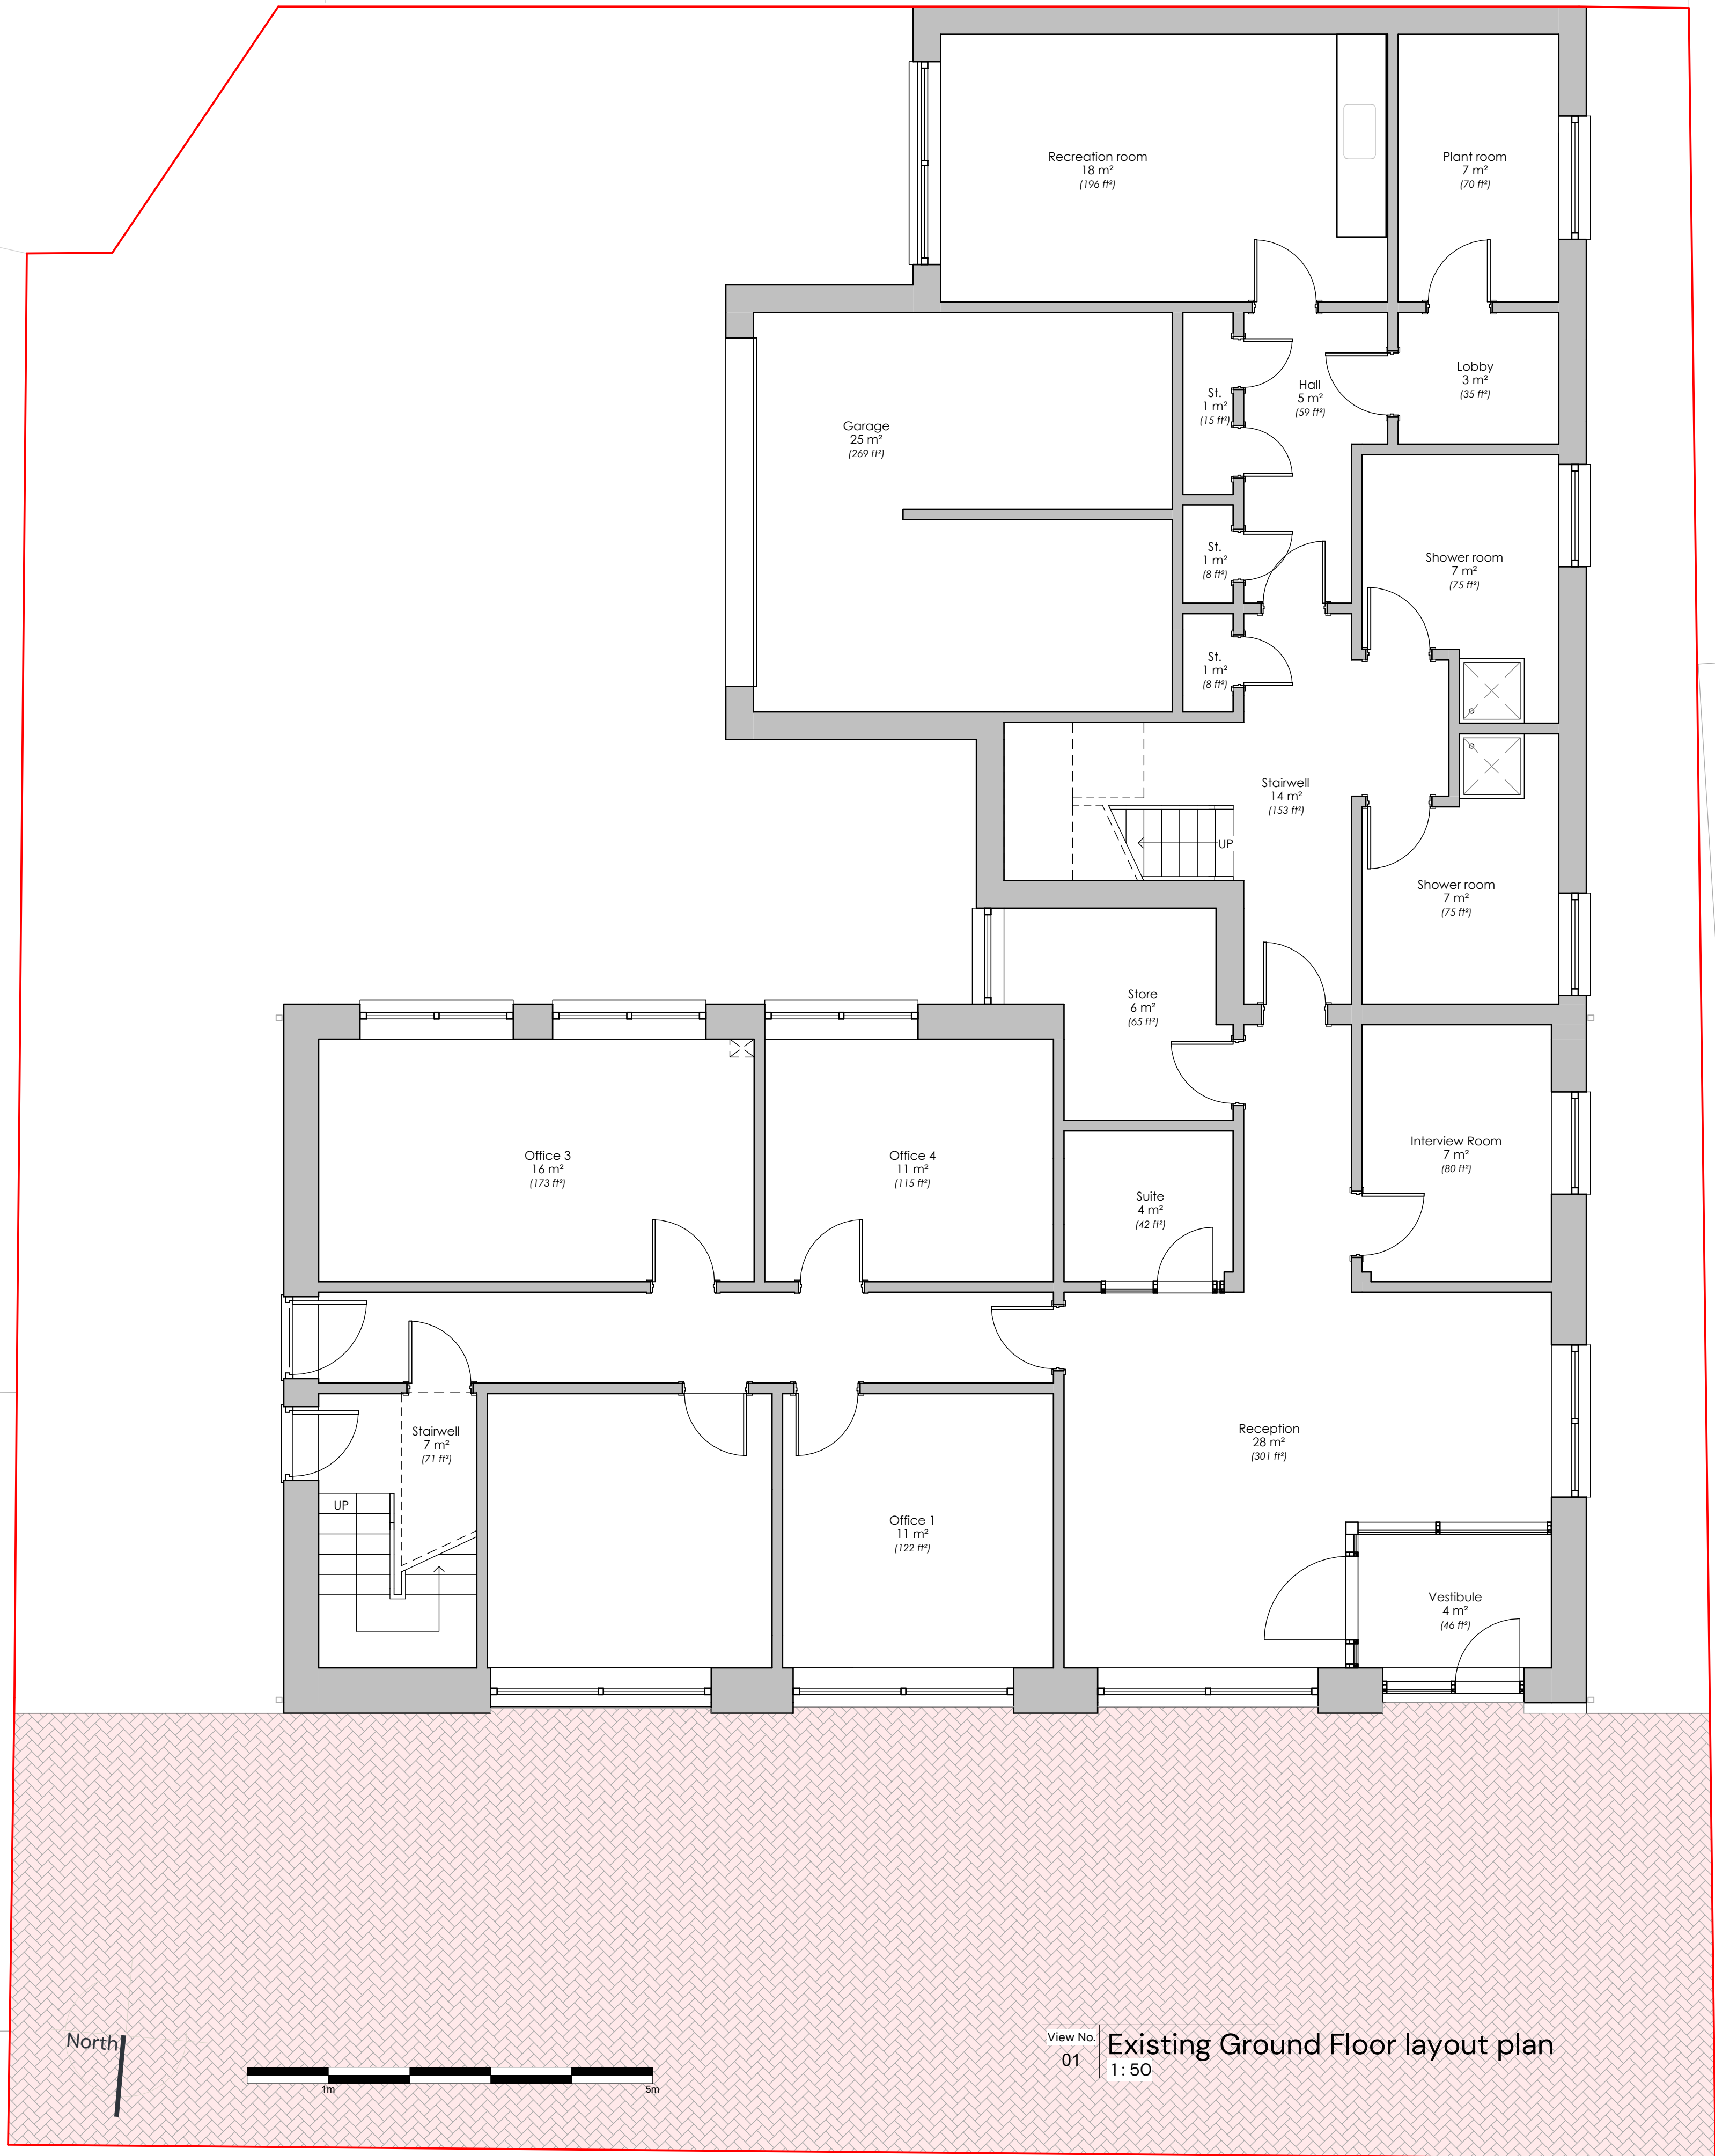

15

A1

All dimensions are in millimeters unless otherwise stated. Do not scale from this drawing. Check dimensions on site, report any discrepancies immediately.
Drawings are copyright of Pensaerniaeth Williams Architecture Ltd. and must not be altered, reproduced, or passed on to any third party without prior consent.

Mr Owens & Mr Morgan

Former Police Stration,
Skewen, Neath, SA10 6HH.

Williams
Architecture / Pensaerniaeth

Pensaerniaeth Williams Architecture Ltd.
Suite 11 Avon House, Dafen Tradepark,
Llanelli.
www.williamsarch.co.uk
01554 253 177 www.williamsarch.co.uk

Existing Ground floor

Ref: PWA-657	Drawn: L JW
Date: 05/28/25	Checked: Checker
Status: Stage	Plan No.: A02
Revision:	Scale: 1:50