




A. Reinstated trees - 31.03.2026 (SG)



George and Co.

New annex to 7 Ten Acre Wood, Margam, Port Talbot SA13 2SU for Mr and Mrs Hall

1140.06A	proposed block plan
planning	1:200 @ A1
18624013	
Studio 01 Crownford House, Swan Street, Merthyr Tydfil, Mid Glamorgan, Wales. CF47 8EU	
TEL 01685 387952	
hello@georgeandco.studio	
DO NOT SCALE THIS DRAWING	©George and Co.

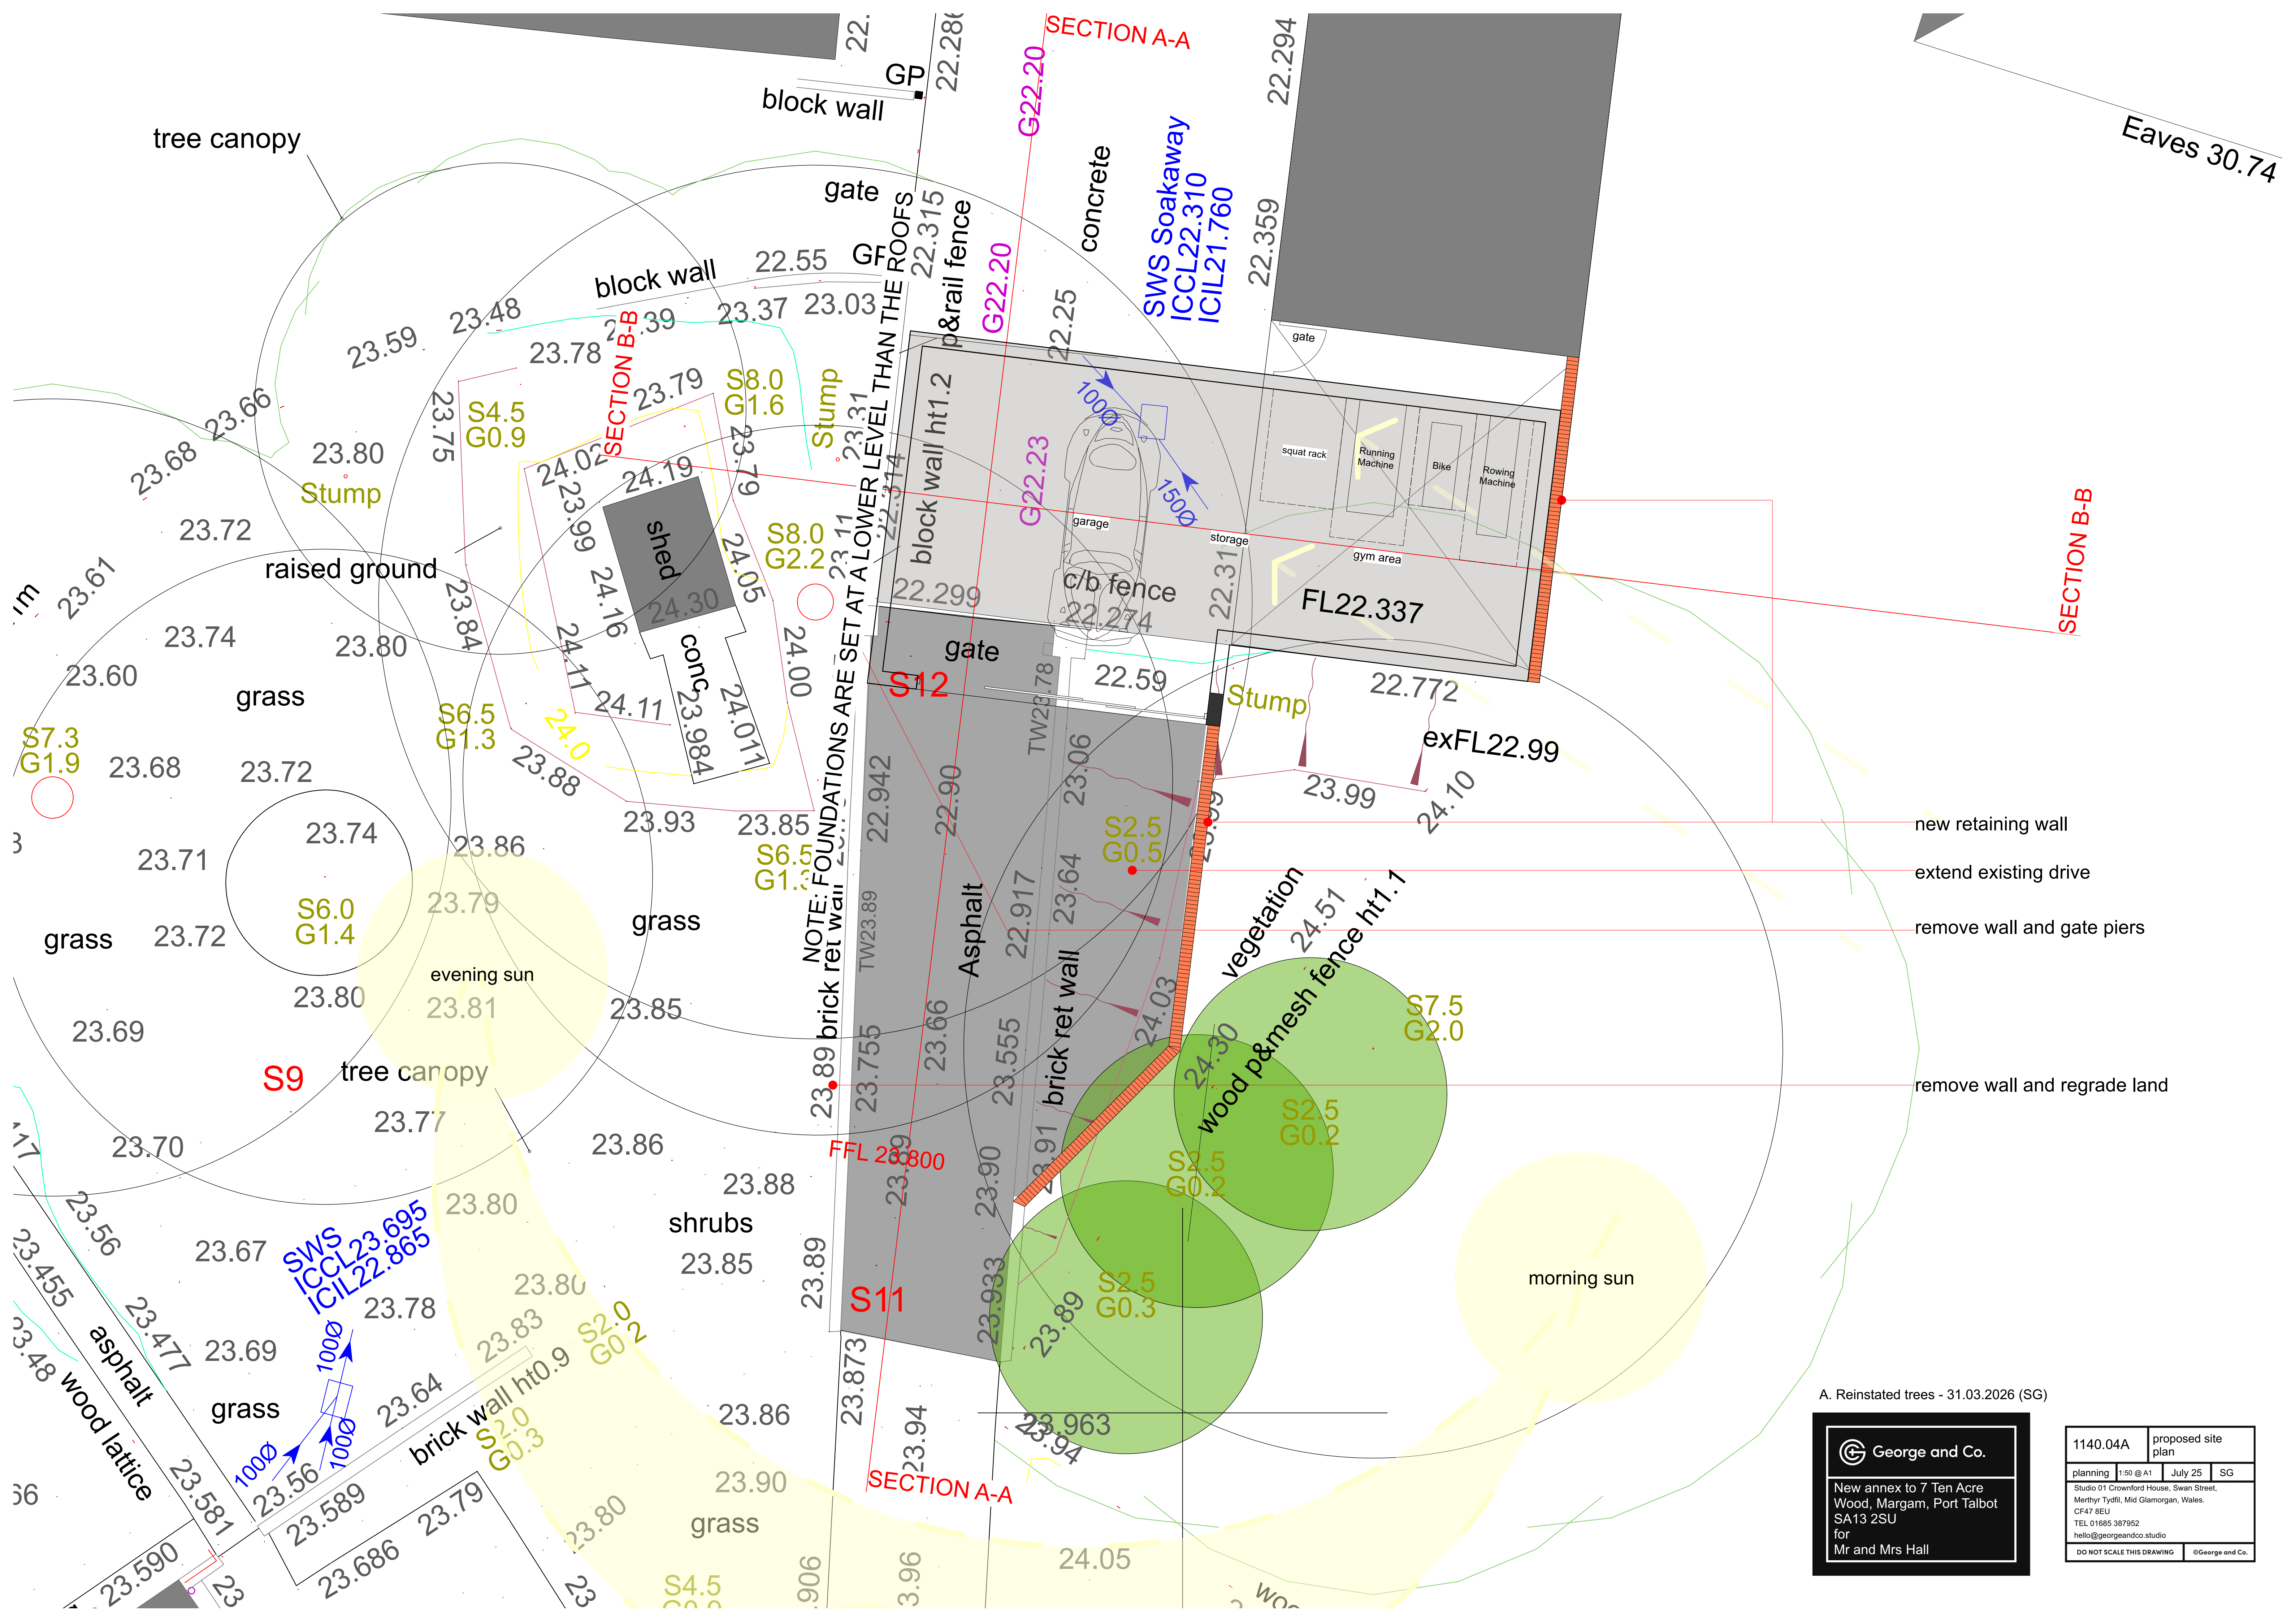

A. Reinstated trees - 31.03.2026 (SG)

**George and Co.**

New annex to 7 Ten Acre
Wood, Margam, Port Talbot
SA13 2SU
for
Mr and Mrs Hall

1140.04A	proposed site plan		
planning	1:50 @ A1	July 25	SG
Studio 01 Crownford House, Swan Street, Merthyr Tydfil, Mid Glamorgan, Wales. CF47 8EU TEL 01685 387952 hello@georgeandco.studio			
DO NOT SCALE THIS DRAWING			©George and Co.