


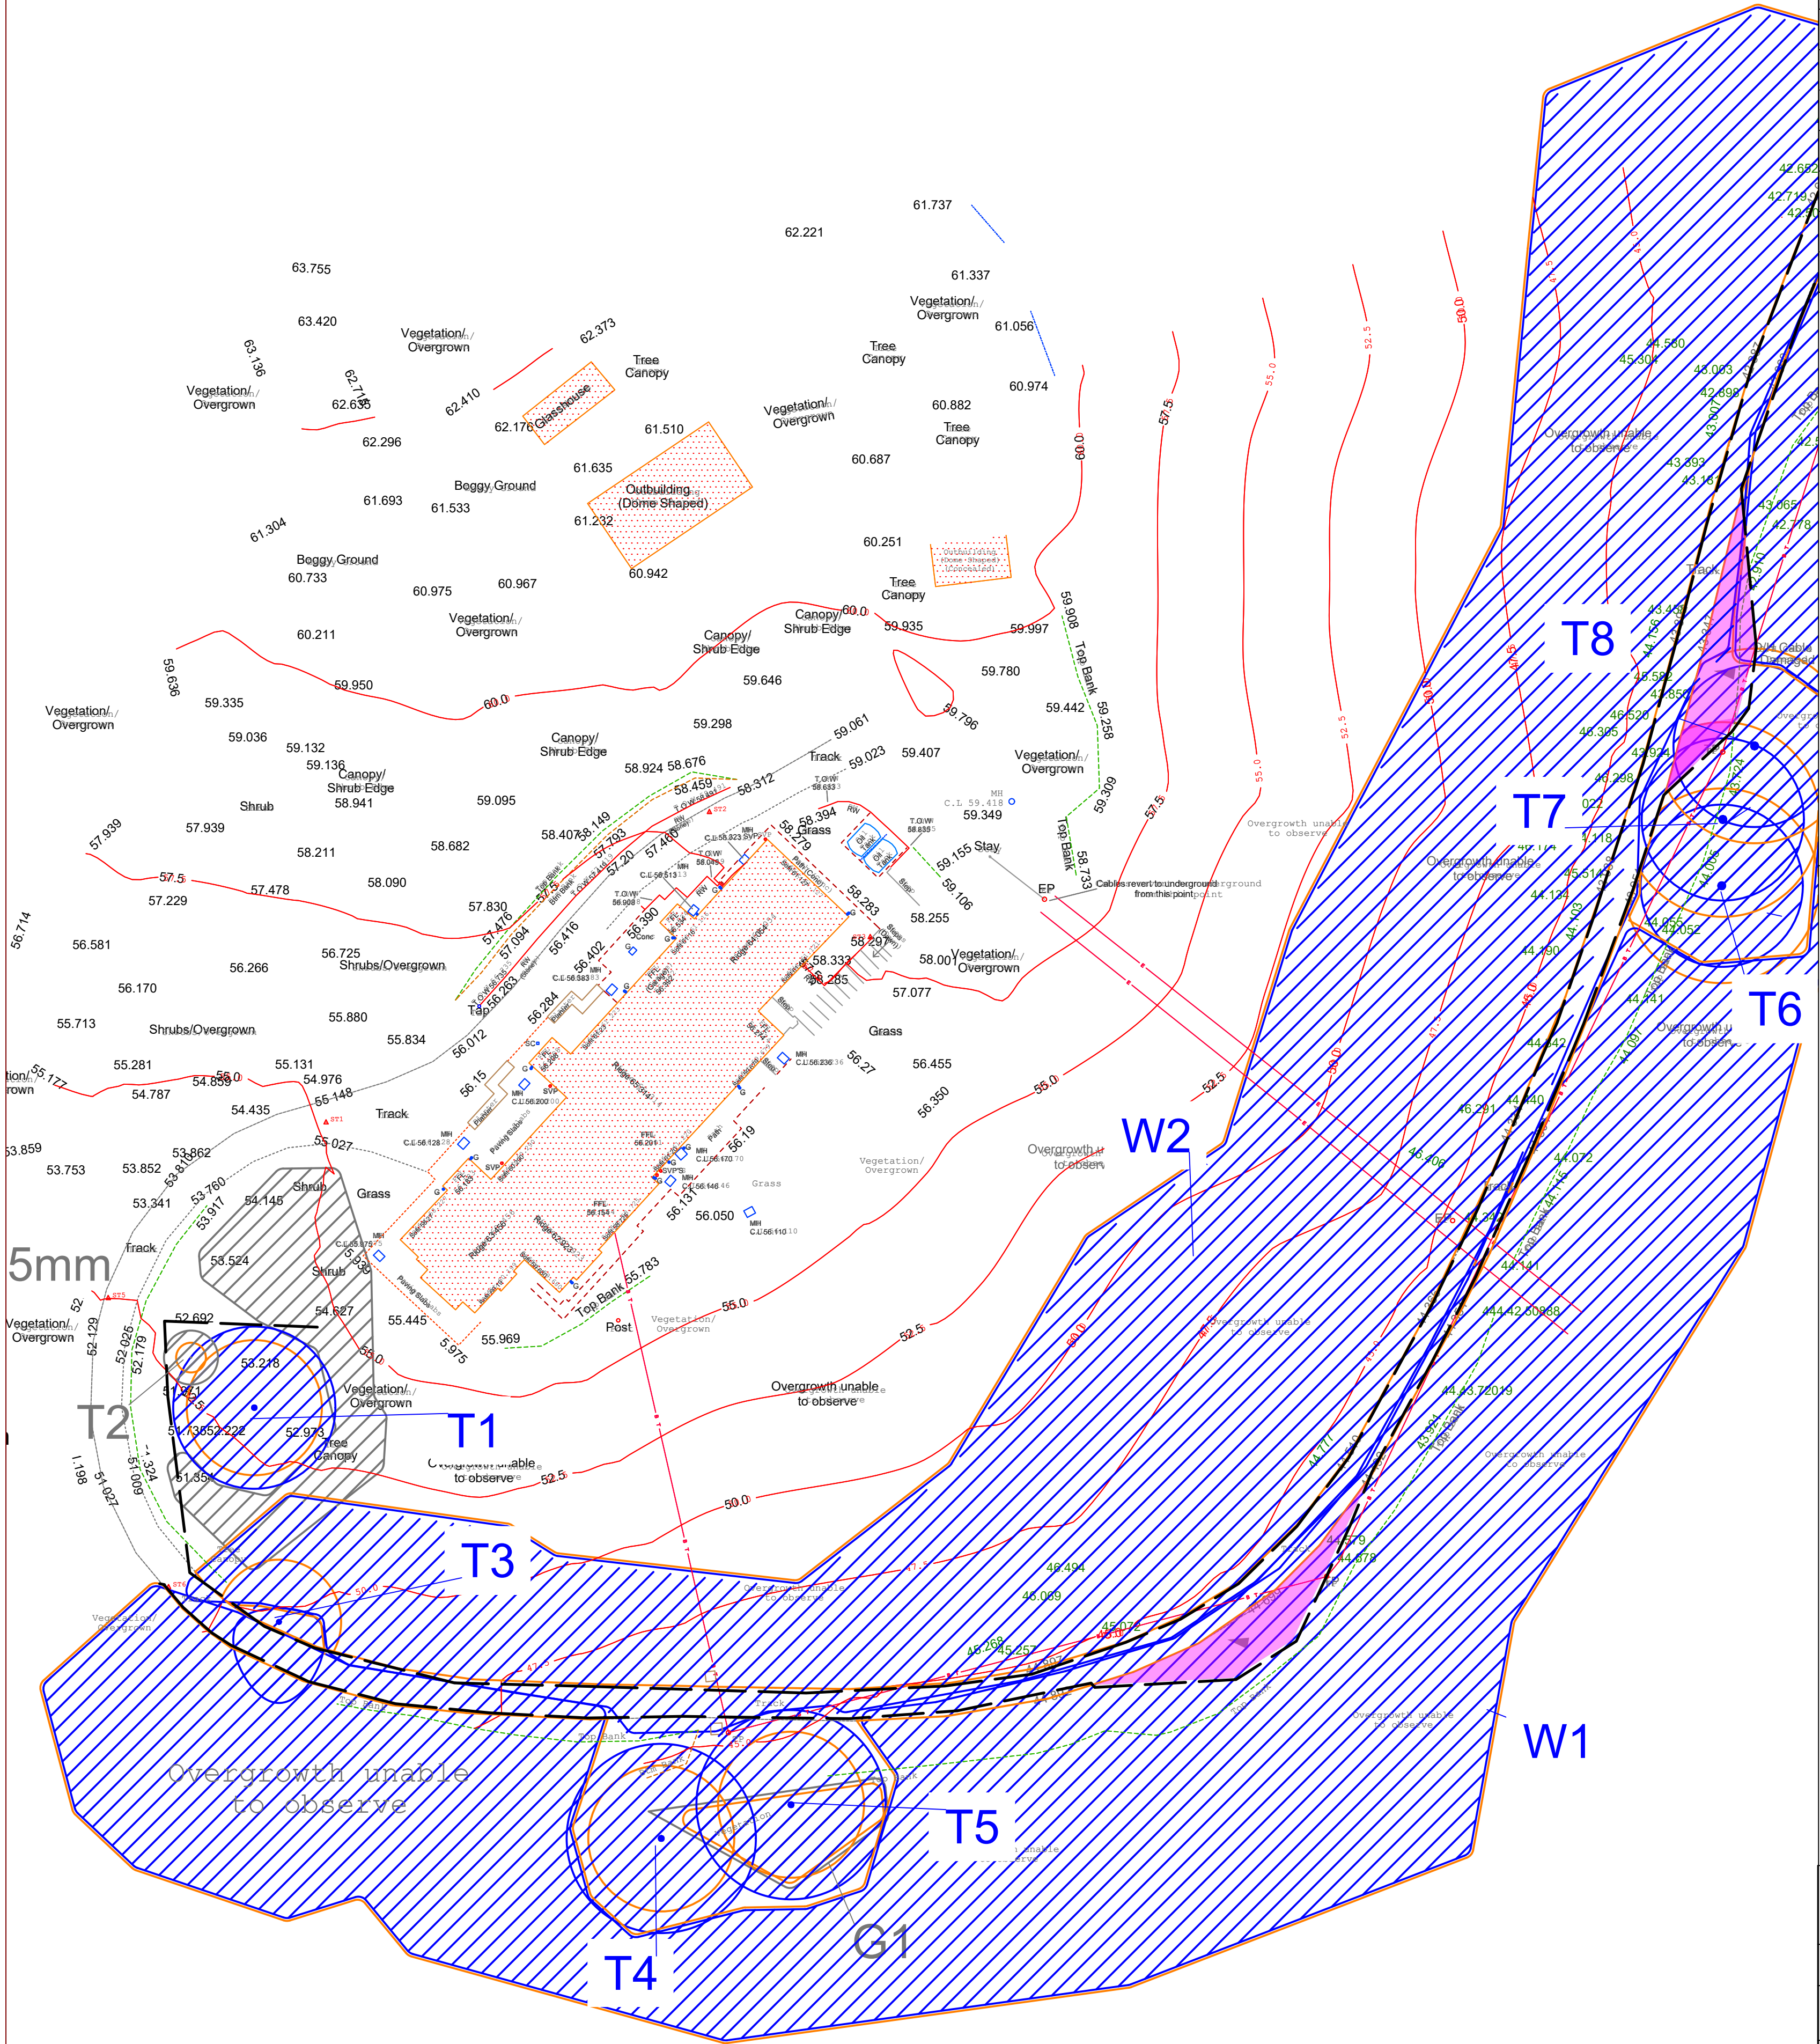

Ref	Tag	Species	Height	Stem Diam (mm)	Life Stage	Life Expectancy	Retention Category	RPA Area (m ²)	RPA Radius (m)
G1	N/A	Rhododendron (<i>Rhododendron ponticum</i>), Sycamore (<i>Acer pseudoplatanus</i>), Goat willow (<i>Salix caprea</i>), Hazel (<i>Corylus avellana</i>)	8	140	Y	10-20	C2	8.9	1.7
W1	N/A	Hazel (<i>Corylus avellana</i>), Silver birch (<i>Betula pendula</i>), Norway spruce (<i>Picea abies</i>), Pedunculate oak (<i>Quercus robur</i>), Goat willow (<i>Salix caprea</i>), Laurel (<i>Laurus sp.</i>), Rhododendron (<i>Rhododendron ponticum</i>), Sycamore (<i>Acer pseudoplatanus</i>)	15	600	M	20-40	B2	163	7.2
W2	N/A	Pedunculate oak (<i>Quercus robur</i>), Sycamore (<i>Acer pseudoplatanus</i>), Laurel (<i>Laurus sp.</i>), Rhododendron (<i>Rhododendron ponticum</i>), Japanese cedar (<i>Cryptomeria japonica</i>), Silver birch (<i>Betula pendula</i>)	15	600	M	20-40	B2	163	7.2
T1	153	Magnolia (<i>Magnolia sp.</i>)	7	420	M	10-20	B2	80	5
T2	154	Rhododendron (<i>Rhododendron ponticum</i>)	3	90	EM	10-20	C2	3.7	1.1
T3	155	Pedunculate oak (<i>Quercus robur</i>)	14	380	M	20-40	B2	65	4.6
T4	156	Pedunculate oak (<i>Quercus robur</i>)	12	450	M	20-40	B2	92	5.4
T5	156	Goat willow (<i>Salix caprea</i>)	12	450	M	20-40	B2	92	5.4
T6	158	Sycamore (<i>Acer pseudoplatanus</i>)	15	600	M	20-40	B2	163	7.2
T7	158	Sycamore (<i>Acer pseudoplatanus</i>)	15	600	M	20-40	B2	163	7.2
T8	160	Sycamore (<i>Acer pseudoplatanus</i>)	15	600	M	20-40	B2	163	7.2

Drawing designed to be viewed in colour. Indicative only, check all RPA's on site in accordance with table.

- Key**
- Category A. Trees with high retention value.
 - Category B. Trees with moderate retention value.
 - Category C. Trees with low retention value.
 - Category U. Trees unsuitable for retention due to condition
 - Root Protection Area (RPA)

- Tree Key**
- Canopy extents, hatched area represents area within the canopy.
 - Location of tree base, taken from position on TOPO or GPS
 - Reference number (T for trees, G for groups, W for woodlands, H for hedges).

RPA- an indication of the estimated minimum rooting area required by the tree. Calculated in accordance with BS5837.

- Tree Protective Fence
- Areas of Caution where measures outlined in the Brynawel Resolven Combined AIA and Method Statement must be observed.

Tree Protection Plan
Brynawel, Rhesolven

1:300 at A1

Client	Evans Banks
Survey Code	25178
Drawn by	JC
Surveyed by	JC
Date	03/03/2026



Tree Check
Arboriculture Ltd.

Ben Clark
TechArborA, Dip Arb L4 (ABC)

Tree Check Arboriculture Ltd.
Tel. 07736236152
Email:ben@treecheck.co.uk
www.Treecheck.co.uk