


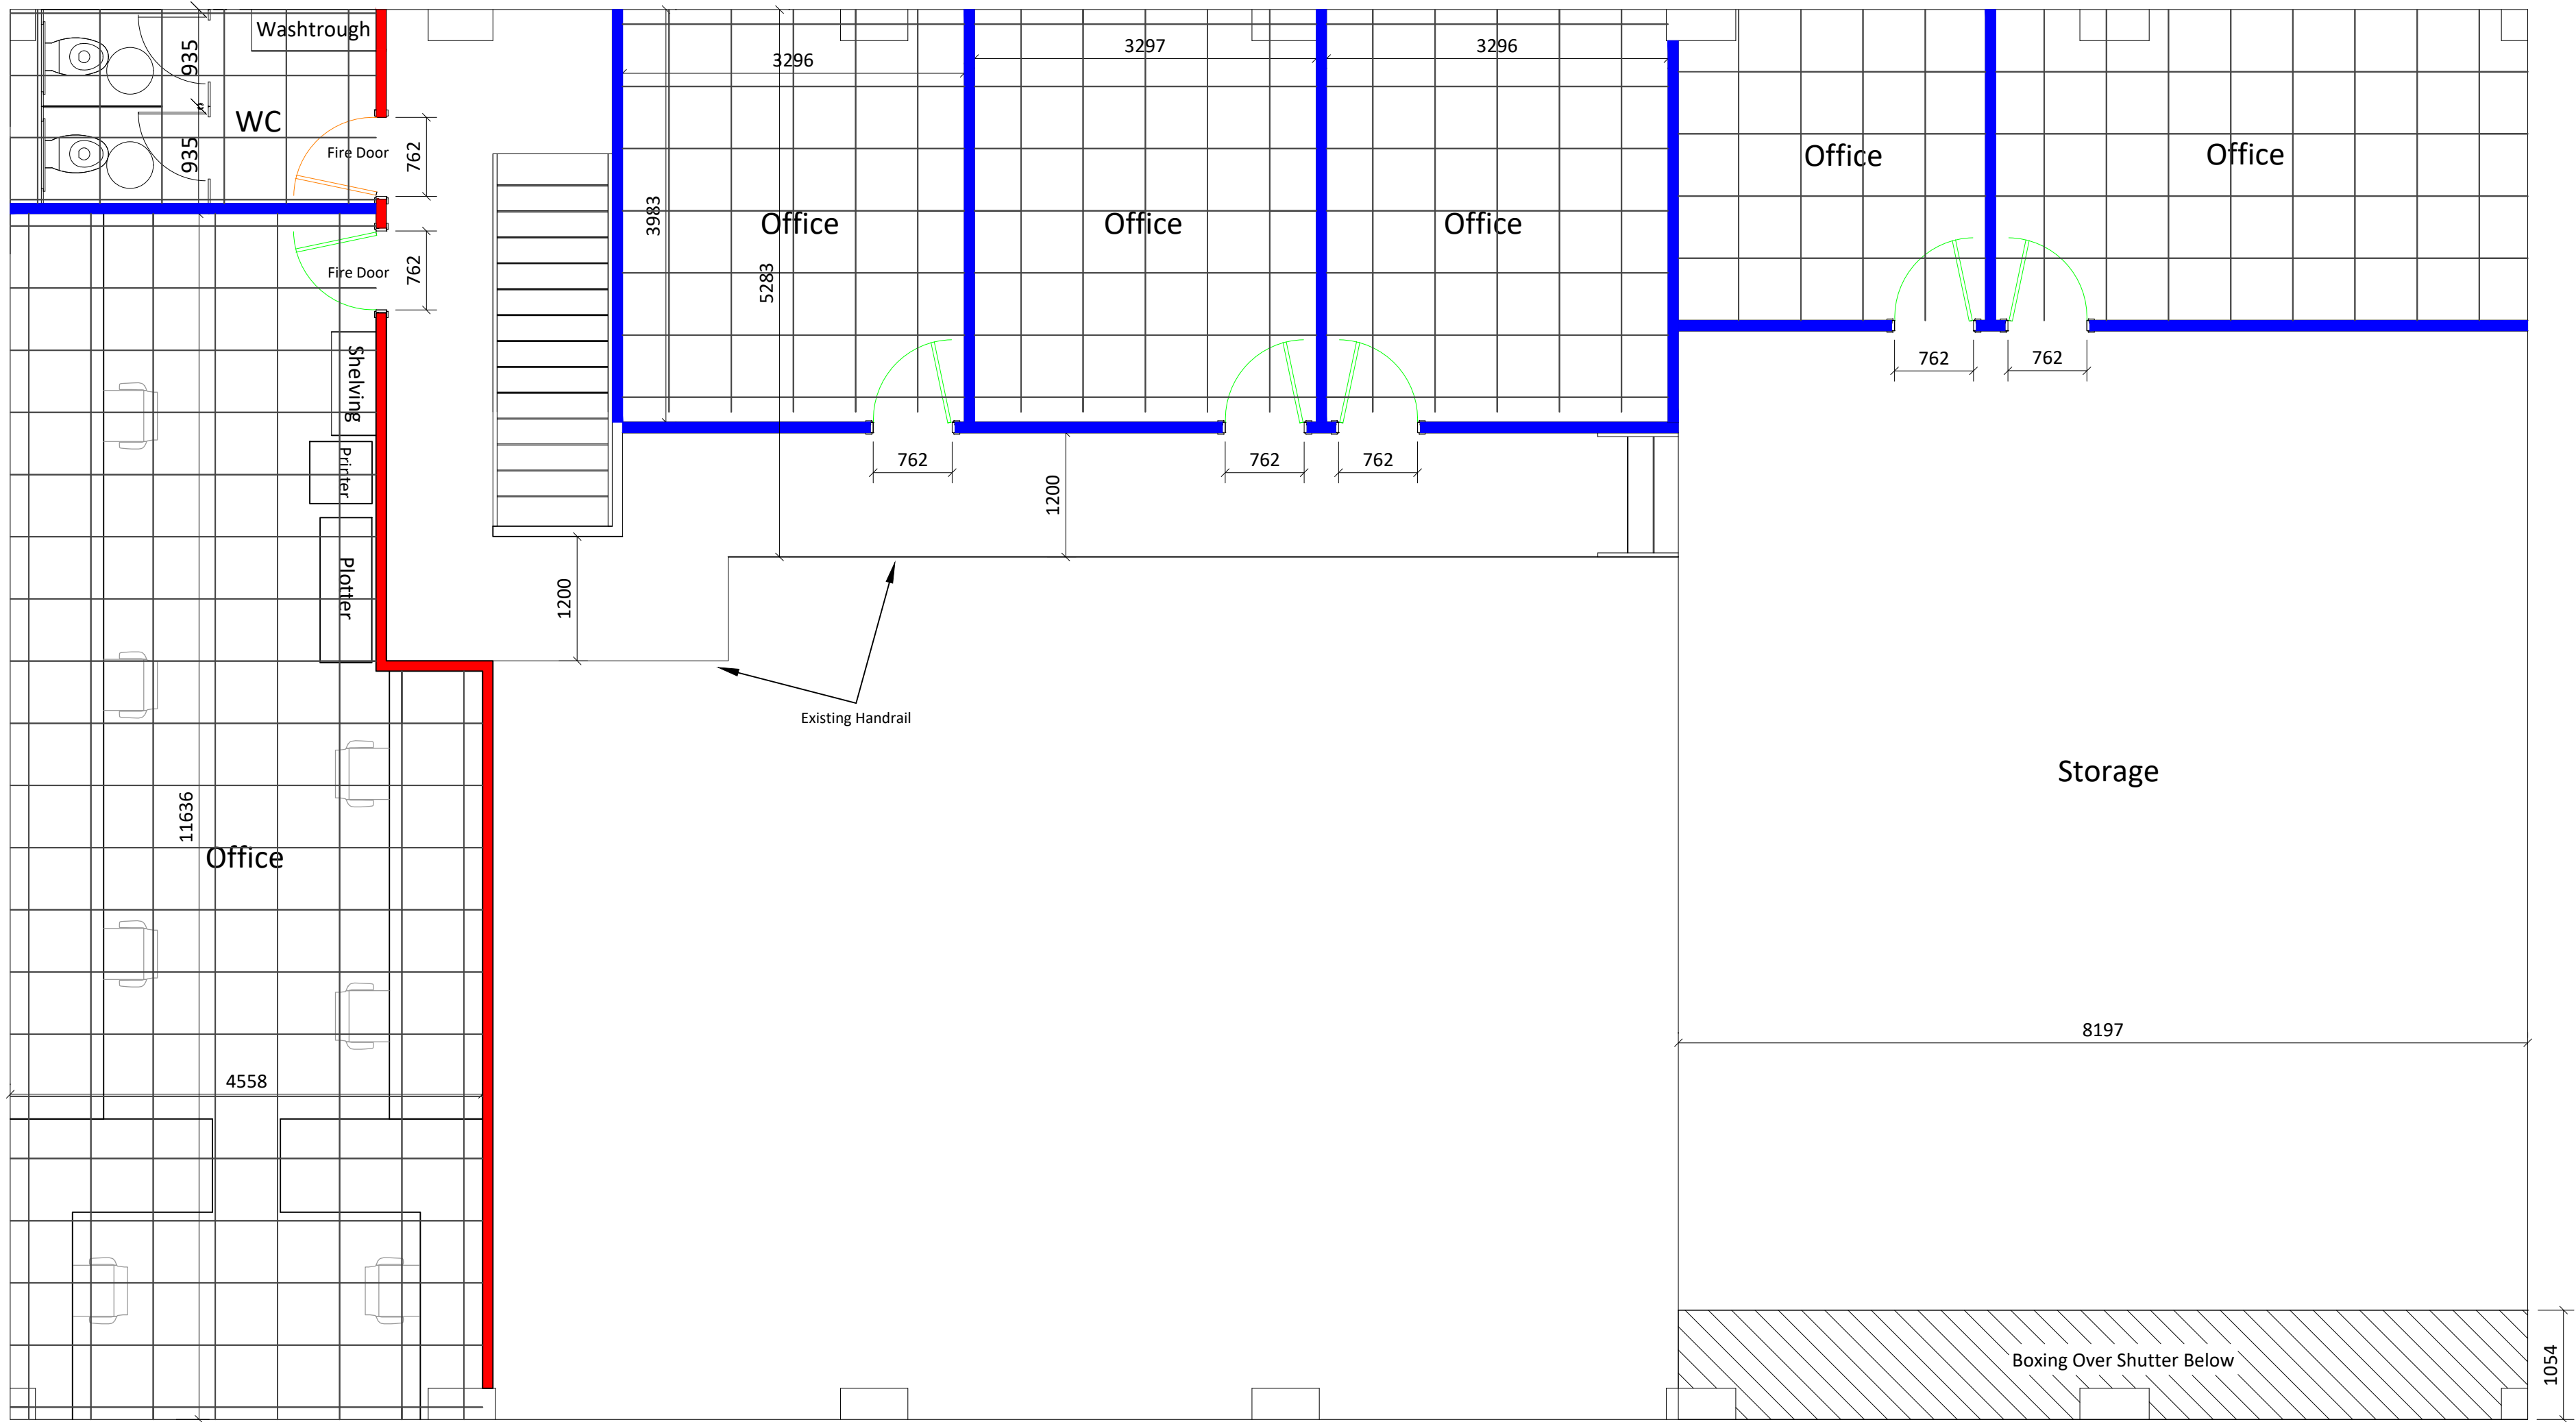

- New Wall 1Hr Full Height
- New Partition Full Height
- New Door Vision Panel
- New Door

© PURSEY & BALL LTD 2025
WE ASSUME DRAWINGS APPROVED IF NO COMMENT RECEIVED IN FIVE DAYS.

Notes:

Any information required on electrical items / controls, please contact.

Revisions:				
Rev	Date	Amendments	By	Ckd

Building Mechanical Services

Unit 12
Kenfig Industrial Estate
Margam
SA13 2PE

Tel: 01792 818068
Fax: 01792 818069

e-mail: enquiries@purseyandball.co.uk
Web: www.purseyandball.co.uk

PLUMBING, HEATING,
AIR CONDITIONING & RENEWABLES

Approved

~ Serving The UK since 1982 ~

PROJECT:
New Office

JOB:
Proposed First Floor G.A.

DRAWN BY:	CHKED BY:	SCALE A1:	DATE:
CP	MJM	1:50	08.06.25

JOB No:	DRAWING No:
	M002