




Site Name:
Pontrhydyfen RFC, Pontrhydyfen

Tree Constraints Plan


Scale 1:600 @A3
03/2026


10m

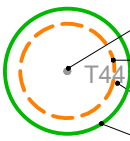

Tree Category
Root Protection Area
Tree Number
Canopy Spread

Category A Trees
Category B Trees
Category C Trees
Category U Trees

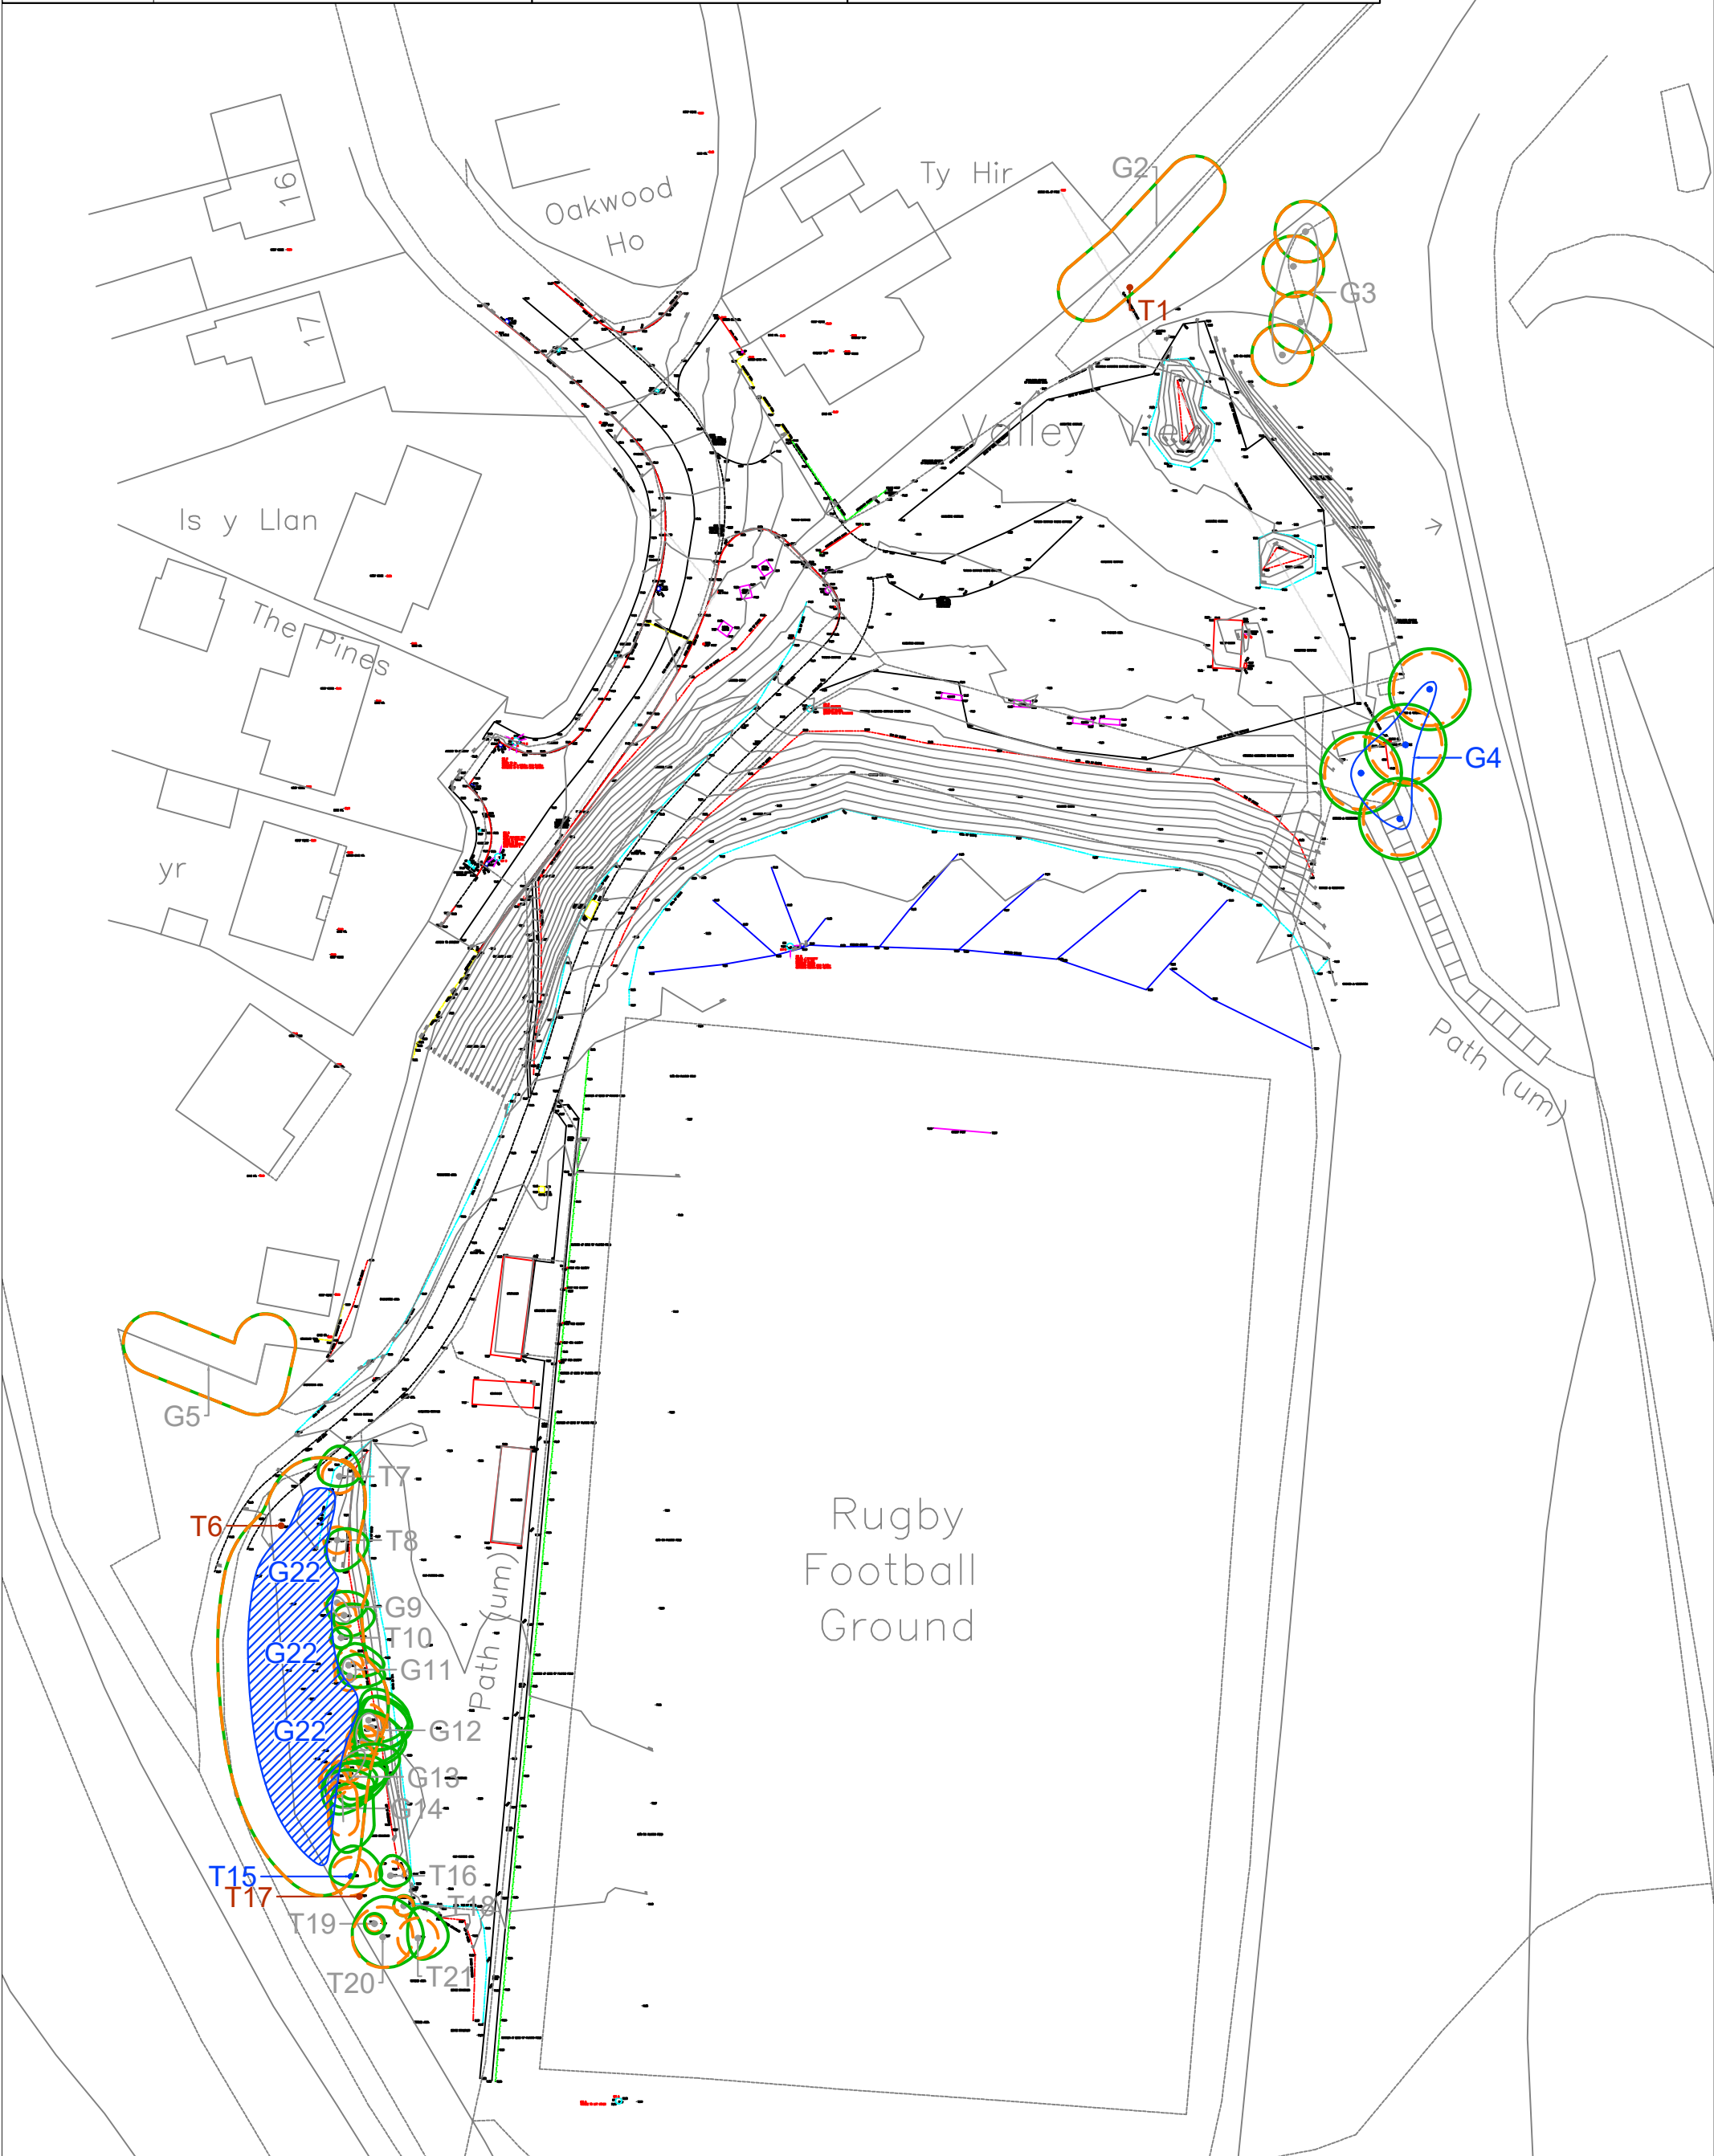

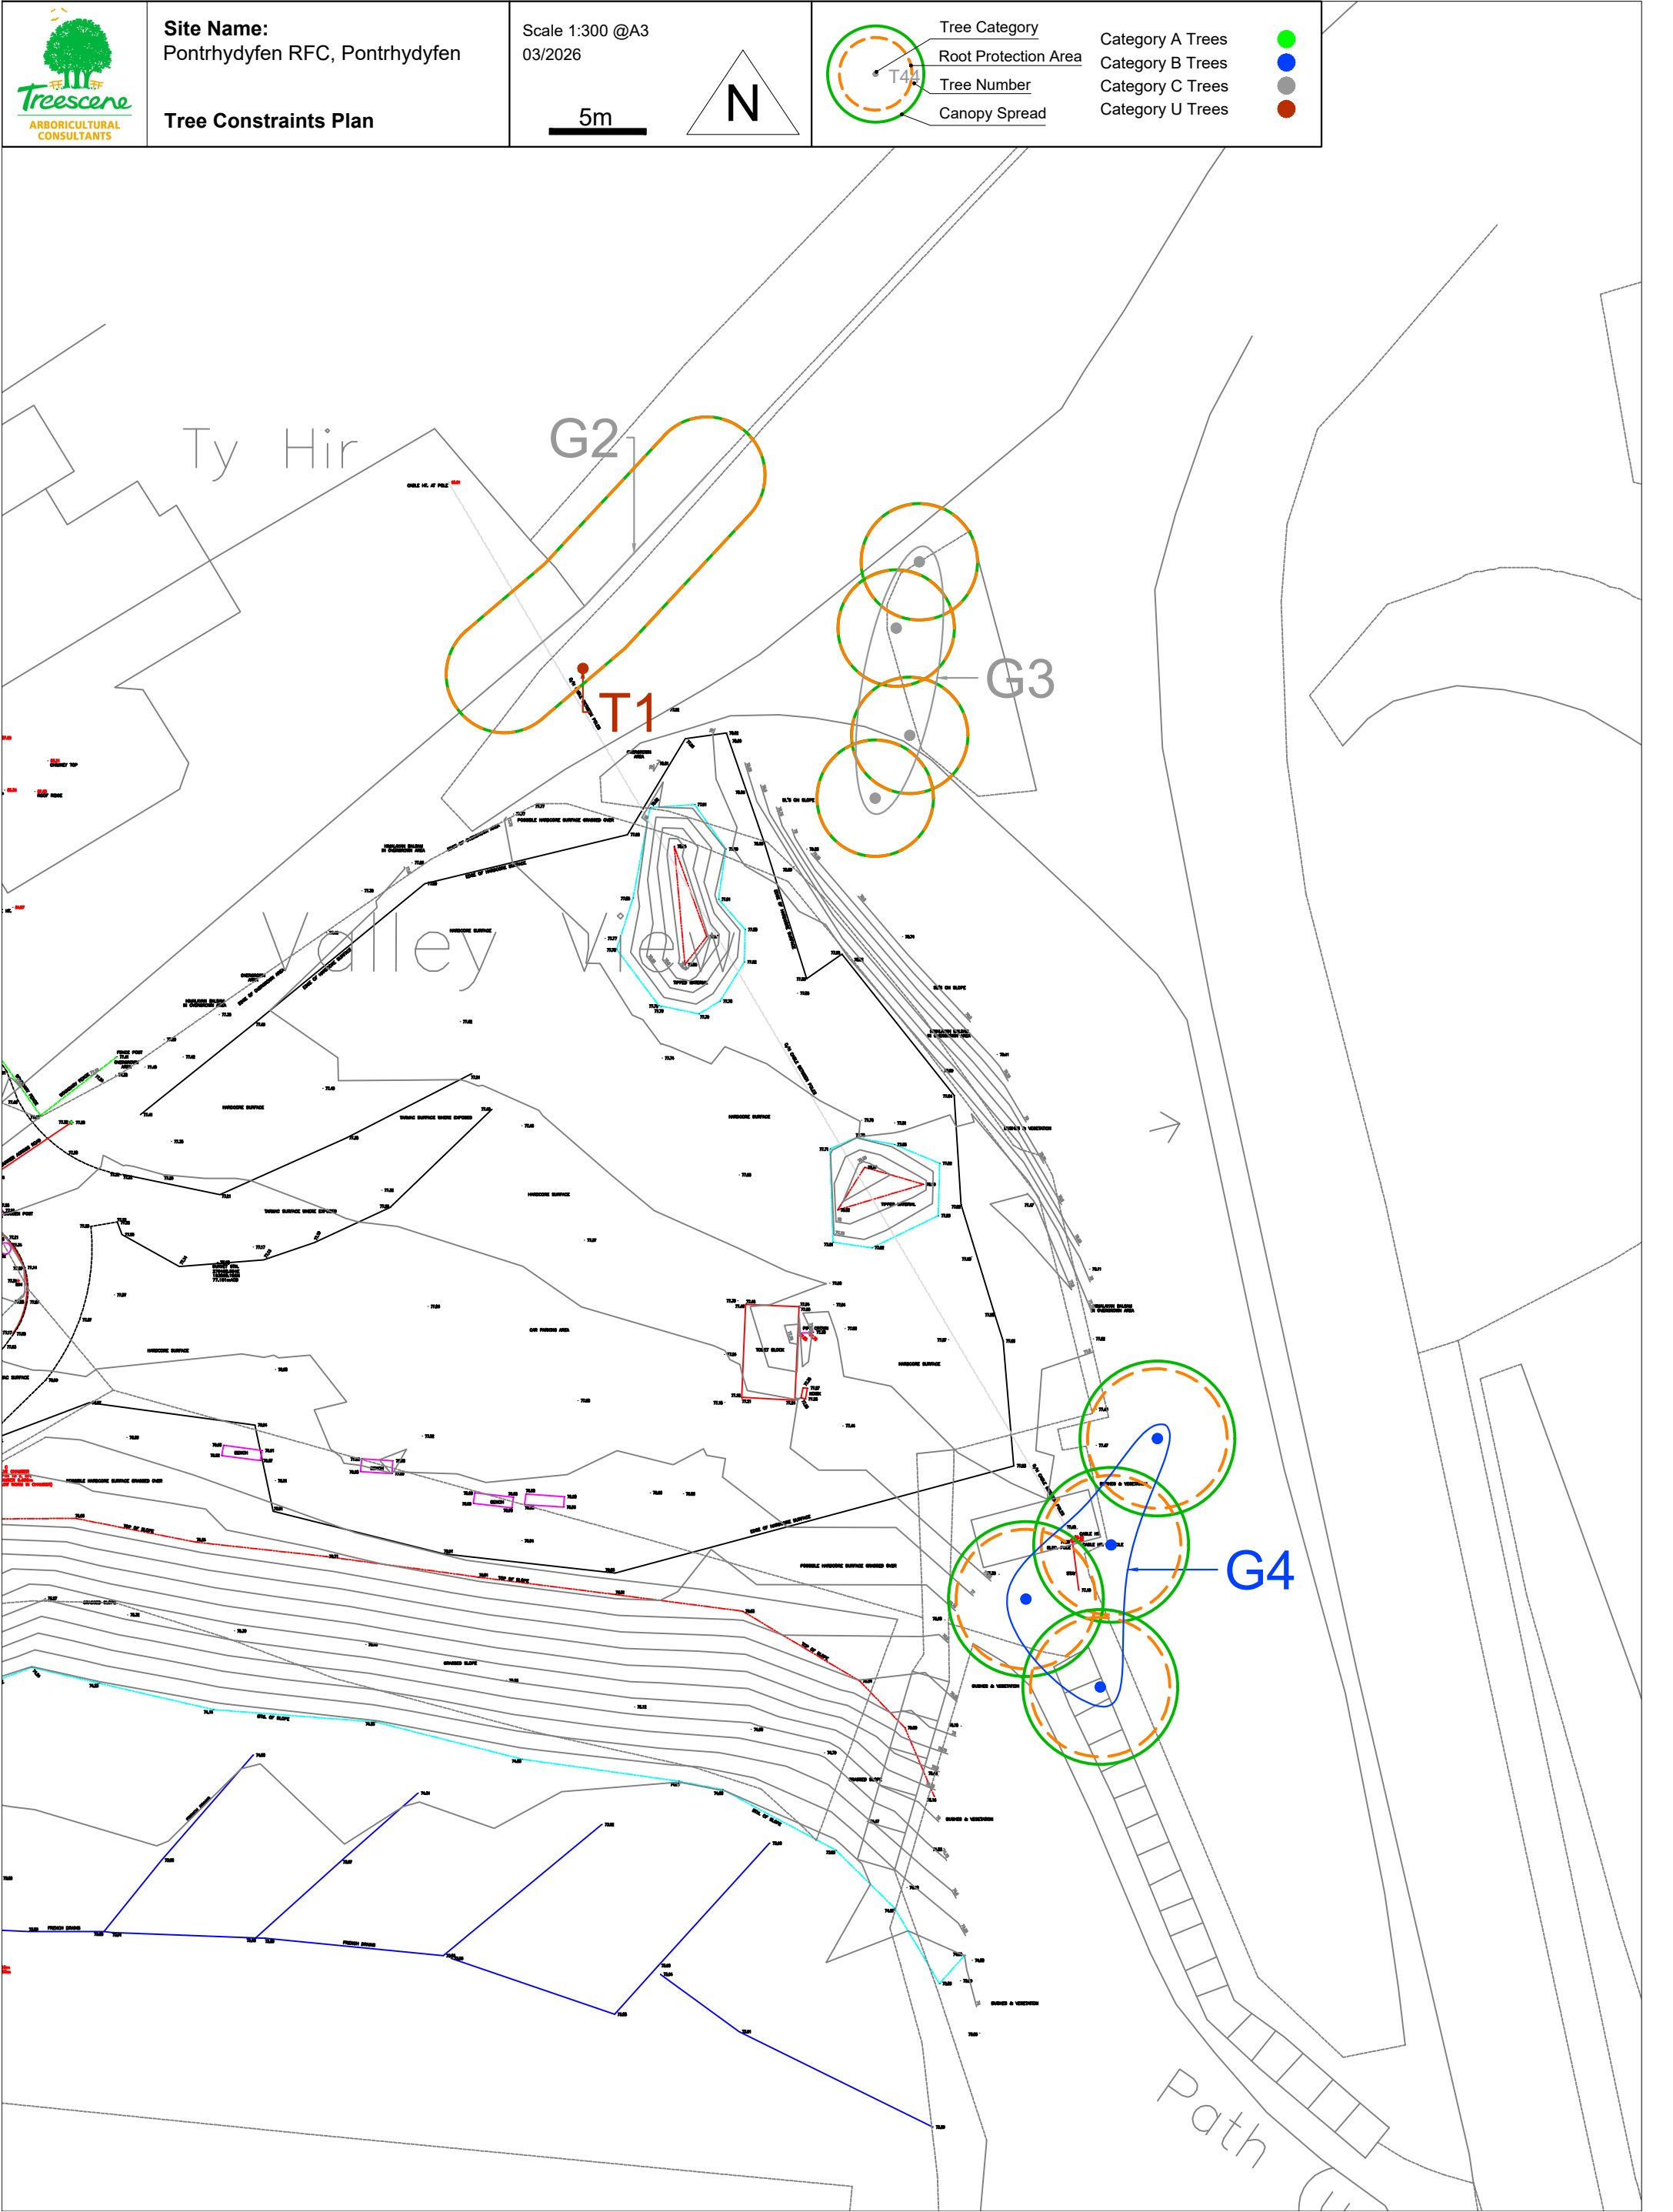





Site Name:
Pontrhydyfen RFC, Pontrhydyfen

Tree Constraints Plan

Scale 1:300 @A3
03/2026

5m

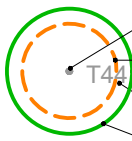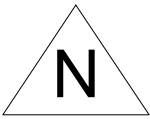

Tree Category
Root Protection Area
Tree Number
Canopy Spread

Category A Trees
Category B Trees
Category C Trees
Category U Trees

