


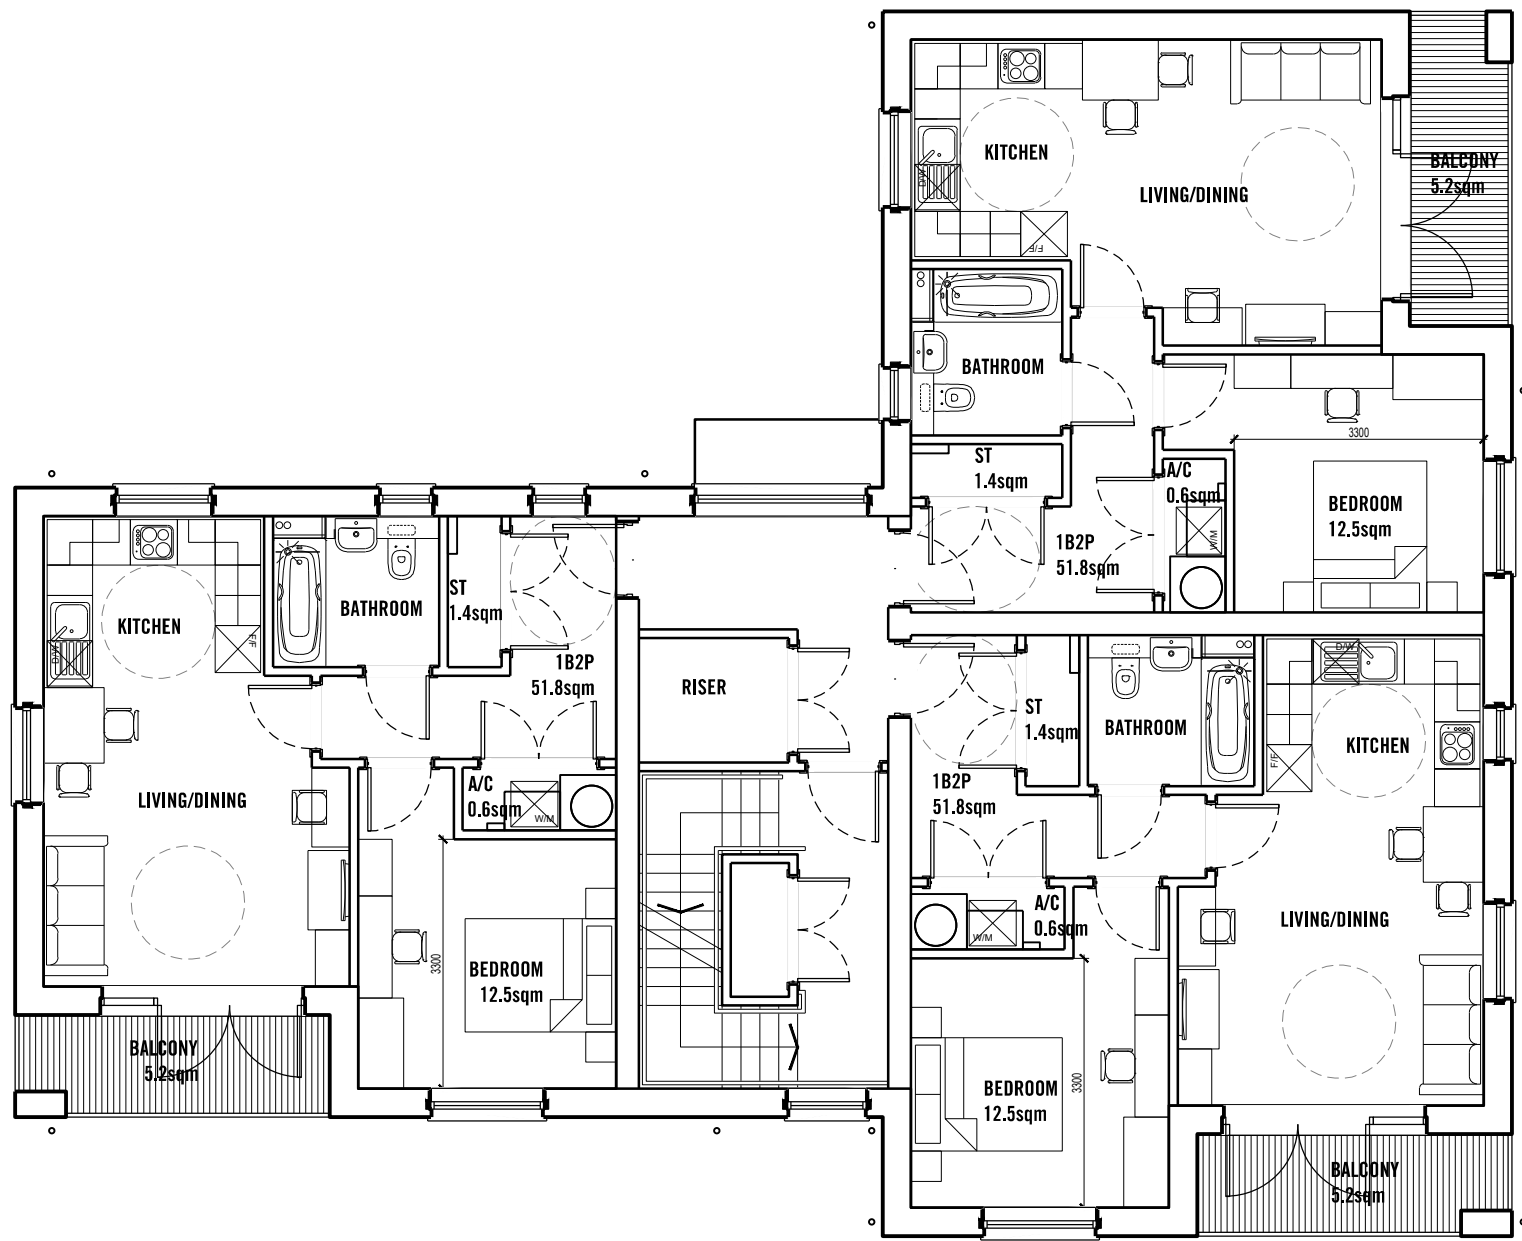


FIRST & SECOND FLOOR PLAN



FRONT ELEVATION



SIDE ELEVATION

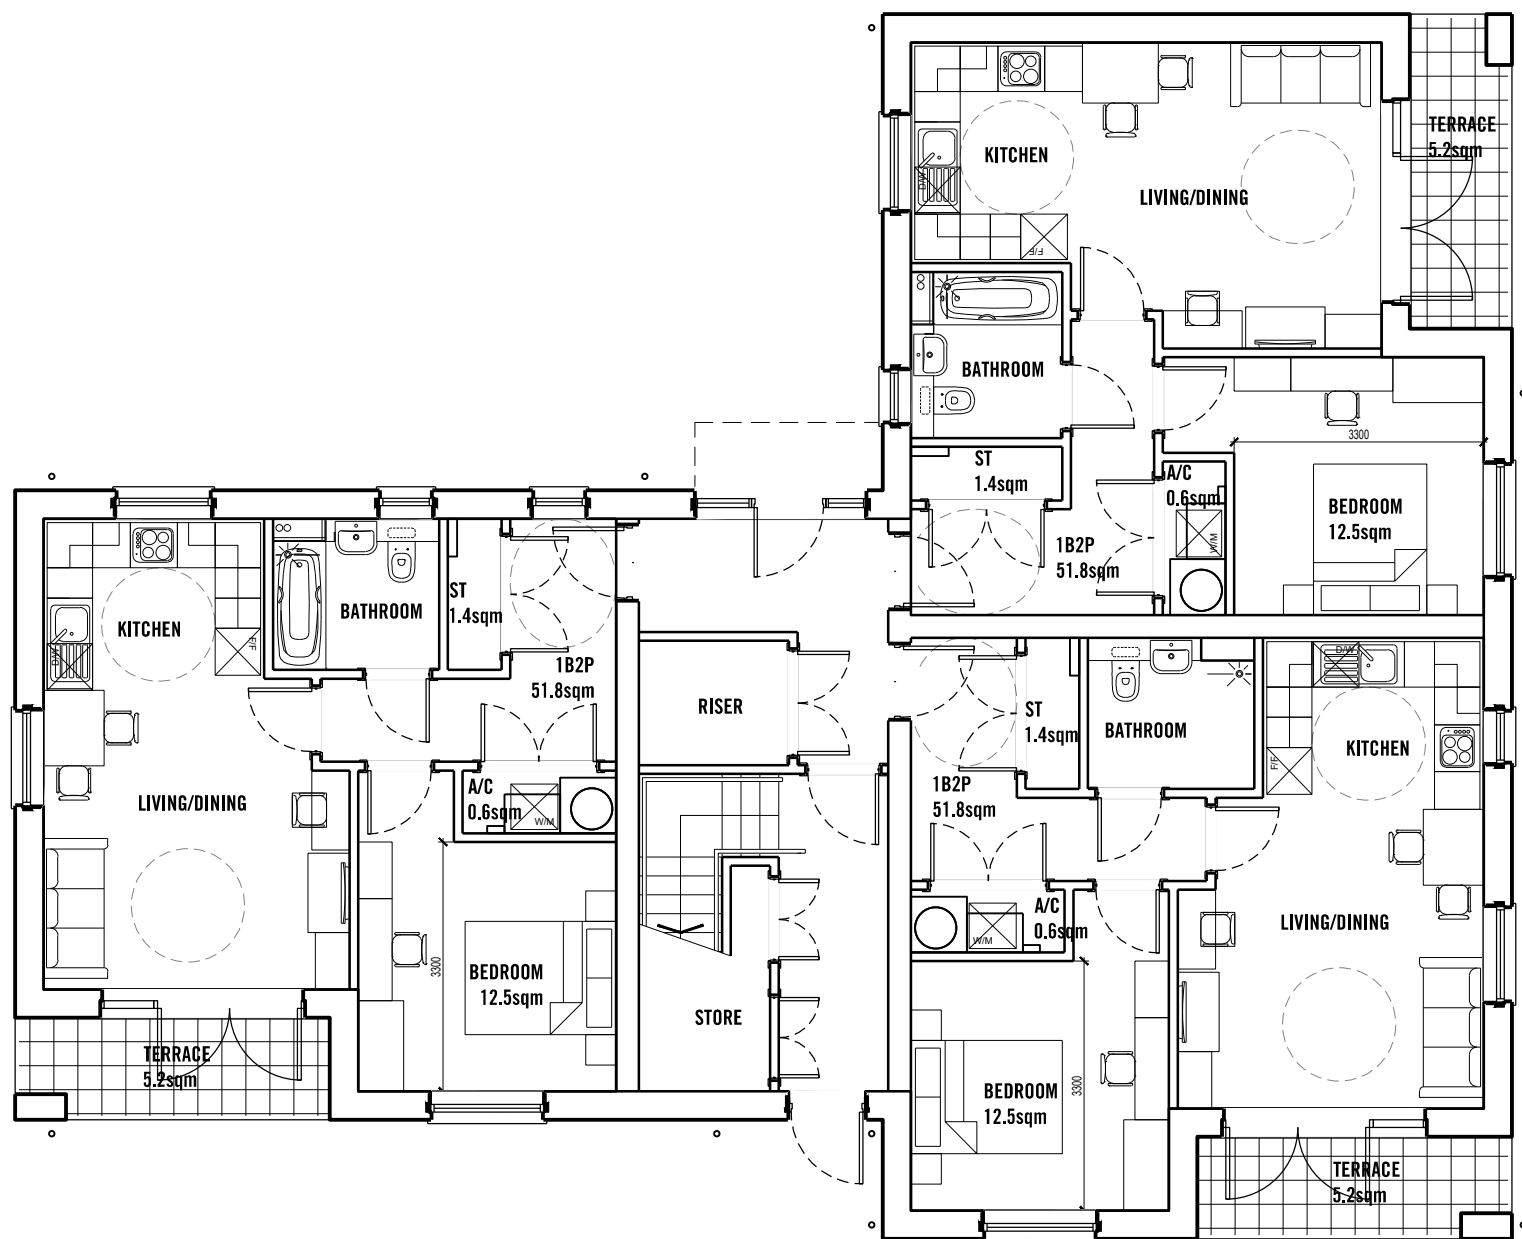

GROUND FLOOR PLAN


Wheelchair accessible dwellings

1B2P APARTMENT


Floor Area - 51.8m²
WDQR Requirement - 50m²
Storage Area - 2.0m² (In addition to area required for M&E)
WDQR Requirement - 1.5m²
External Amenity - 5.2m²

Layout designed to meet requirements of Lifetime Homes and WDQR 2021

Units 23-31

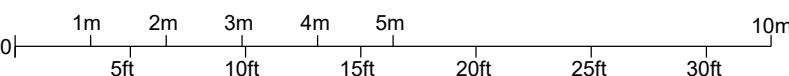

REAR ELEVATION

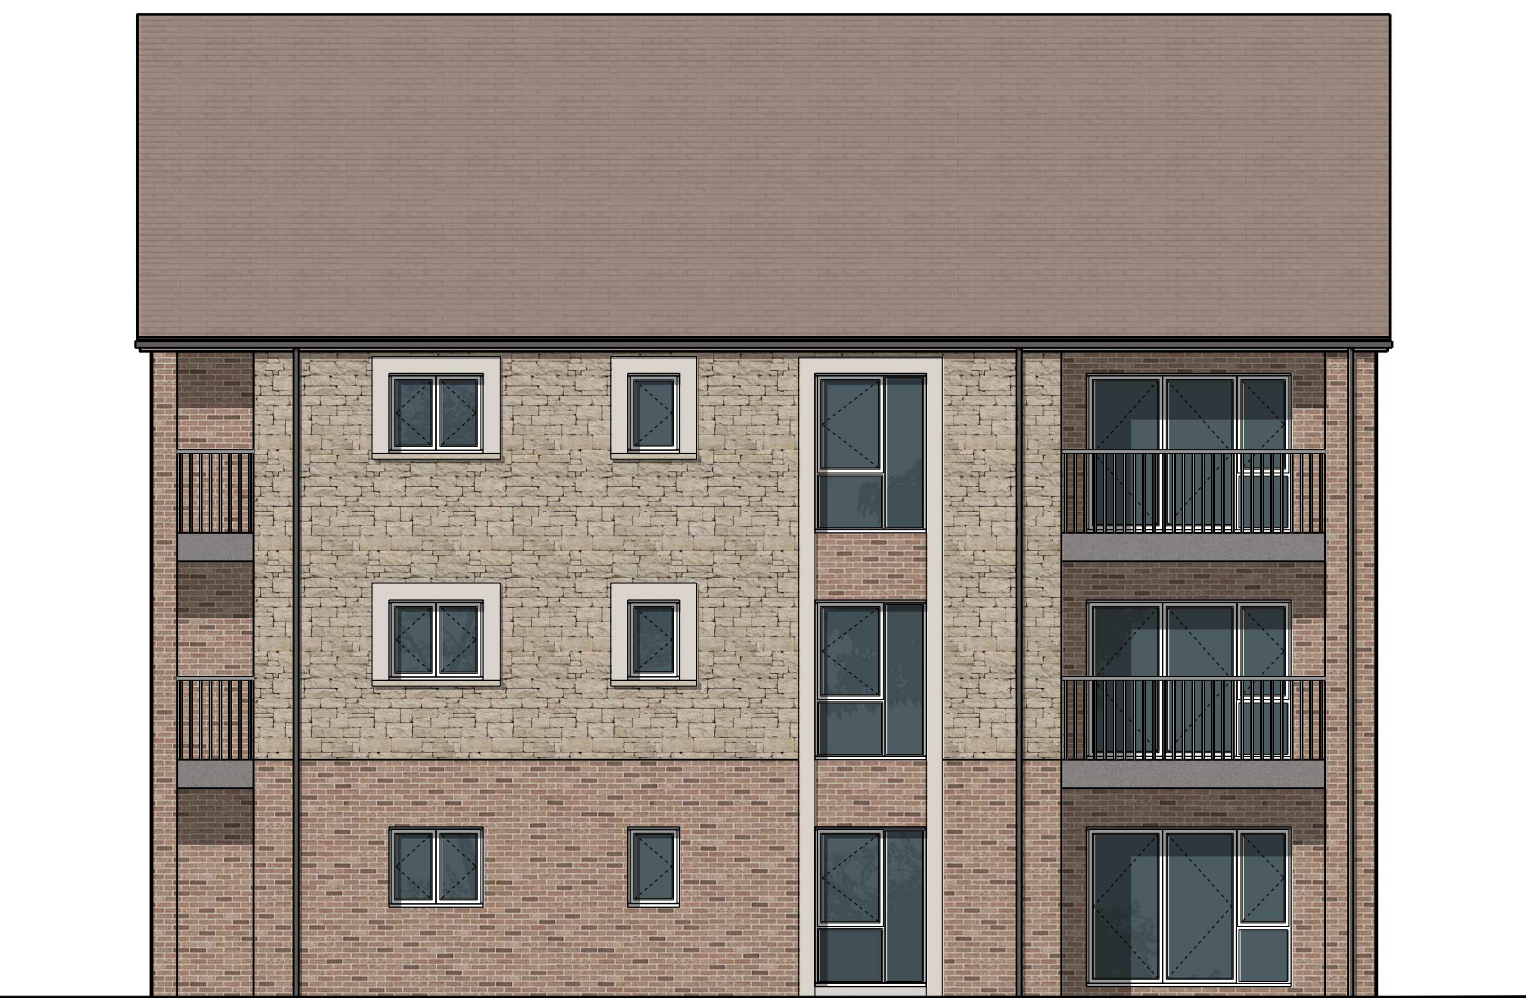

SIDE ELEVATION

ROBERTS LIMBRICK LTD