
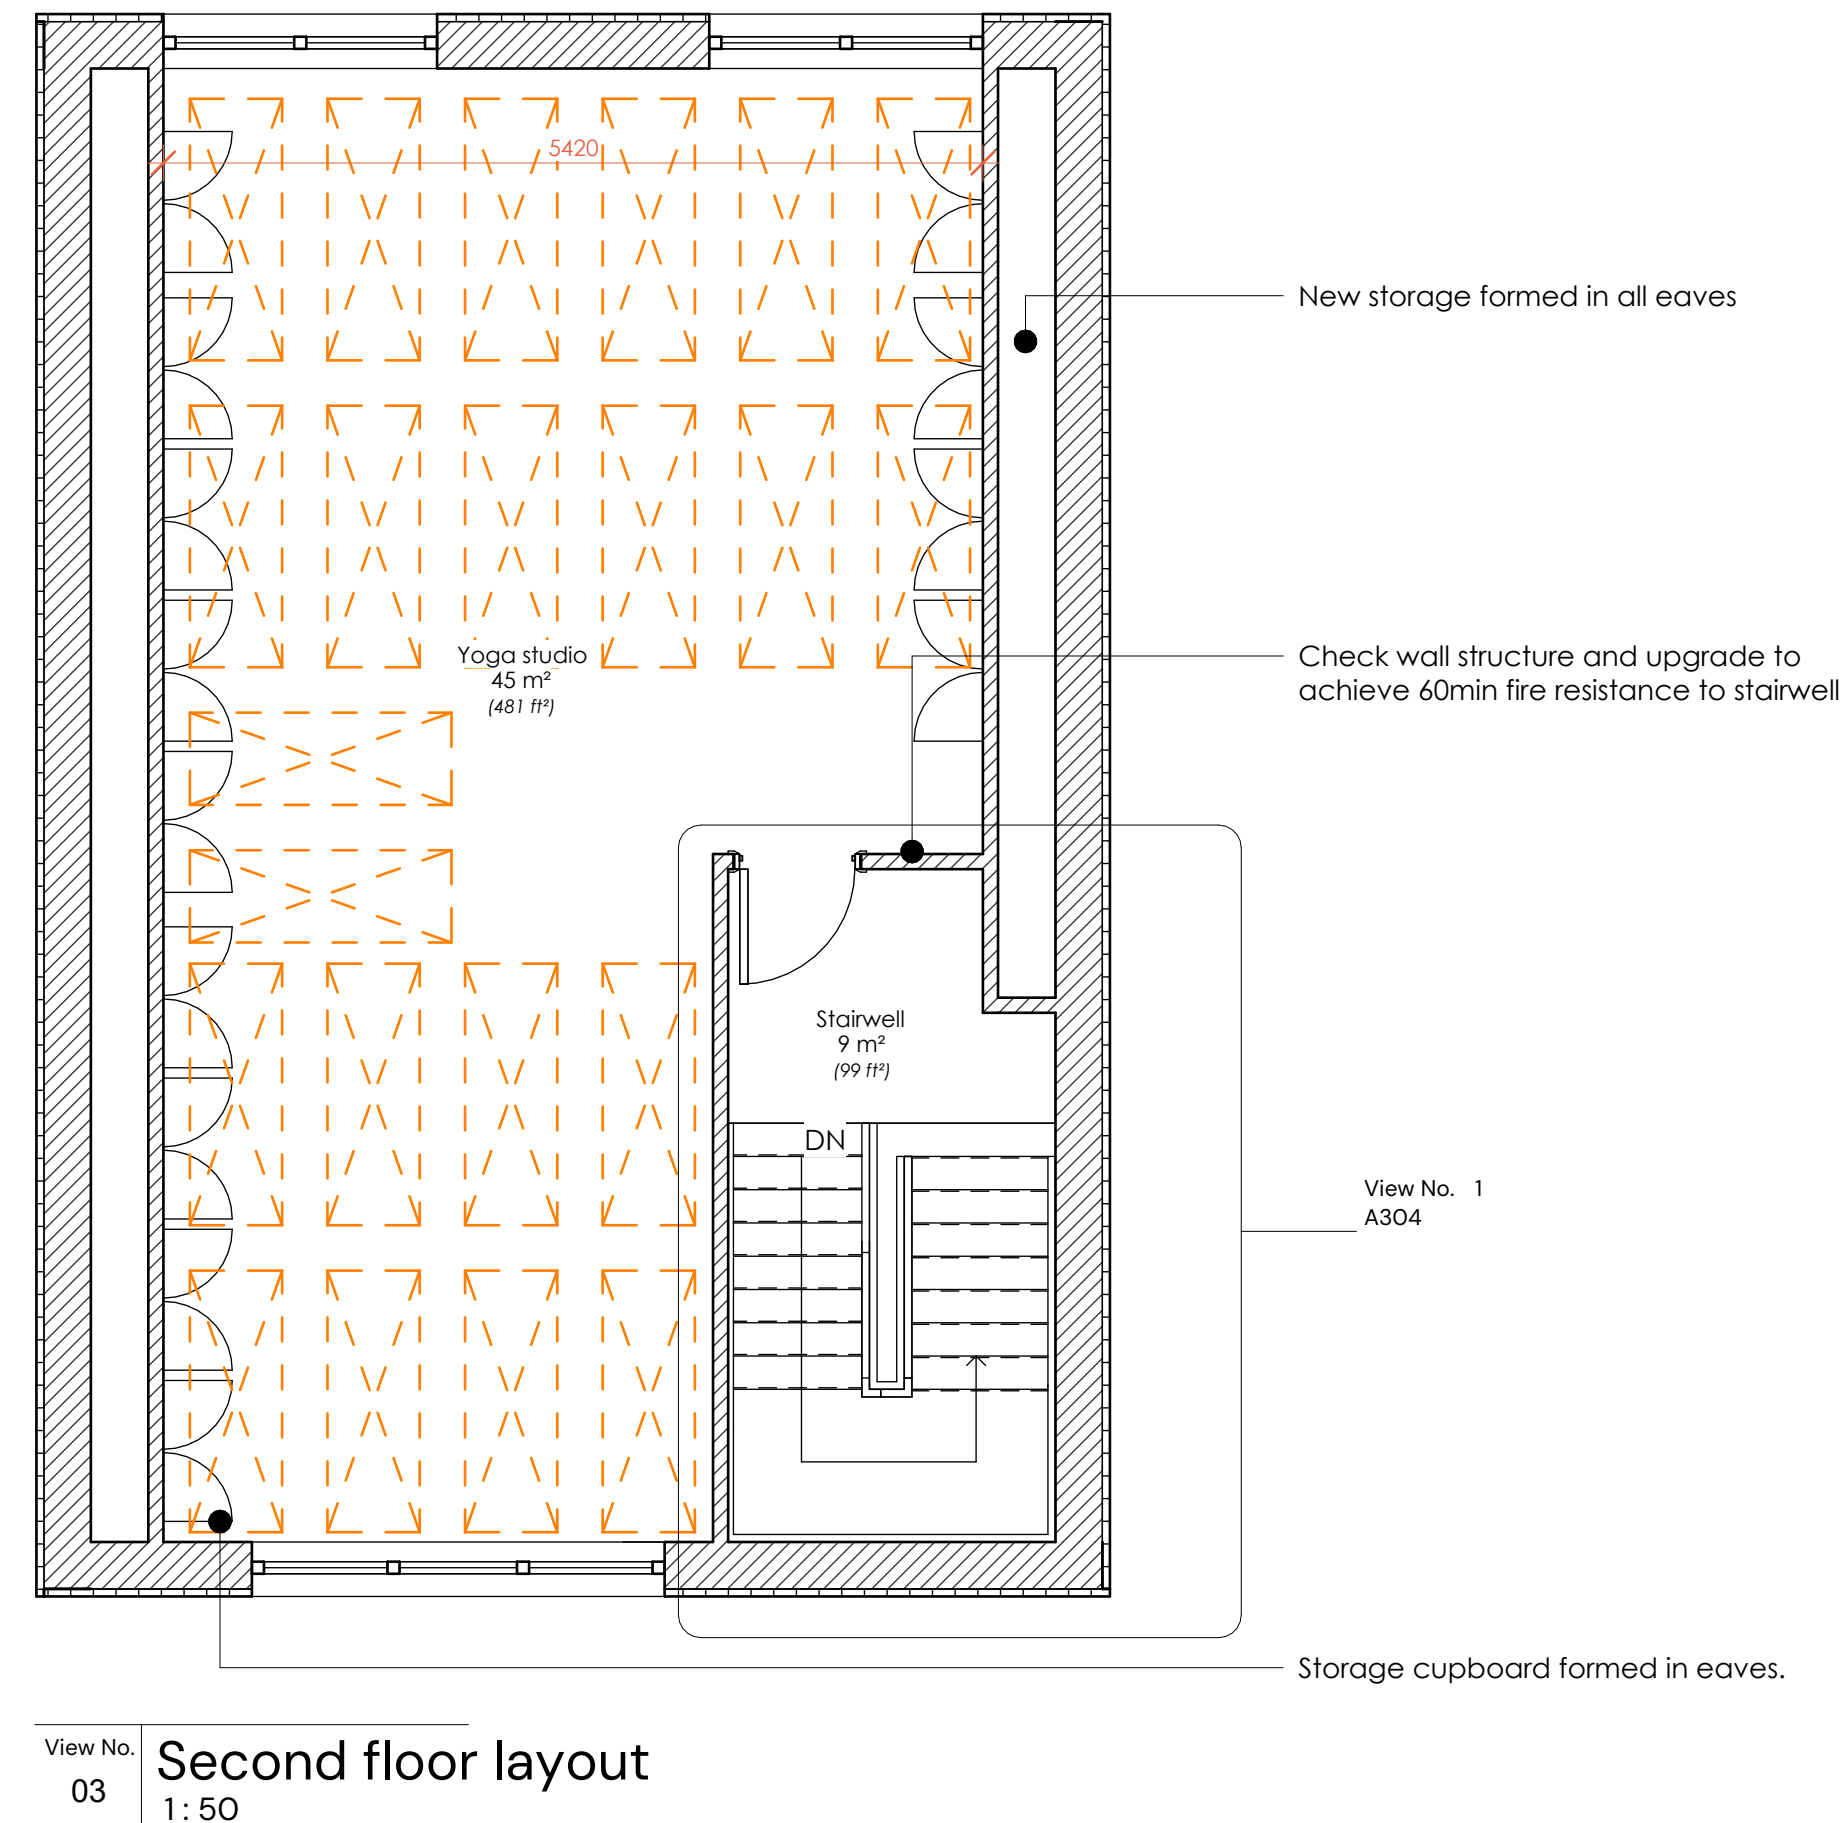
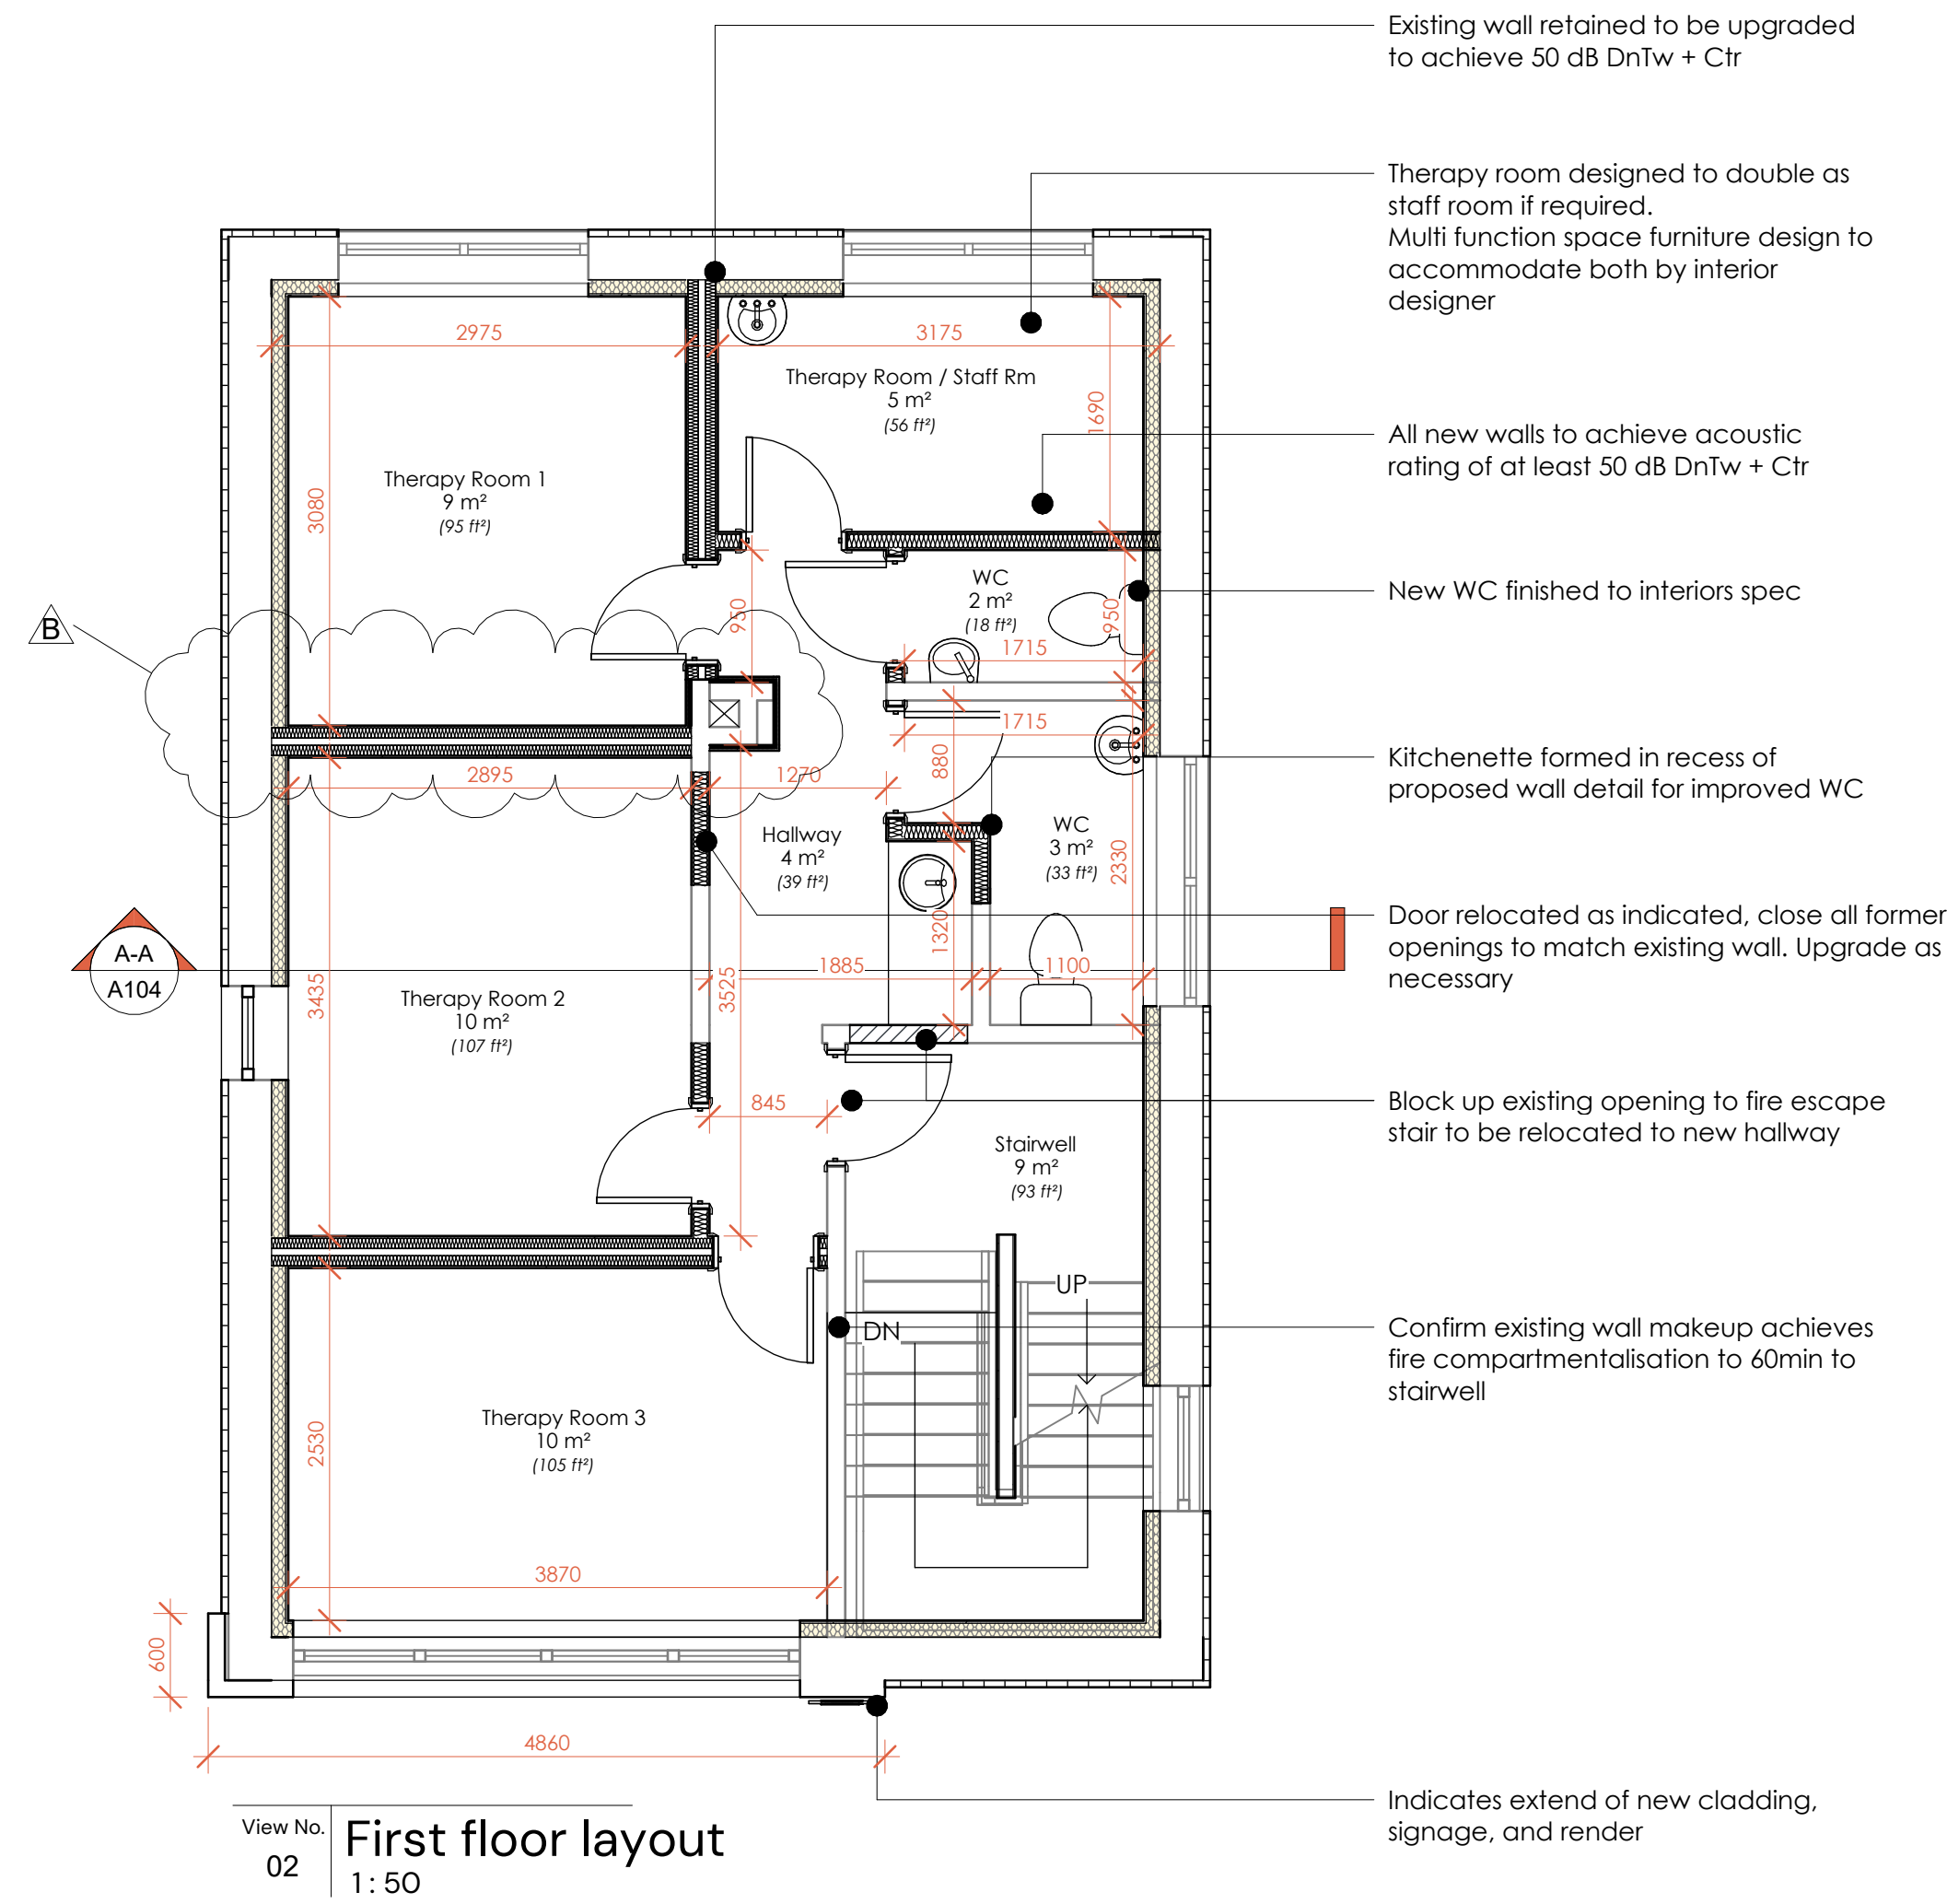


Rev.	Description	Date
A	Emergency fire escape	5.3.26
B	Twin acoustic wall & IWI	12.03.26
C	Coffee Shop	30.04.26

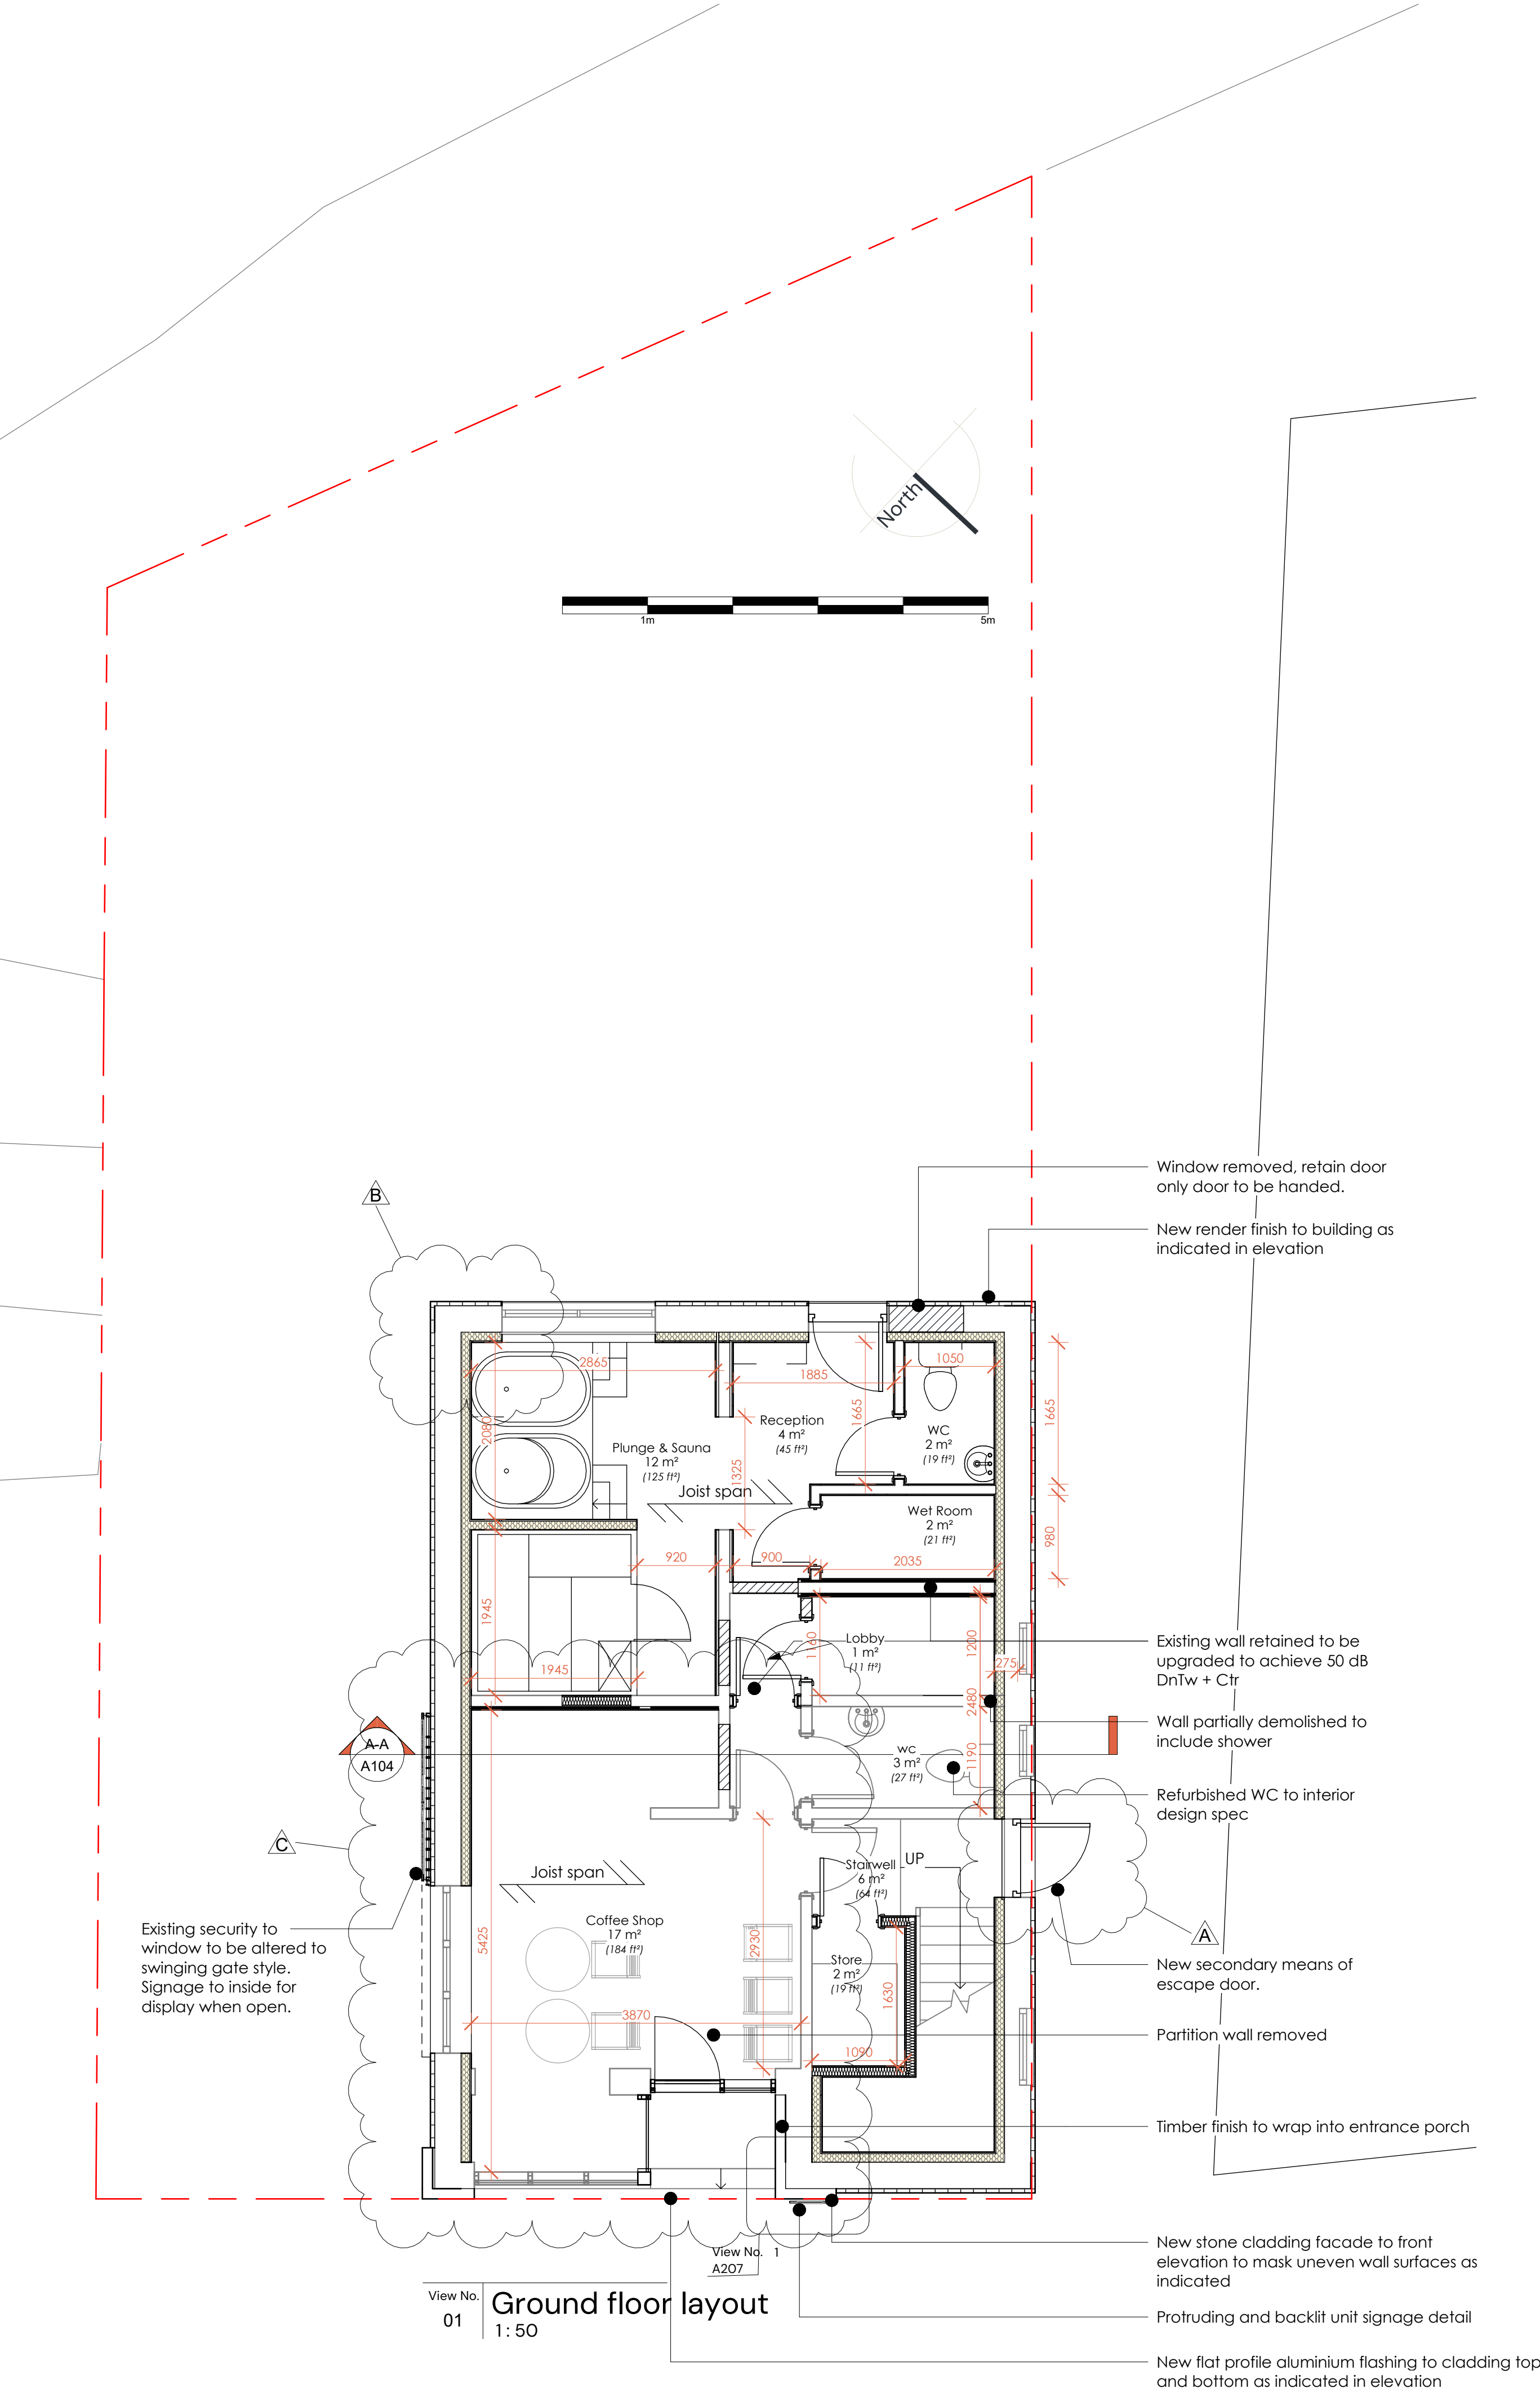

A1

All dimensions are in millimeters unless otherwise stated. Do not scale from this drawing. Check dimensions on site, report any discrepancies immediately. Drawings are copyright of Pensaerniaeth Williams Architecture Ltd. and must not be altered, reproduced, or passed on to any third party without prior consent.

Mr & Mrs Vickery
77 Herbert Street,
Pontardawe, SA8 4ED

Williams
Architecture / Pensaerniaeth
Pensaerniaeth Williams Architecture Ltd.
Suite 11 Avon House, Dafen Tradepark,
Llanelli.
www.williamsarch.co.uk
01554 253 177 www.williamsarch.co.uk

Detailed layout plans
Ref: PWA-466 Drawn: L JW
Date: 11.02.26 Checked: Checker
Status: Planning Plan No.: A103
Revision: C Scale: 1:50