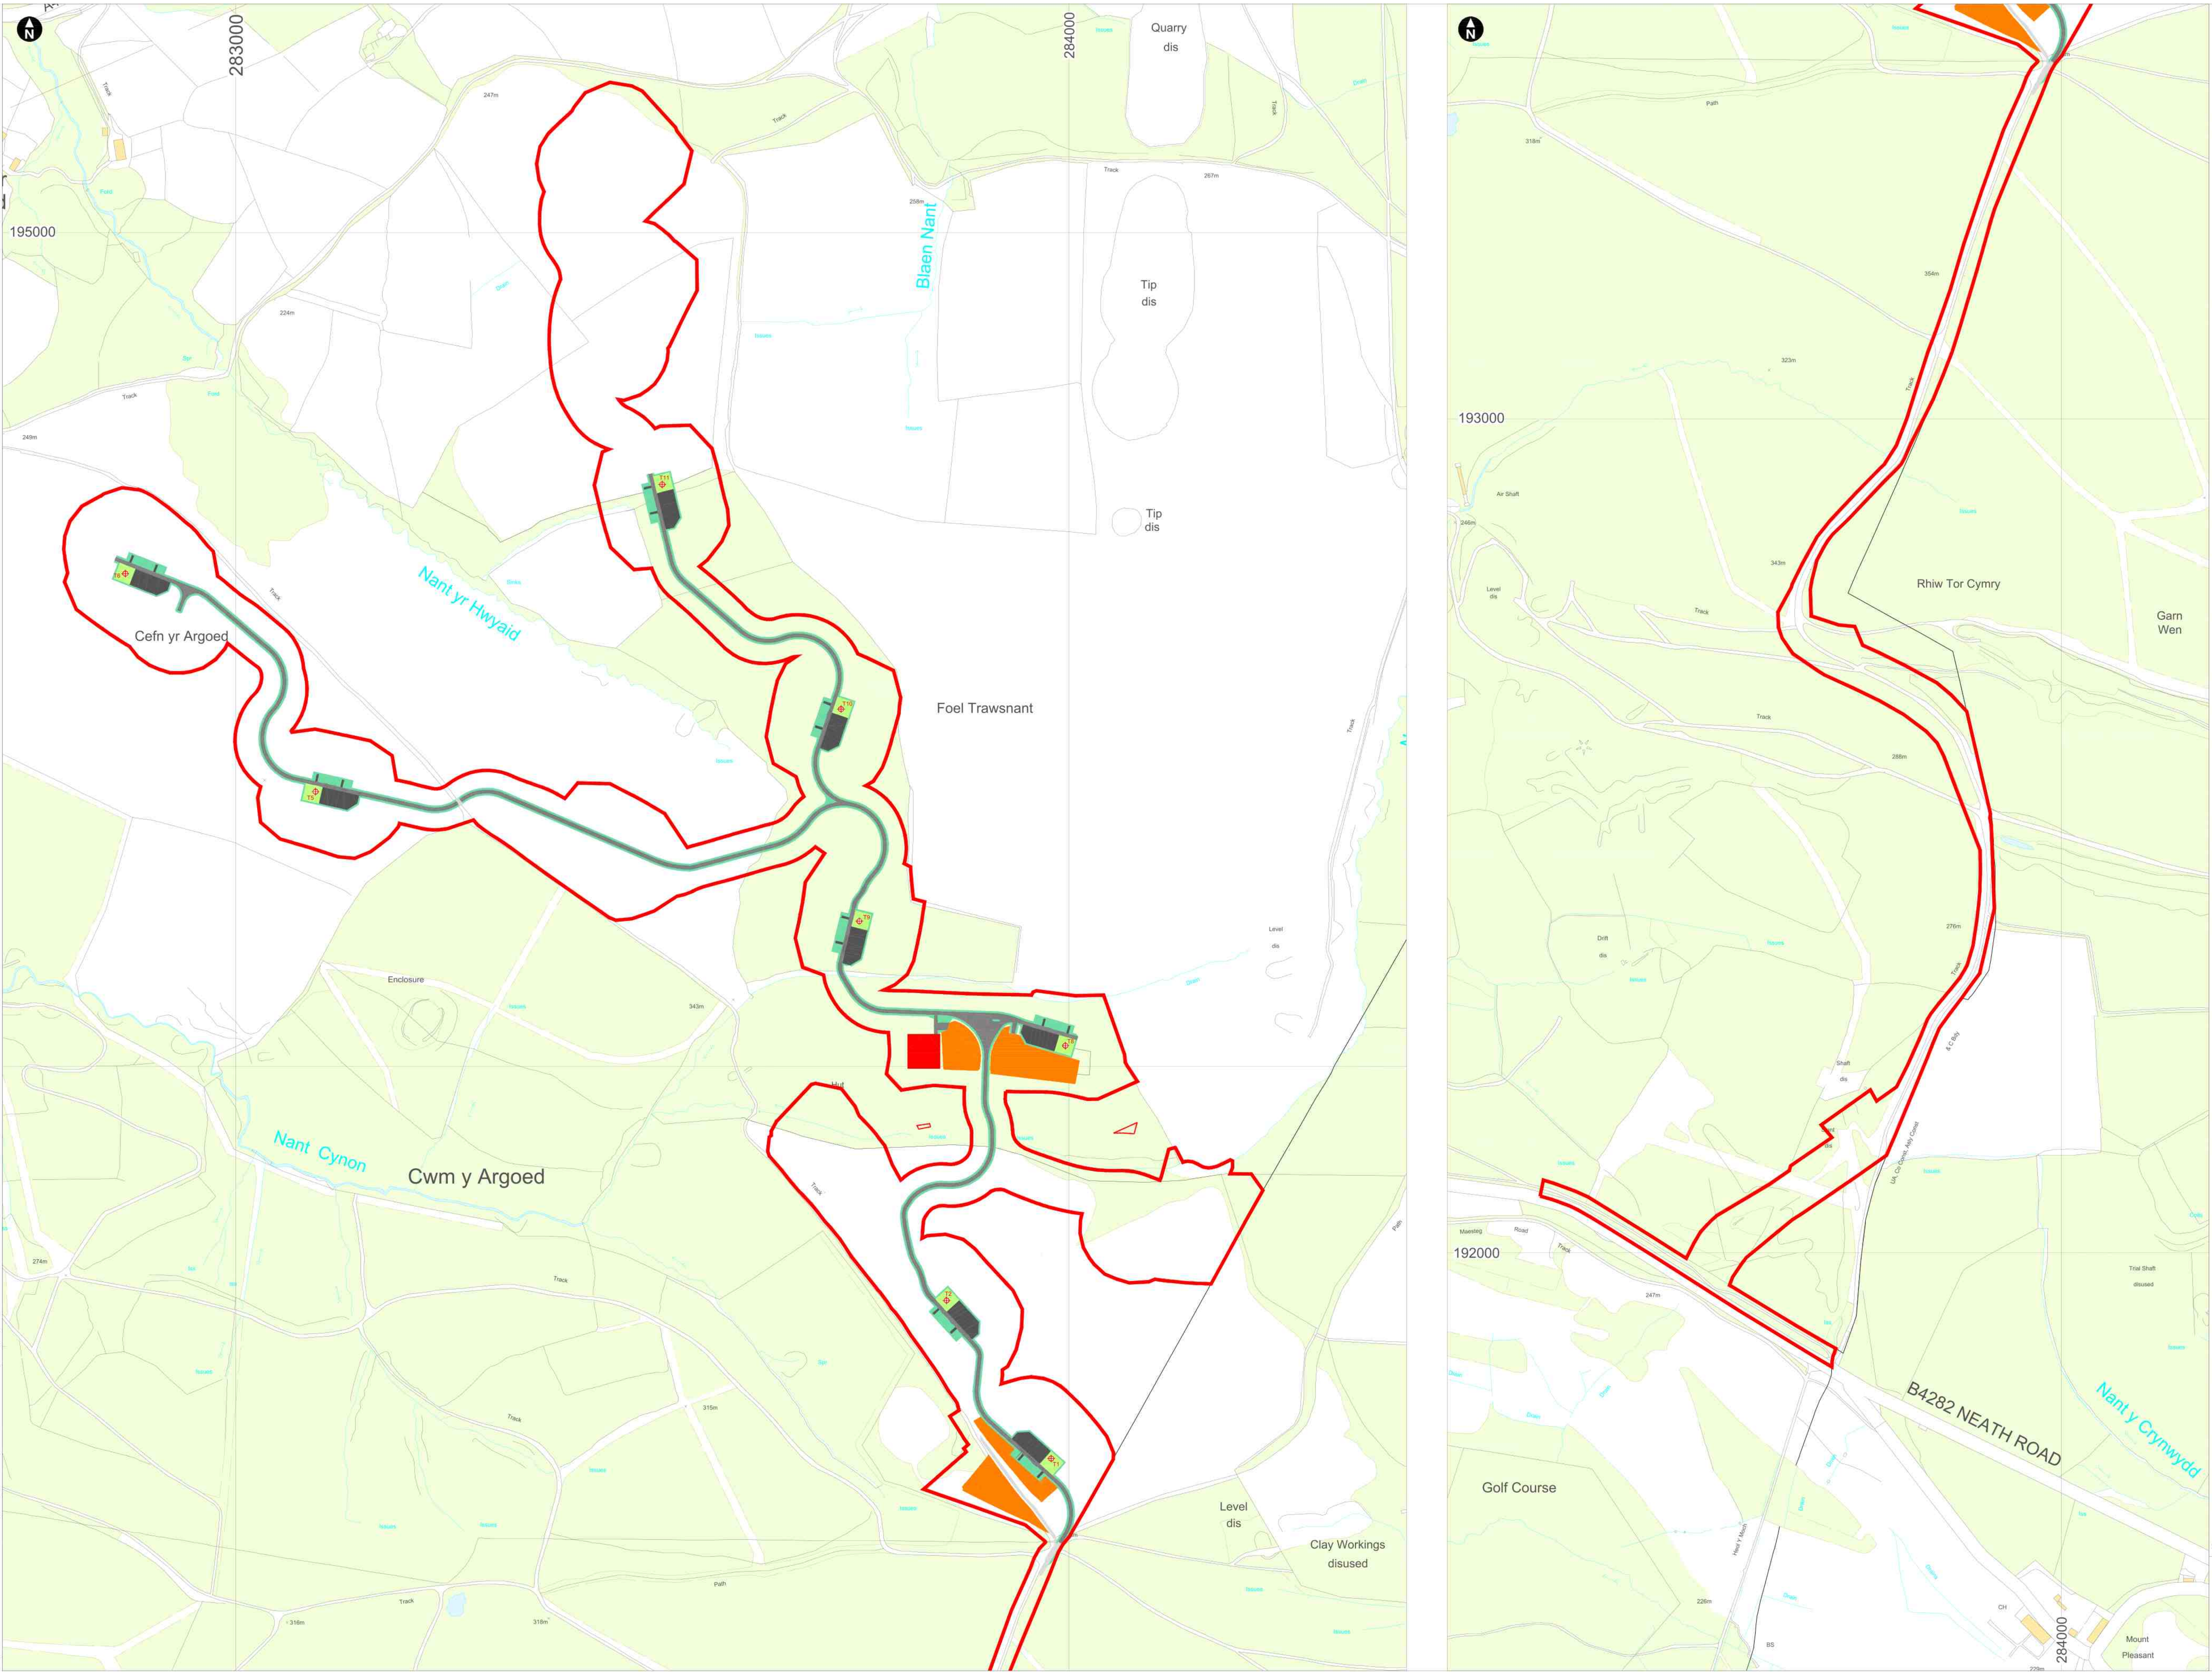

Key

- 🟥 Planning boundary
- ⊕ Turbine location
- 🟥 Substation
- 🟧 Contractors' compound
- ▨ Proposed track
- ▢ Existing track upgraded
- 🟩 Verge
- 🟩 Verge over turbine area
- 🟩 Batters
- ■ Crane pad construction

0 m 150 m

Scale 1:2500 @ A0

© Crown copyright and database rights 2021 Ordnance Survey 0100031673

Pennant Walters (FoelT) Ltd
Foel Trawsnant Wind Farm S73 Application

Figure A
Site layout

January 2023