
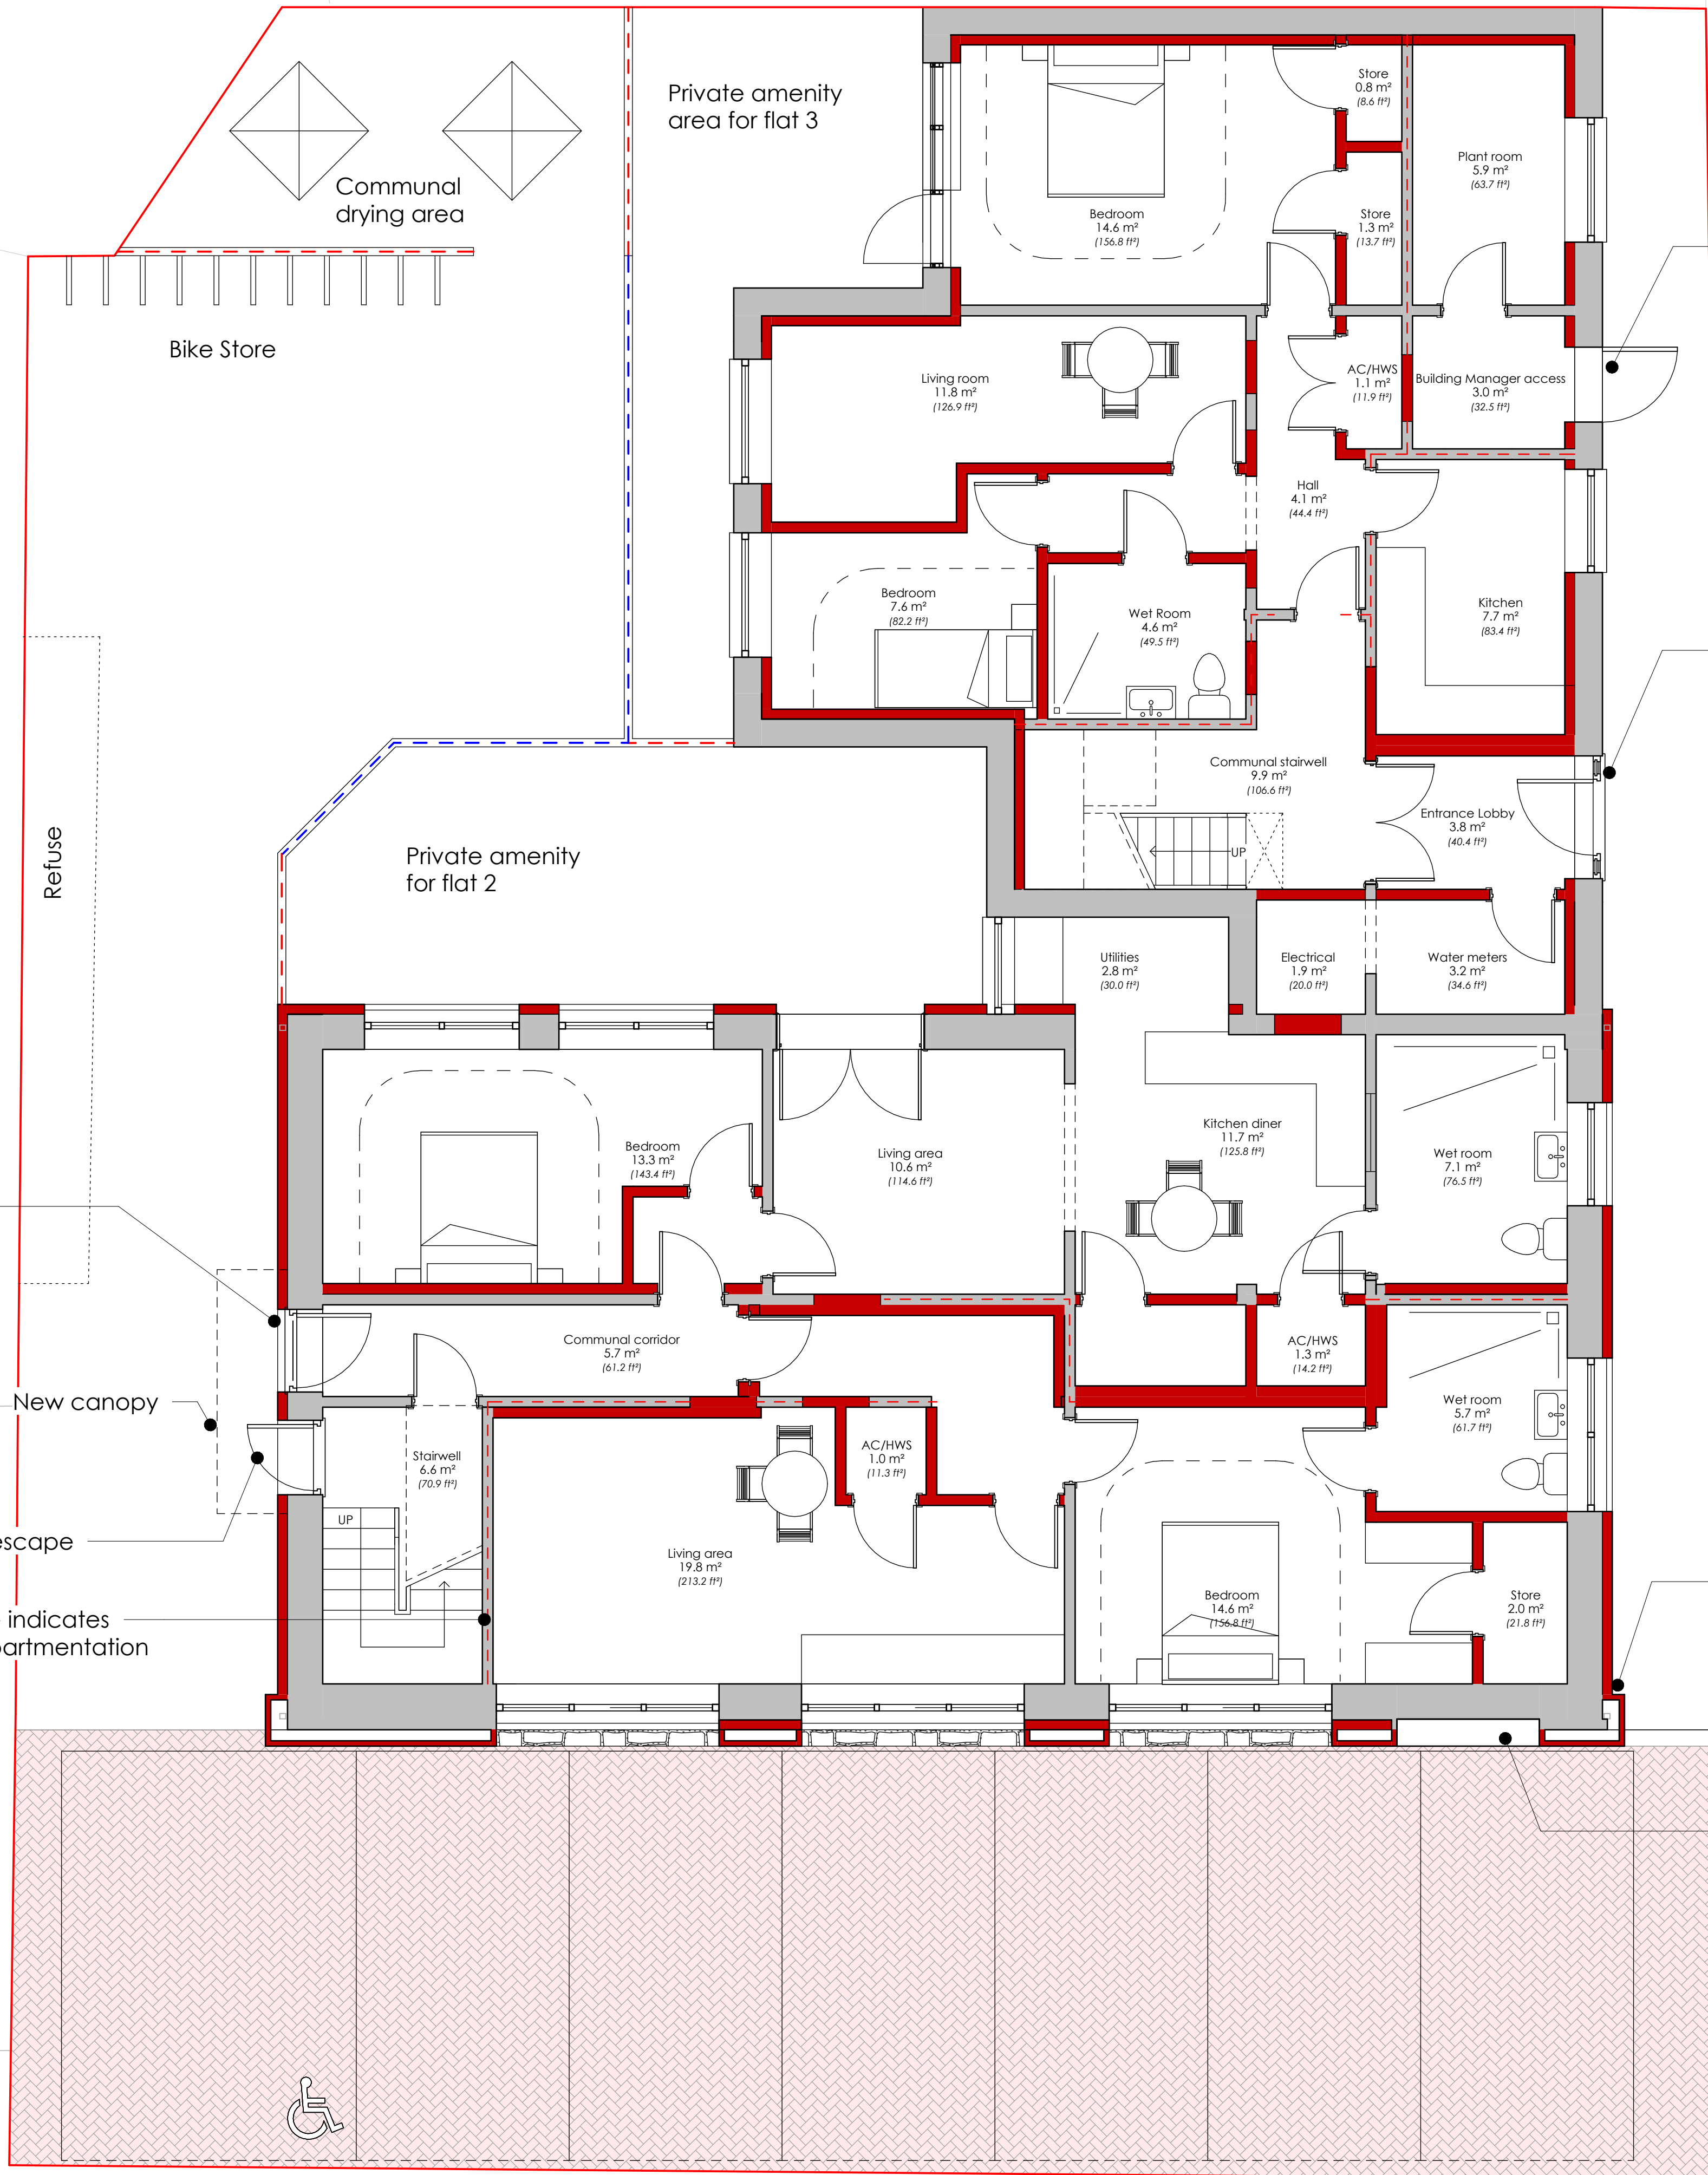


153

North

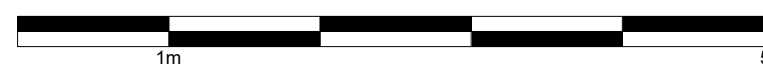

- 1.2m high feather edge fence
- 1.8m high feather edge fence

Electronic entry access to principle entrance with call point

New canopy

Secondary fire escape retained

Red hatched line indicates new 60min compartmentation

Private amenity area for flat 3

Bike Store

Communal drying area

Private amenity for flat 2

Access to plant room by lock for building manager only.

New principle access for flats 3 & 6. Electronic access and call point.

New cladding to box in guttering

Front entrance doors removed. Infill wall material TBC

A1

All dimensions are in millimeters unless otherwise stated. Do not scale from this drawing. Check dimensions on site, report any discrepancies immediately.

Drawings are copyright of Pensaerniaeth Williams Architecture Ltd. and must not be altered, reproduced, or passed on to any third party without prior consent.

Hamilton Bowen Investments

Former Police Station, Skewen, Neath, SA10 6HH.

Williams
Architecture / Pensaerniaeth

Pensaerniaeth Williams Architecture Ltd.
Suite 11 Avon House, Dafen Tradepark,
Llanelli.
www.williamsarch.co.uk
01554 253 177 www.williamsarch.co.uk

Proposed ground floor
Ref: PWA-657
Date: 05/28/25
Status: Stage
Revision:
Drawn: L JW
Checked: Checker
Plan No.: A105
Scale: 1:50

View No. 01 Proposed Ground Floor Layout 1:50