
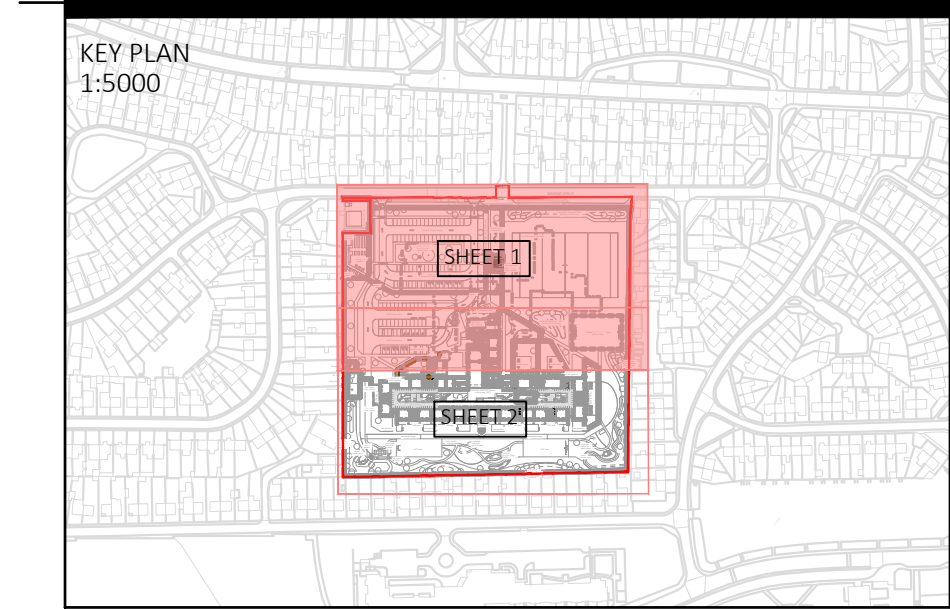


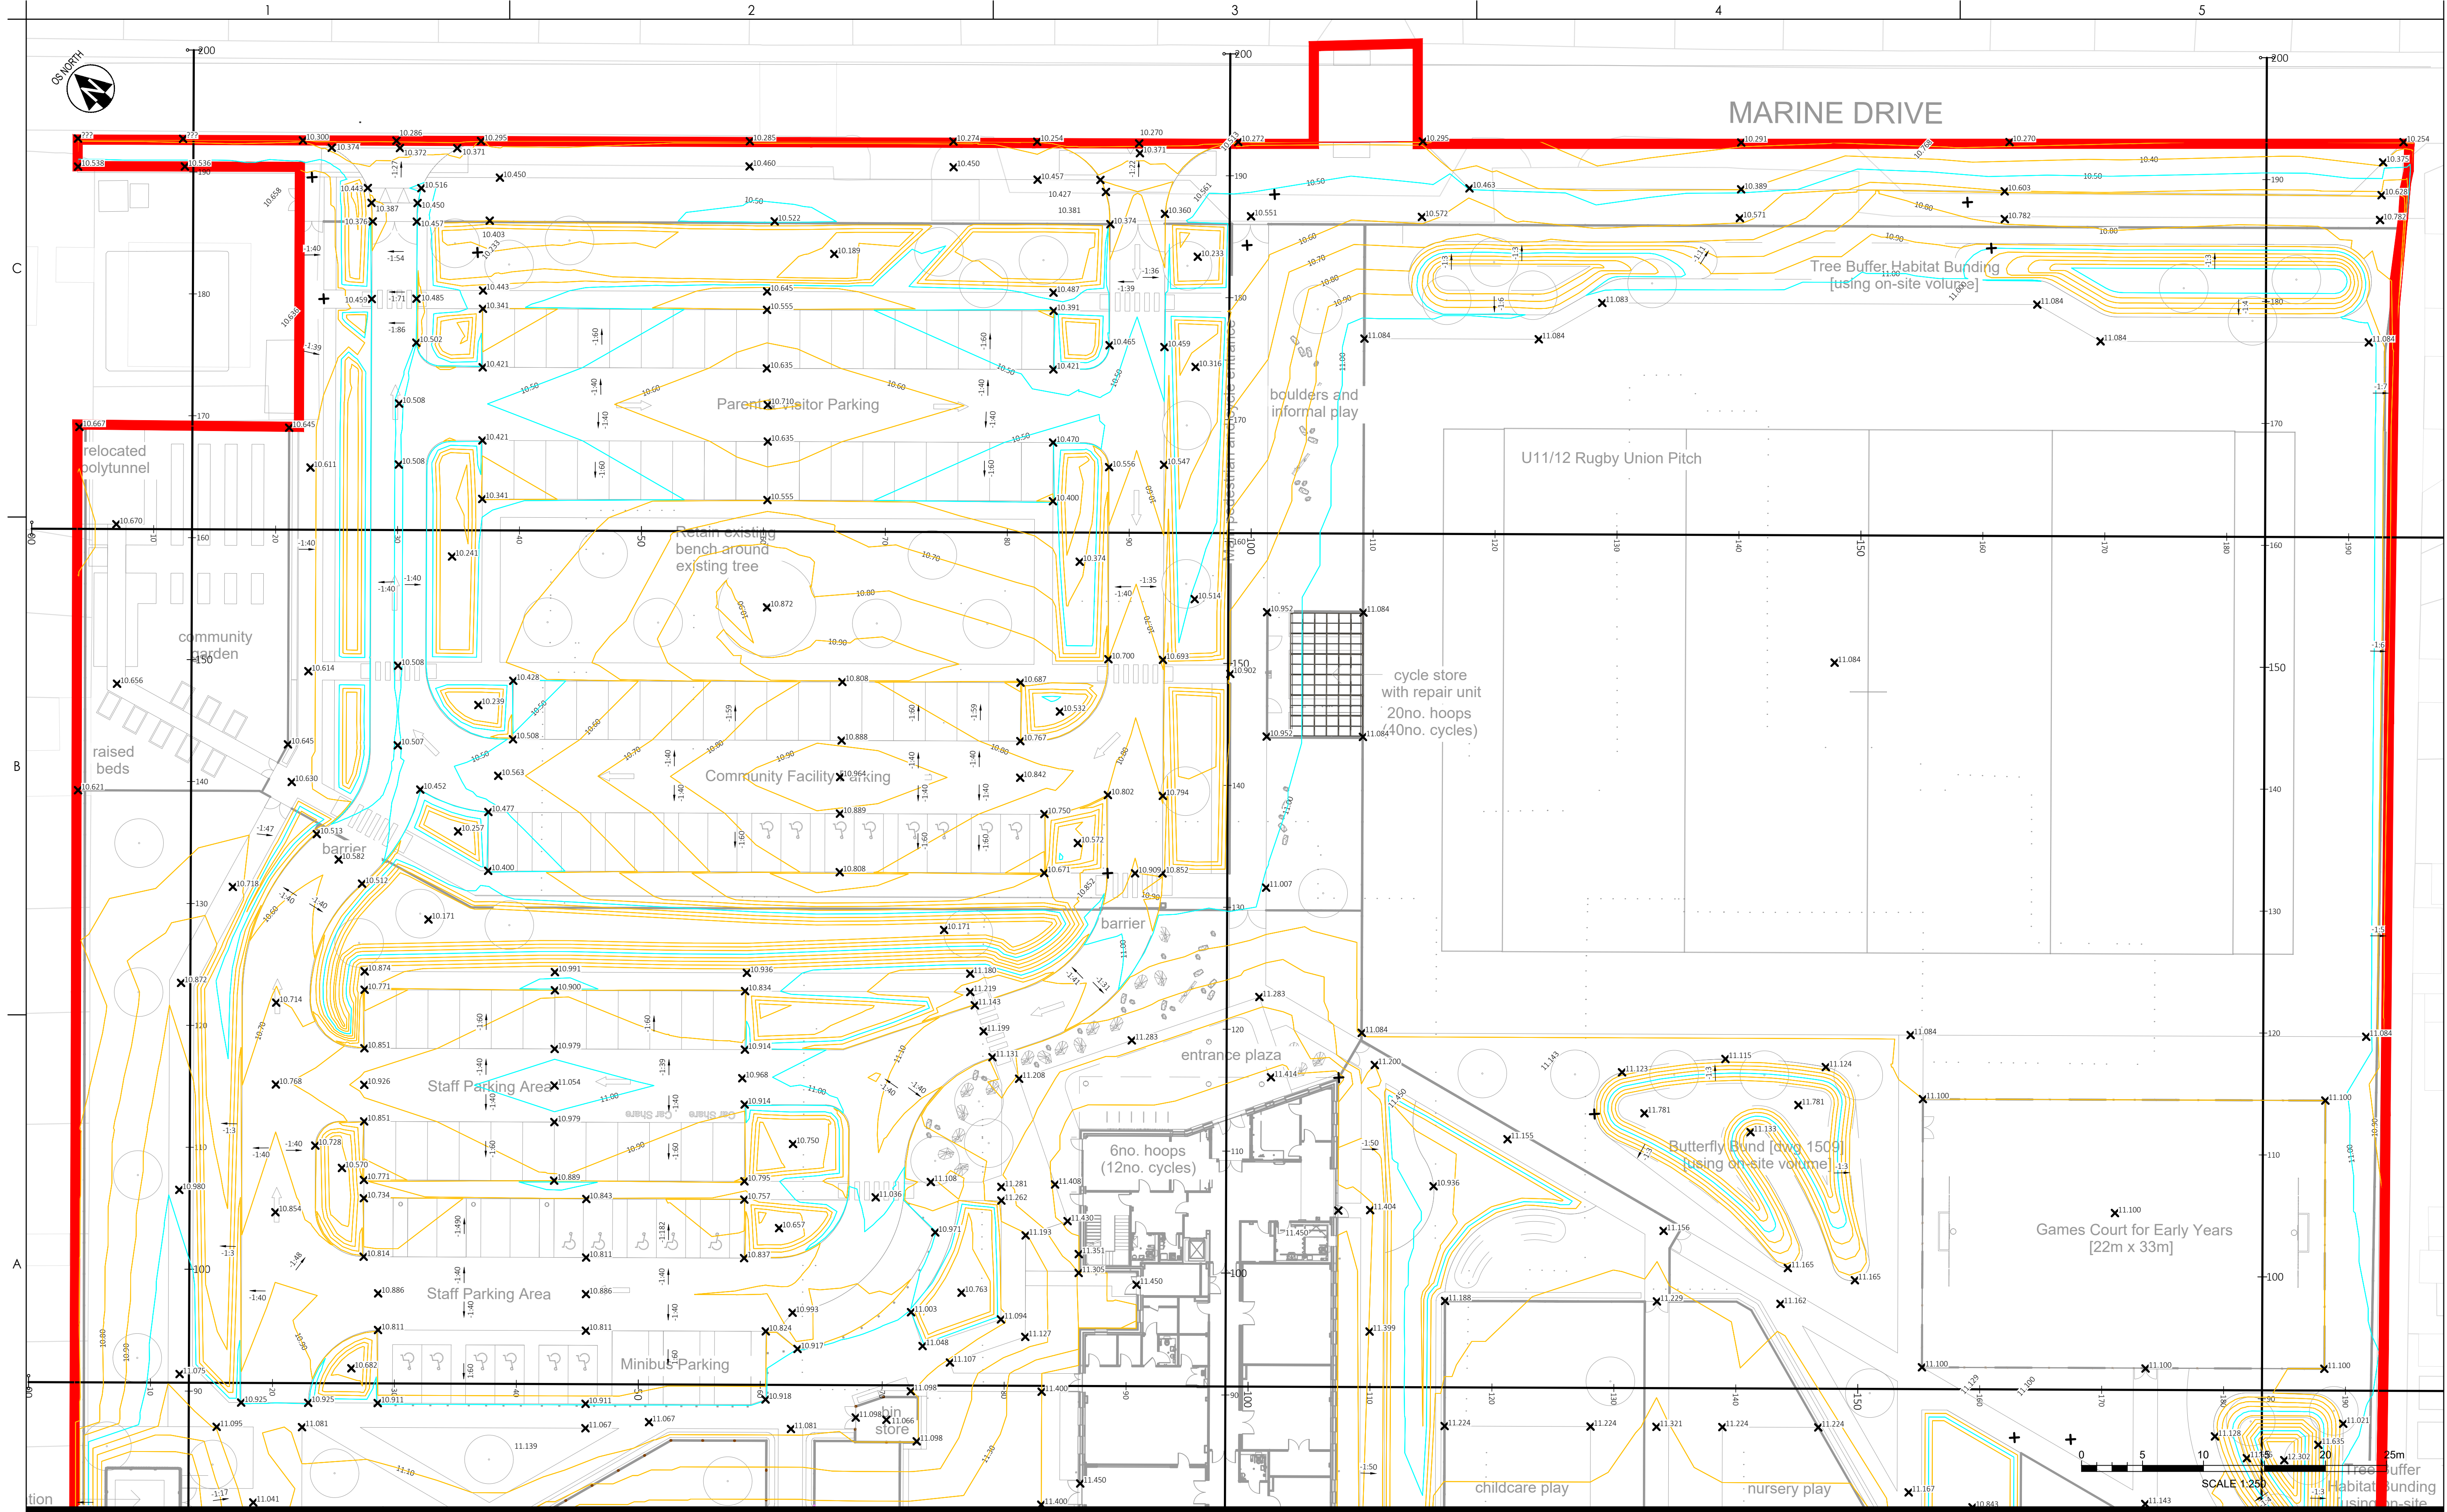

KEY			
x0.000	PROPOSED SPOT LEVELS		
-1.0X	PROPOSED SLOPE GRADIENT		
—	MAJOR CONTOUR (0.5m INTERVALS)		
—	MINOR CONTOUR (0.1m INTERVALS)		

C07 Updated to suit new site layout	EN	MPC	06/05/26
C06 Drawing scale reduced	EN	MPC	15/04/26
C05 Winter garden levels added	MPC	KG	13/04/26
C04 Cover to existing foul sewer running through SuDS features	KG	KG	31/03/26
C03 Additional junction levels included	KG	KG	03/03/26
C02 Missing rain garden included	MPC	KG	17/02/26
C01 Issued for RIBA Stage 5 Construction	MPC	KG	23/01/26
Issued/Revision	By	Appd	DD.MM.YYYY

Issue Status

A4 - Contractual (Full Approval)

This document is suitable only for the purpose noted above. Use of this document for any other purpose is not permitted.

Colour Disclaimer

This drawing has been documented in colour. This drawing is required to be printed in colour. Failure to do so may result in loss of information. Black and white printing may be used if specific black and white documents have been obtained from Stantec.

**Stantec**

Stantec Hydrack Limited
Third Floor, Wharton Place, 13 Wharton Street
Cardiff
CF10 1GS
Tel: +44 (0)2920 023645
www.stantec.com/uk

Copyright Reserved

The Copyrights to all designs and drawings are the property of Stantec Hydrack Limited. Reproduction or use for any purpose other than that authorised by Stantec is forbidden. The Contractor shall verify and be responsible for all dimensions. DO NOT scale the drawing. Any errors or omissions shall be reported to Stantec without delay.

Client/Project:
MORGAN SINDALL

RHOSAFAN PRIMARY SCHOOL

EN	MPC	MPC	15.04.2026
Dwn	Dsgn.	Chkd.	DD.MM.YYYY

Title
**PROPOSED LEVELS & CONTOURS PLAN
SHEET 1**

Project No.
C-32209

Revision
C07

A1 Scale
1:250

Drawing No.
26CC04-HYD-50-XX-D-CS-1100