


material choice


1
roof
sarnafil single ply rubber

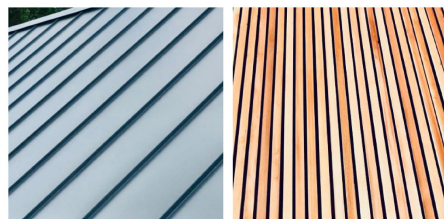

2
walls
vertical siberian larchtimber 38x25mm

3
walls
cedral lap (wood grain)
colour: (theacean range) C18 slate grey
cement fibre based product compliant to
European Standard EN-13501-1
(Non-combustible material – A2-s1,d0)

4
windows-doors
powder coated aluminium
colour anthracite ral 7016

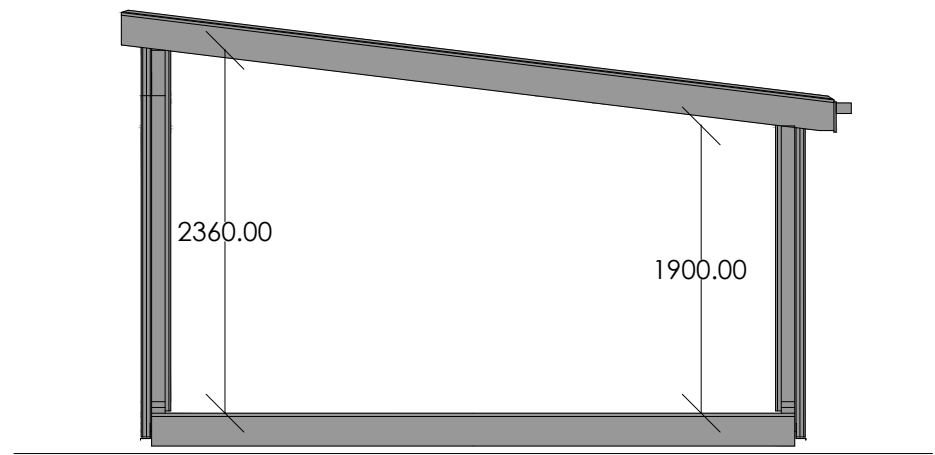


typical section
scale | 1:50



typical image of pleached hornbeam screening



typical image of pleached beech screening

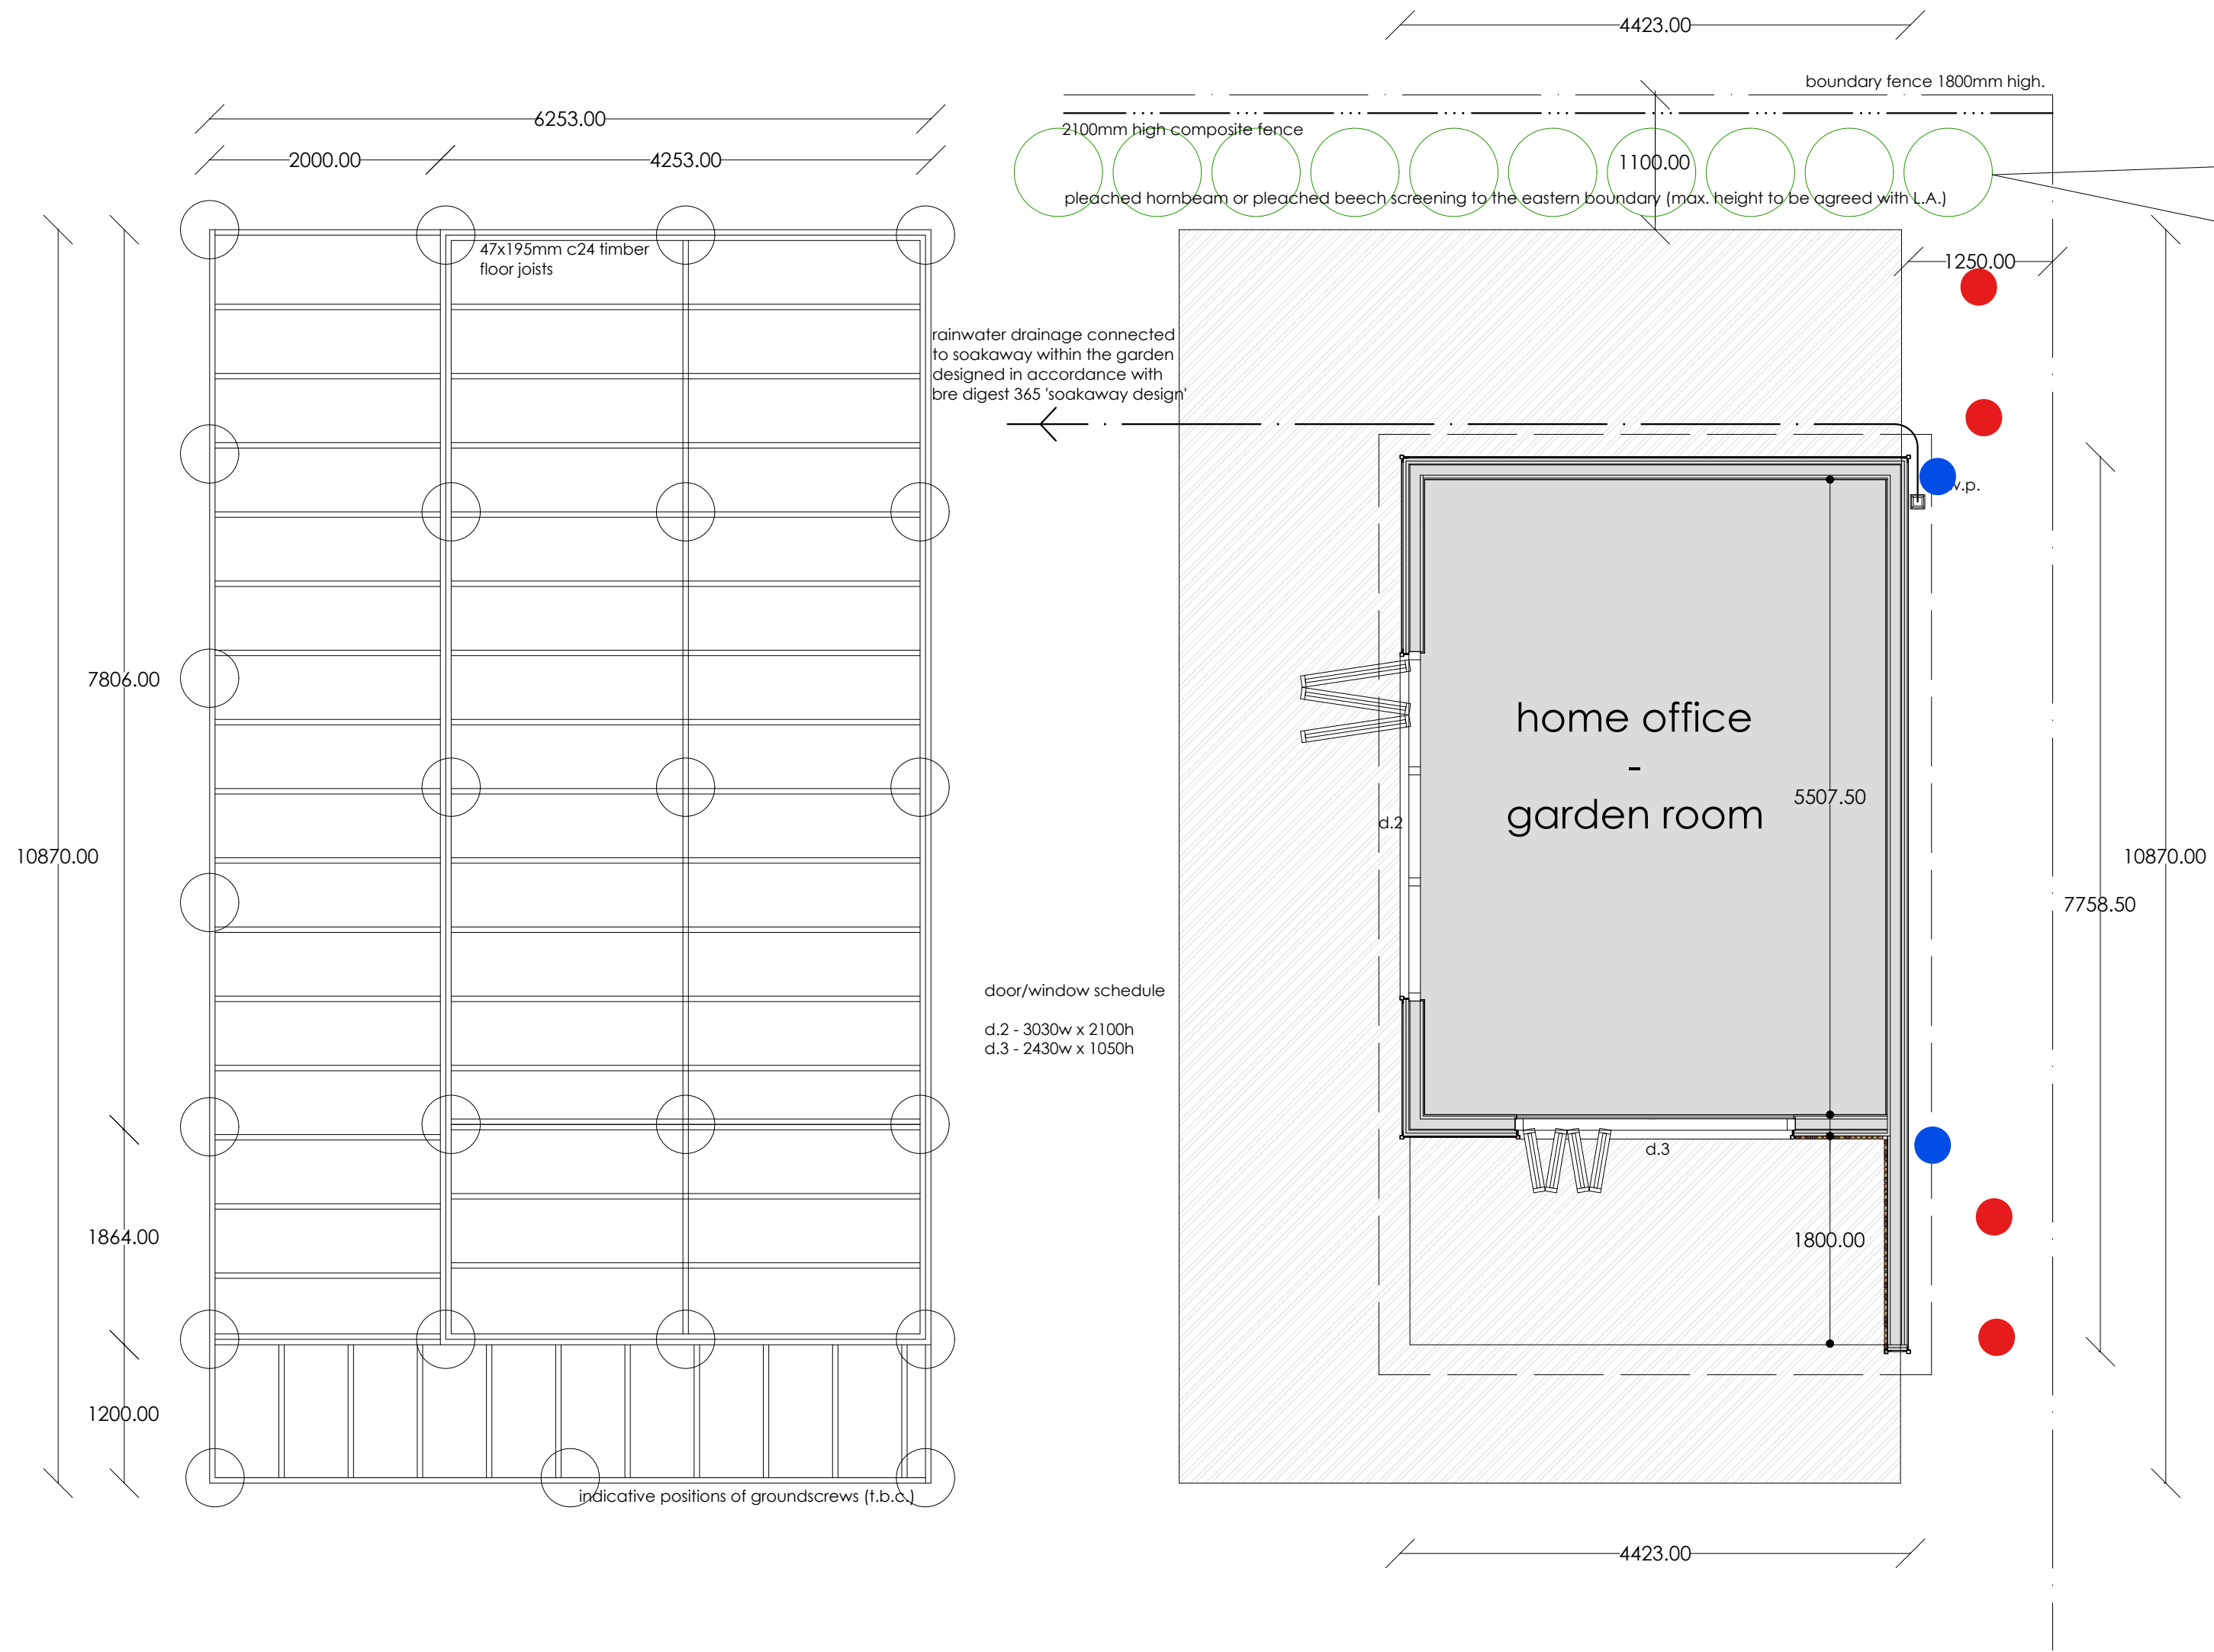

site layout
scale | 1:200

revision	
a	surface water drainage added at the request of lpa_05.10.2021
b	
c	
d	
e	
f	
g	

project	drawing	date
DAISEY BARN, EGLWYS NUNNYDD, MARGAM SA13 2PS	PROPOSED LAYOUT	SEPTEMBER 2021
client	drawing no.	scale
MR & MRS HALL	21.248A.03a	1 50 @ A1
www.ipanarchitecture.co.uk	hello@ipanarchitecture.co.uk	07765 660189