


8X2 Tractor Unit with Hammer 155 H Cable Drum Trailer:
Overall Length 16.960m
Overall Width 2.560m
Overall Body Height 3.395m
Min Body Ground Clearance 0.319m
Max Track Width 2.560m
Lock to lock time 6.00s
Kerb to Kerb Turning Radius 6.990m

Vehicle Track is OUTSIDE of Existing Access Trackway and Clashes with Over Bridge


EXISTING ACCESS




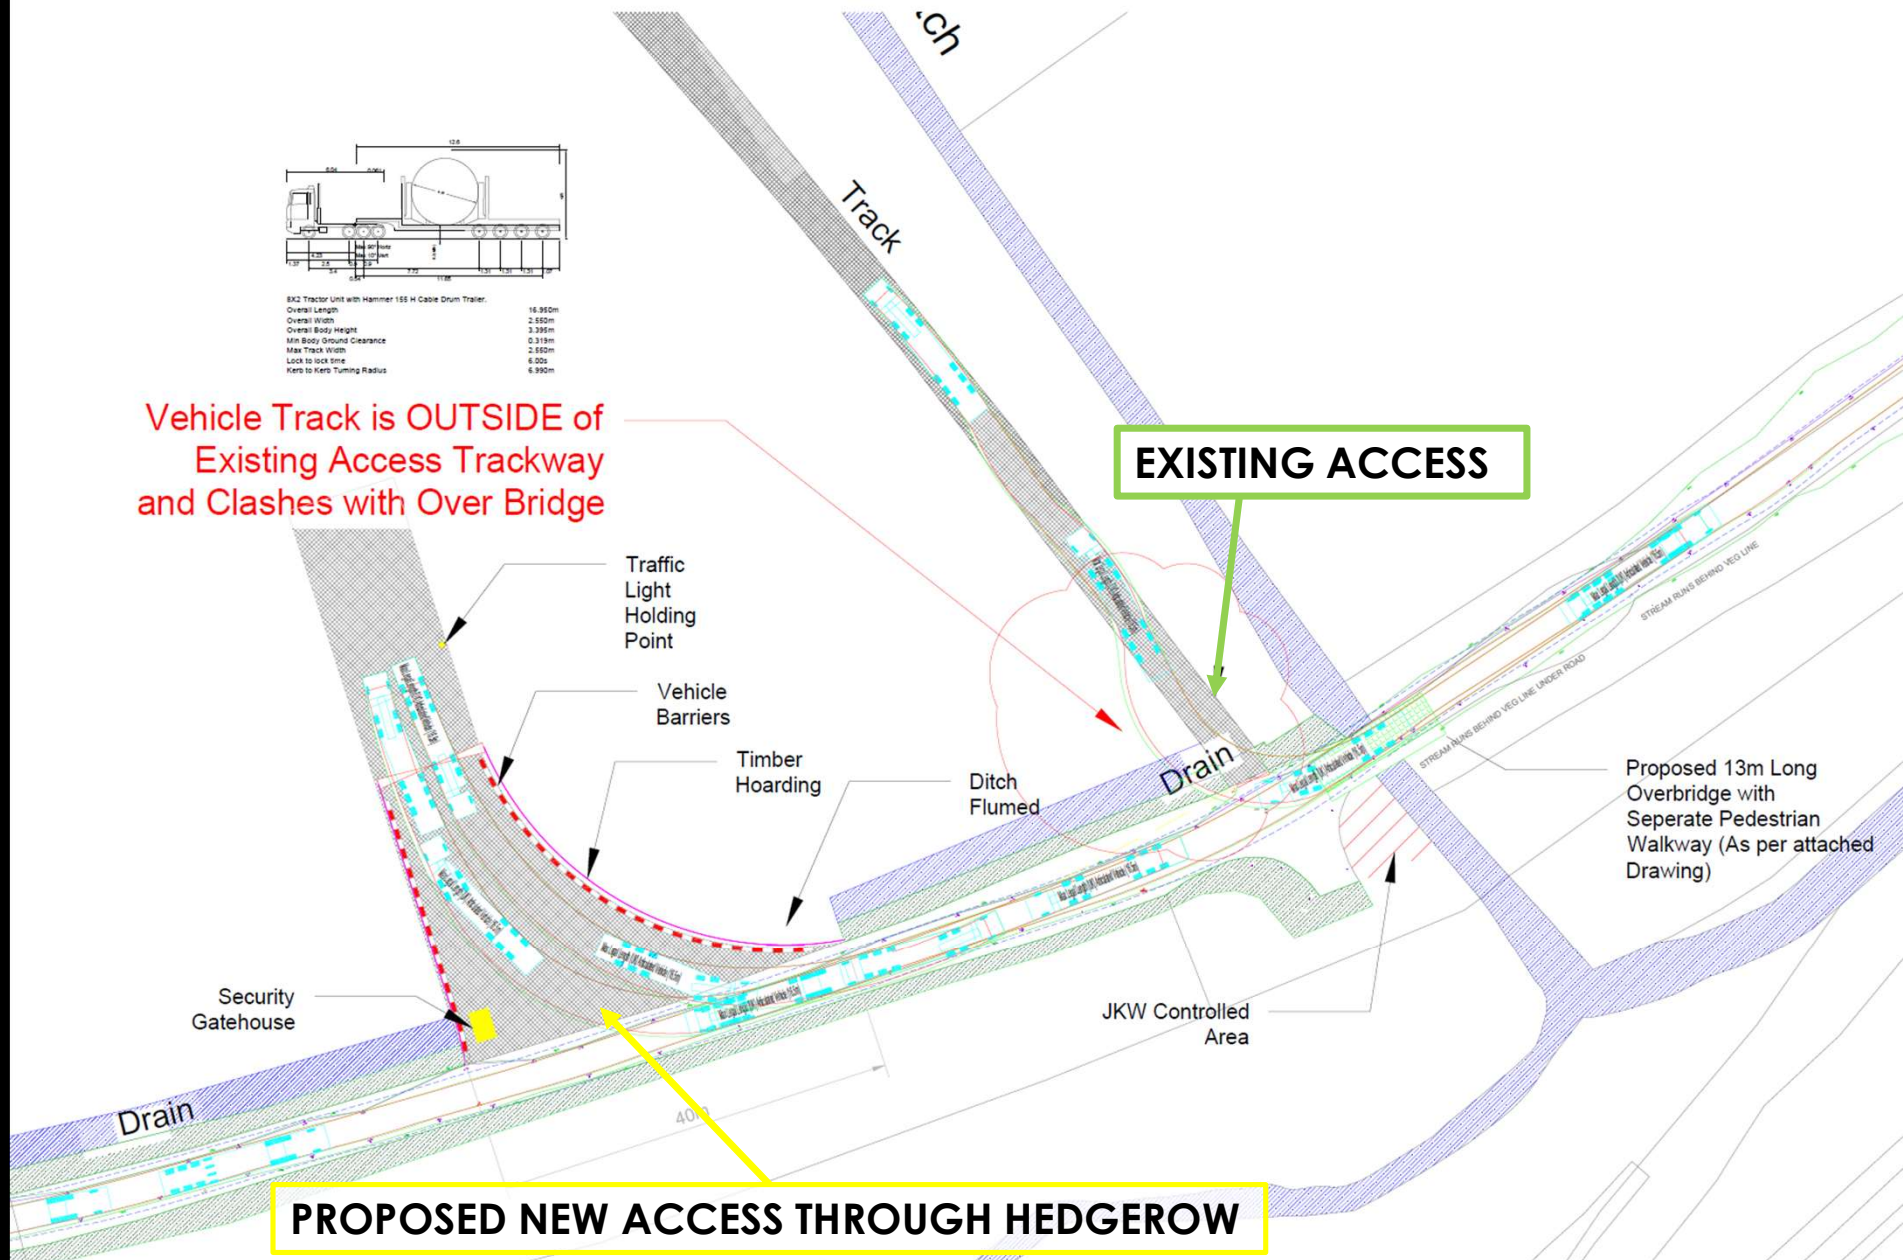


PROPOSED NEW ACCESS THROUGH HEDGEROW
WHERE VEGETATION IS LEAST DENSE

EXTERIOR

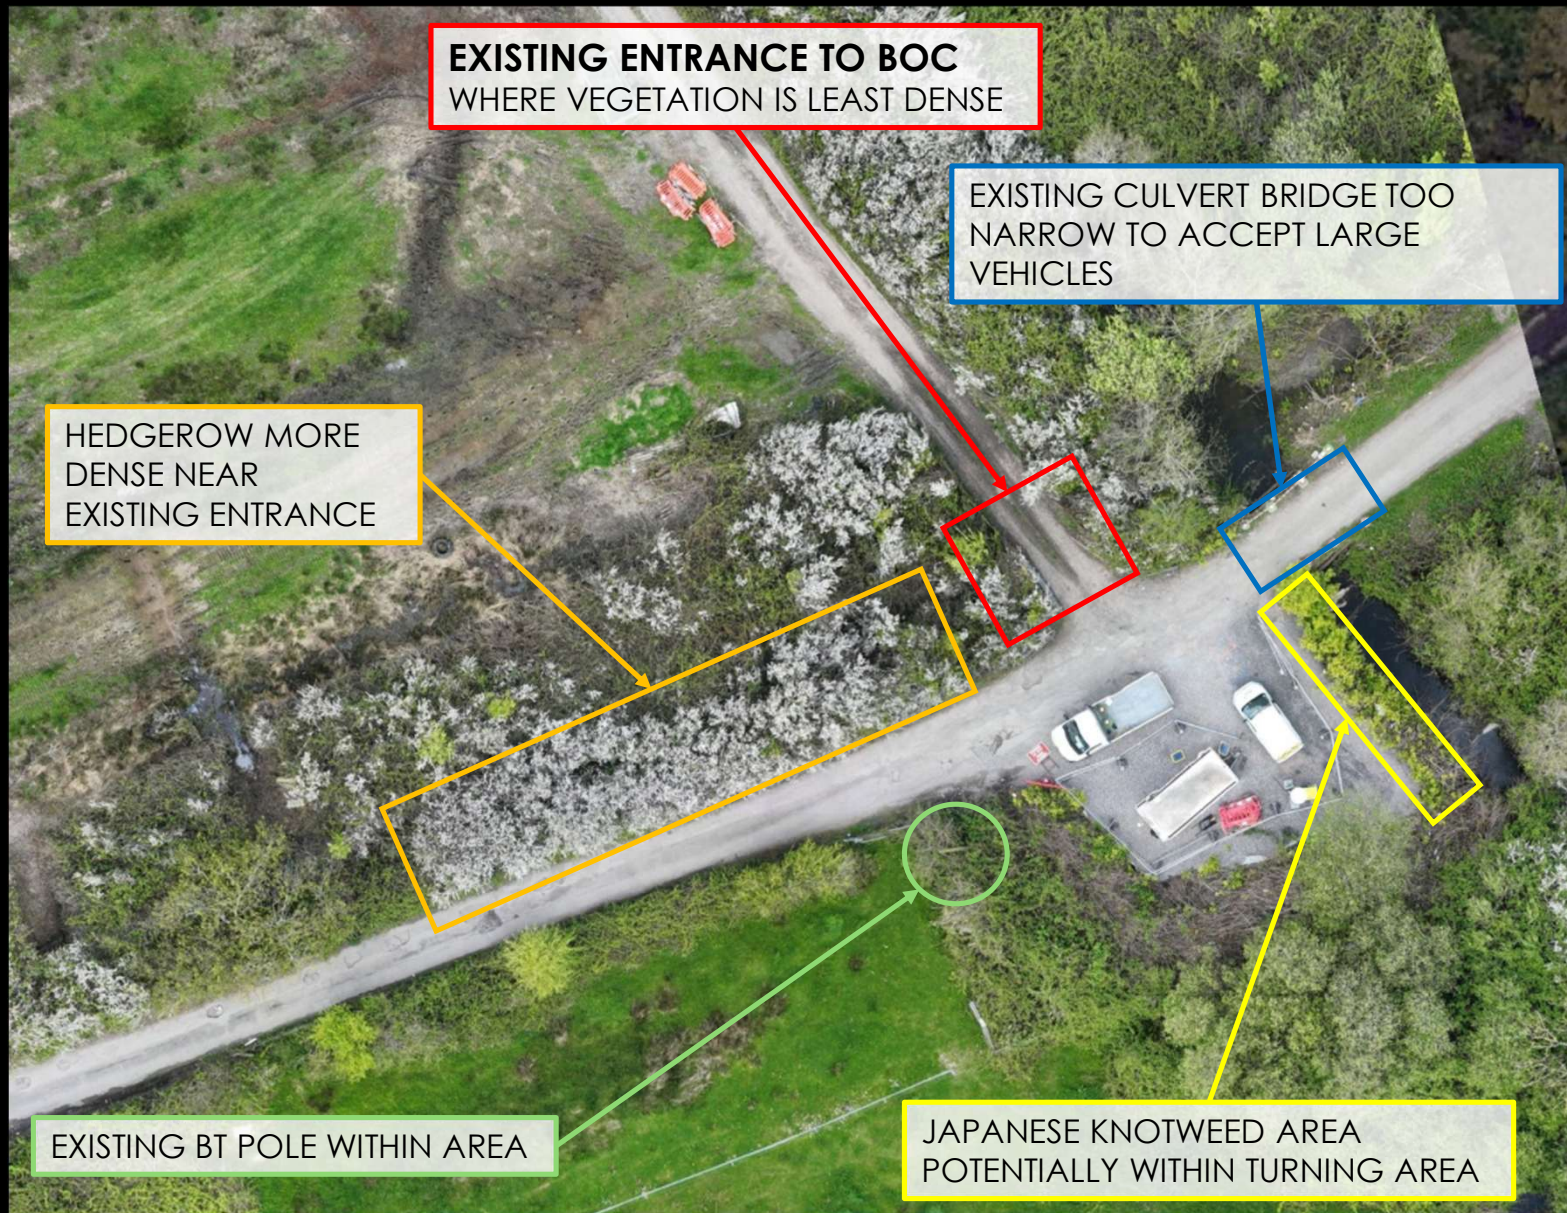


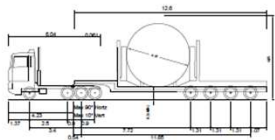

8X2 Tractor Unit with Hammer 155 H Cable Drum Trailer	
Overall Length	16.960m
Overall Width	2.300m
Overall Body Height	2.390m
Min Body Ground Clearance	0.319m
Max Track Width	2.600m
Lock to lock time	6.00s
Kerb to Kerb Turning Radius	6.990m

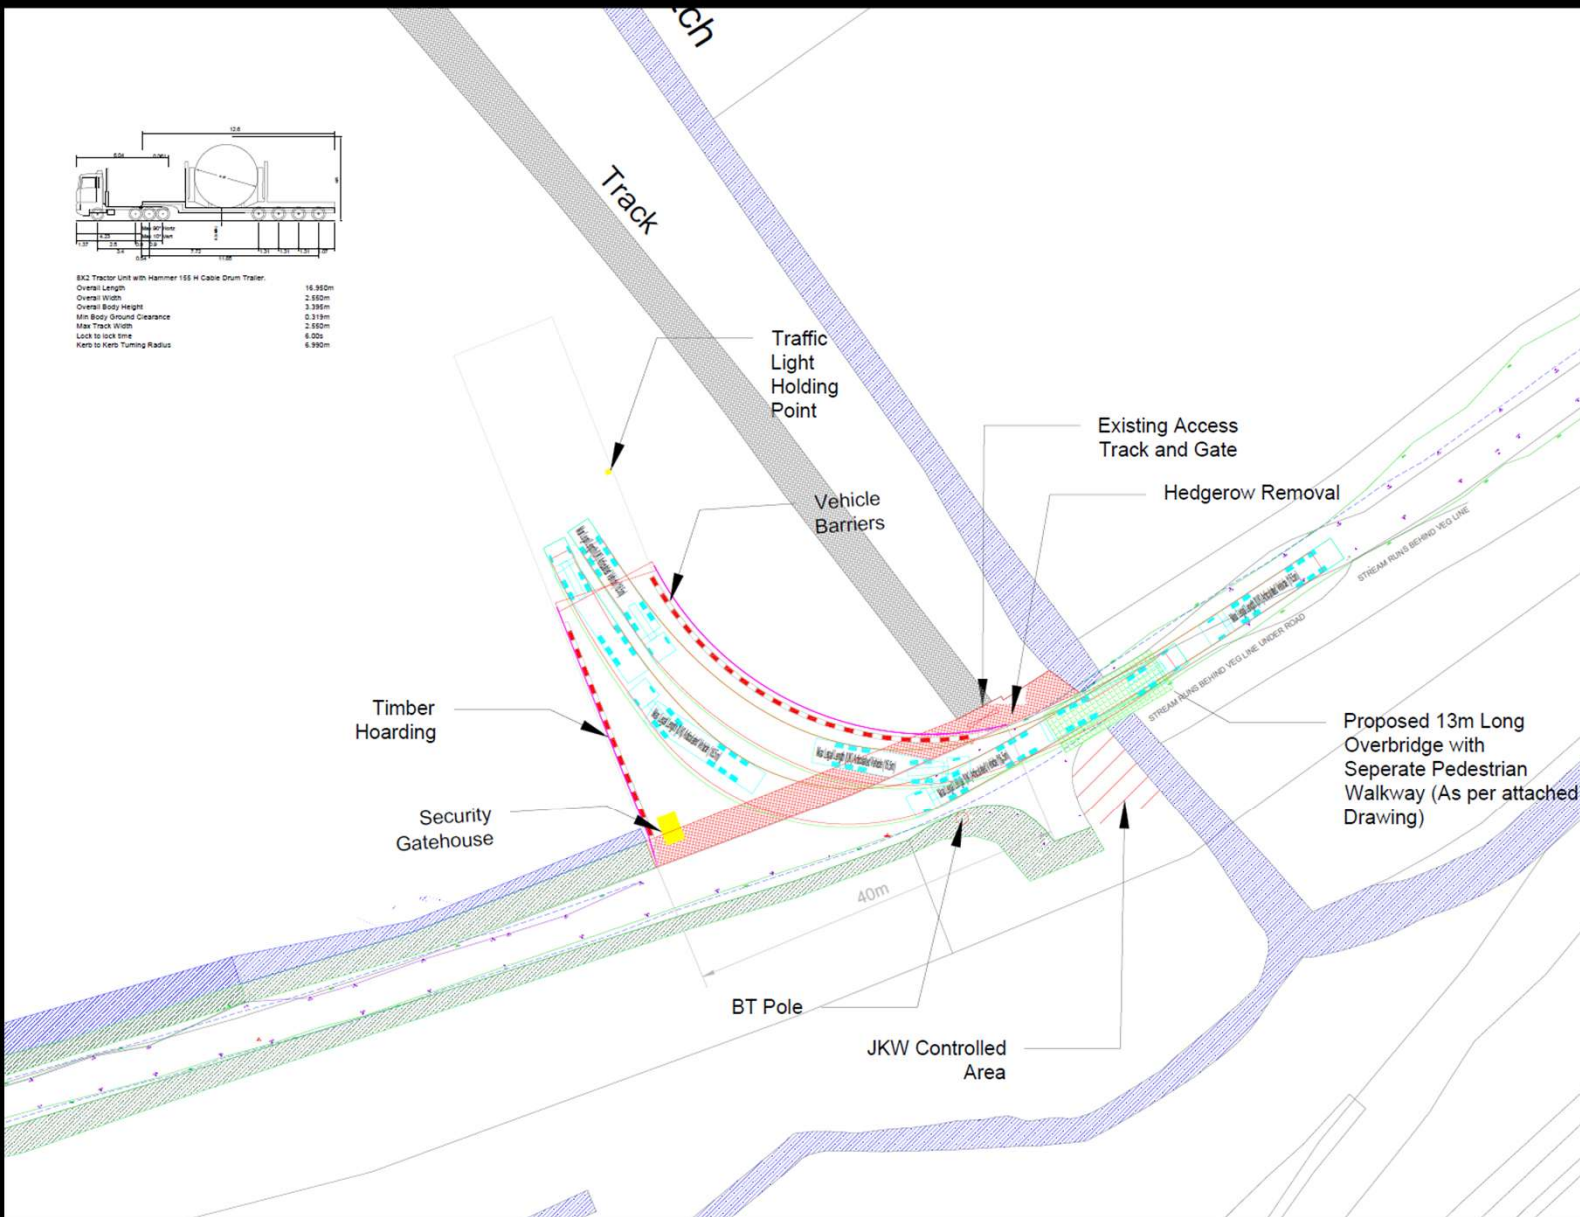

**HEDGEROW REMOVAL
TO USE EXISTING
ENTRANCE**

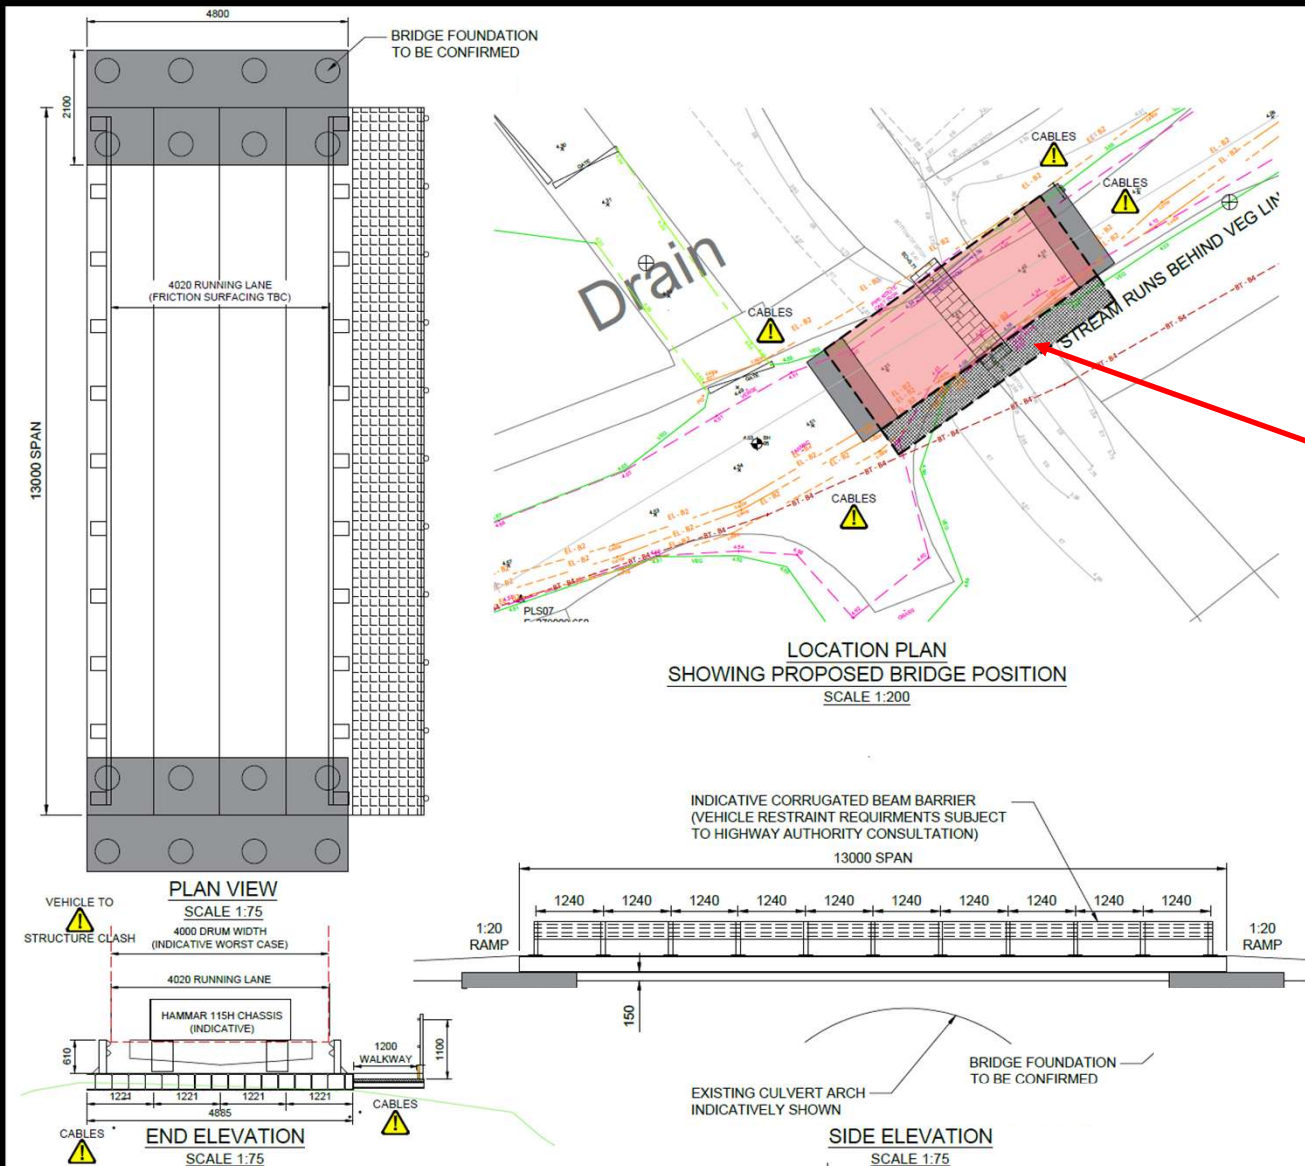

INDICATIVE BRIDGE DESIGN

PEDESTRIAN WALKWAY SECTION