


153

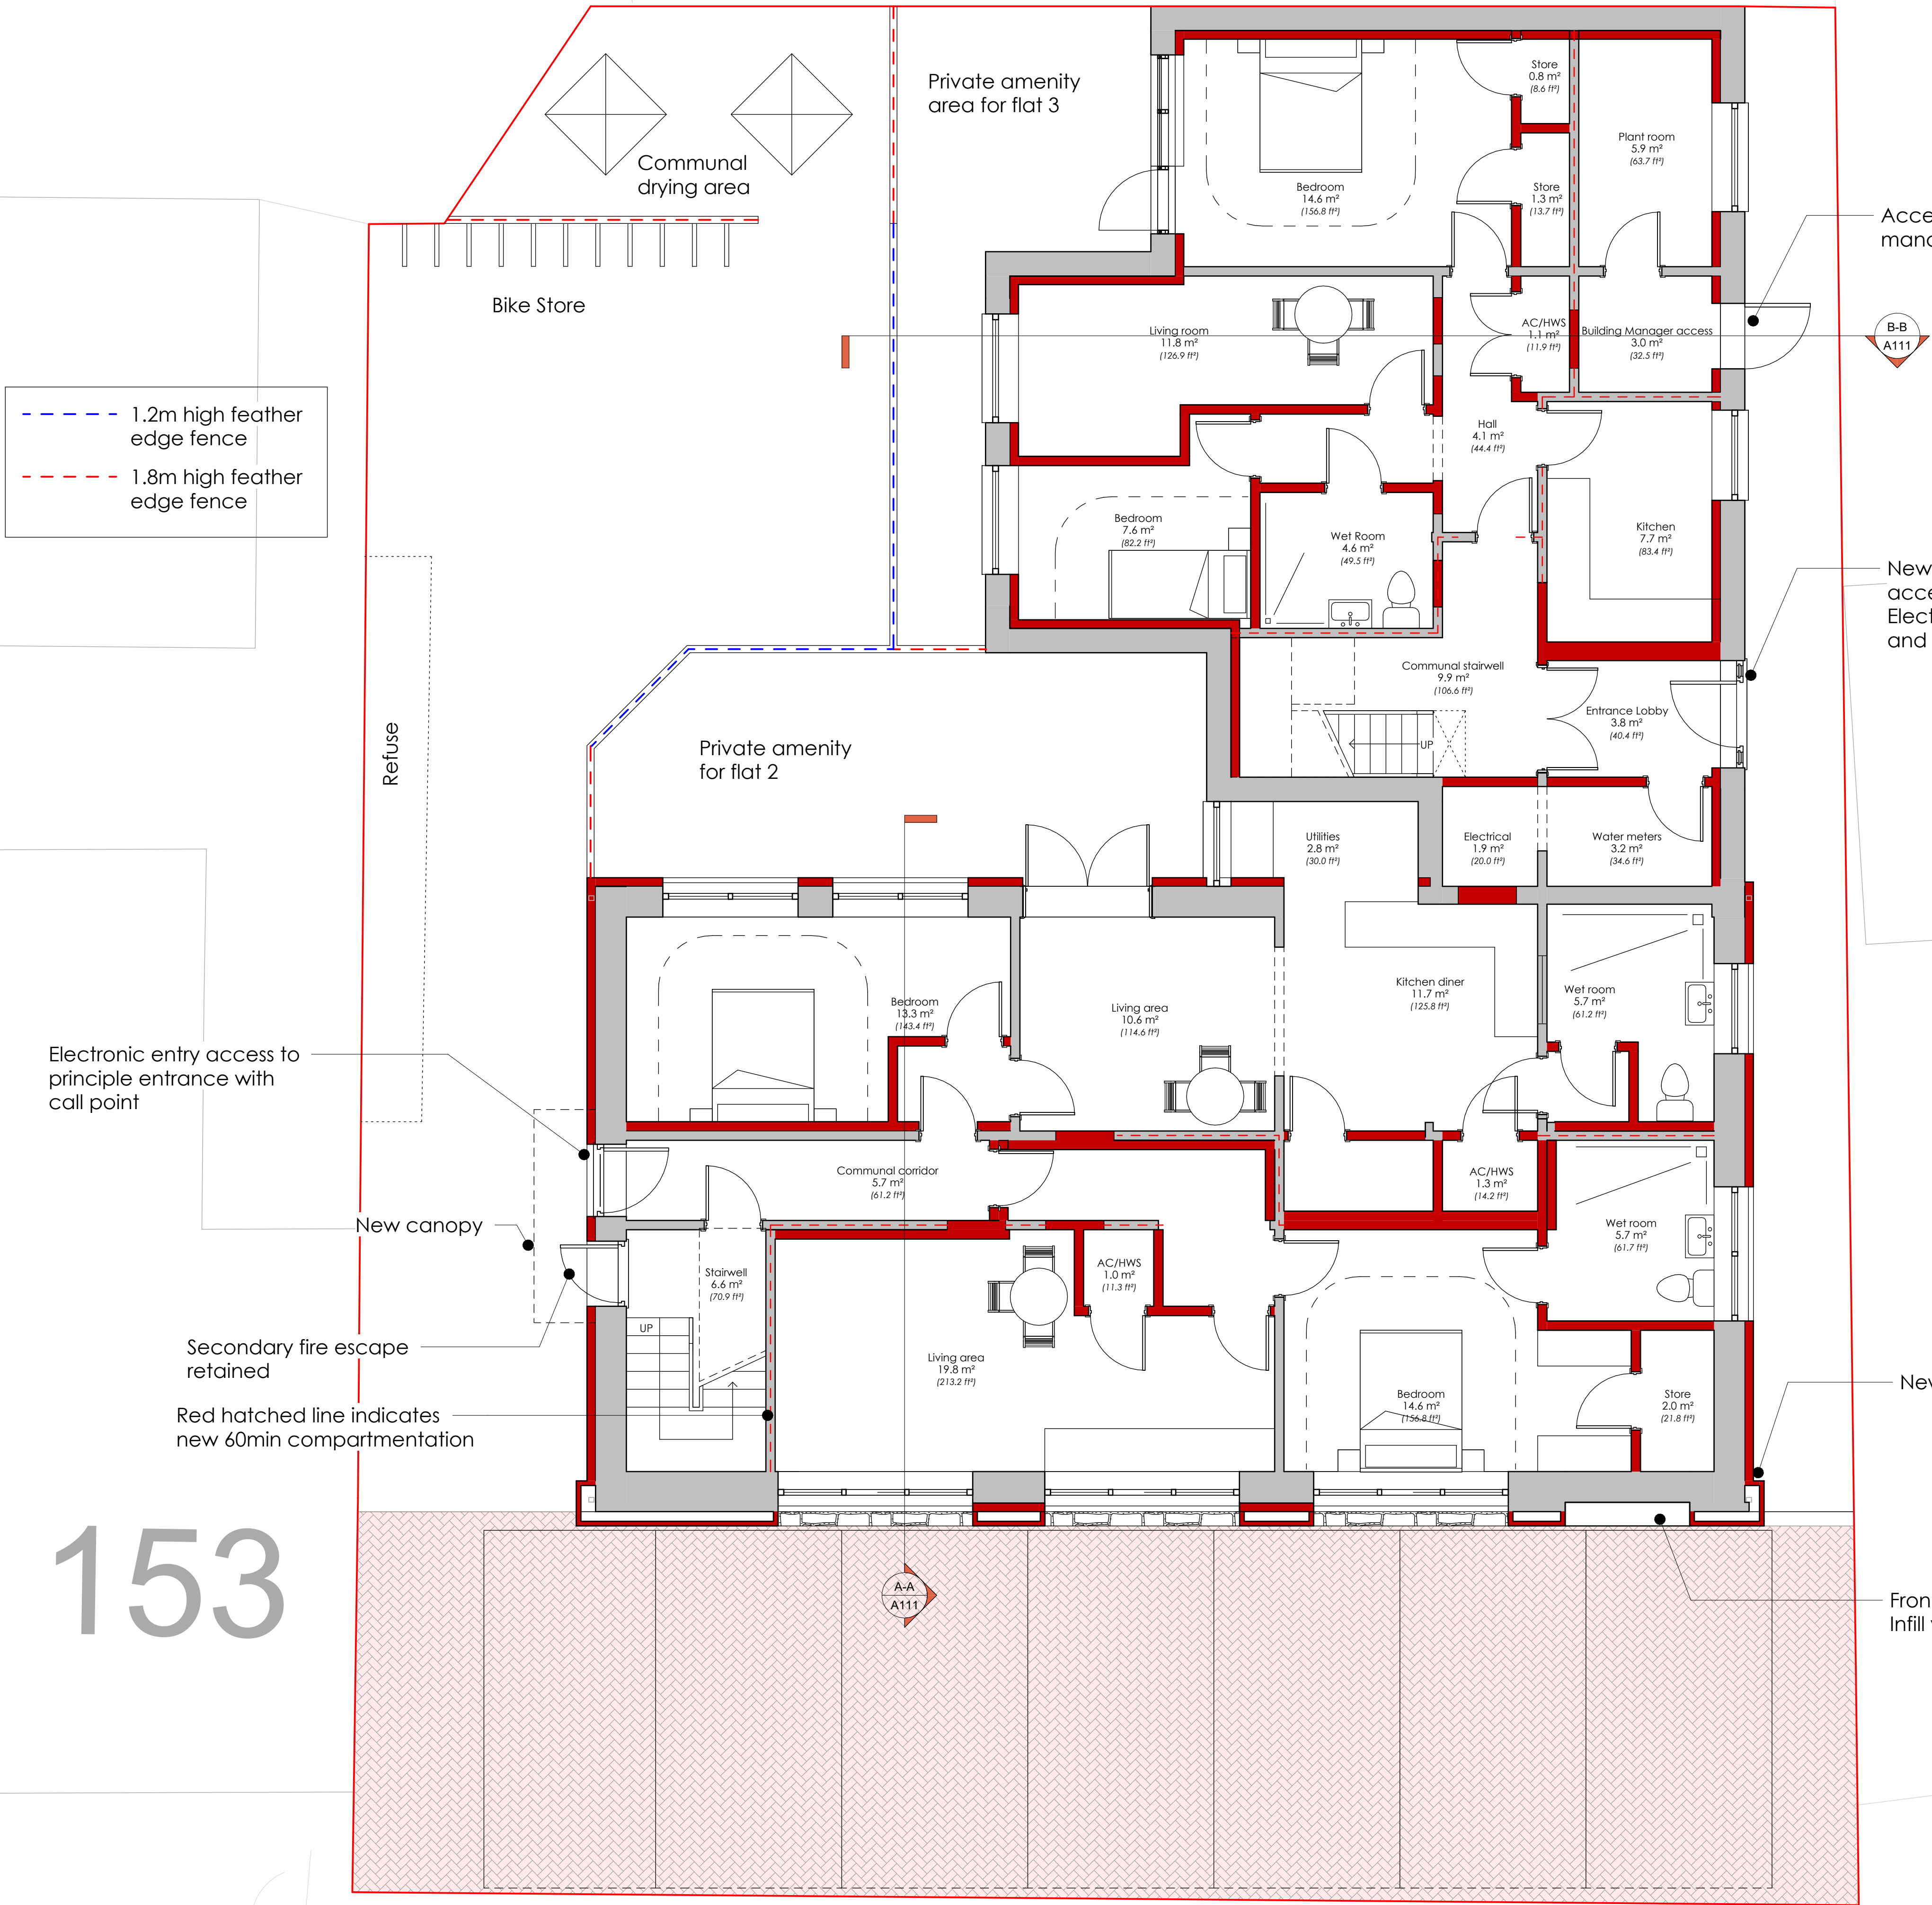

North

1m 5m

View No.
01

Proposed Ground Floor Layout
1:50

A1



Williams

Architecture / Pensaernïaeth

All dimensions are in millimeters unless otherwise stated. Do not scale from this drawing. Check dimensions on site, report any discrepancies immediately.

Client
Hamilton Bowen Investments
Address Former Police Station,
Skewen, SA10 6HH.

Title
Proposed ground floor
Status
Reference PWA-657
Drawn by
Checked
Date 05/28/25
Plan Number A105
Scale 1:50 @A1
Revision
www.williamsarch.co.uk ©2026