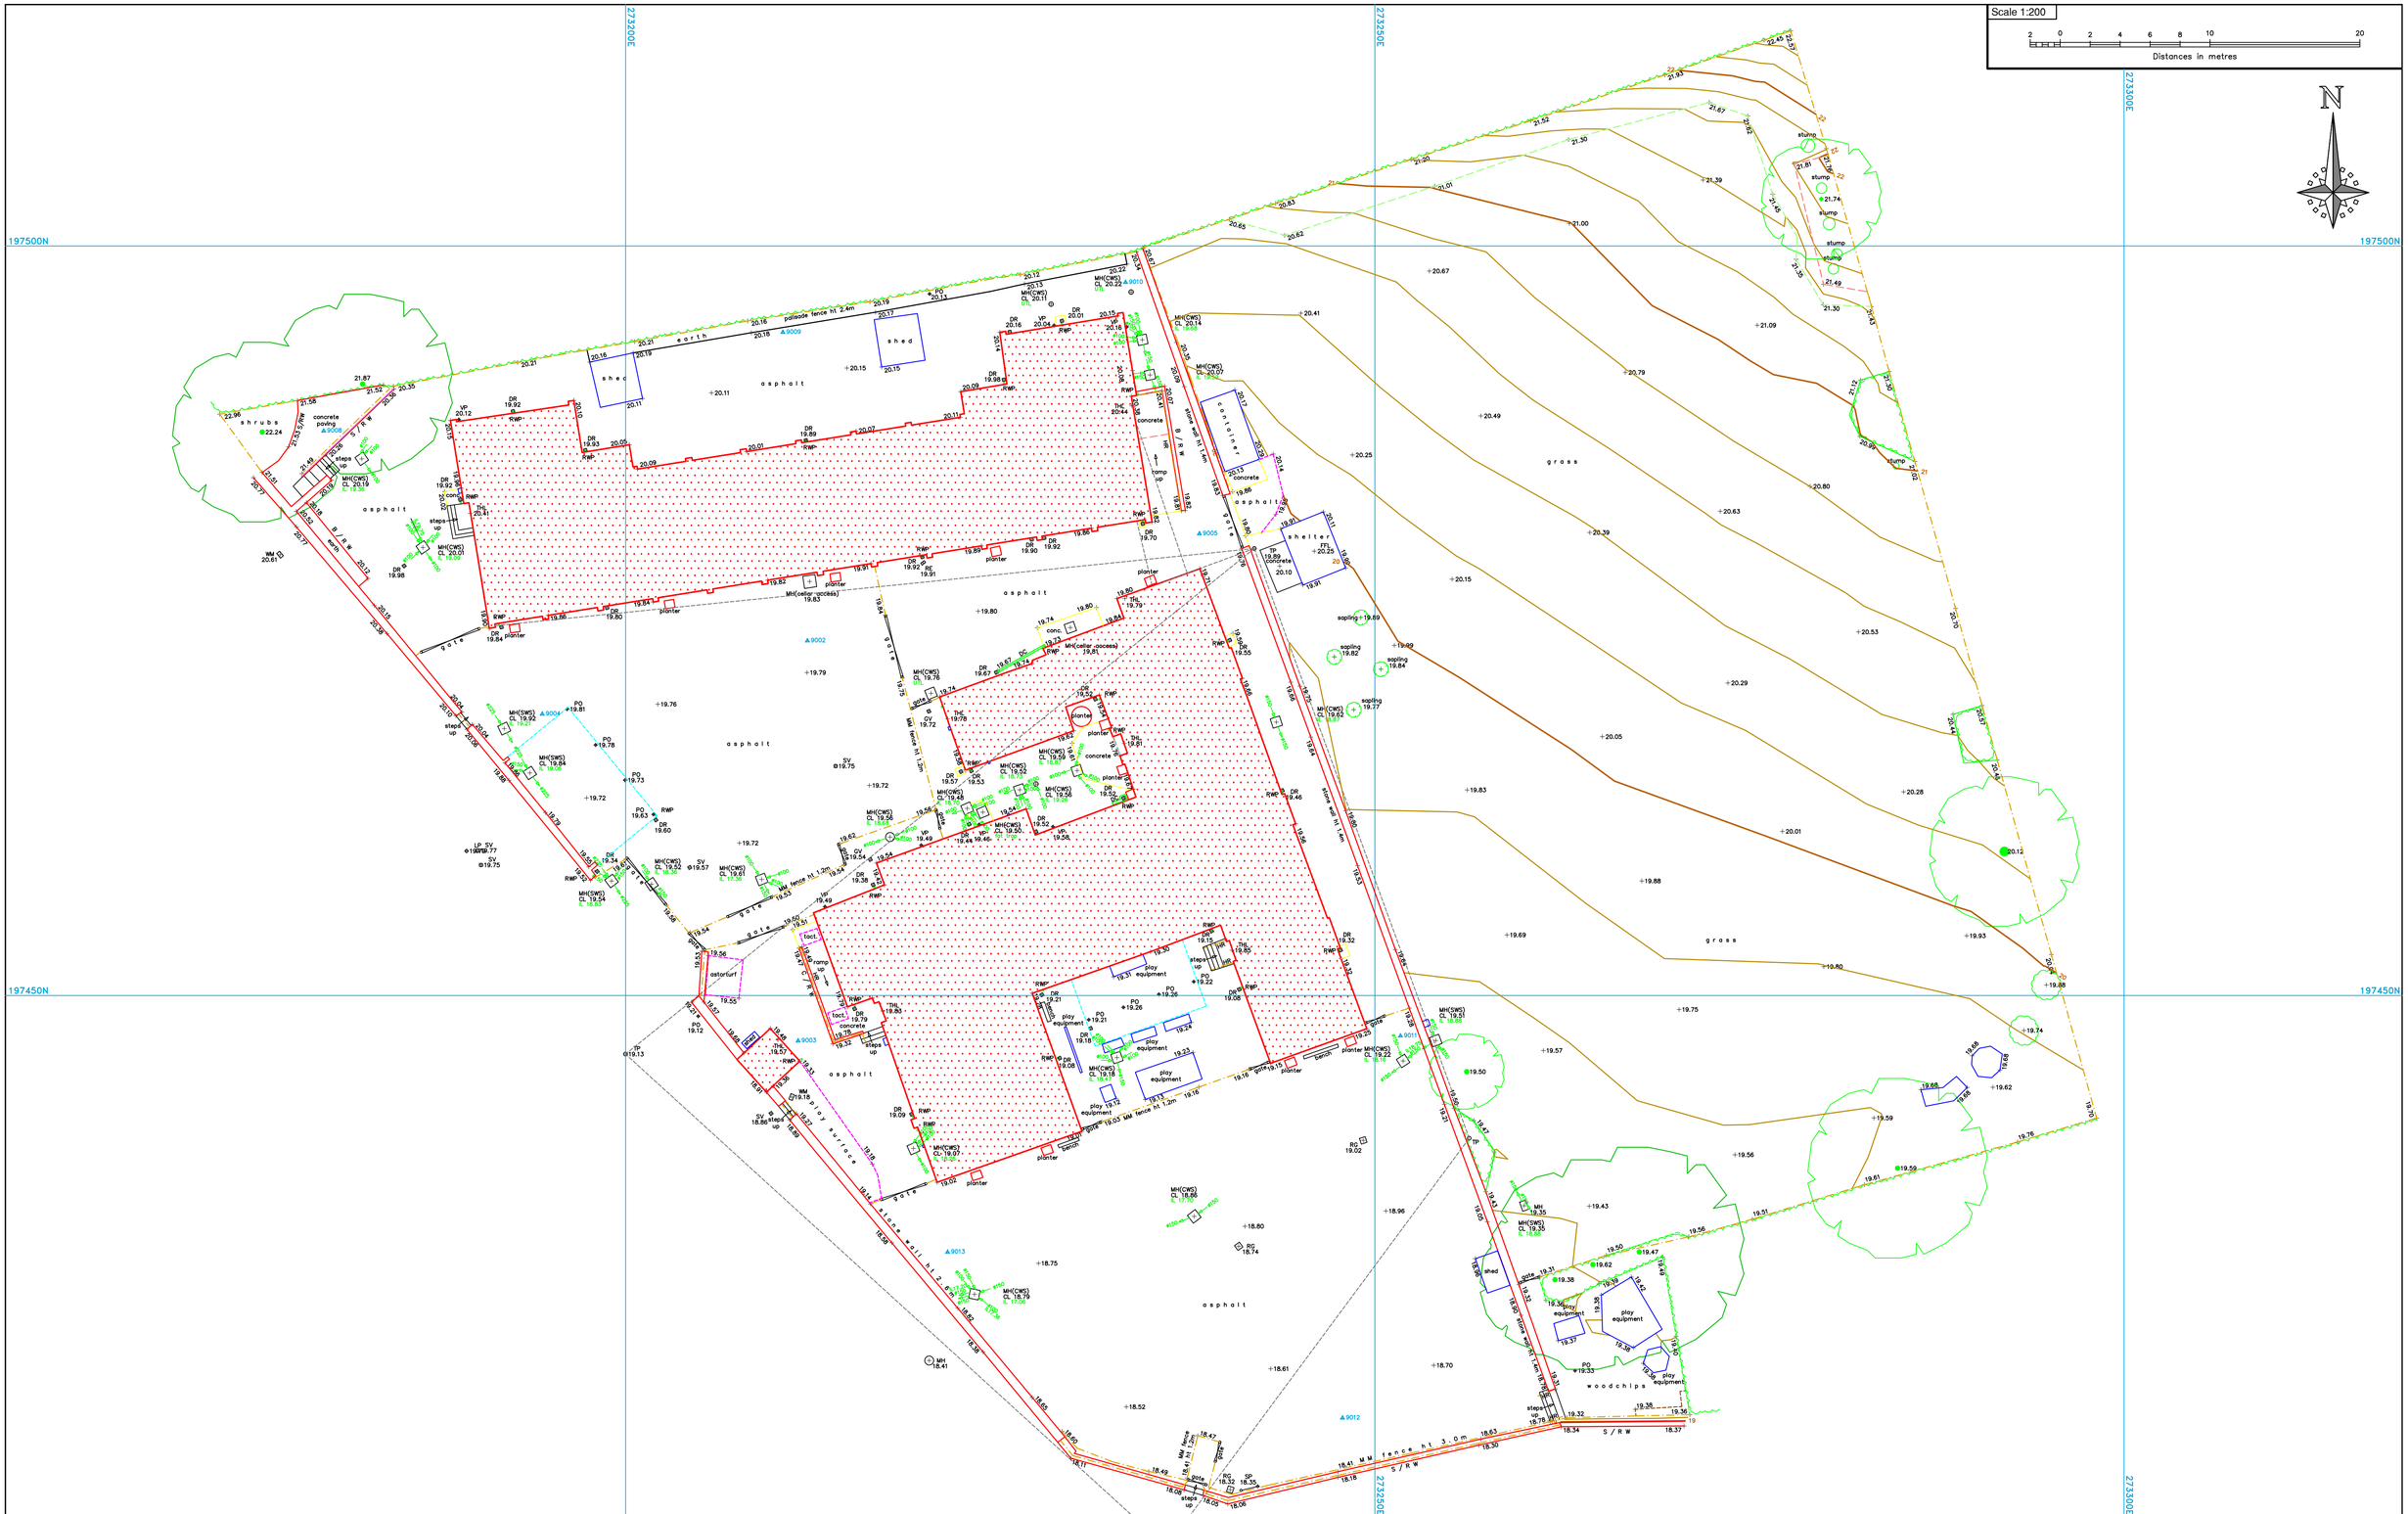

Abbreviations:

BB	Belisha beacon	MH	man hole	ht	height (of feature)
BI	Bollard (illuminated)	MK	marker post	—o	arrow indicates up (unless otherwise stated)
BL	Bollard	MP	mile post	▲9002	survey control point
BT	telecom inspection cover	N/B	name board		
CATV	cable television cover	O/H	overhead		
CPS	cond., paving slabs	OHC	overhead cable/wire		
DC	drainage channel	PO	post		
DK	dock leg	RE	rodding eye		
DR	drain	RP	reflector post		
EP	electricity pole	RS	road sign		
ER	earth rod	RWP	rain water pipe		
FB	flower bed	SAP	sap post		
FL	floor/car floor level	SP	sign post		
FS	flag staff	SPS	stone paving slabs		
GP	gate post	stcy	stay wire		
GV	gas valve	SV	stop valve		
HR	handrail	TBL	tubular bollard		
HY	fire hydrant	TeL	telephone pole		
IC	inspection cover (general)	TP	telephone pole		
KS	kerb stone	TV	cable TV		
KO	kerb outlet	VP	vent pipe		
LP	lamp post	WM	water meter		

Fences

BW	barbed wire
C	chain
CB	close boarded
CL	chain link
CM	corrugated metal panel
CP	concrete panel
CW	chicken wire
IR	metal rail
IWN	interwoven wooden slat
MM	metal mesh
OB	open boarded
PA	palisade
PAL	palisade
R	wooden rail
W	wire
Wop	wood lap
CP	concrete post (e.g.: CP/CL)
WP	wooden post (e.g.: WP/BW)

Walls

B	brick
Co	concrete
CB	concrete block
G	gabion baskets
S	stone
RW	retaining wall (e.g.: S/RW)
W	free-standing wall (e.g.: SW)

Drainage features

ID	invert depth
IL	invert level
FWS	foul water sewer
SWS	storm water sewer
CWS	combined water sewer
UTD	unable to determine
ø	pipe diameter
pipe diameter (mm)	
SL	soffit level
—o	arrow indicates direction of flow

Notes:

Notes

Revisions:

Job # [Date] Notes.
Rev. # [Date] Notes.

AZIMUTH LAND SURVEYS LIMITED
28 CARDIFF ROAD NEWPORT NP20 2ED UK
enquiries@azimuthgroup.co.uk www.azimuthlandsurveys.co.uk
Tel: 01633 263 575

- Topographical Surveys
- Engineering Surveys
- Measured Building Surveys
- Boundary Surveys
- OS Mapping and Data Centre
- Underground Utility Surveys

The Copyright in the Plans remain vested in Azimuth Land Surveys Ltd who will grant an irrevocable licence for use by the Client upon receipt of full payment. Plans provided prior to receipt of payment under a temporary licence. All property rights arising out of the provision of the Services are the property of the Azimuth Land Surveys Ltd and the Client shall not cause or permit anything that might damage, dilute or impair the value of those rights. Ownership of the actual Plans, No liability for accuracy shall extend beyond the specified scale of graphical mapping, digitized data or any other accuracy specified. All services to be field verified. Any survey control issued within this drawing has been established for survey use only.

Ysgol Gynradd Gymraeg Tregeles
39 St. Johns Terrace, SA10 7ND

Topographical Survey.

Client: Knox & Wells

Coord Grid	Plane Grid related to National Grid		Level Datum	OS Datum via Active GPS			
Scale	1:200@A1	Date	March 2026	Status	Final	Job No.	KW4968
Surveyed	S. Jones	Drawn	R. Williams	Checked	S. Jones	Dwg. No.	KW4968-01