
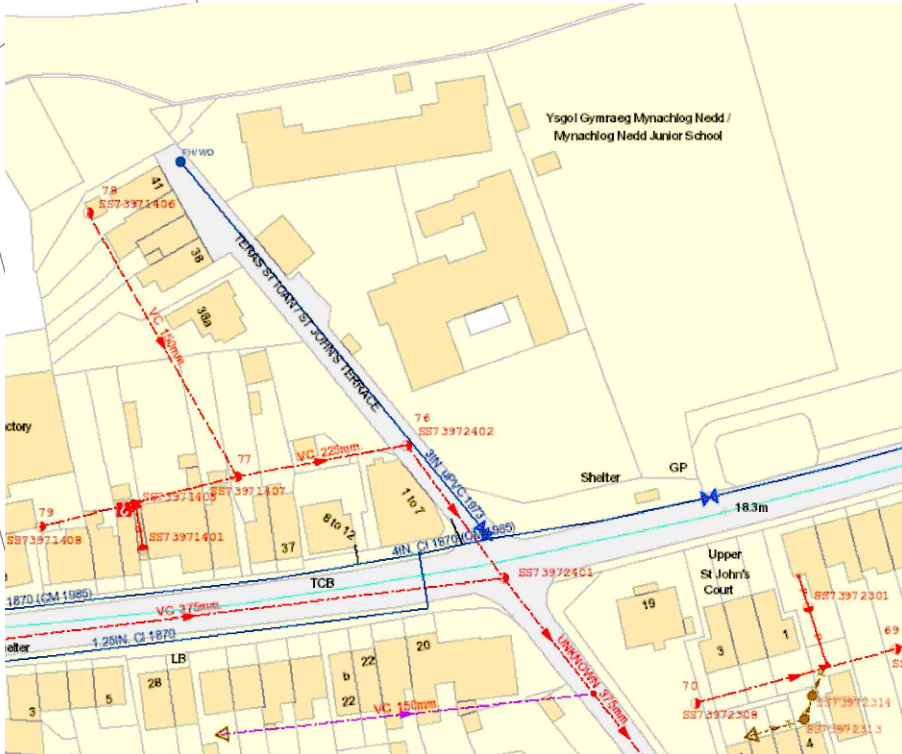


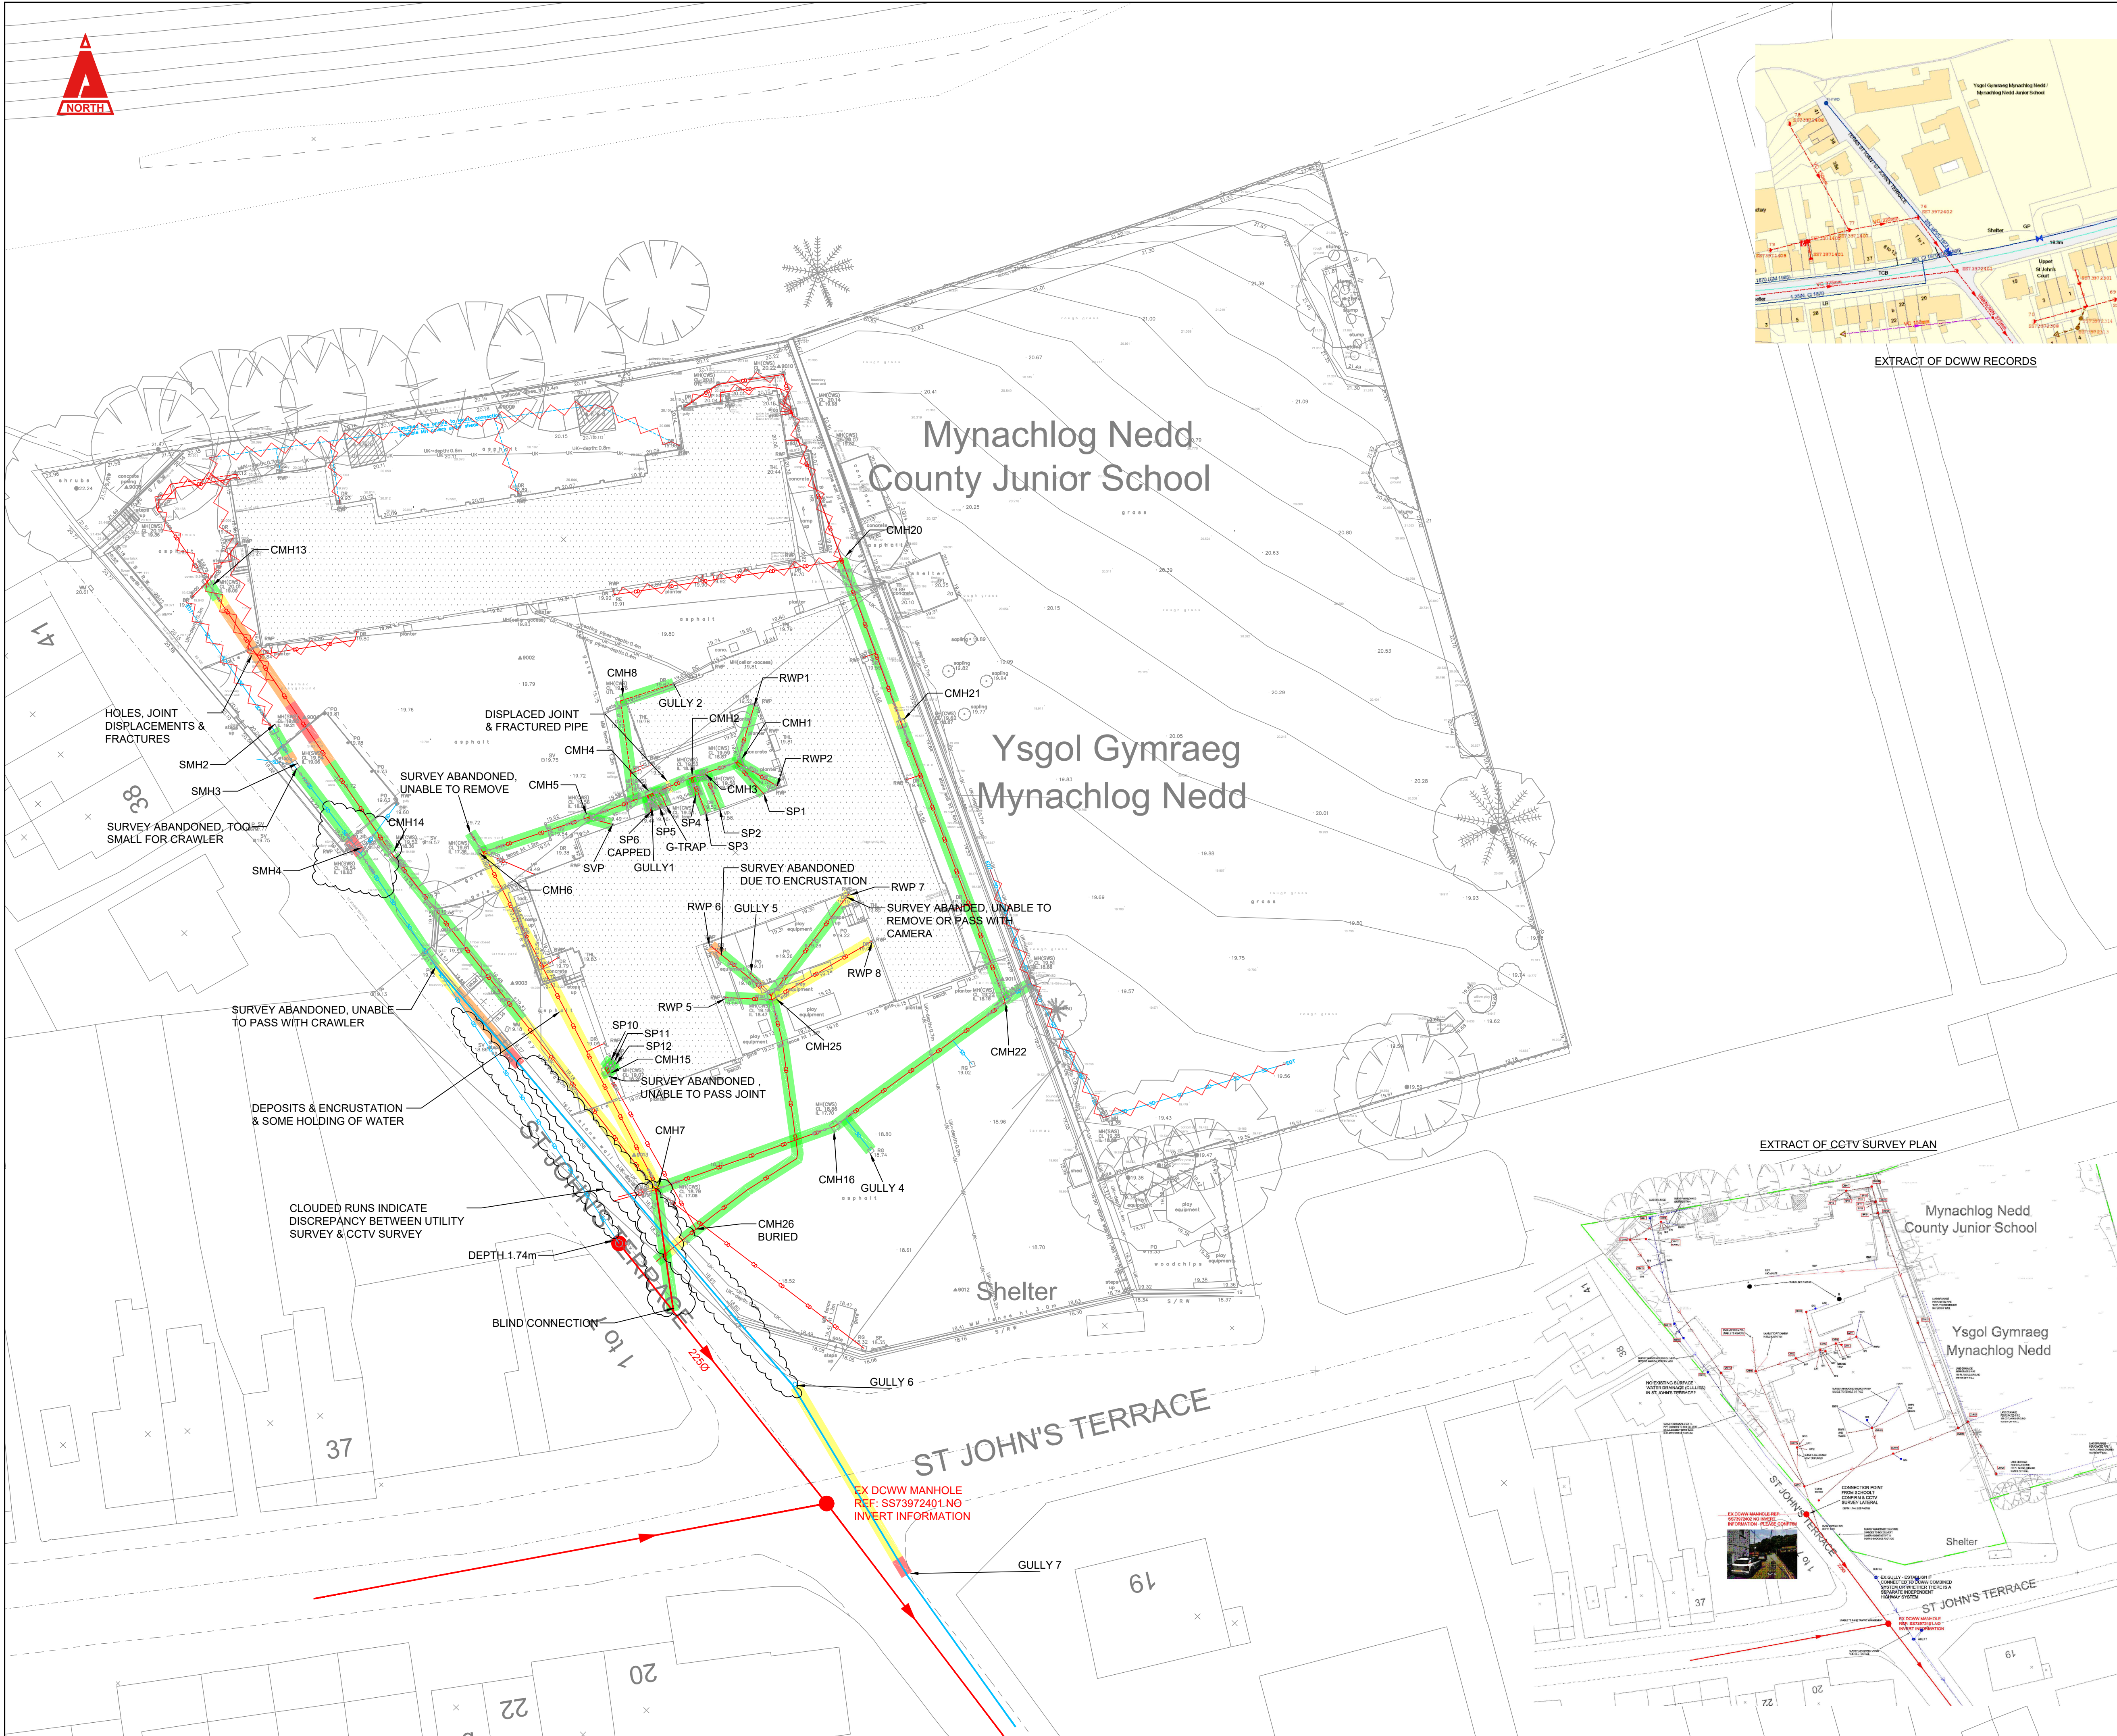

EXTRACT OF DCWW RECORDS

EXTRACT OF CCTV SURVEY PLAN

THIS DRAWING IS COPYRIGHT © CAMBRIA CONSULTING LTD.
DO NOT SCALE FROM THIS DRAWING.

CONTRACTORS MUST CHECK ALL DIMENSIONS ON SITE. ONLY FIGURED DIMENSIONS ARE TO BE WORKED FROM. DISCREPANCIES MUST BE REPORTED IMMEDIATELY TO CAMBRIA CONSULTING LIMITED BEFORE PROCEEDING.

THE CONTRACTOR IS TO REFER TO THE SPECIFICATION, FULL SCHEDULE OF RESIDUAL RISKS IN THE CONTRACT DOCUMENTATION AND ALSO TO INFORMATION FROM OTHER DESIGNERS, IN PARTICULAR THE M&E CONSULTANT REGARDING EXISTING LIVE SERVICES.

 THIS SYMBOL IS USED TO HIGHLIGHT INSTANCES OF RISK WITHIN THE CONSTRUCTION PROCESS.
ALWAYS CHECK FOR LATER REVISIONS OF THIS DRAWING.

LEGEND / KEY TO SYMBOLS

DEFECT GRADINGS:

- GRADE 1 - 2: MINOR / SLIGHT
- GRADE 3: MODERATE
- GRADE 4: SERIOUS
- GRADE 5: SEVERE

NO COLOUR INDICATES NO SURVEY INFORMATION / ABANDONED CCTV SURVEY

LINE TO BE ABANDONED

NOTES

- ILLUSTRATIVE CONDITION OF EXISTING DRAINAGE CONDITION BASED UPON DRAINECH CCTV REPORT REF 1642-YGG TREGES CCTV DRAINAGE SURVEY 21347
- DRAINAGE RUNS ANTICIPATED TO BE MADE REDUNDANT AS PART OF PROPOSED REDEVELOPMENT HAVE NOT BEEN INCLUDED.

P01	FIRST ISSUE - RIBA 2	JW	LM	LM
Rev.	Description	By	Chk	App

Client:
KNOX & WELLS

Project:
YGG TREGES

Drawing Title:
**EXISTING DRAINAGE
CONDITION - CCTV SURVEY**

Drawing No.
CC2970 CAM XX XX DR C 0030

Project	Originator	Function	Special	Form	Disc	Number
Status:	S1	PRELIMINARY	Scale @A1:	1:250	Rev.	P01

CAMBRIA
Constructive Thinking

Civil & Structural Engineers
Cambria House
16 Plas St. Pol de Leon
Penarth Marina
Cardiff, CF64 1TR

T 029 2009 3333
E admin@cambria.co.uk
W www.cambria.co.uk
@cambriauk
uk.linkedin.com/in/cambria